




12 FARNABY CLOSE, NEWPORT

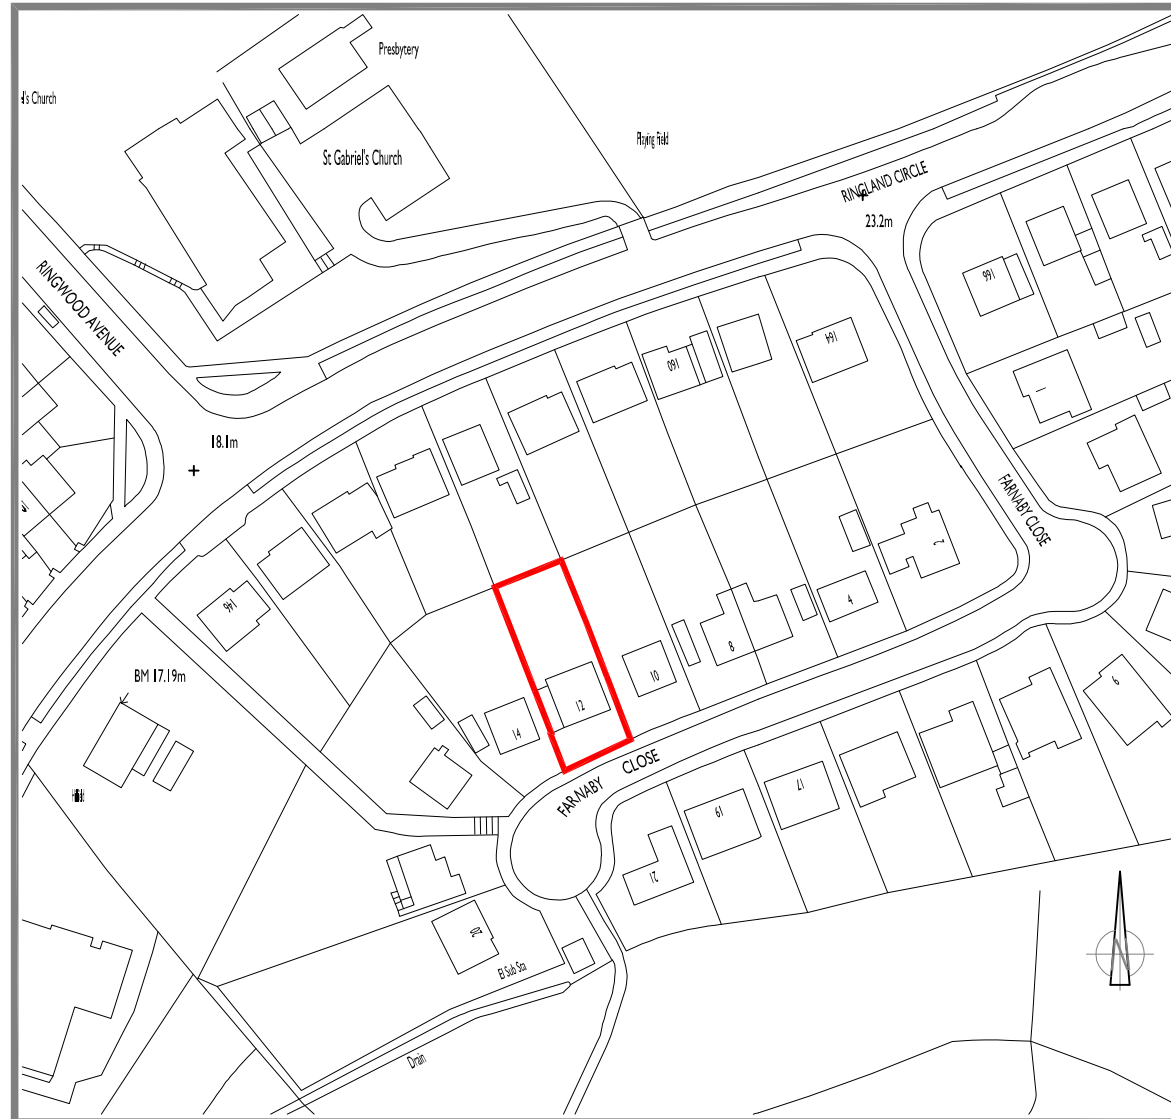

SITE LOCATION PLAN
SCALE 1:1250

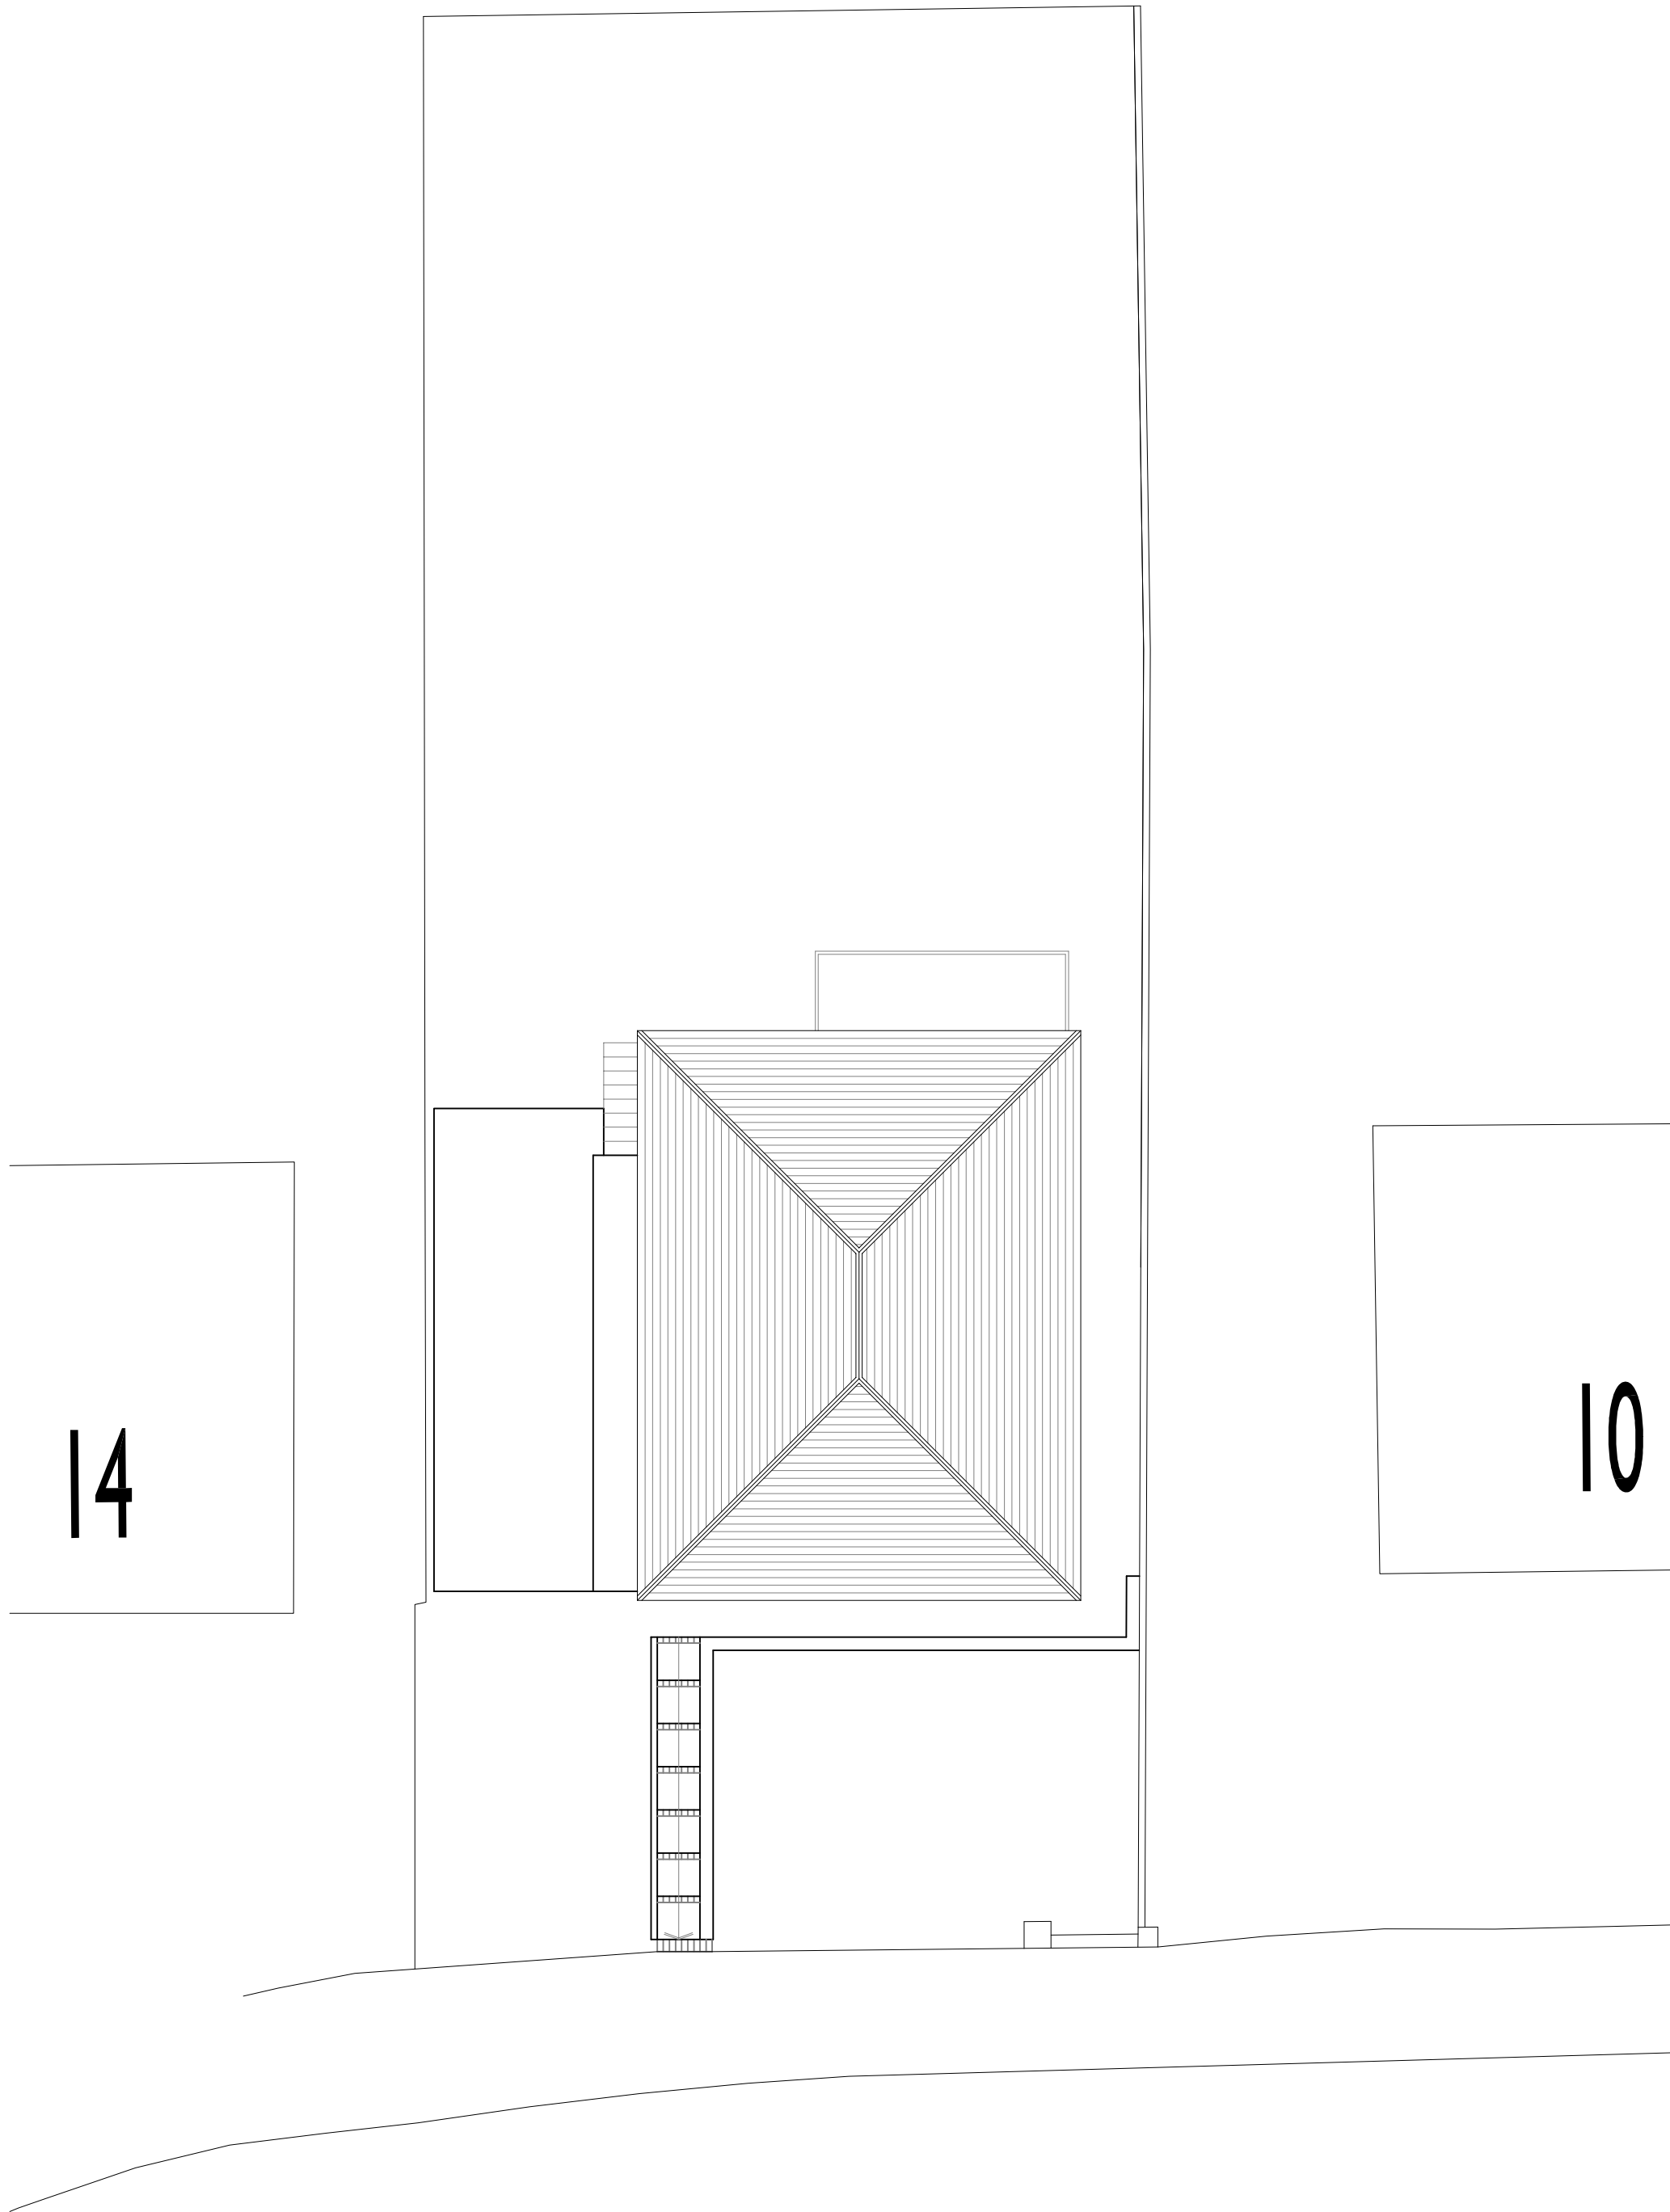

SITE PLAN - AS EXISTING

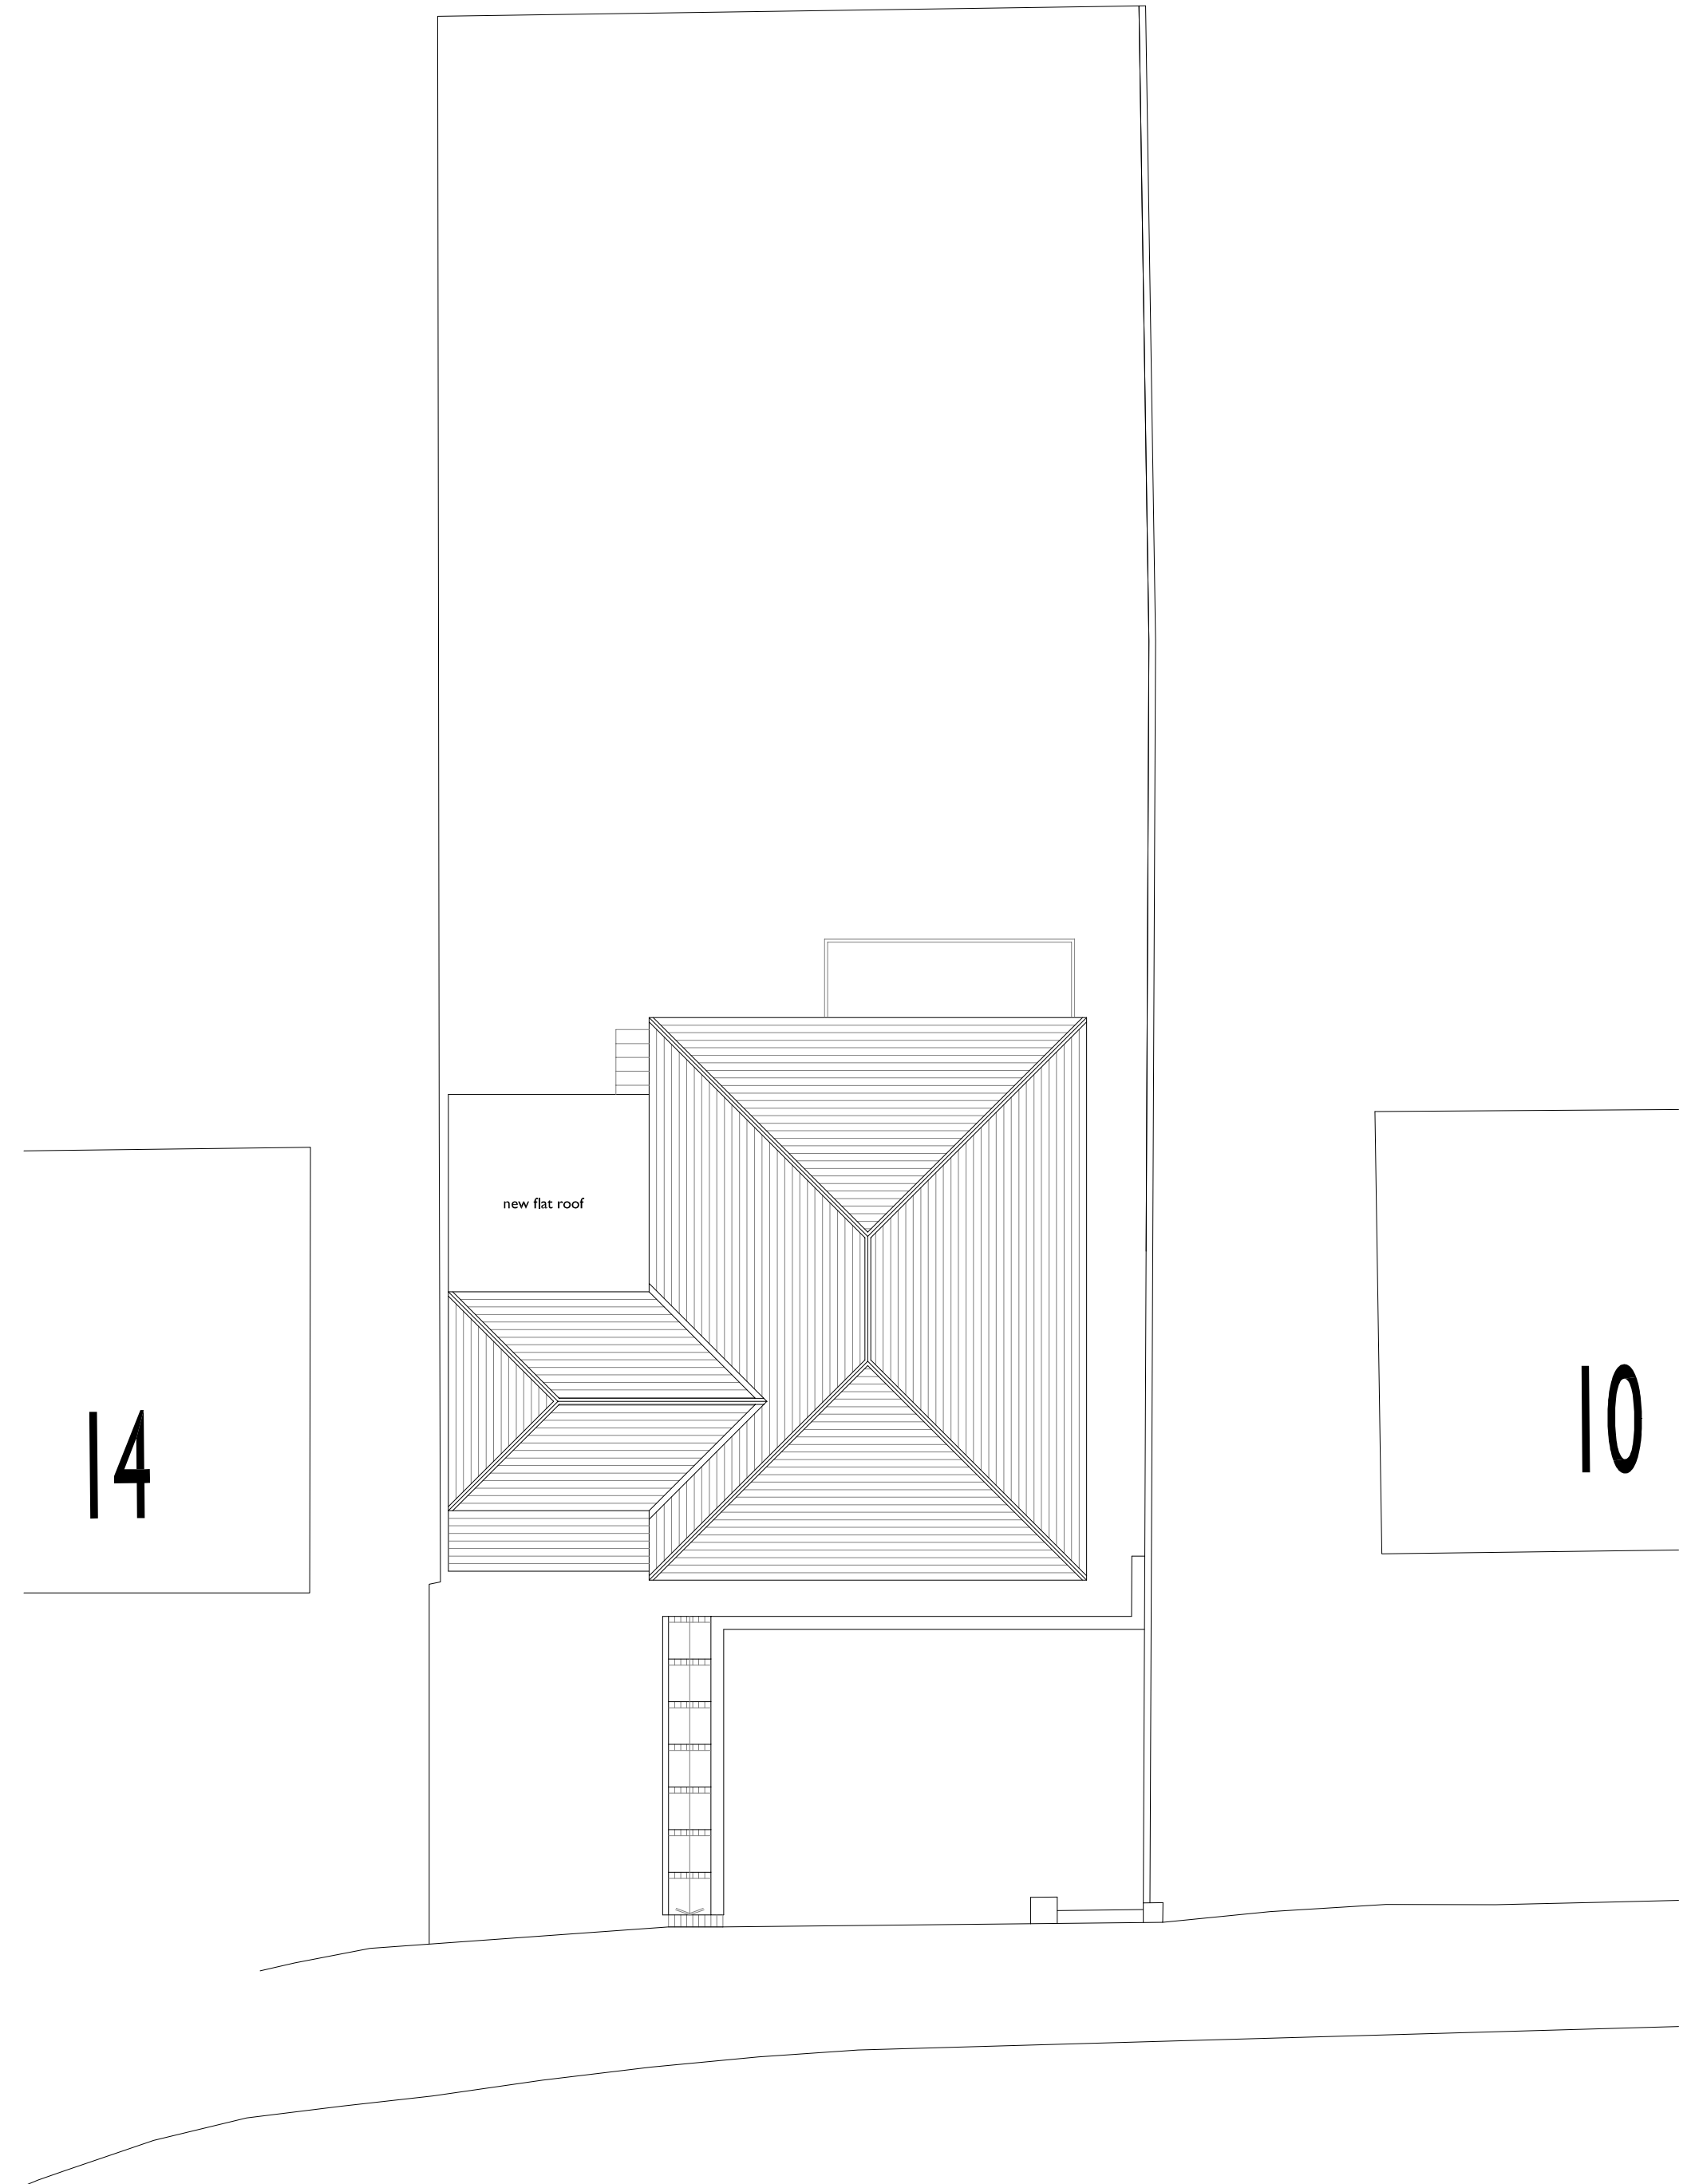

SITE PLAN - AS PROPOSED

SCALE THIS DRAWING ONLY FOR
PLANNING PURPOSES CHECK ALL
DIMENSIONS ON SITE

This drawing is to establish design intent. The contractor is responsible for quantities, dimensions, verification of site conditions, compliance with contract documents for information that pertains to the fabrication processes or techniques of construction and for the co-ordination of work with all trades. All errors or omissions are to be reported to the designers.

Original drawing size A1

[illegible]

Client	MR. D. PERRY				
Project	PROPOSED FIRST FLOOR EXTENSION AT 12 FARNABY CLOSE, NEWPORT.				
Title	SITE PLANS AS EXISTING AND PROPOSED			Scale	1:100 @ A1 1:200 @ A3
Status	PRELIMINARY			Drawn jmt	Date Feb 2026 Approved --- Checked ---
Job No.	2026 578	Quantity	SK02	-	

