






GENERAL NOTE
Do not scale.
This drawing to be read inconjunction with Structural Engineers drawings & calculations for all sub-structures, including below ground drainage & external works. Window / Door specialist drawings, M&E Consultant drawings & sub-contractors drawings & performance specifications for all specialist design elements. All works shall be carried out in strict accordance with the British Standards Codes of Practice relating to Workmanship and Materials, & current manufacturers details & instructions where appropriate.

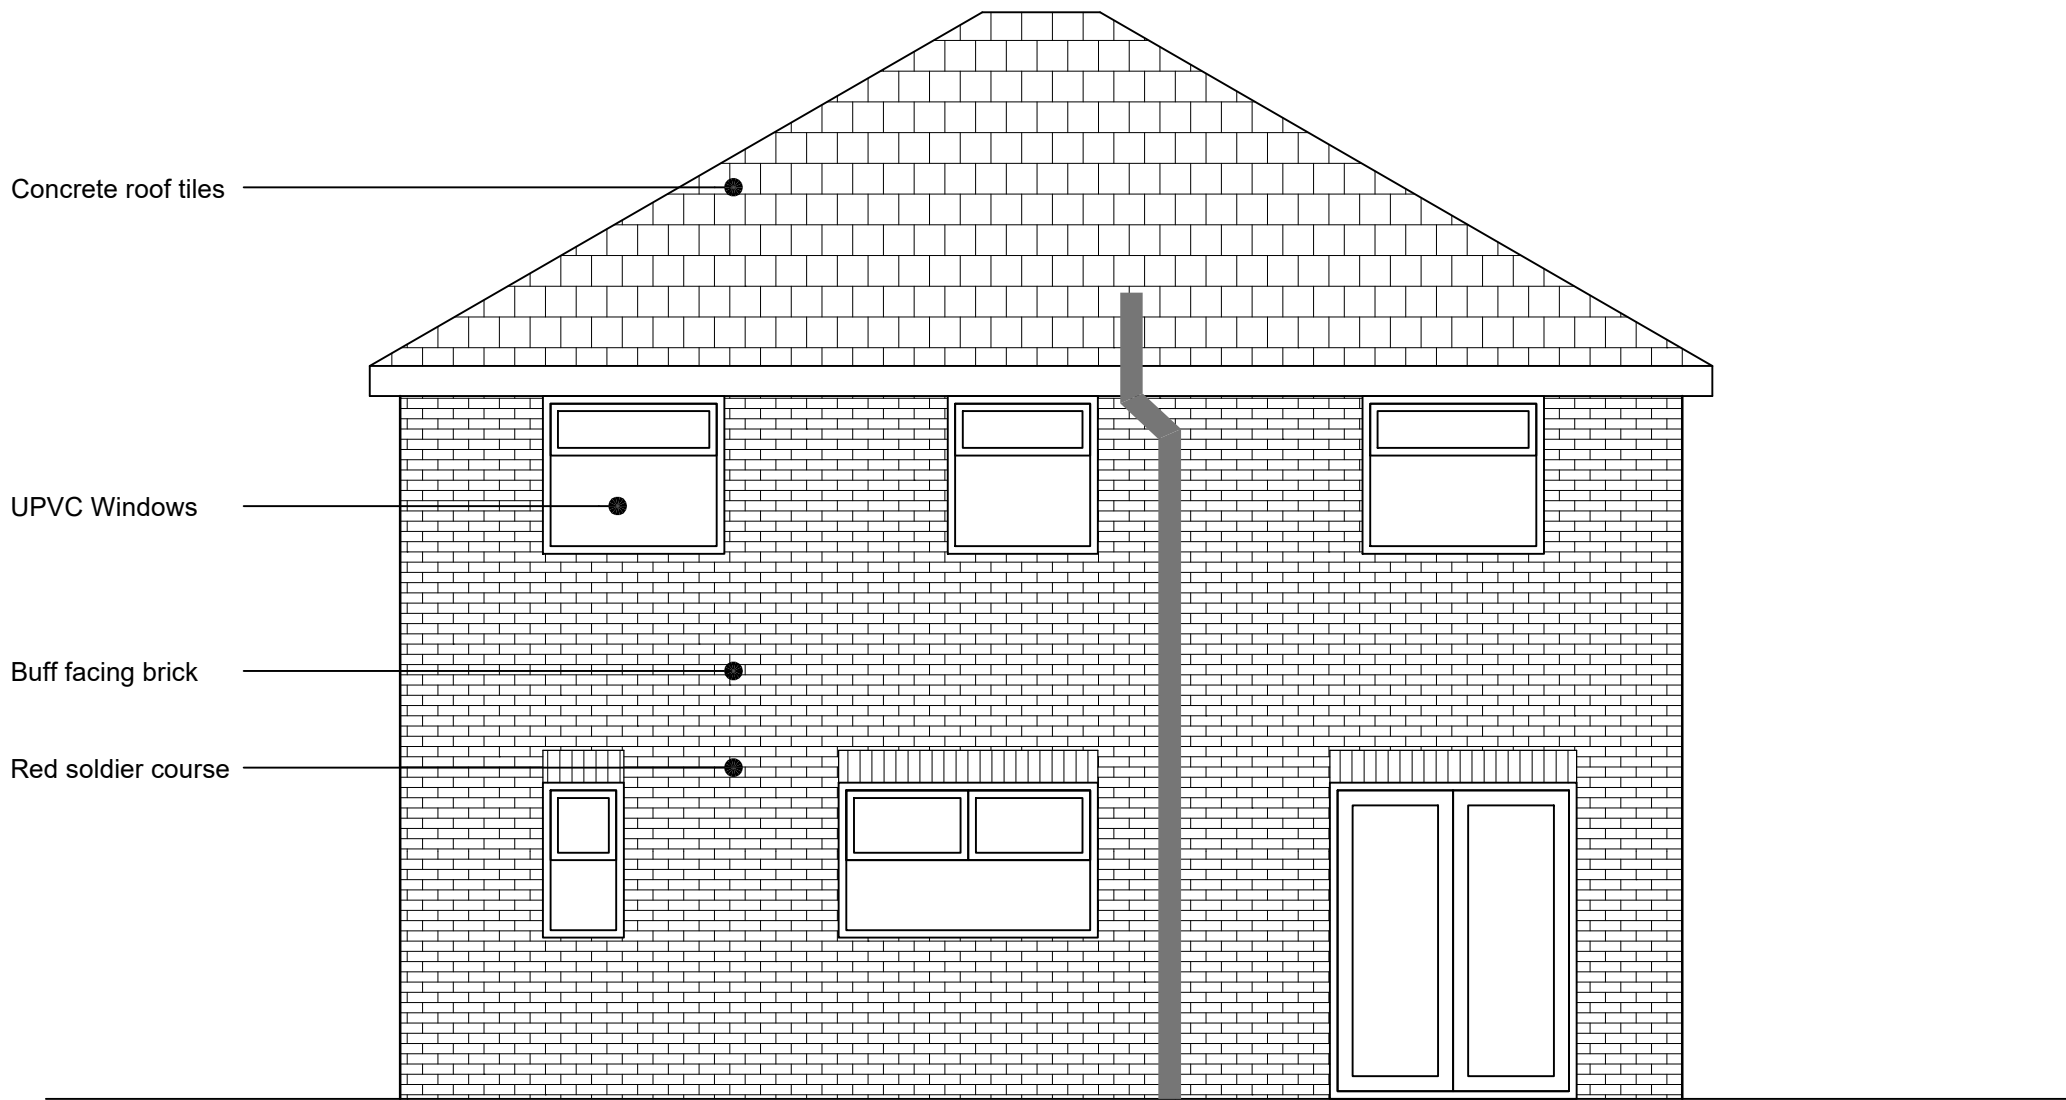


REAR ELEVATION
1:50

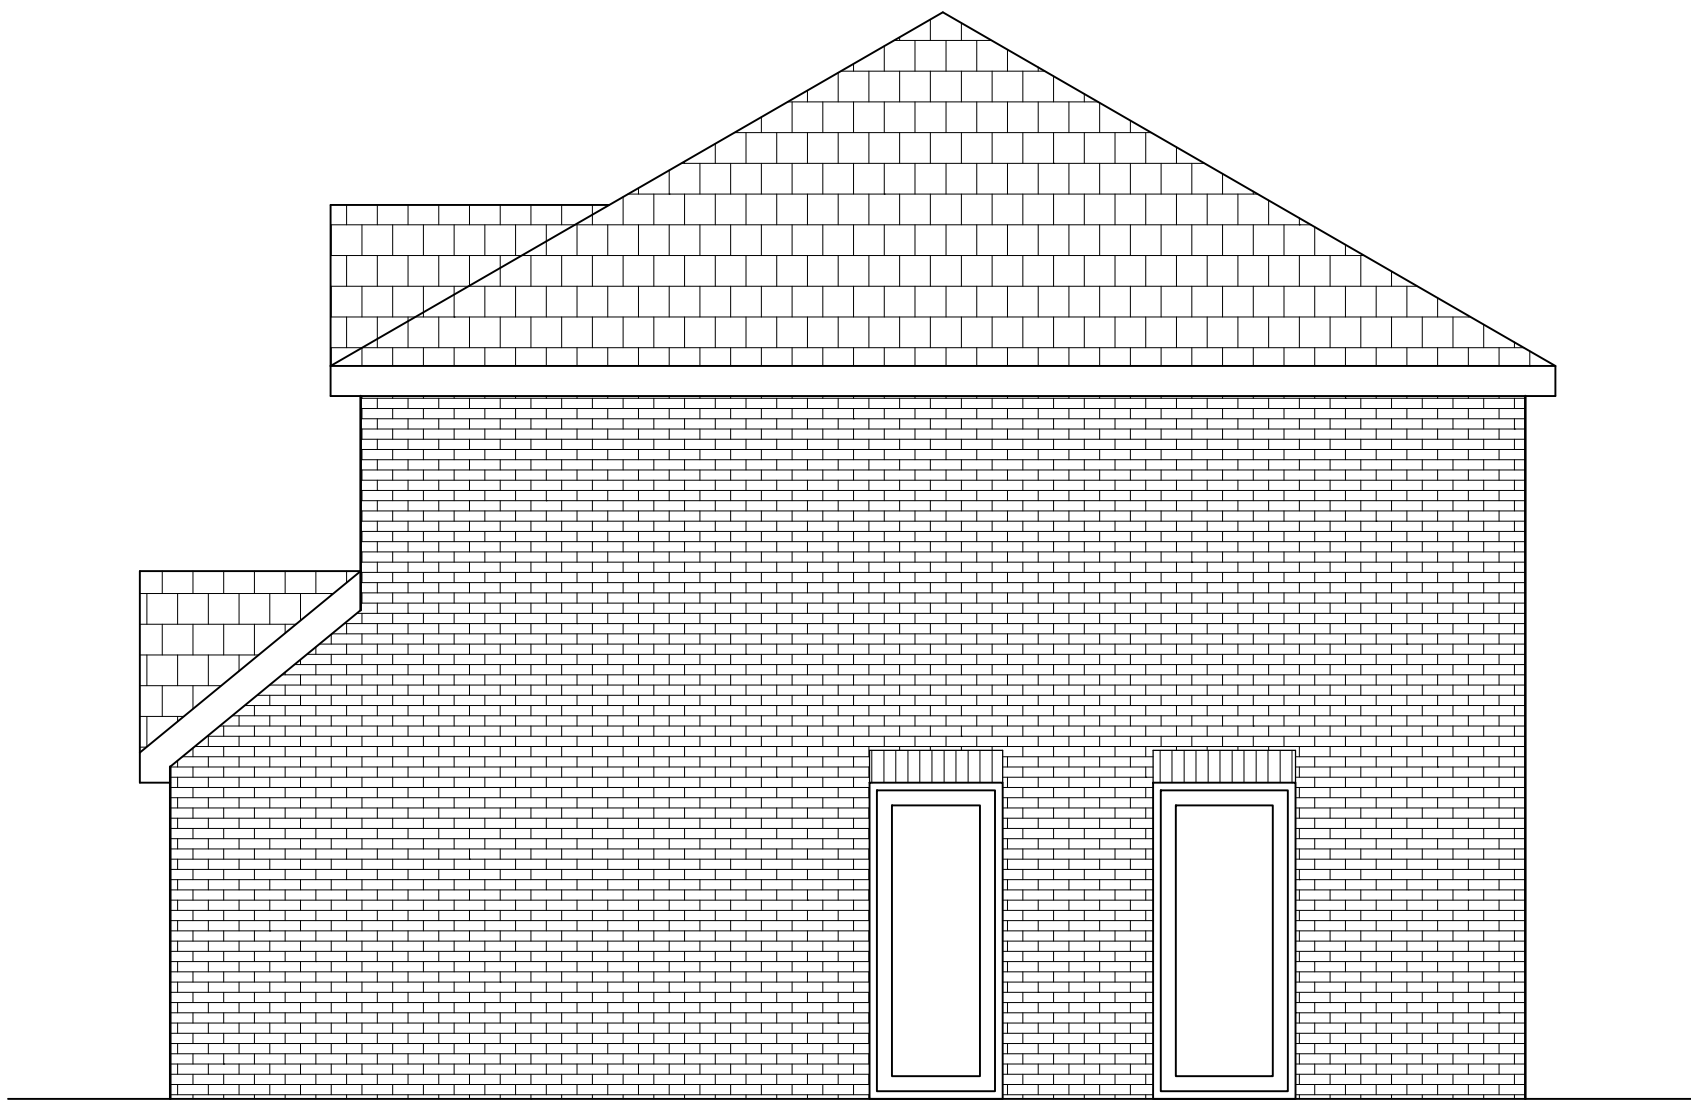



SIDE ELEVATION
1:50

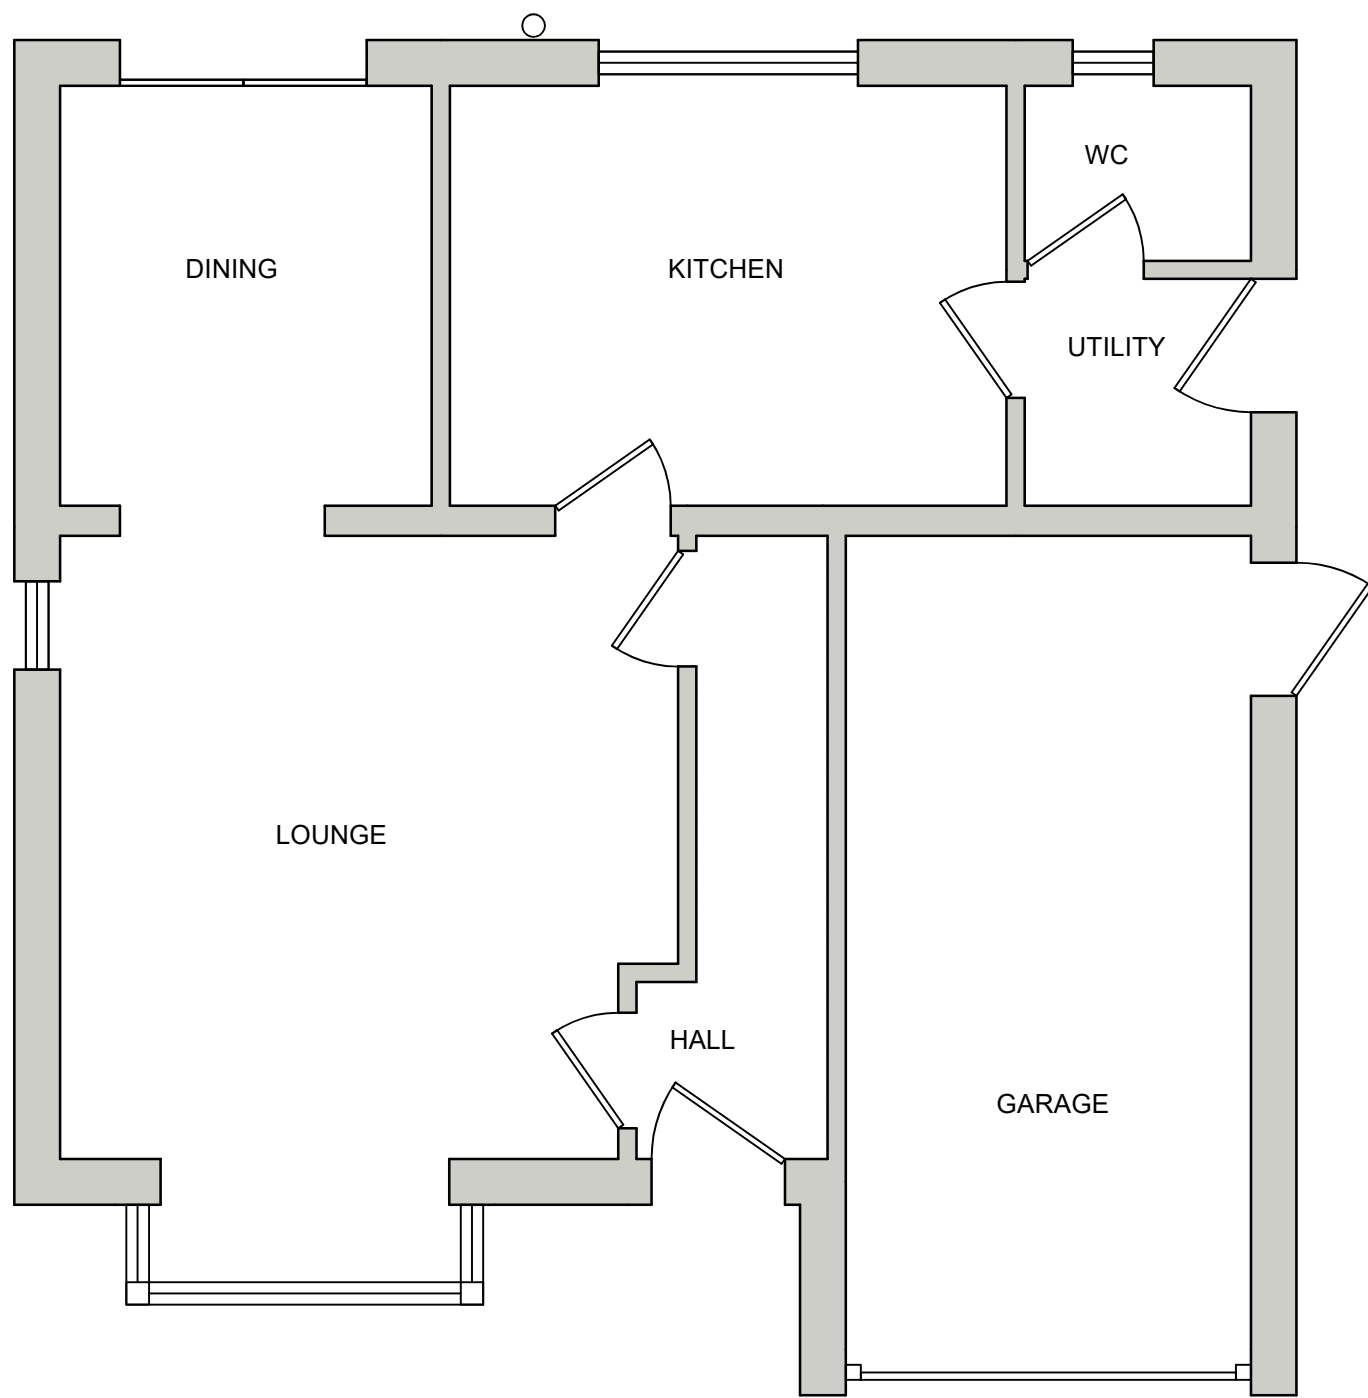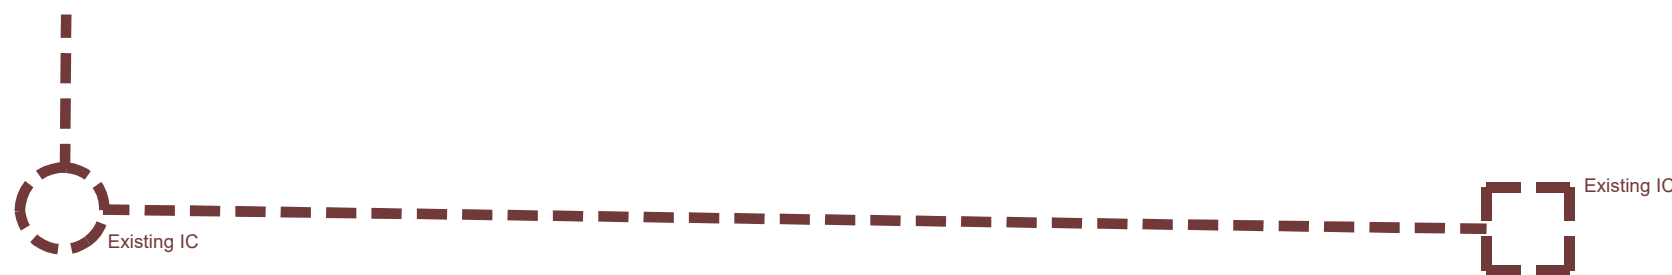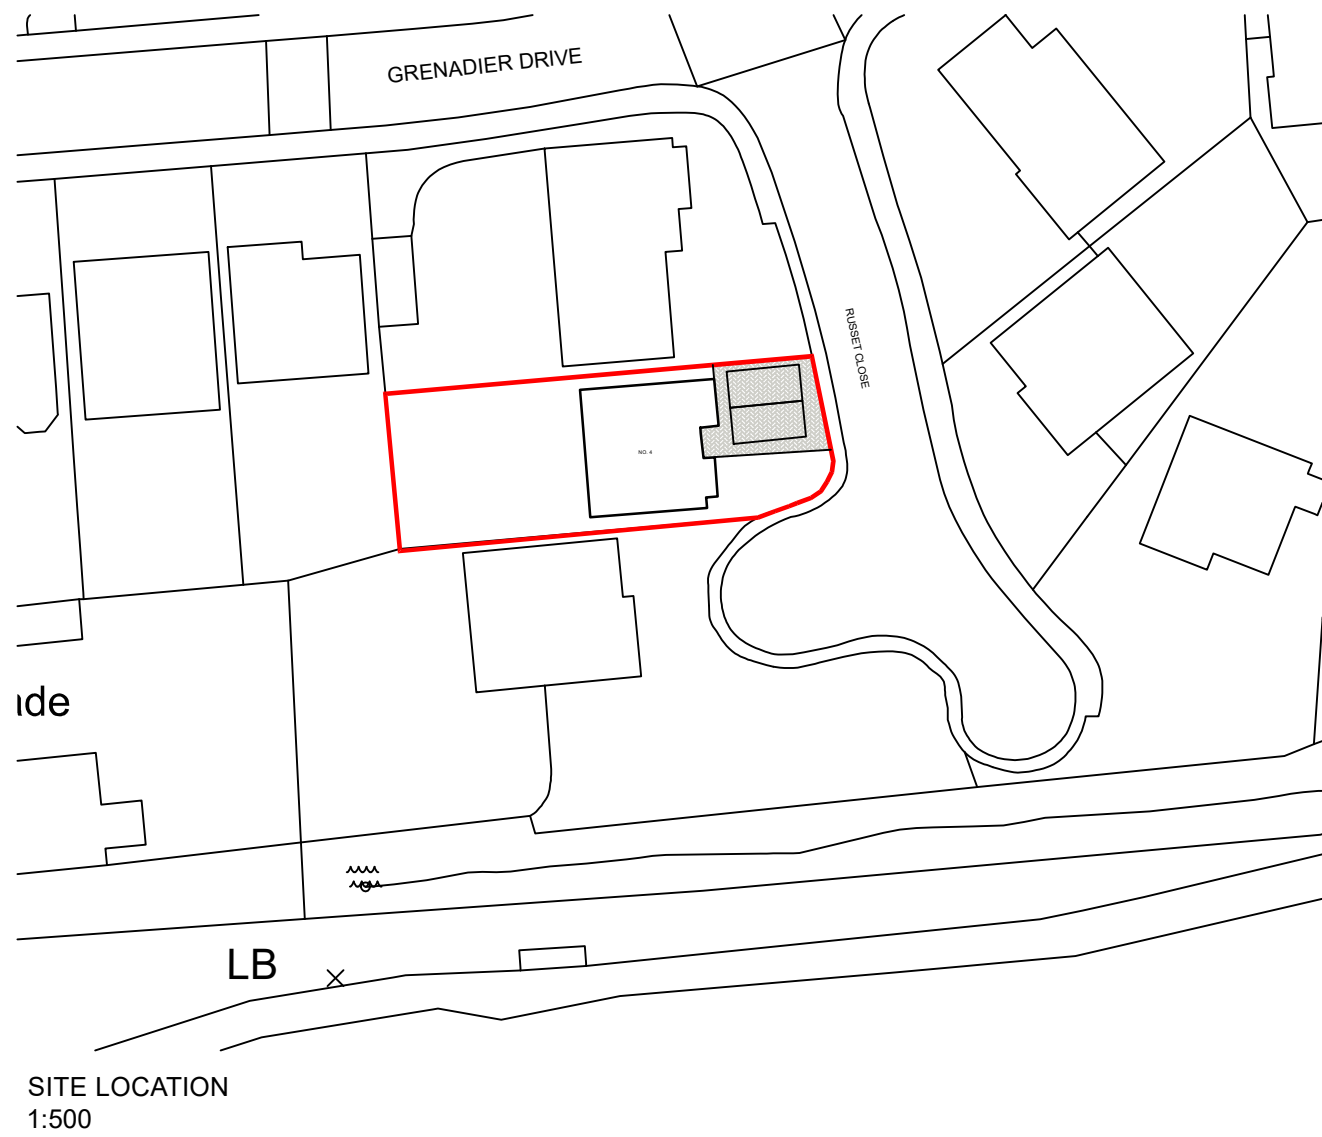

GROUND FLOOR
1:50

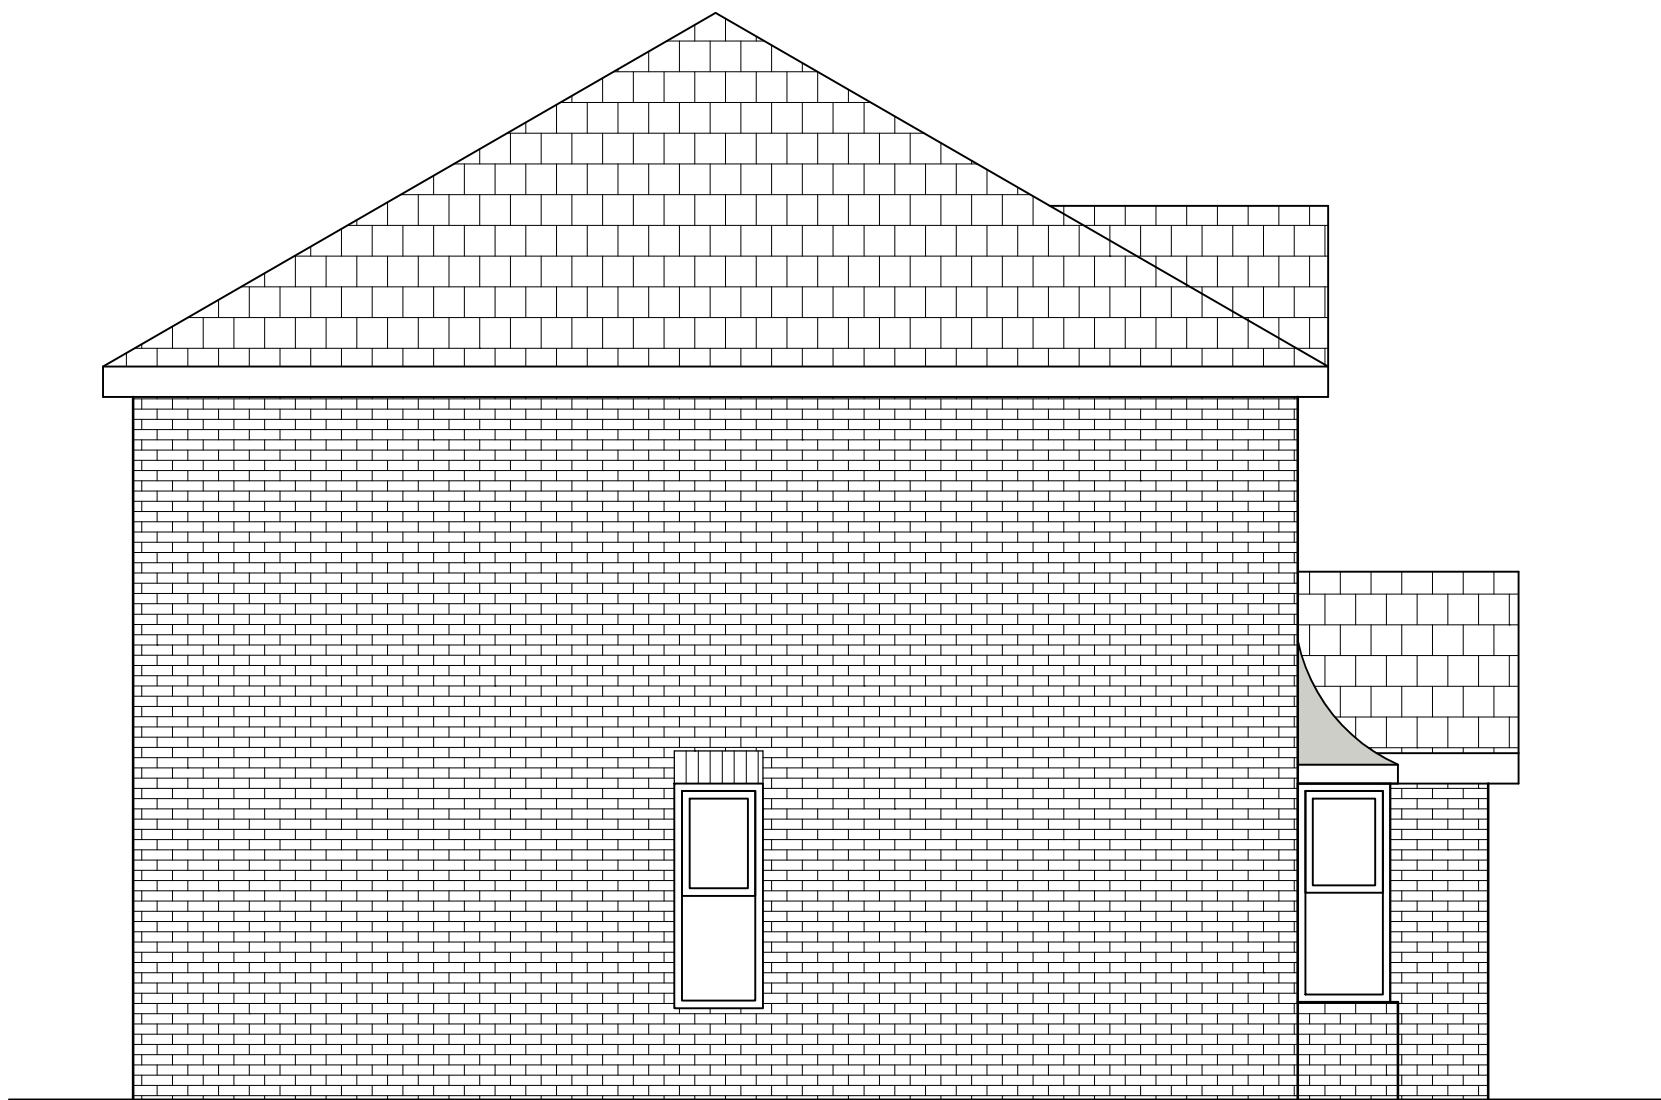

SIDE ELEVATION
1:50

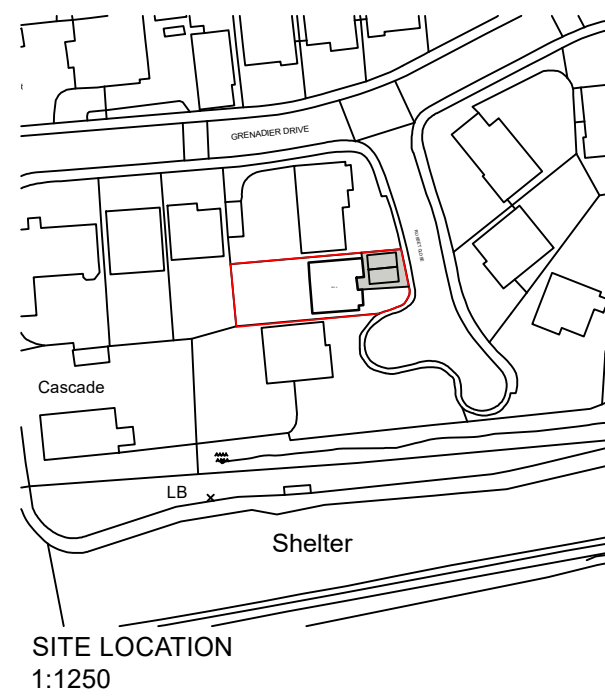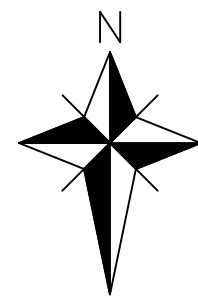

Client Andrew Francis			
Project 4 Russet Close, Langstone, NP18 2BQ Rear extension and garage conversion			
Title Site Location, Existing Plans and Elevations			
Date Nov 25	Scale As Shown @ A1	Dwg No. A100	Rev.