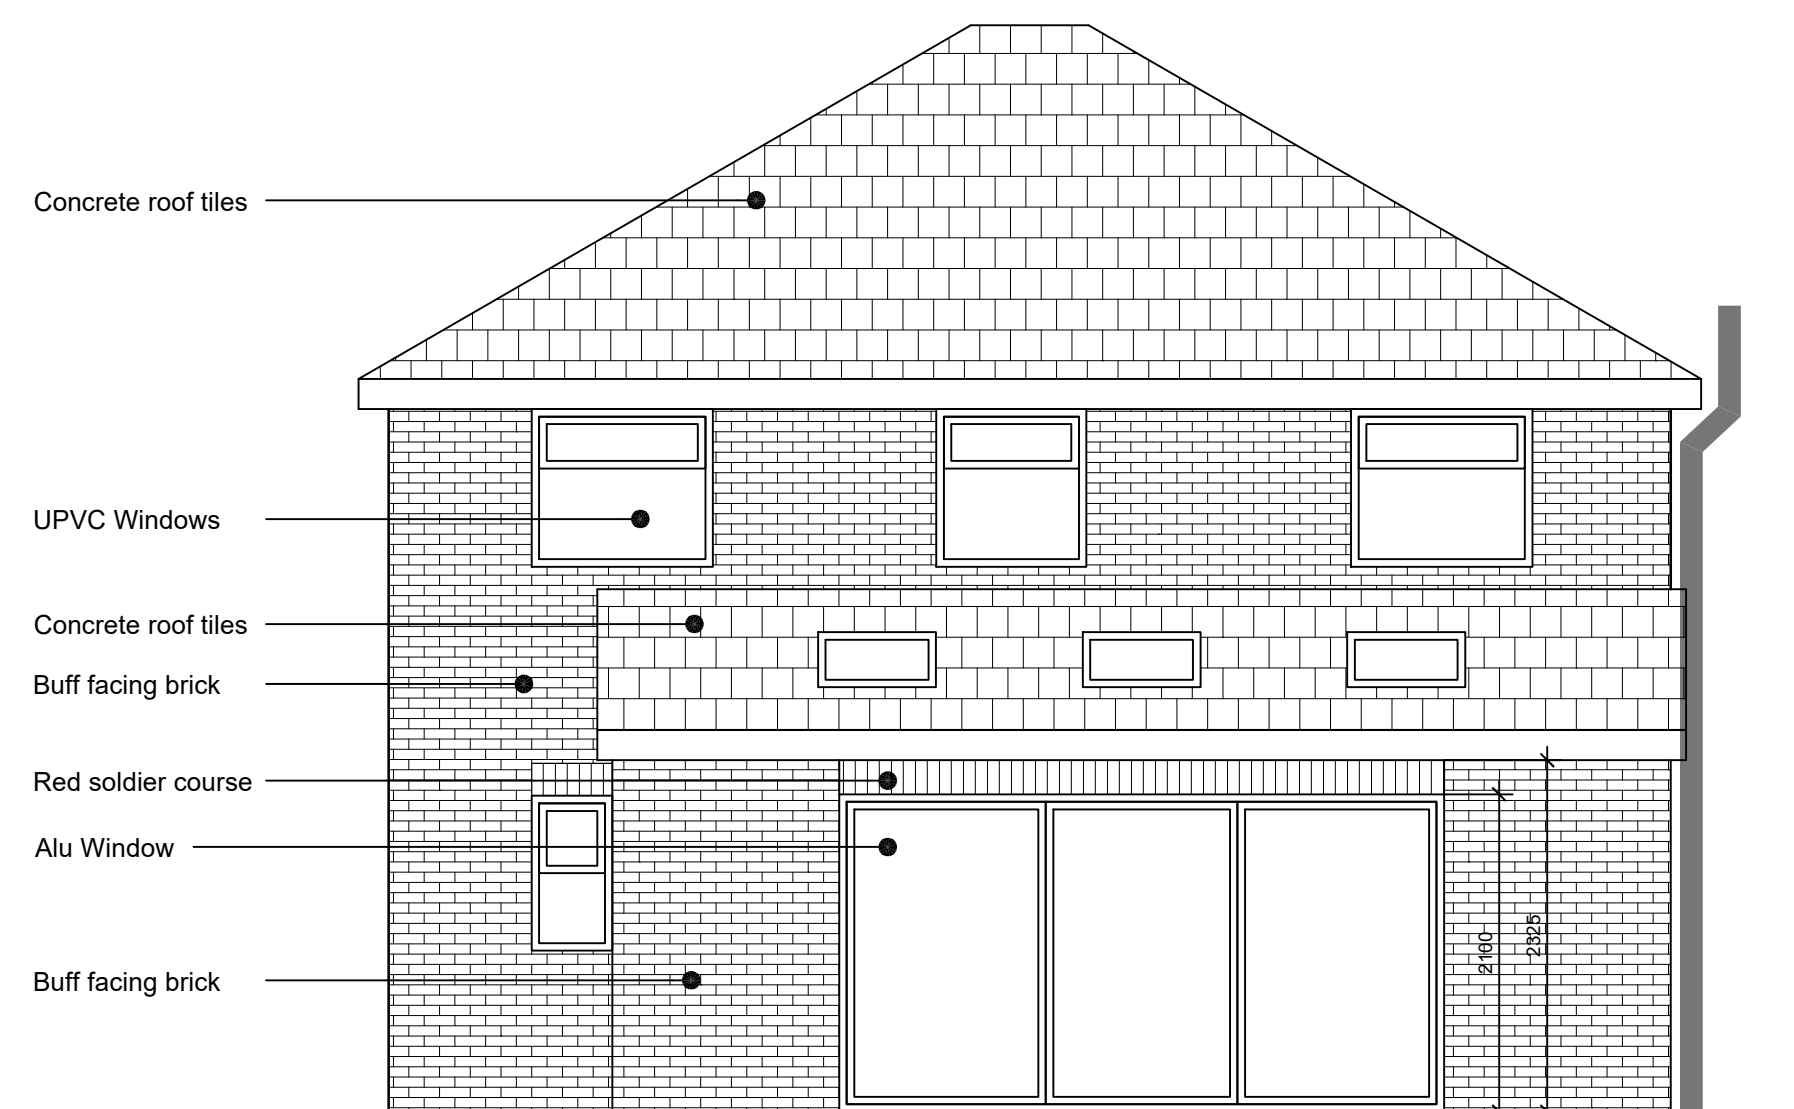
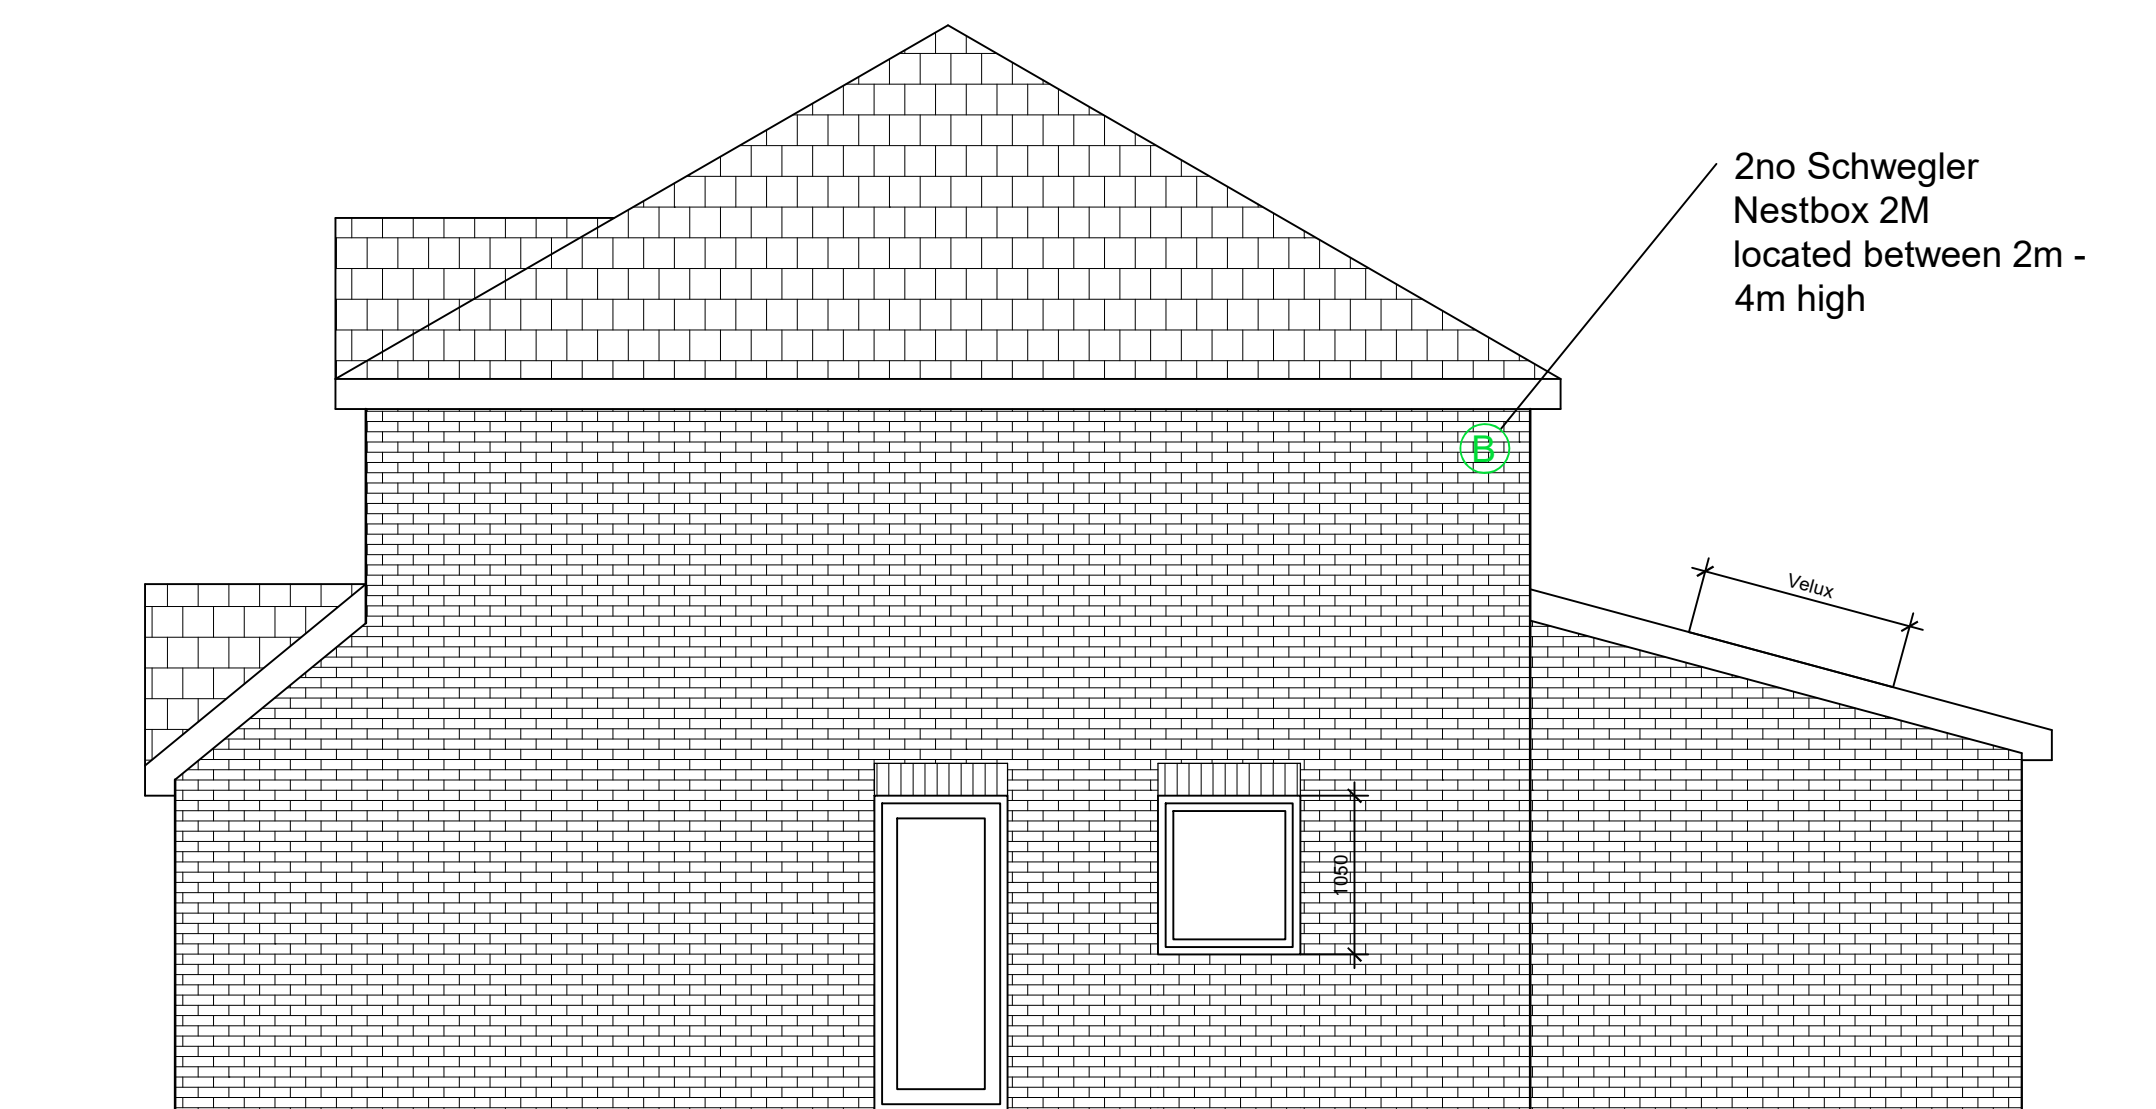
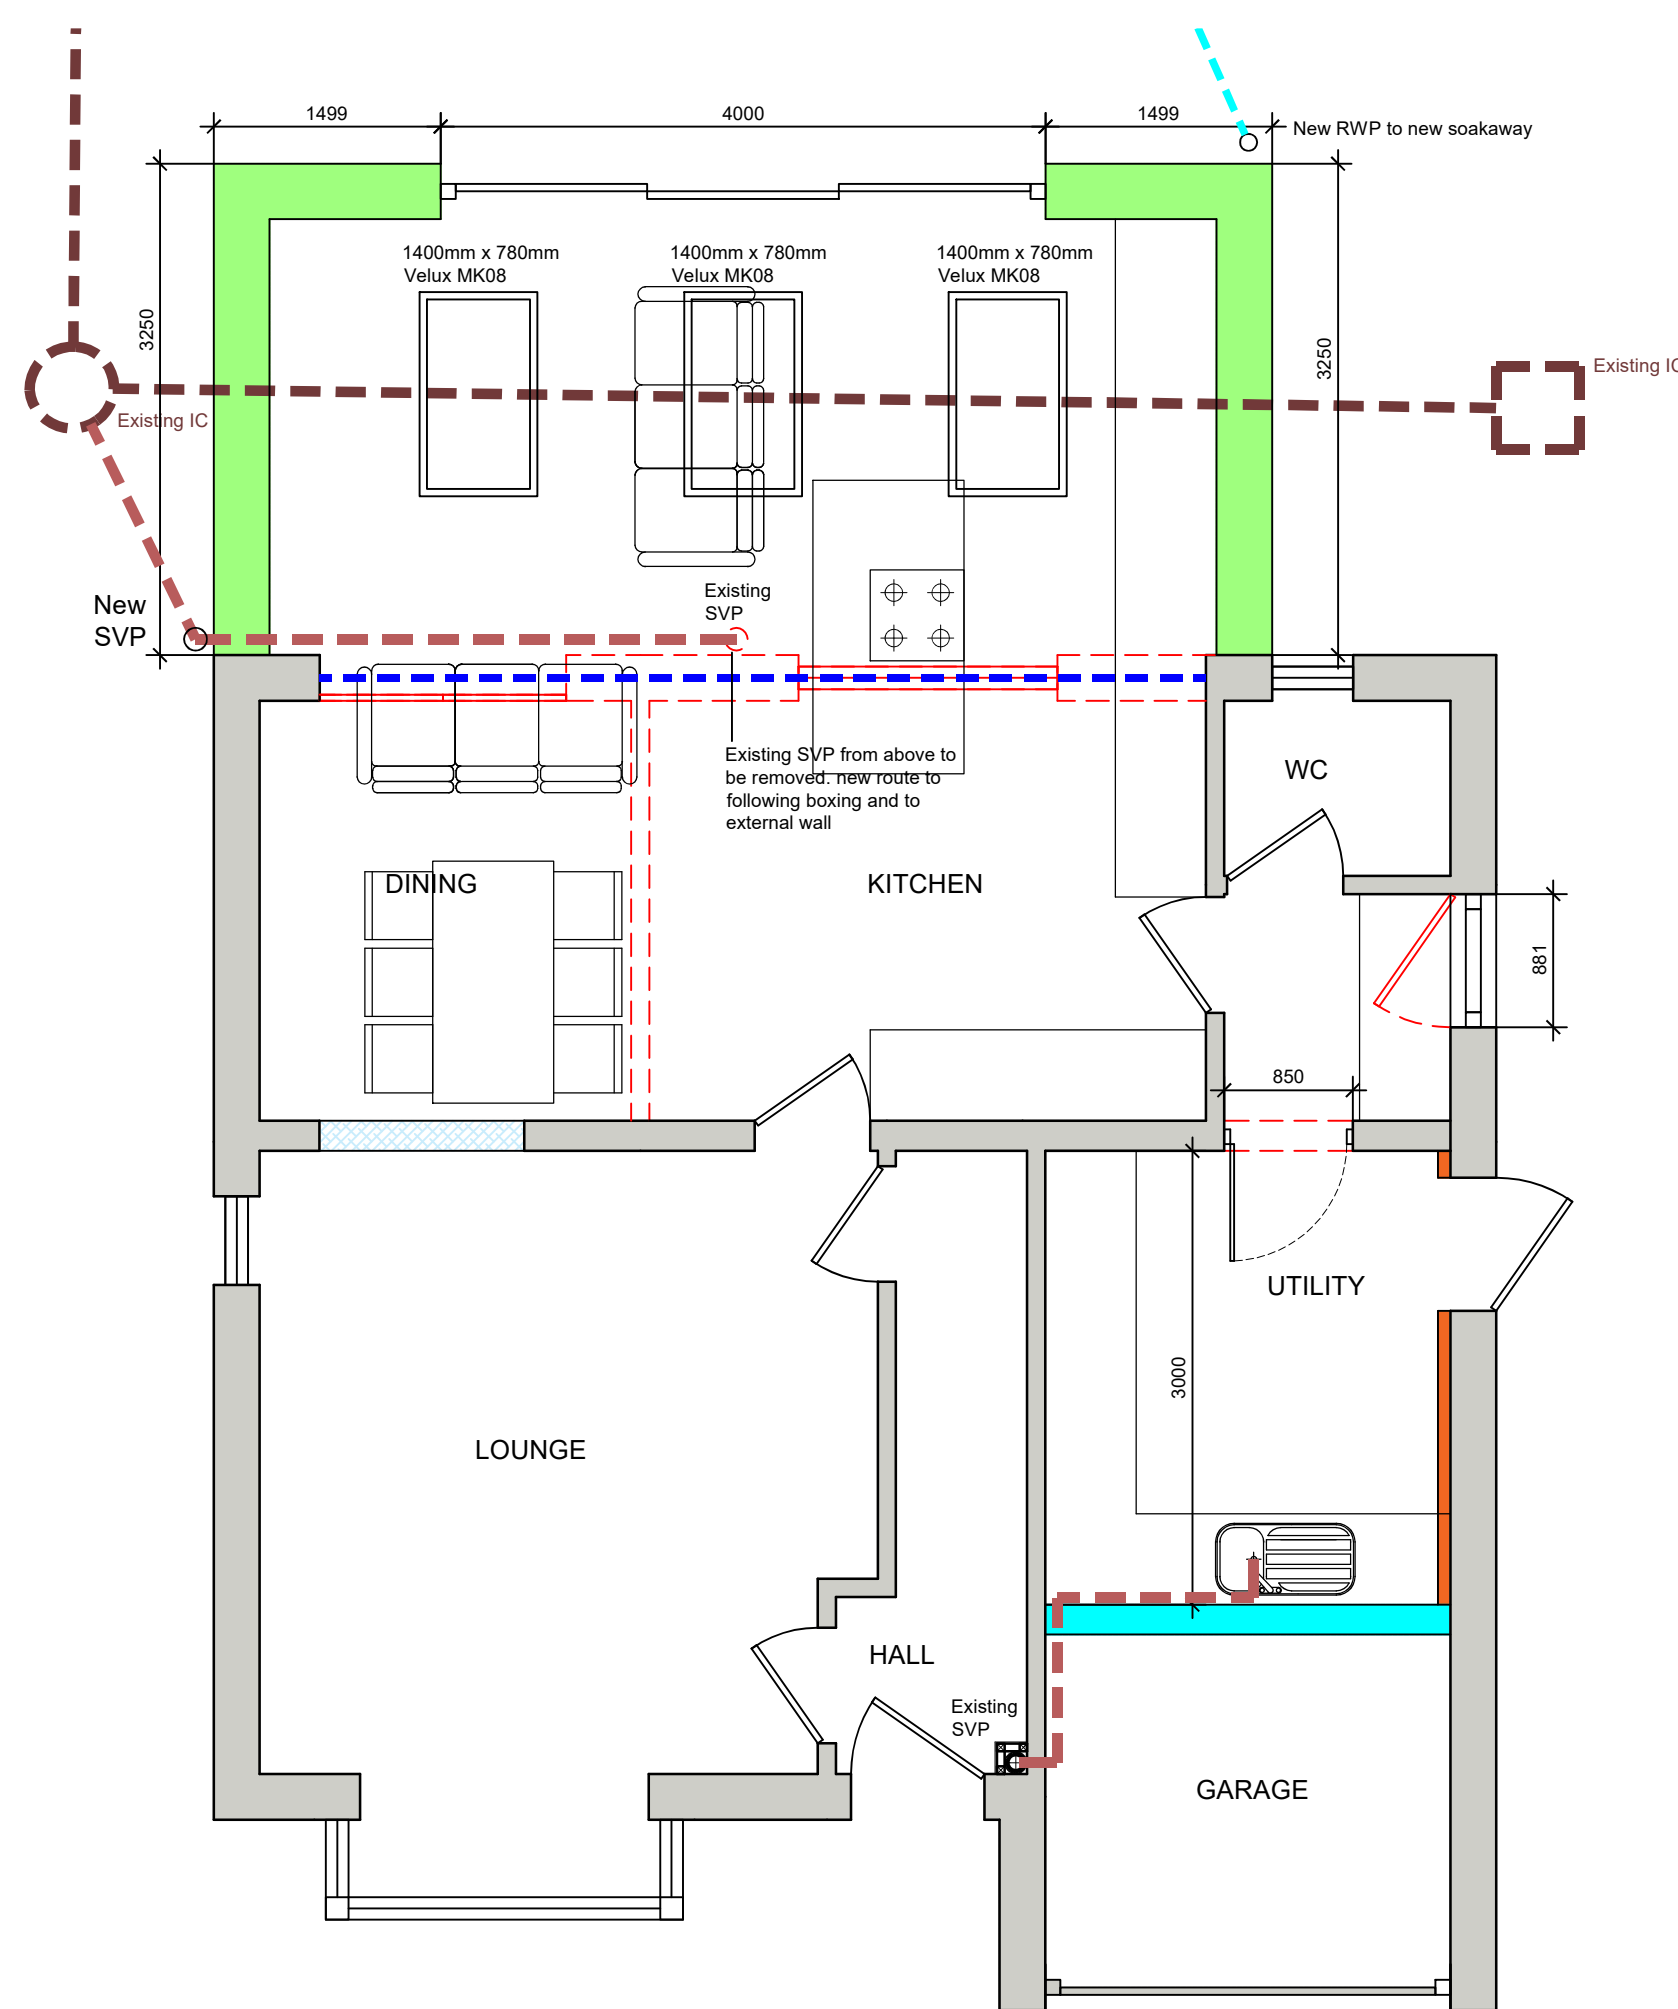
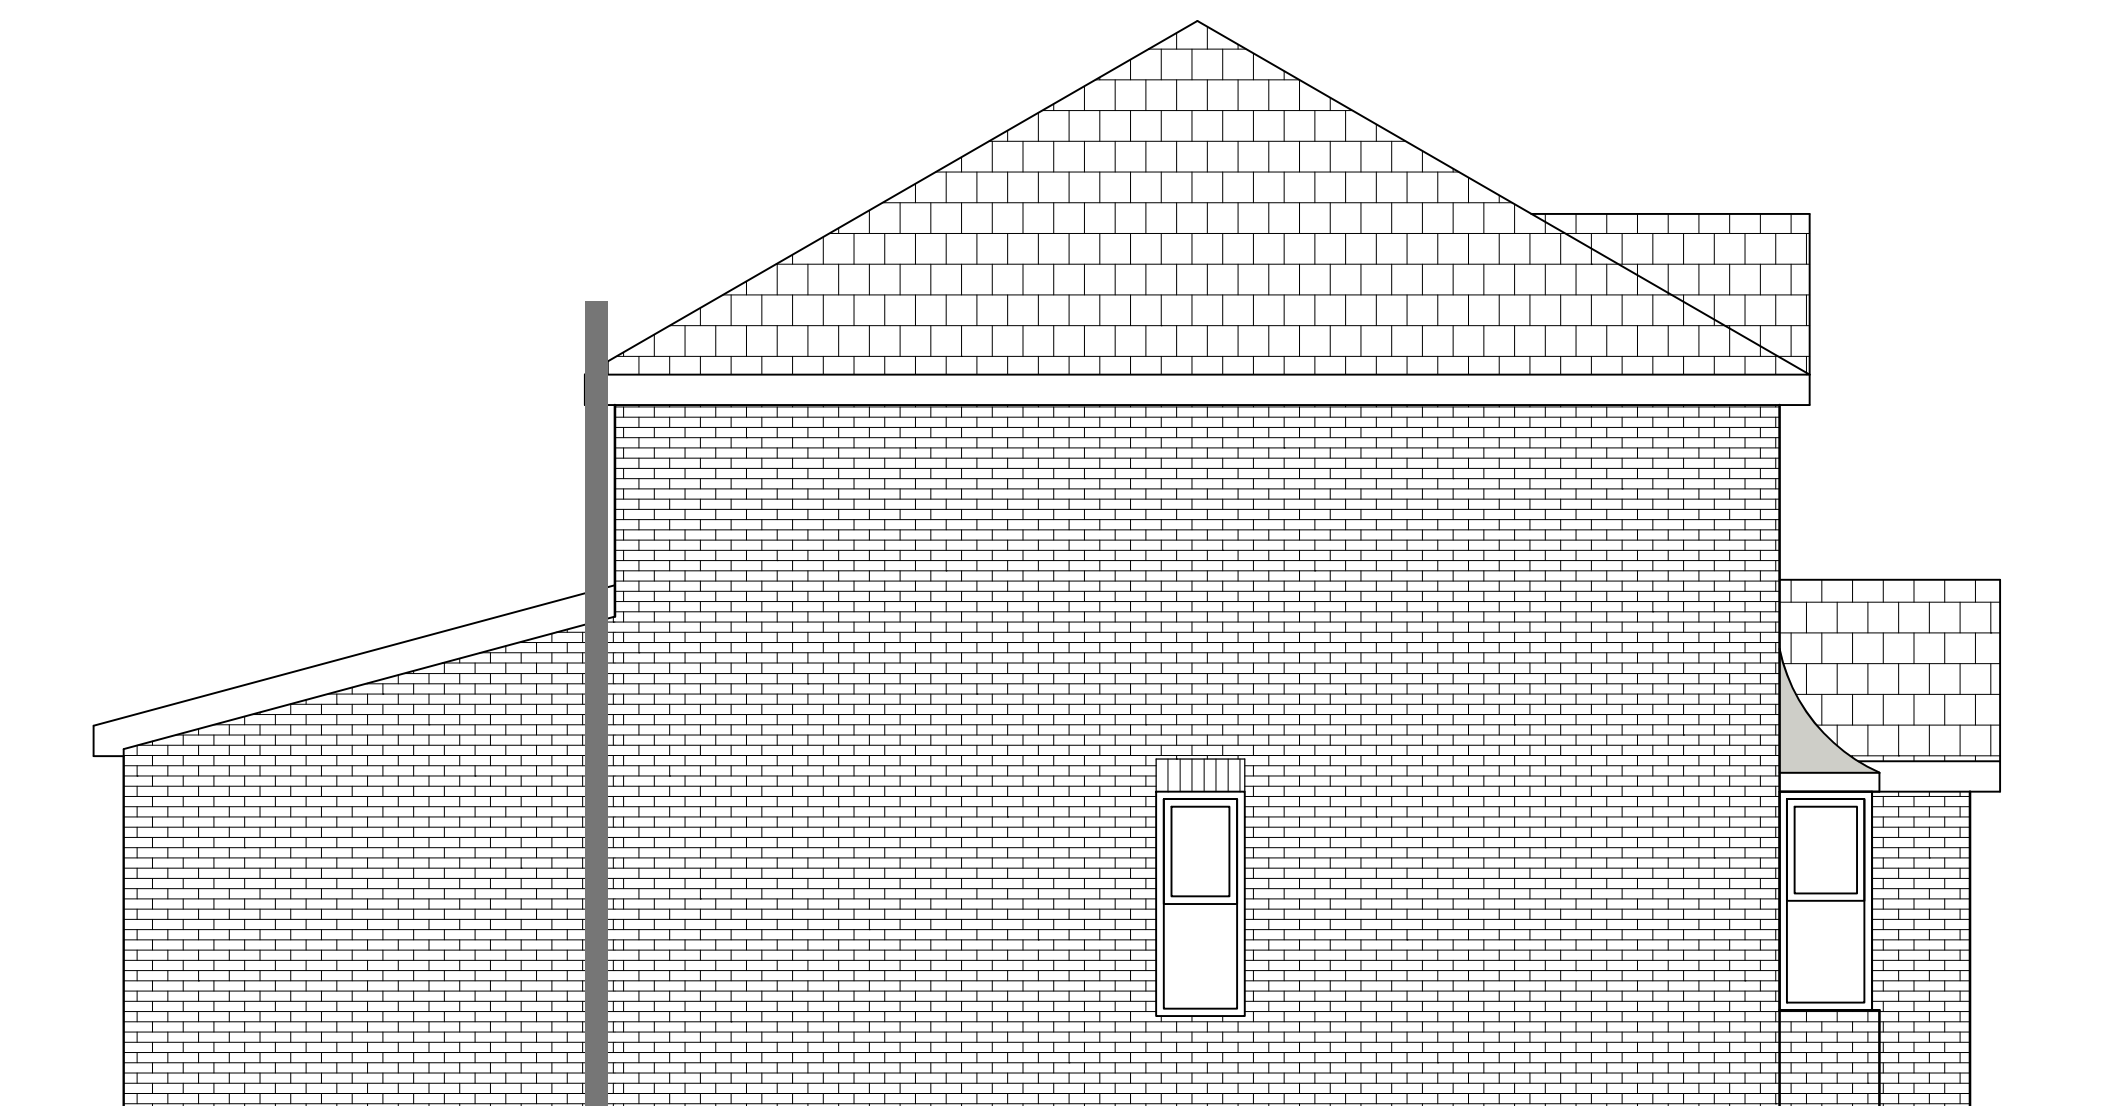
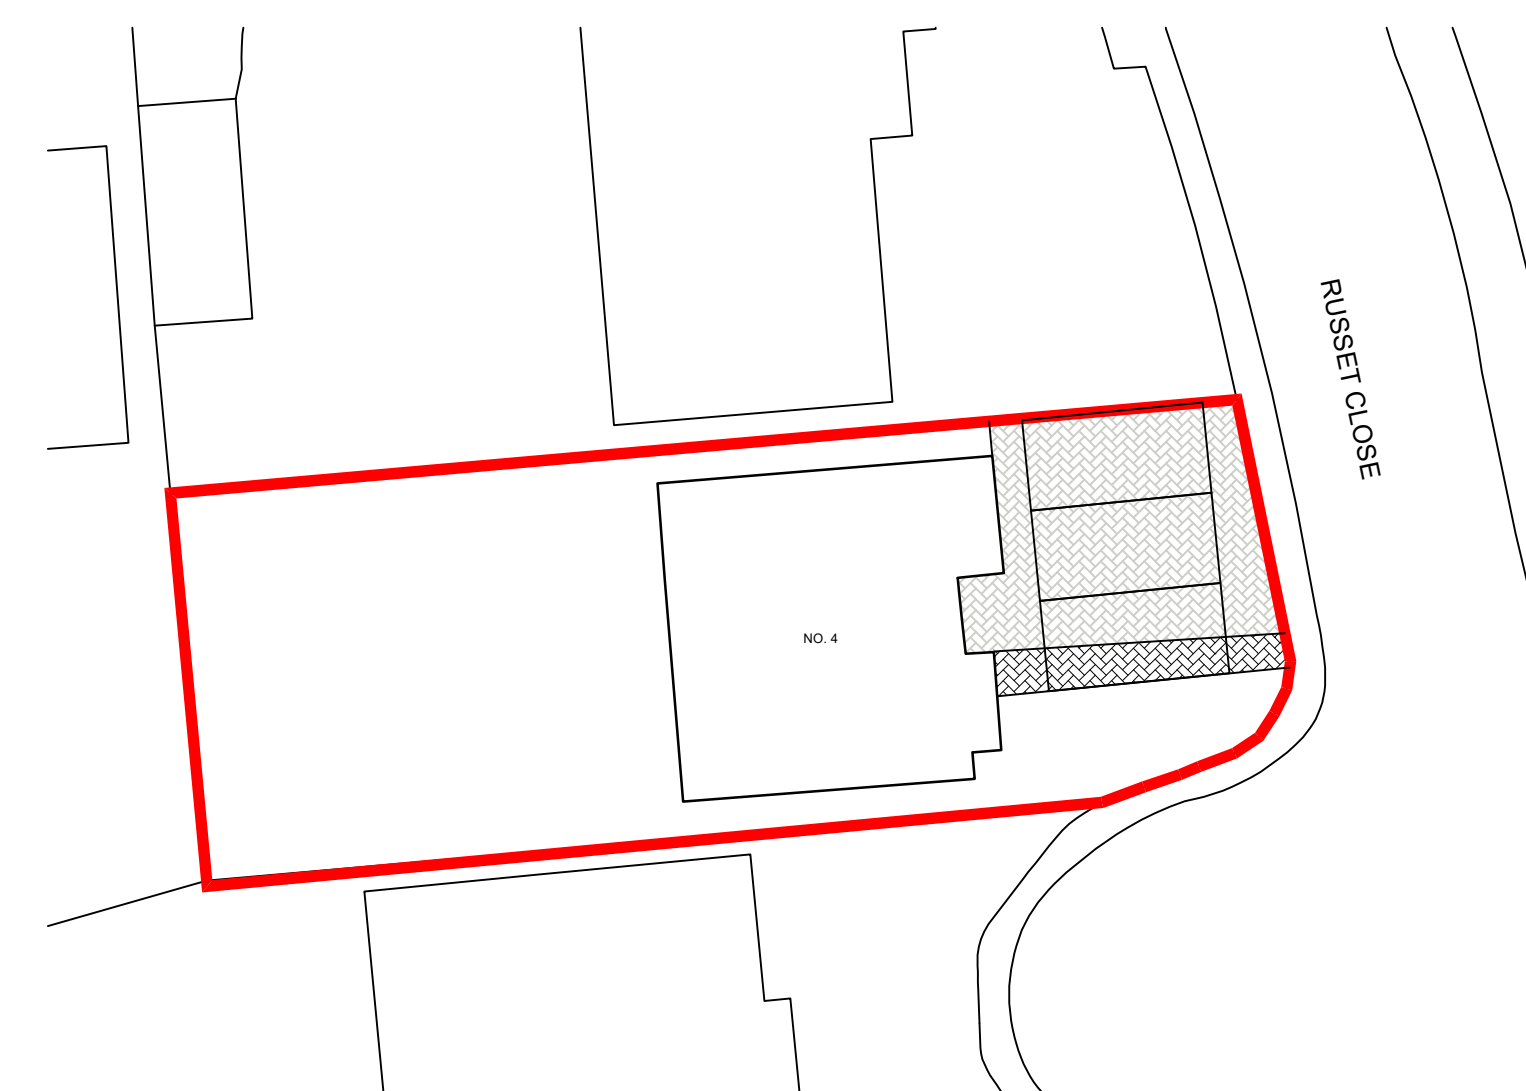


GENERAL NOTE

Do not scale.

This drawing to be read in conjunction with Structural Engineers drawings & calculations for all sub-structures, including below ground drainage & external works. Window / Door specialist drawings, M&E Consultant drawings & sub-contractors drawings & performance specifications for all specialist design elements. All works shall be carried out in strict accordance with the British Standards Codes of Practice relating to Workmanship and Materials, & current manufacturers details & instructions where appropriate.

REAR ELEVATION
1:50SIDE ELEVATION
1:50GROUND FLOOR
1:50SIDE ELEVATION
1:50SITE LOCATION
1:200

Client Andrew Francis			
Project 4 Russet Close, Langstone, NP18 2BQ Rear extension and garage conversion			
Title Site Layout, Proposed Plans and Elevations			
Date Nov 25	Scale As Shown @ A1	Dwg No. A101	Rev. A