



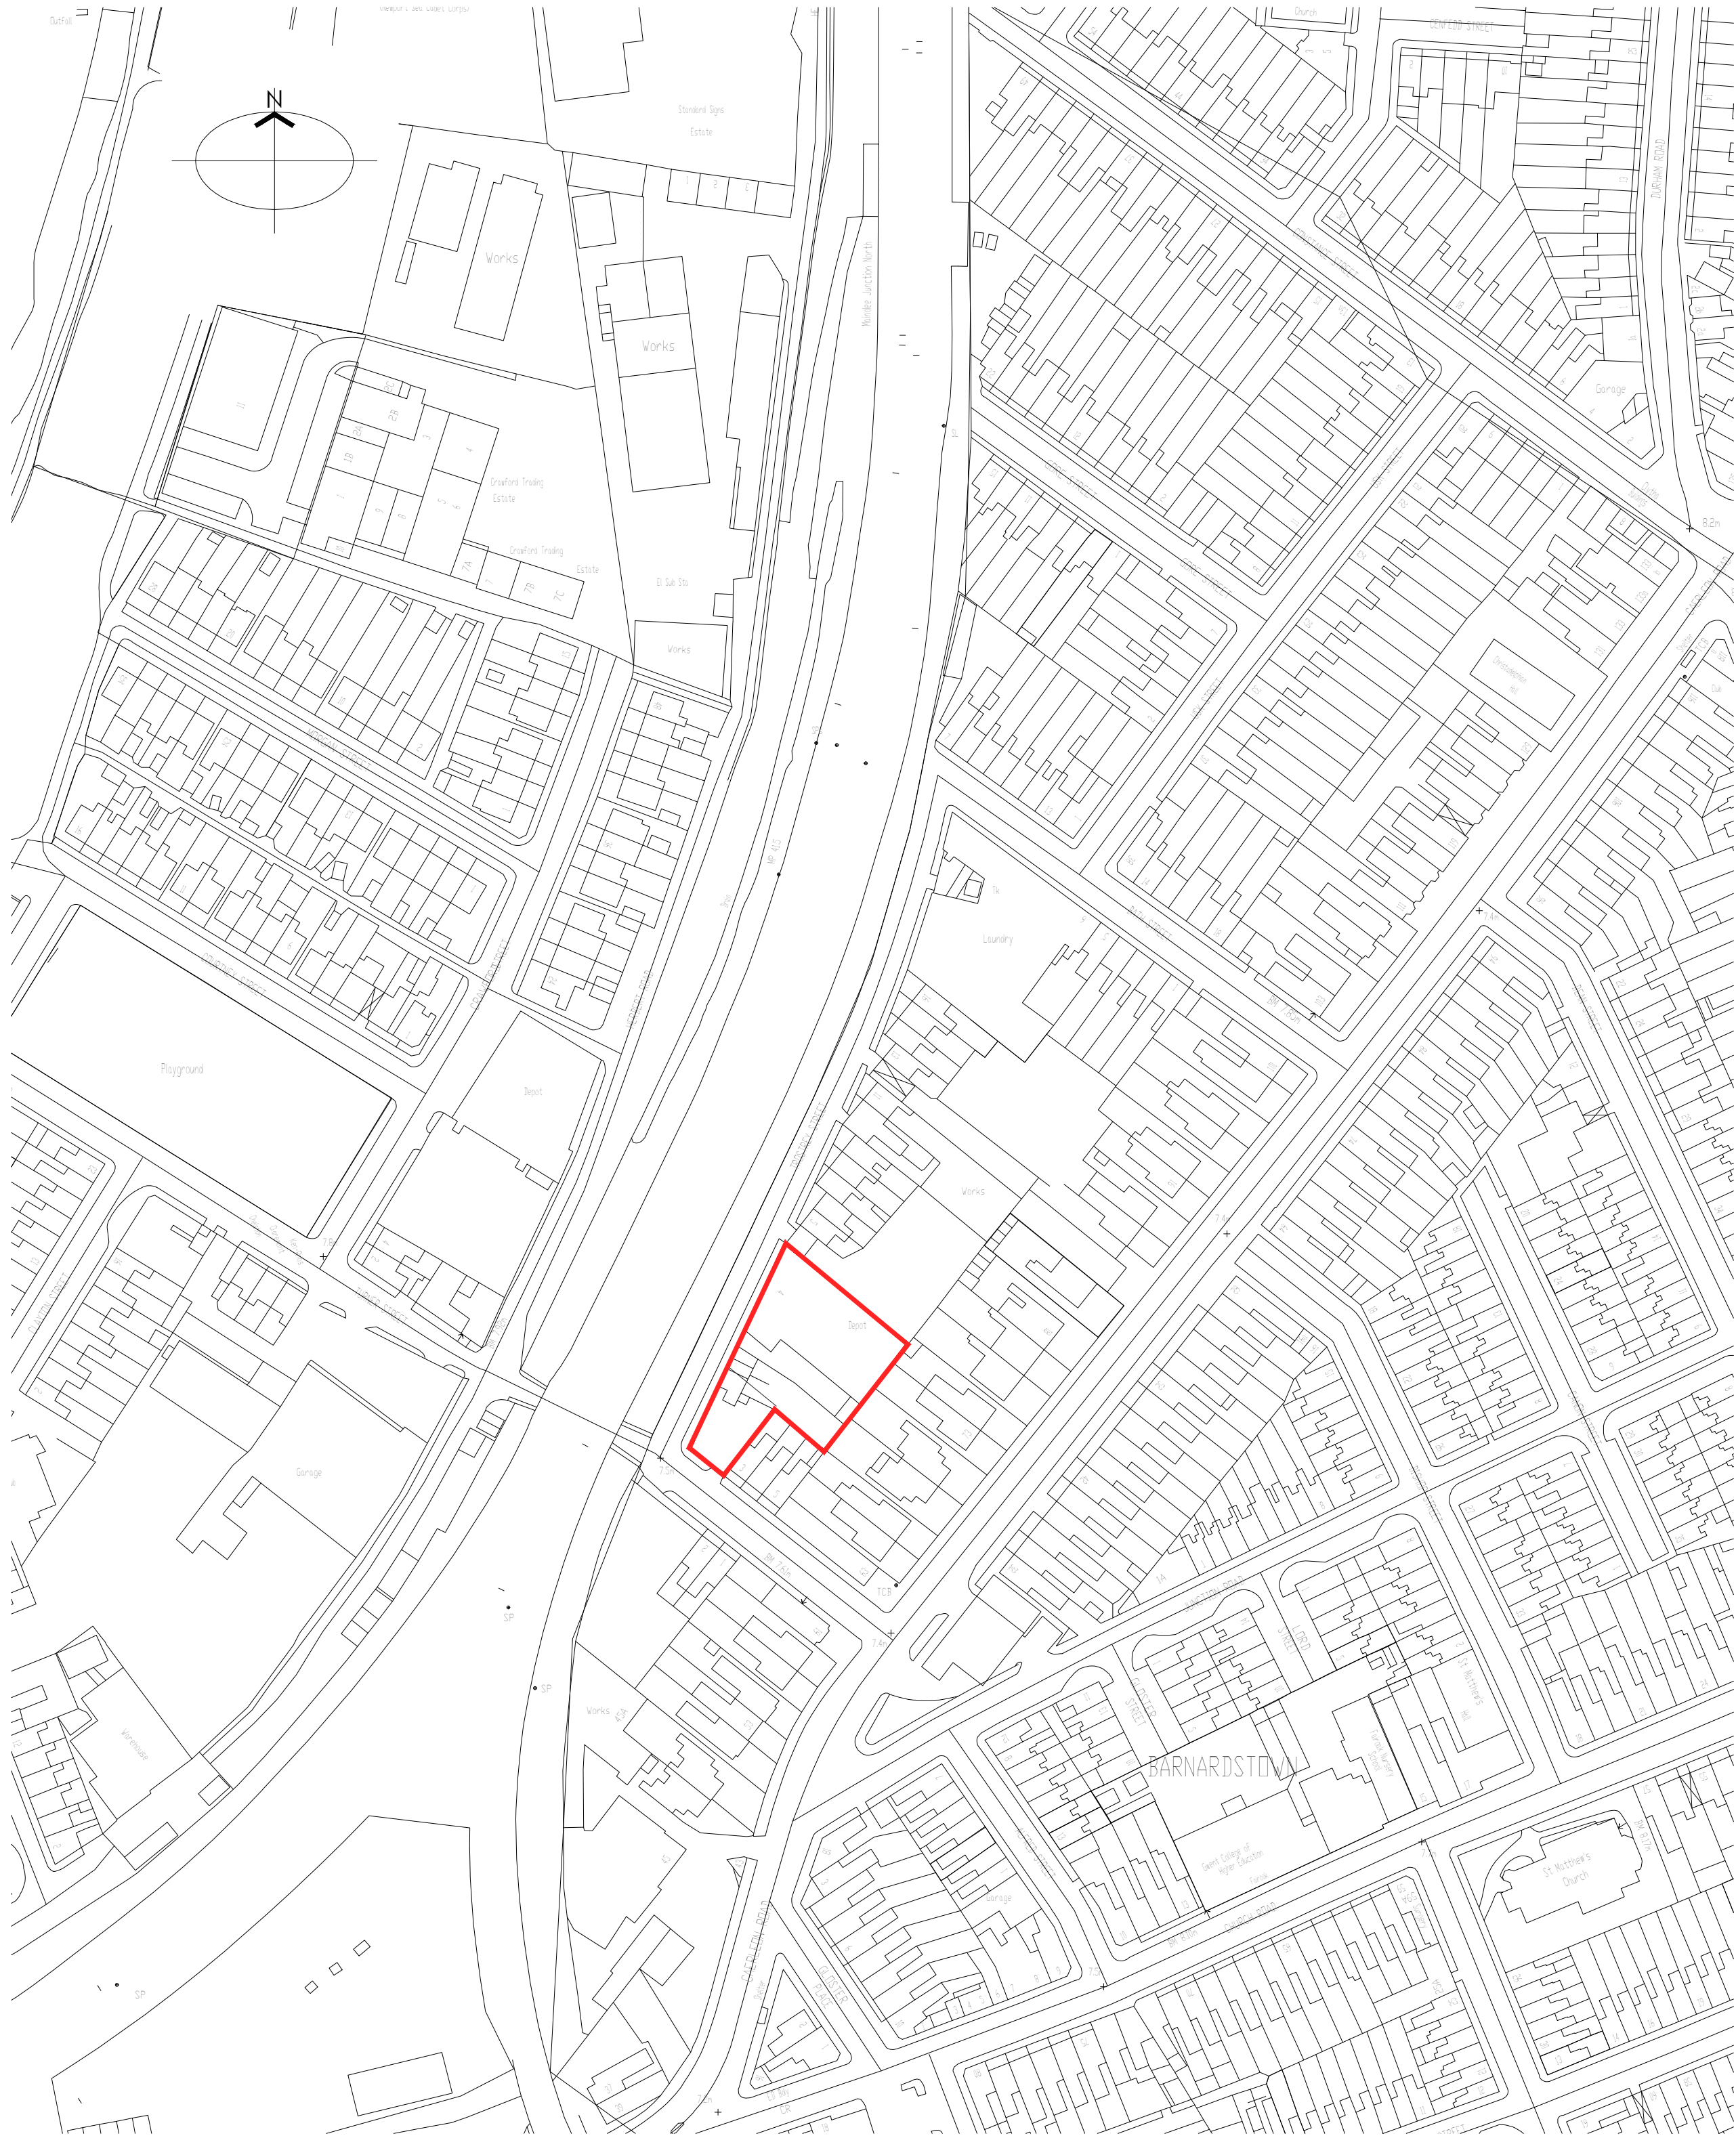


EXISTING LOCATION PLAN
(1:1250)

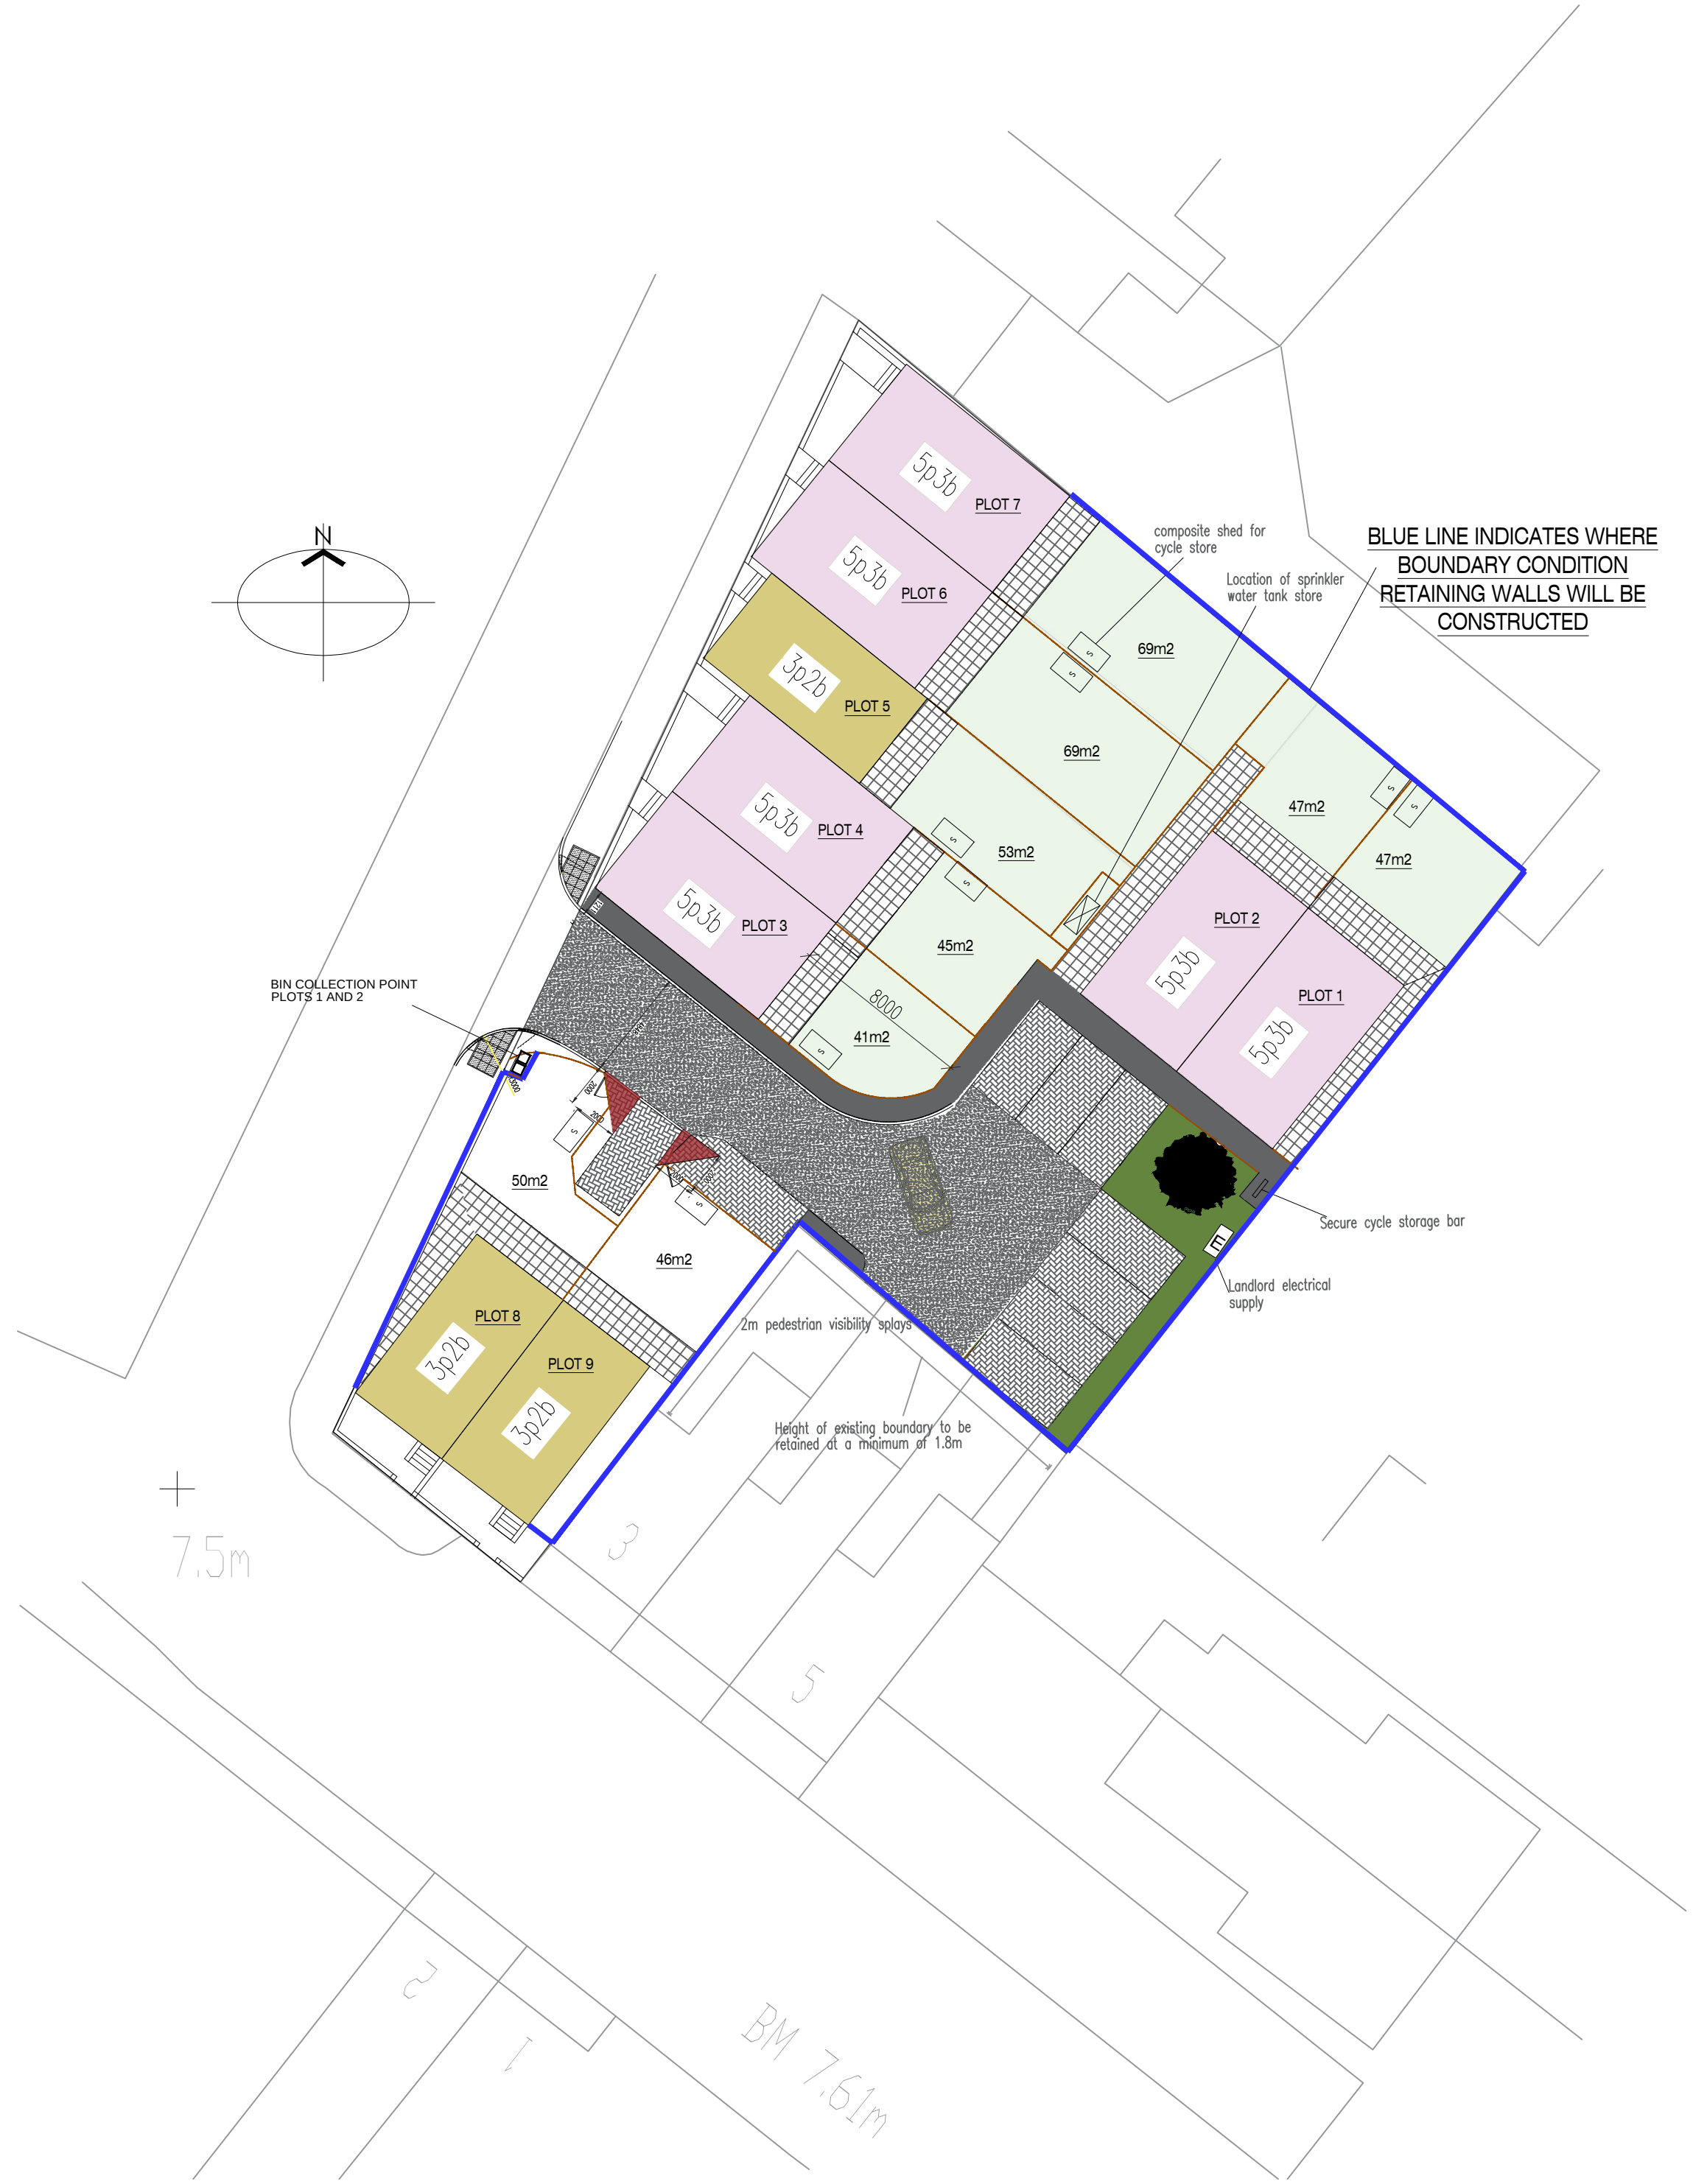

PROPOSED SITE PLAN
(1:250)

E	30.6.23	PLOTS 5, 8 & 9 RE-LABELLED AS 3P2B
D	15.7.22	BM COLLECTION POINT ADDED
C	29.3.23	SPRINKLER TANK AMENDED
B	17.2.22	ENTRANCE AMENDED
A	13.2.22	NORTH ARROW ADDED
Rev No	Date	Revision
This drawing is copyright. All dimensions to be checked prior to construction or manufacture. Any discrepancy to be reported to the Engineers immediately. Do not scale this drawing, work to figured dimensions only.		

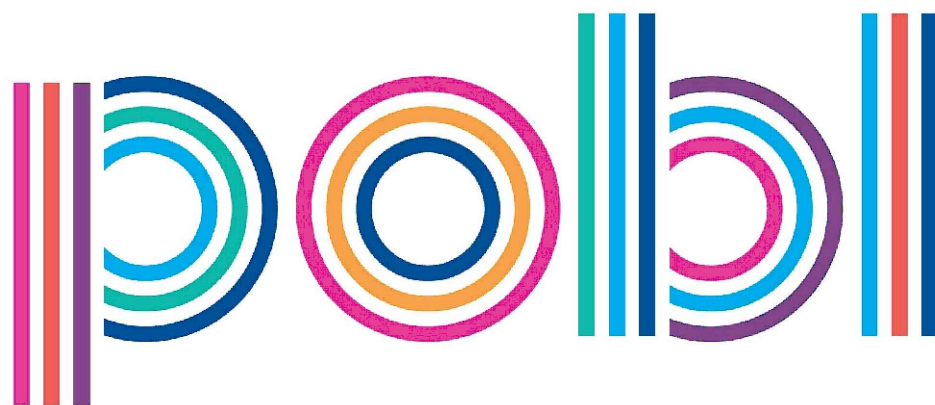

DRAWING ISSUE STATUS					CLIENT:
☐ :- DESIGN DEVELOPMENT PRIOR TO TENDER ISSUE	☐ :- TENDER ISSUE	☐ :- DESIGN DEVELOPMENT PRIOR TO CONSTRUCTION ISSUE	☐ :- CONSTRUCTION ISSUE	☐ :- AS BUILT DRAWING	PROJECT: TROSTREY STREET
					TITLE: LOCATION AND SITE PLAN
DATE: NOV 2021	DRAWN: FG	PROJECT No. : 20.0372	DRG. No. : 01	Rev. E	 Civil & Structural Engineers No.5 Goldtops, Newport, NP20 4PG. Tel. 01633 255140 Email: mail@ammro.co.uk
SCALE: AS SHOWN @ A1	CHECKED: MF				