

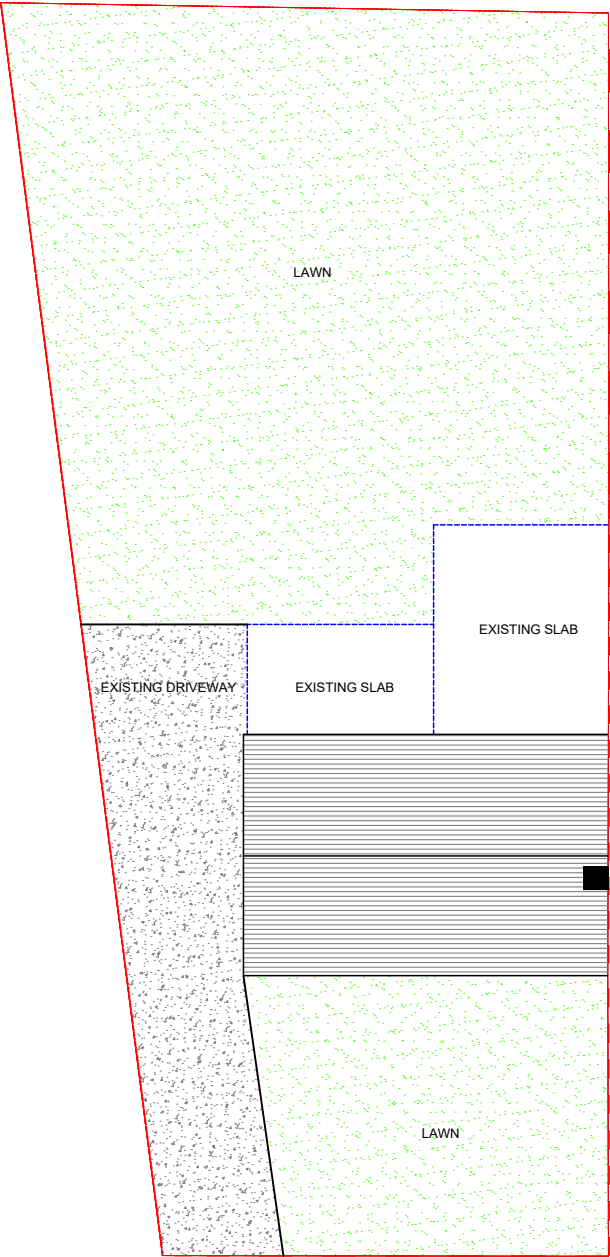


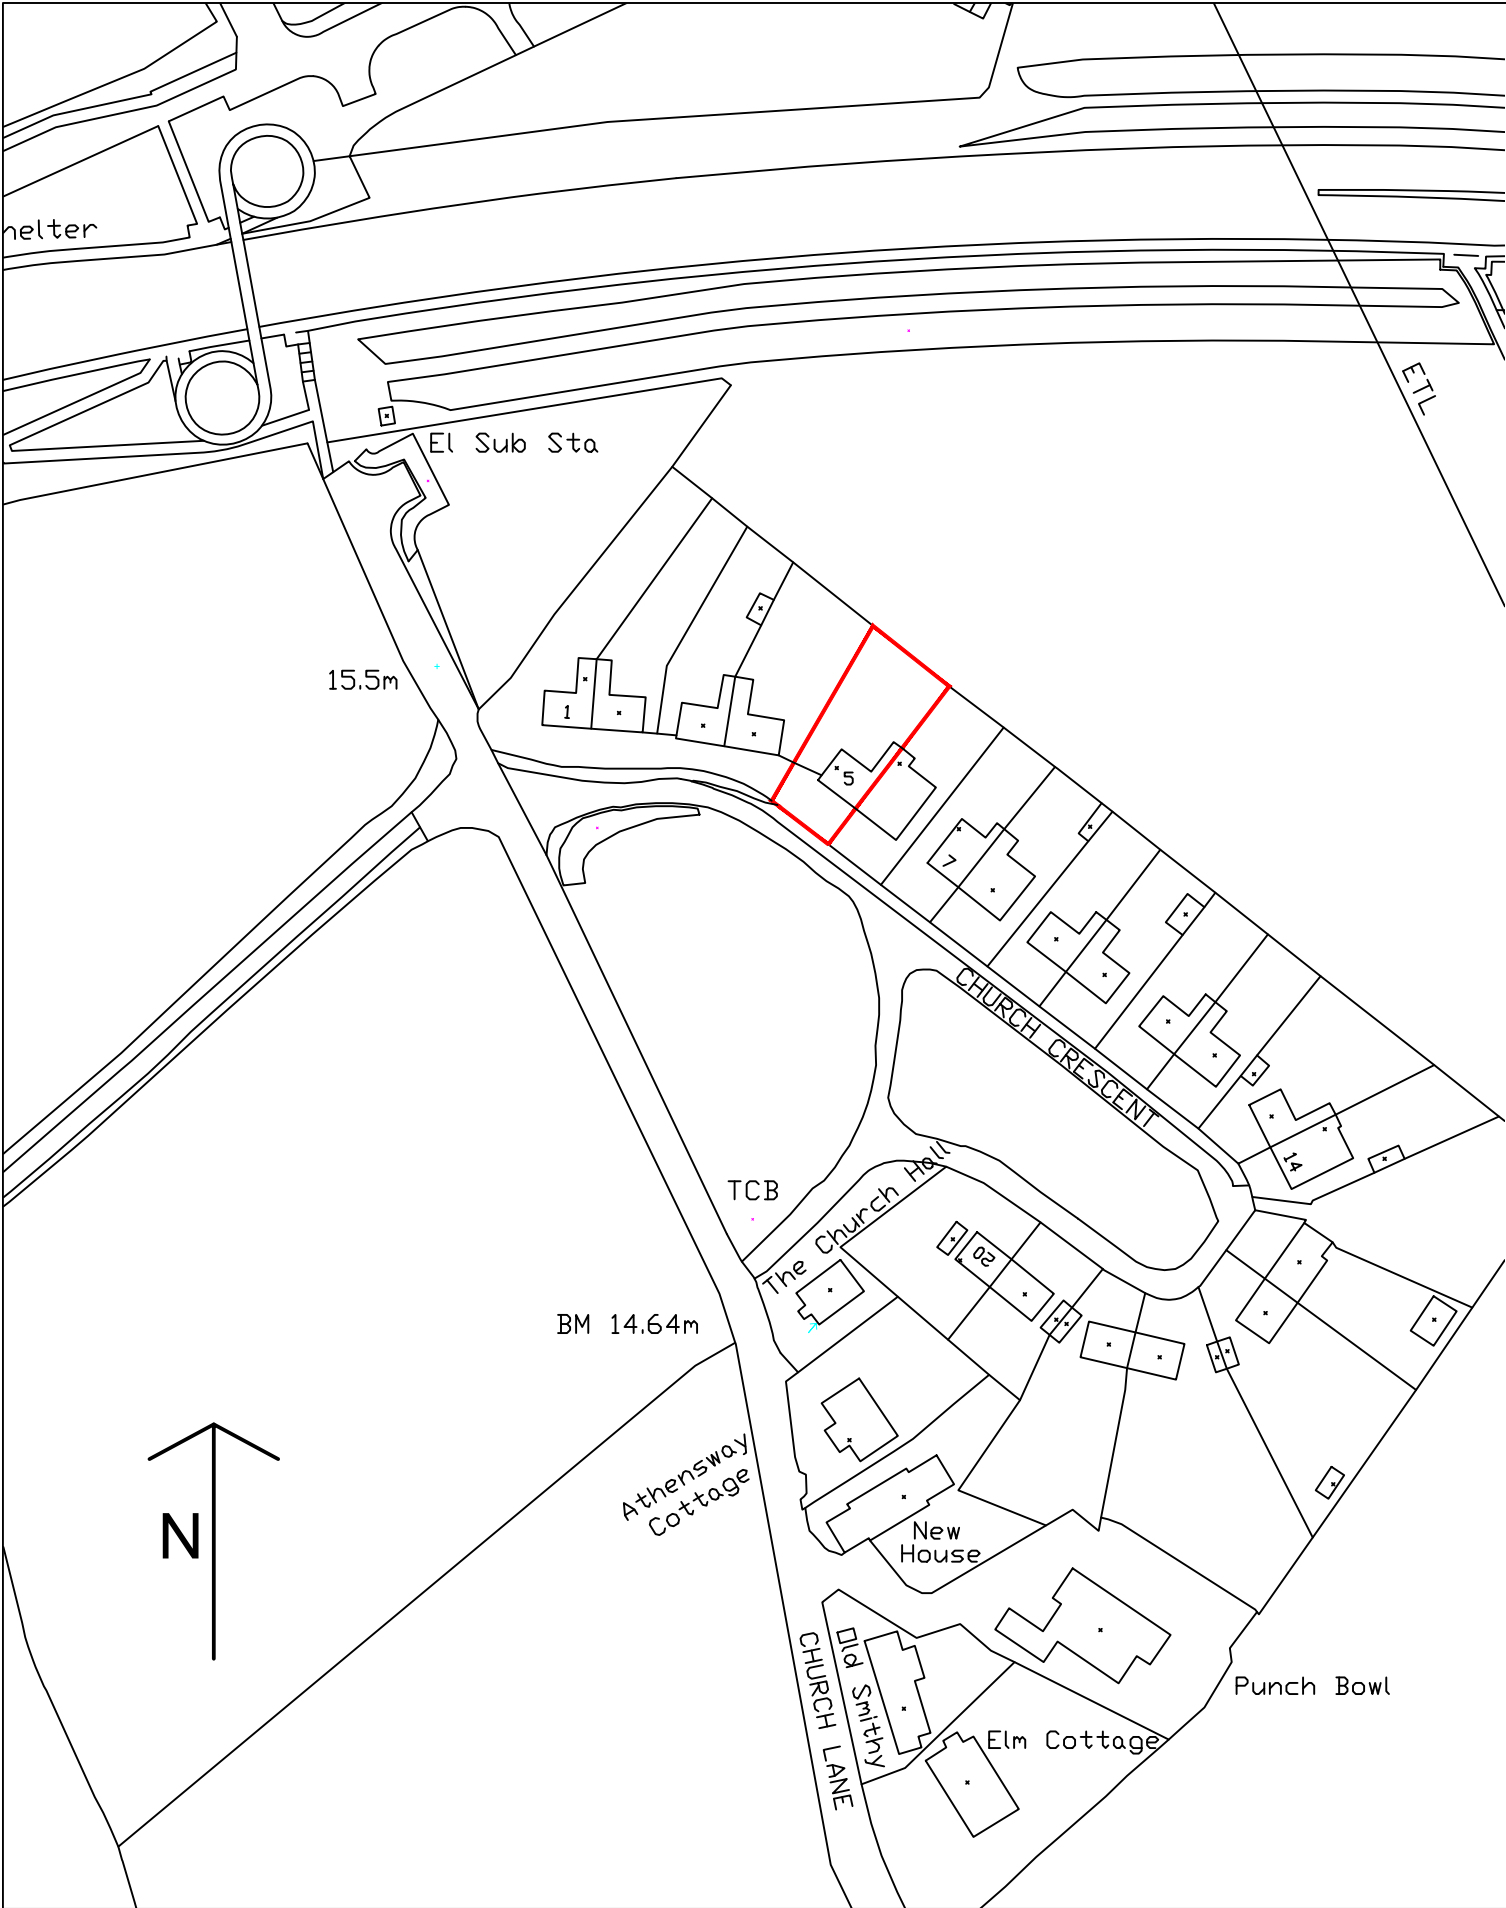

EXISTING SITE PLAN
(SCALE 1:100)

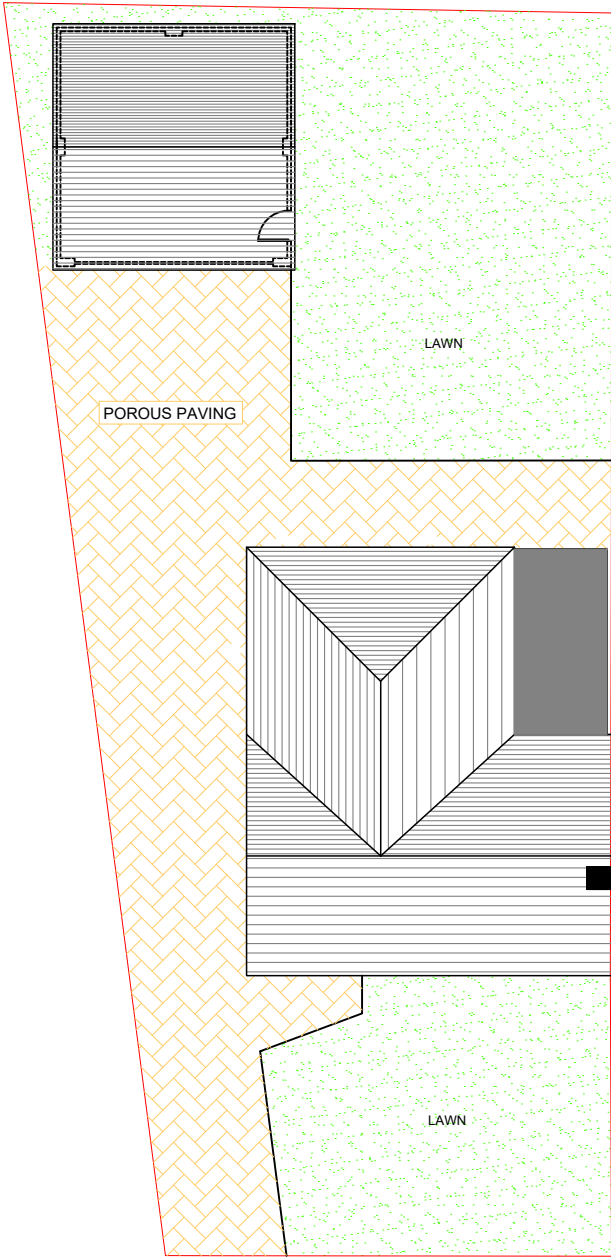

PROPOSED SITE PLAN
(SCALE 1:100)

DRAWING REFERENCE
LOCATION PLAN
SITE ADDRESS
5 CHURCH CRESCENT, COEDKERNEW, NEWPORT, NP10 8TT – PAUL ELLIS

DRAWN BY	DJLH	SCALE
DATE	JAN 2026	1:1250 & 1:200 (A3)
CHD BY		DRAWING No.
DATE		25-2451-DWG-01C
STATUS	PLANNING	

	Keystone House
	201 Risca Road
	Newport
	South Wales
Structural Engineering	NP20 3PQ
T 01633 378059	M 07947836245
Email dudley@keystonese.co.uk	www.keystonese.co.uk