



Rear elevation

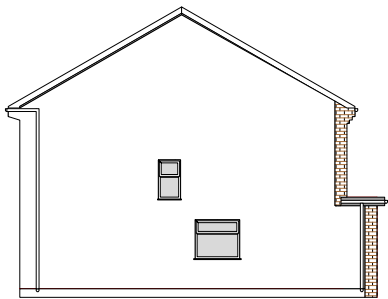

Side elevation

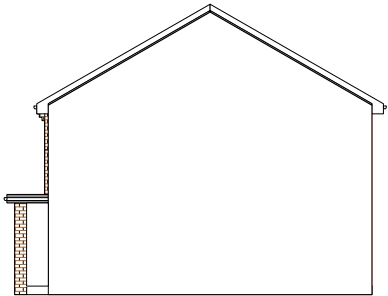


Side elevation




No changes to the front elevation and no visual impact.

MATERIALS:
Render - white
UPVC windows - white
Conc. roof tiles

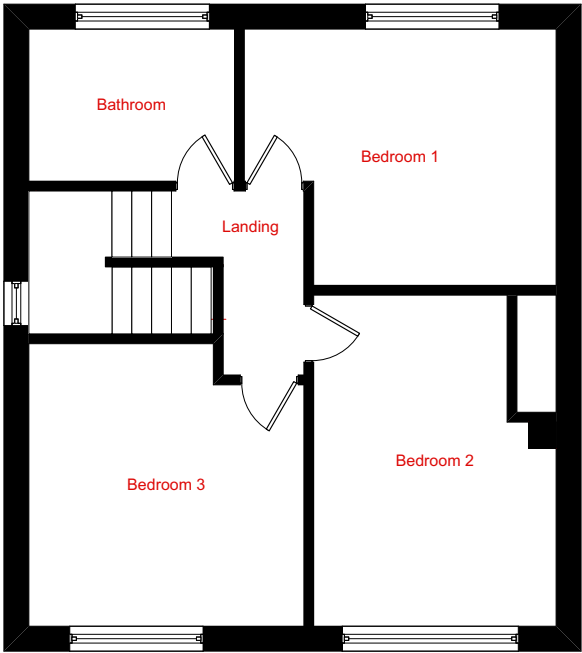

First floor

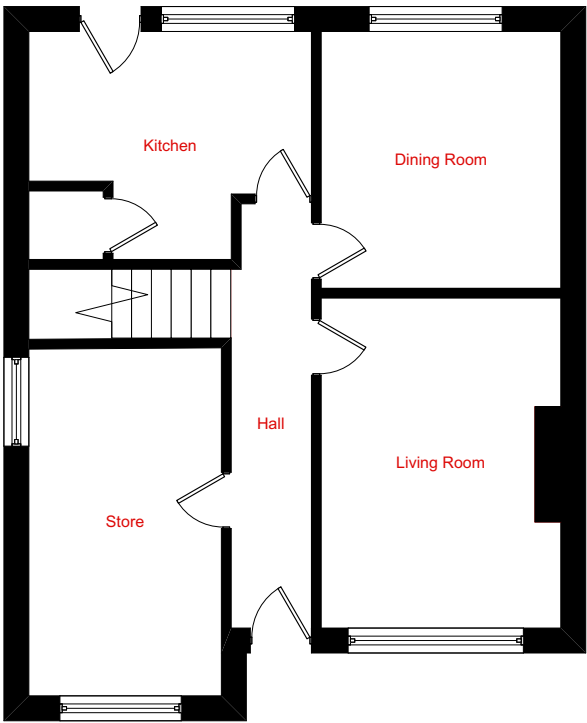

Ground floor

 Skerryvore Designs Ltd skerryvoredesigns.co.uk Phone 01633 897922 Mobile 07816 934352 contact@skerryvoredesigns.co.uk	JOB TITLE 7 Caerphilly Close Newport NP10 8RF	DRAWING TITLE Planning: Existing Plans & elevations	DRAWING No. SD1151-P-01
			SCALE 1:100 & 1:200 @ A3
			DATE FEB 2025