




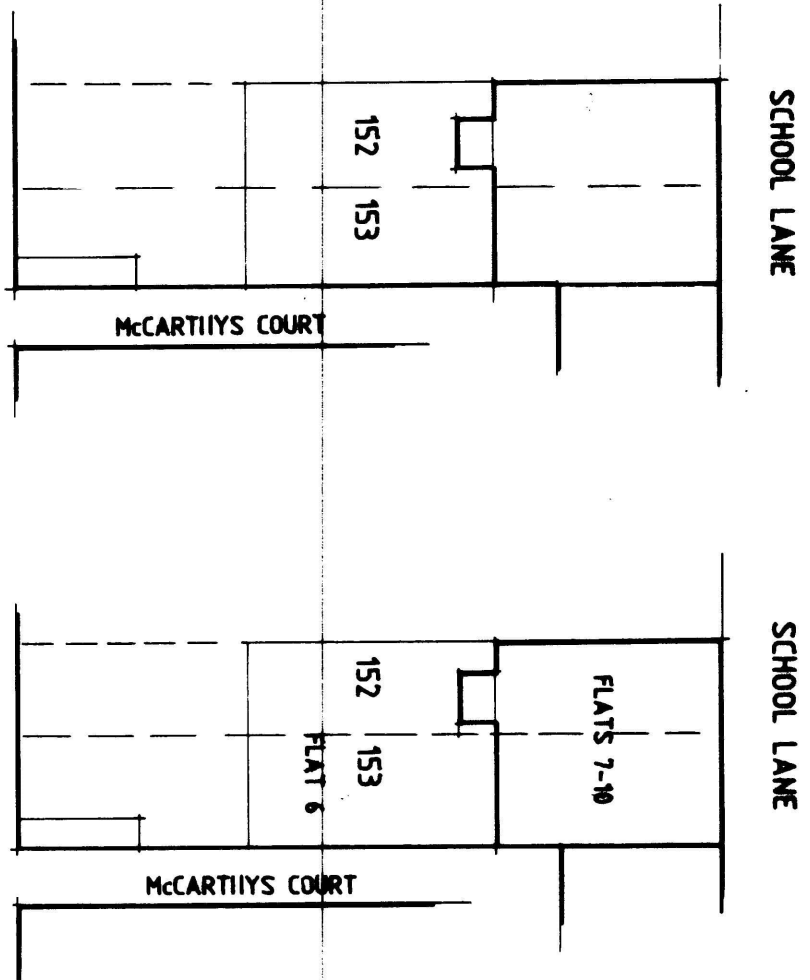


EXTG SITE PLAN
PROPOSED SITE PLAN
SCALE:1:500

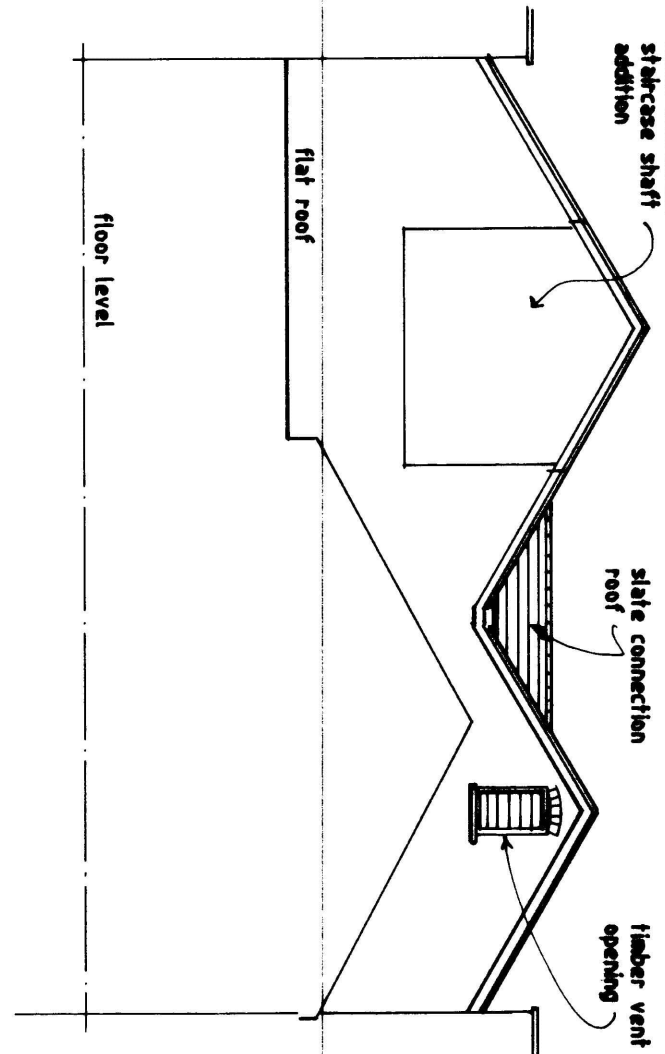


EXISTING REAR ELEVATION
SCALE:1:100

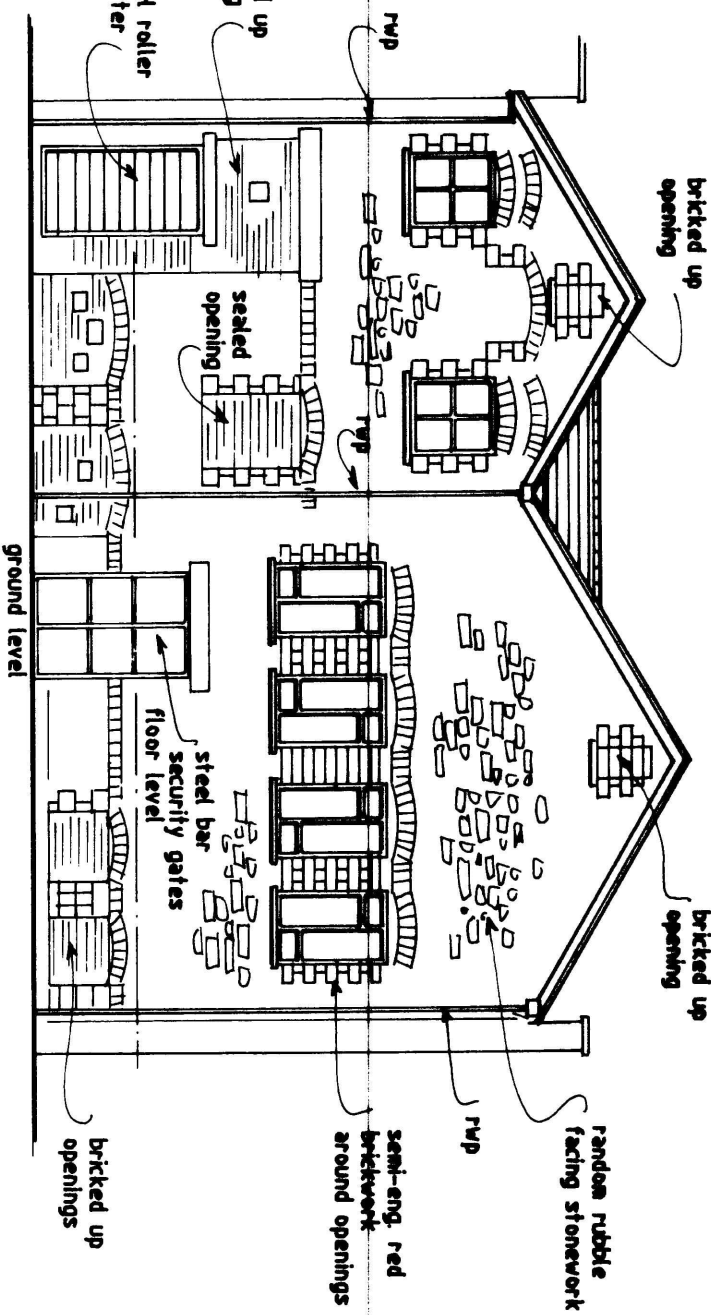


EXISTING SCHOOL LANE ELEVATION

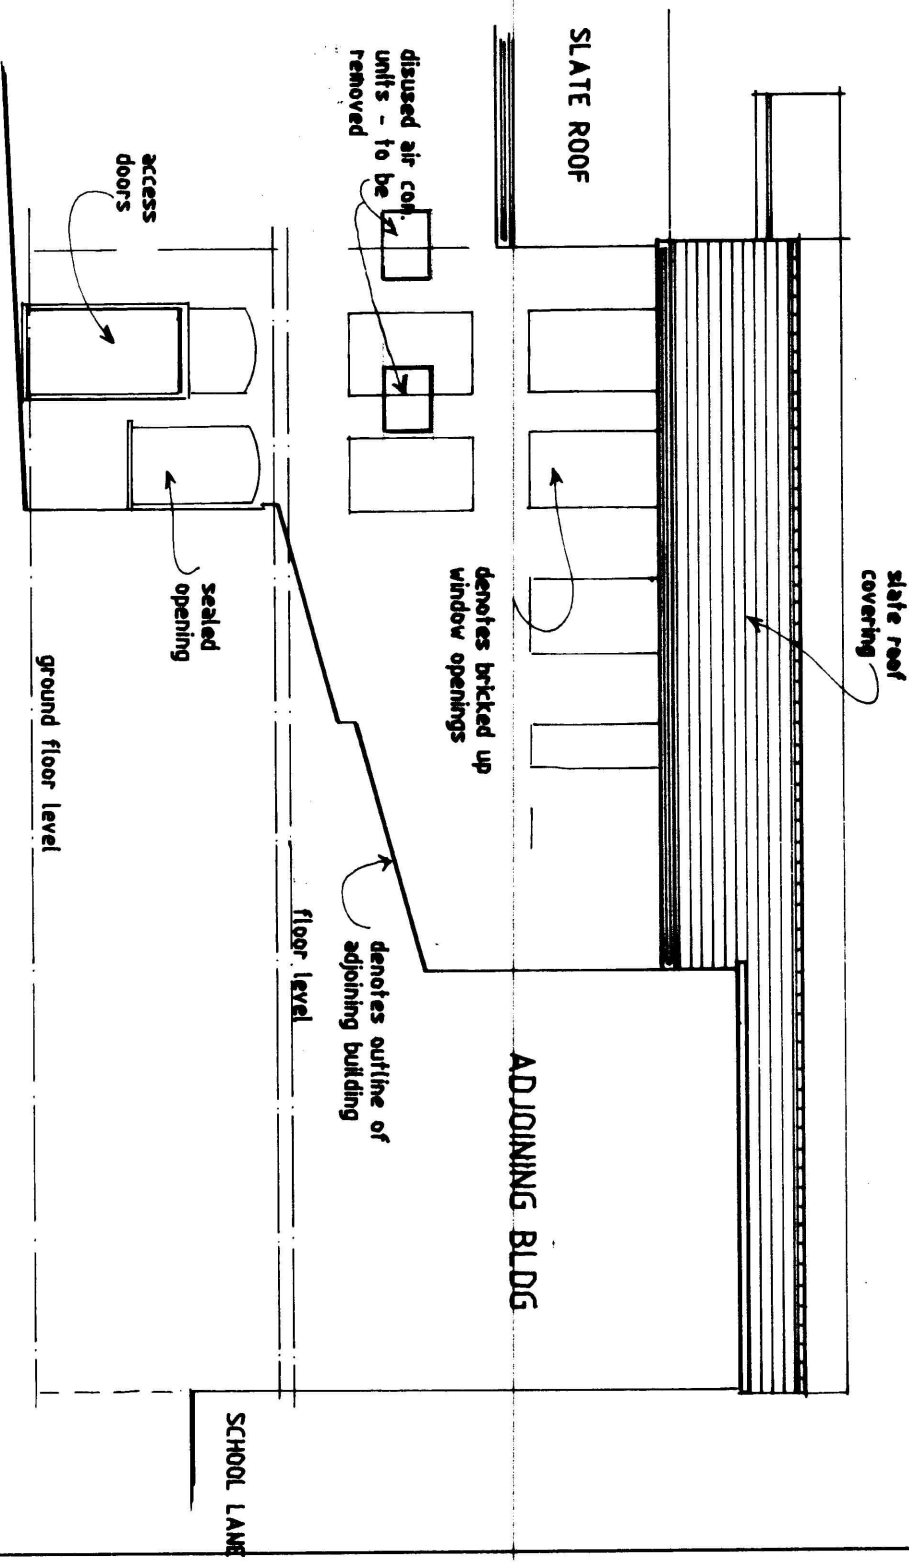


EXISTING SIDE ELEVATION

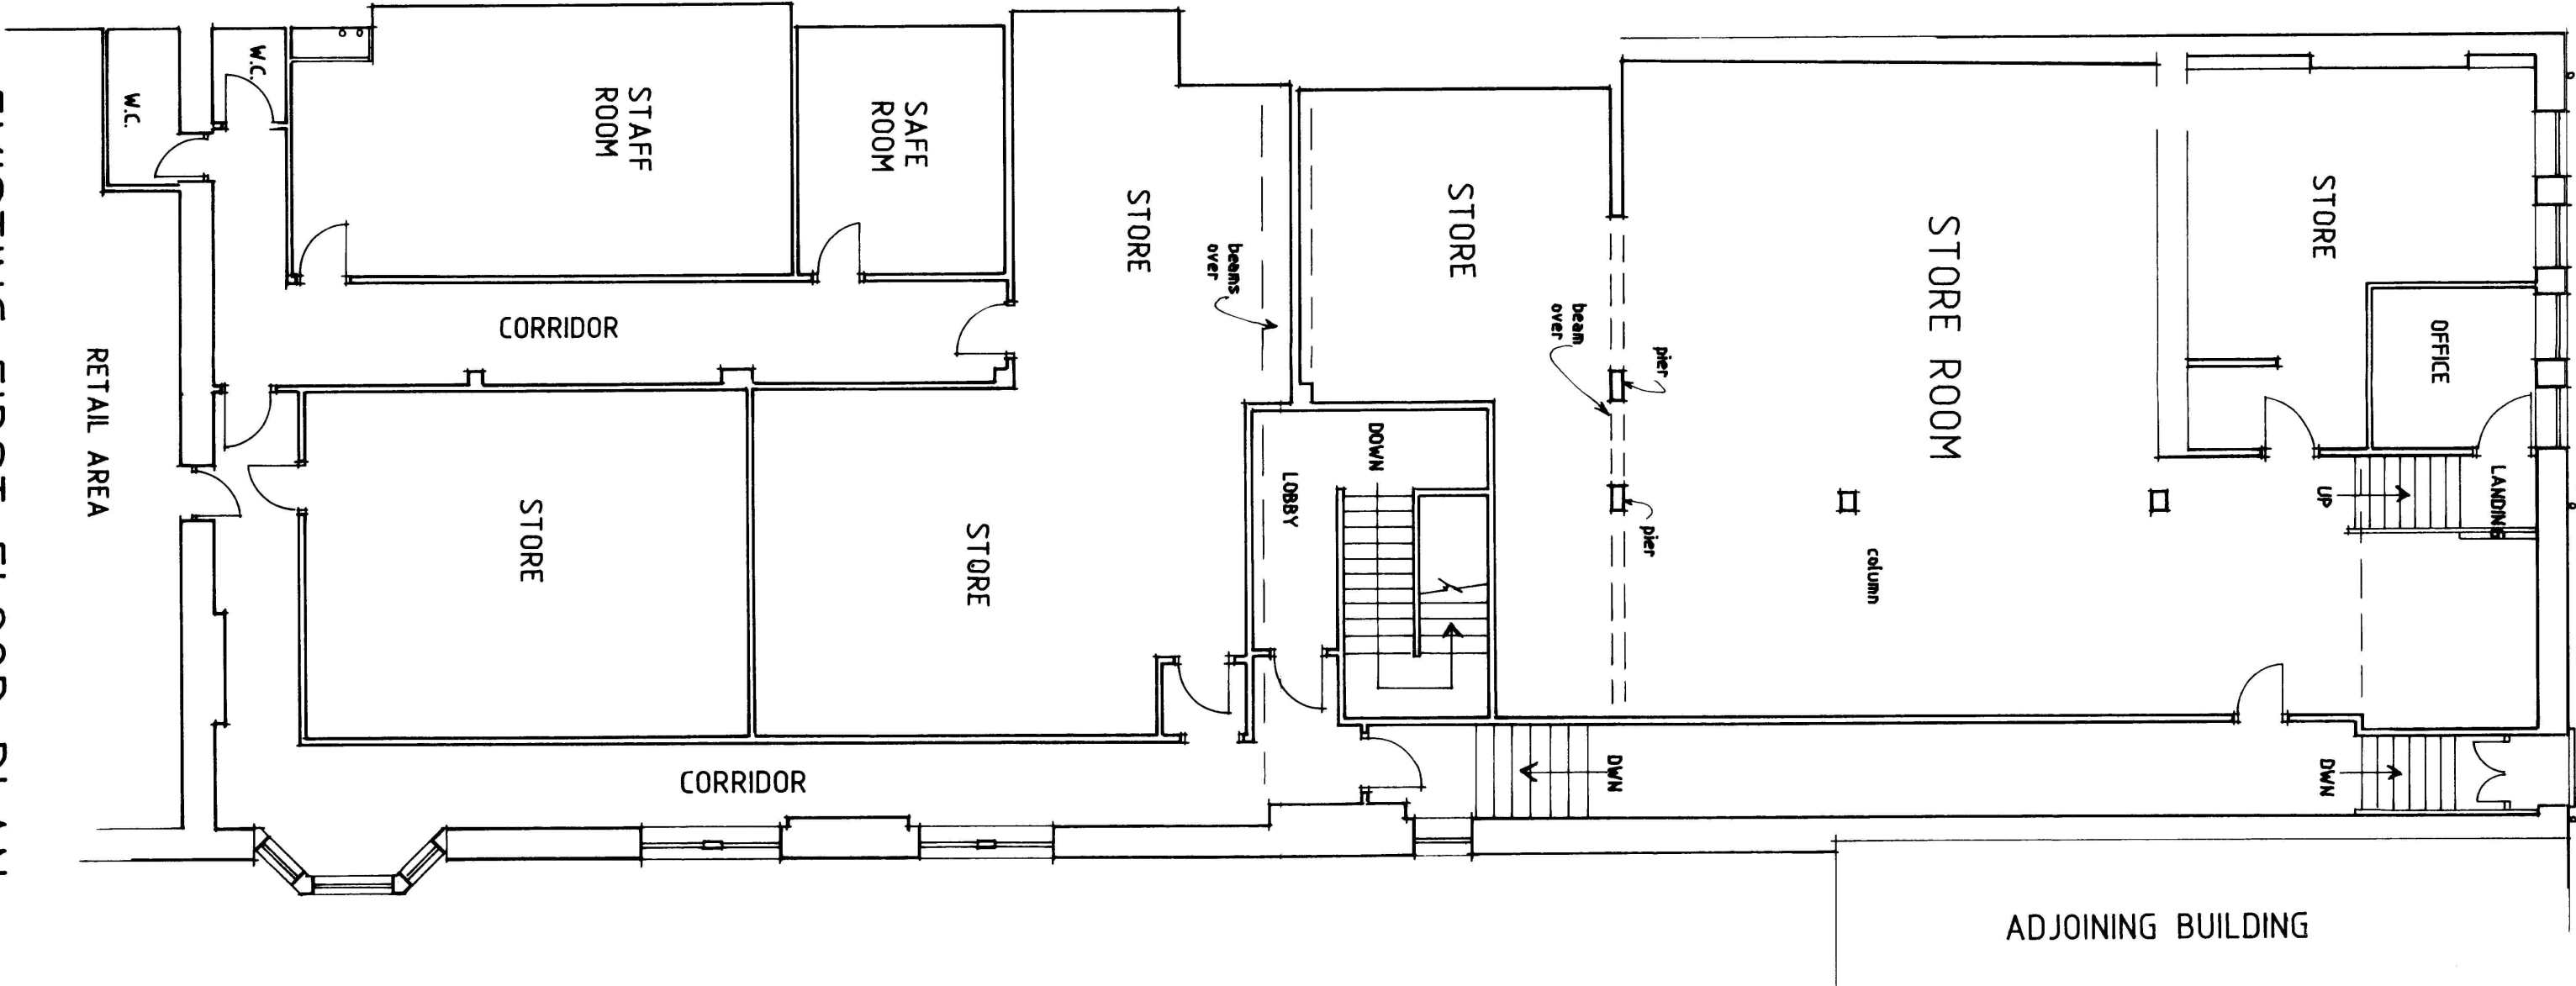


EXISTING FIRST FLOOR PLAN
(REAR SECTION)

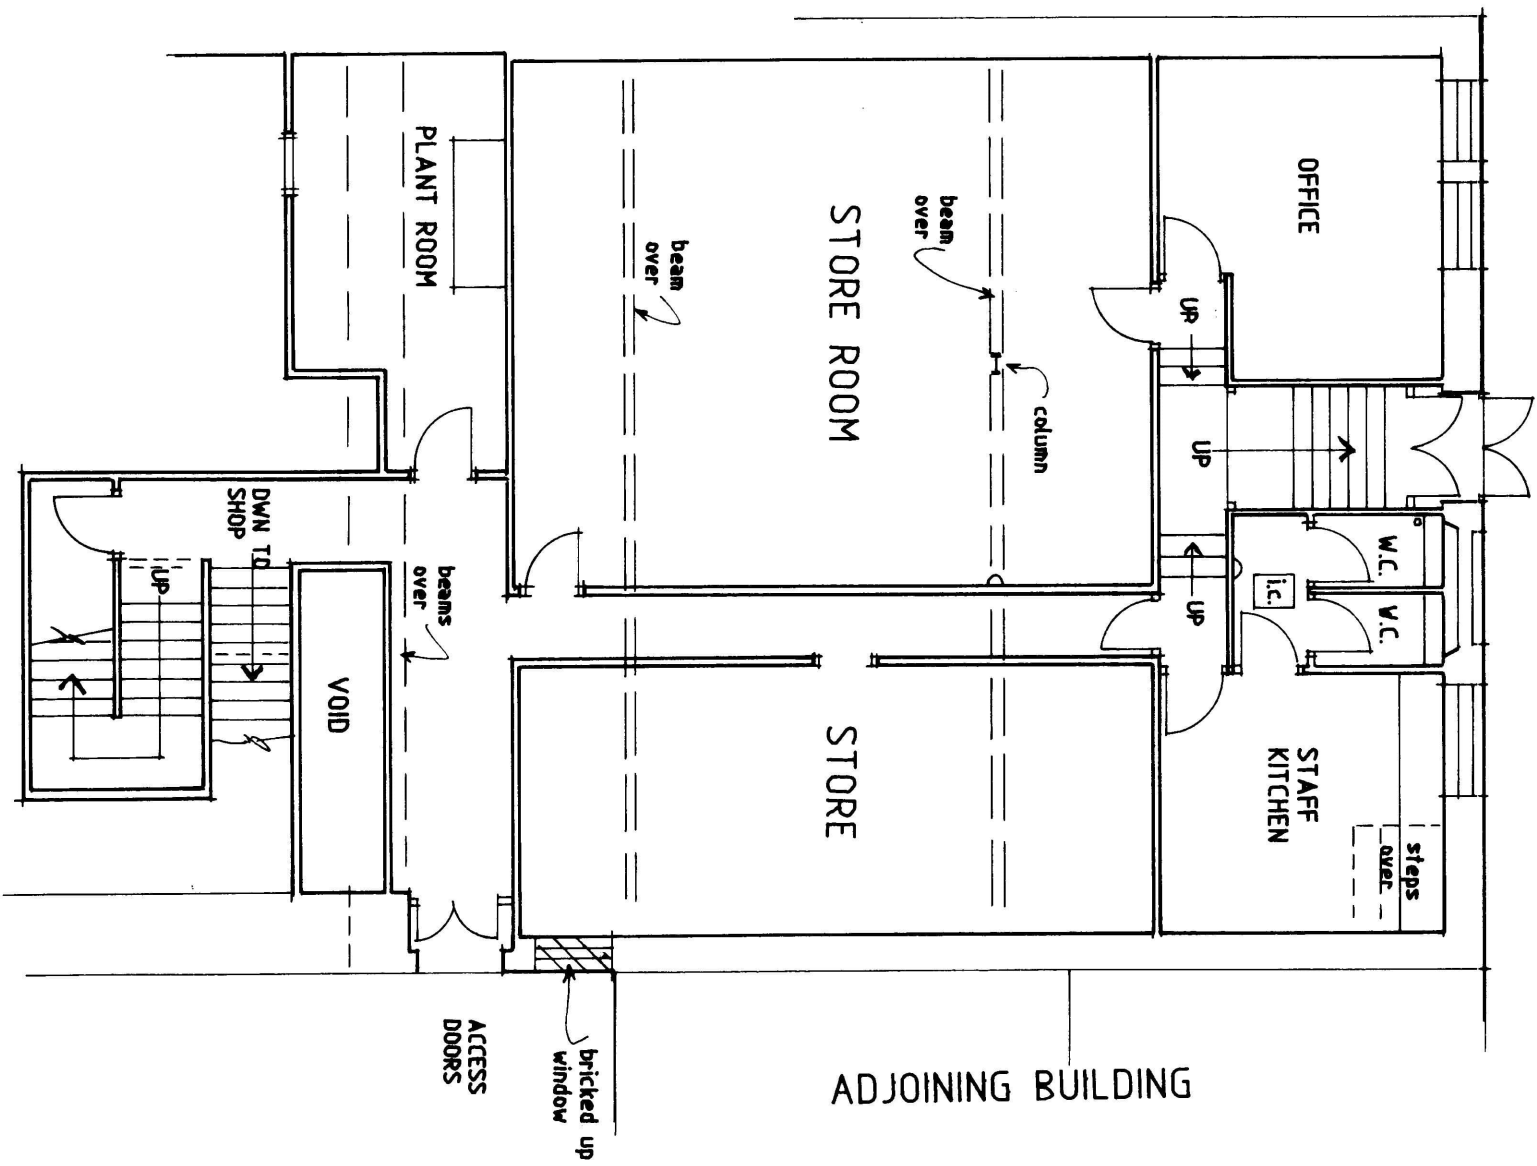

EXISTING GROUND FLOOR PLAN

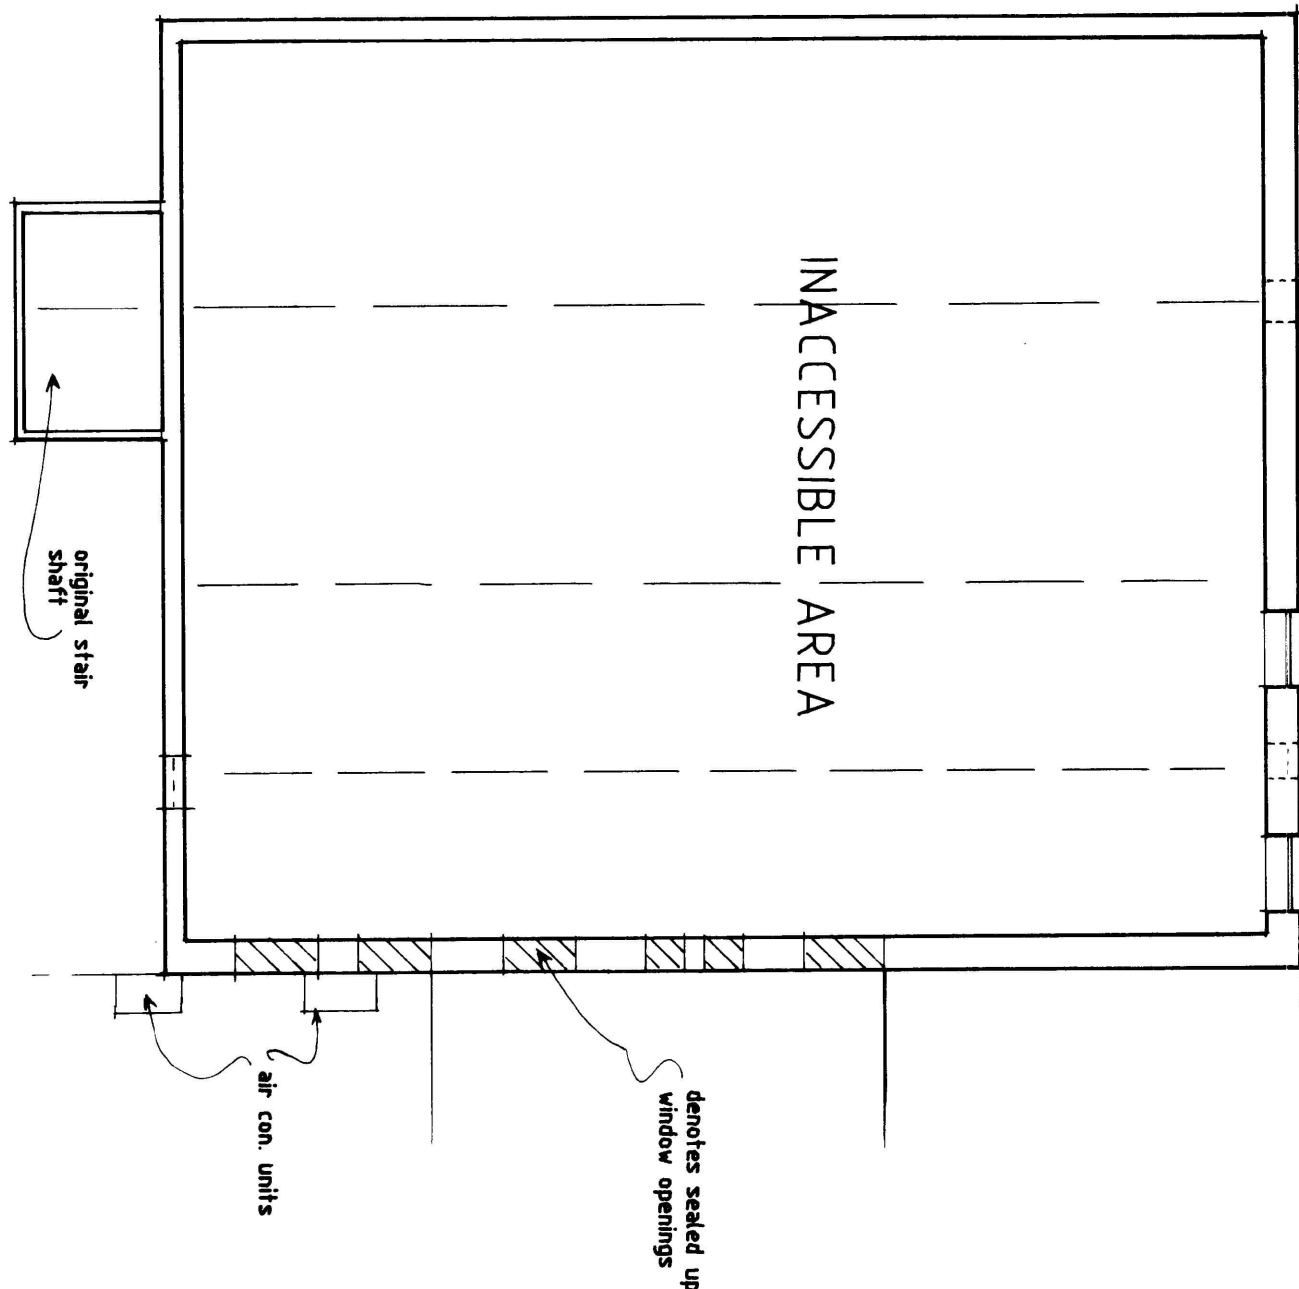

EXISTING SECOND FLOOR PLAN

 

Revisions	
Ref	Description

K.W. DORRINGTON HOAT
ARCHITECTURAL ASSOCIATES
Tel:(01633) 857566

PROPOSED ALTERATIONS / CHANGE OF
USE TO 4 NO. S.C. FLATS AT -
SCHOOL LANE (Rear of)
152-153, COMMERCIAL STREET,
NEWPORT, NP20 1HF.

EXISTING

date: APRIL 2023

scale: 1:100 AT A1

drawing number:
KD1926/1