




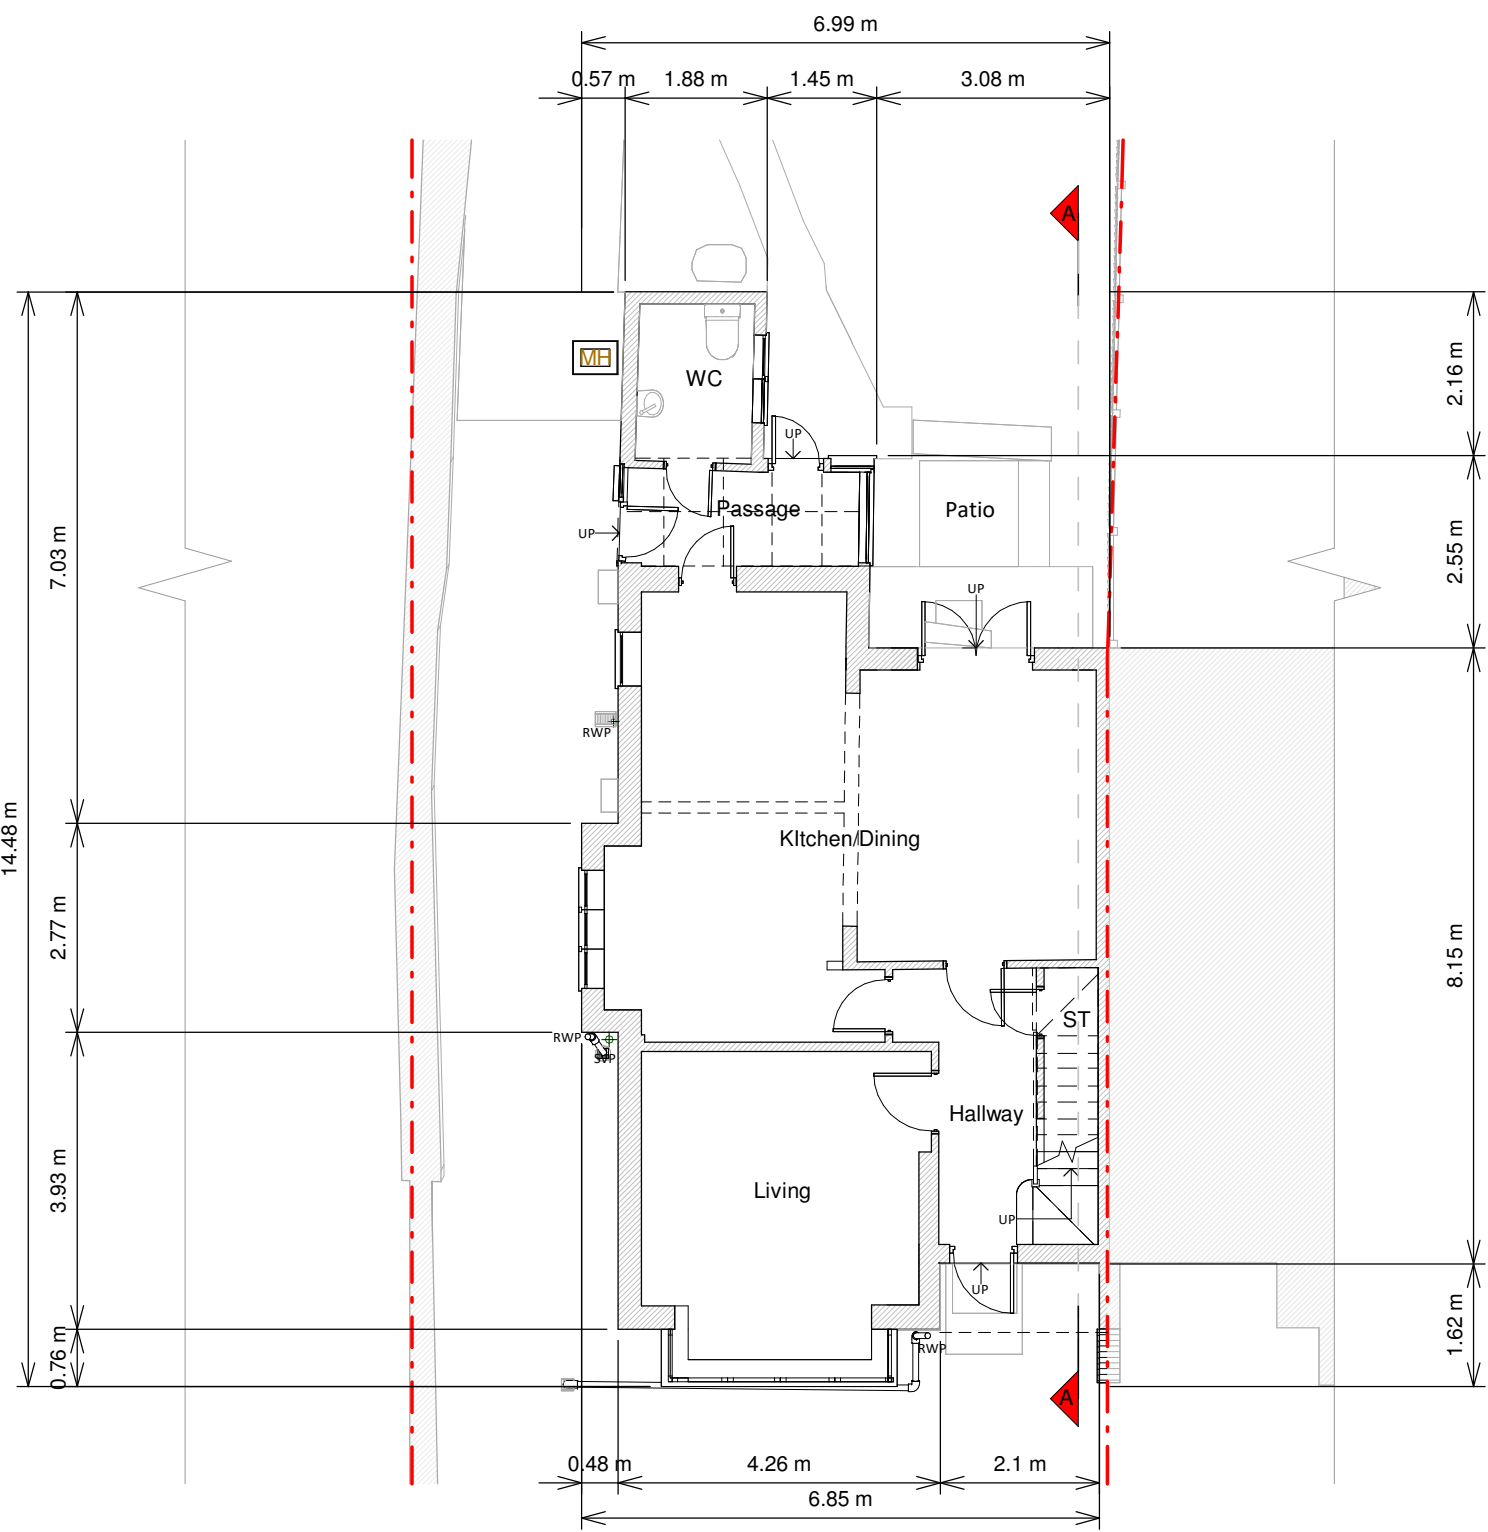

Ground Floor Plan

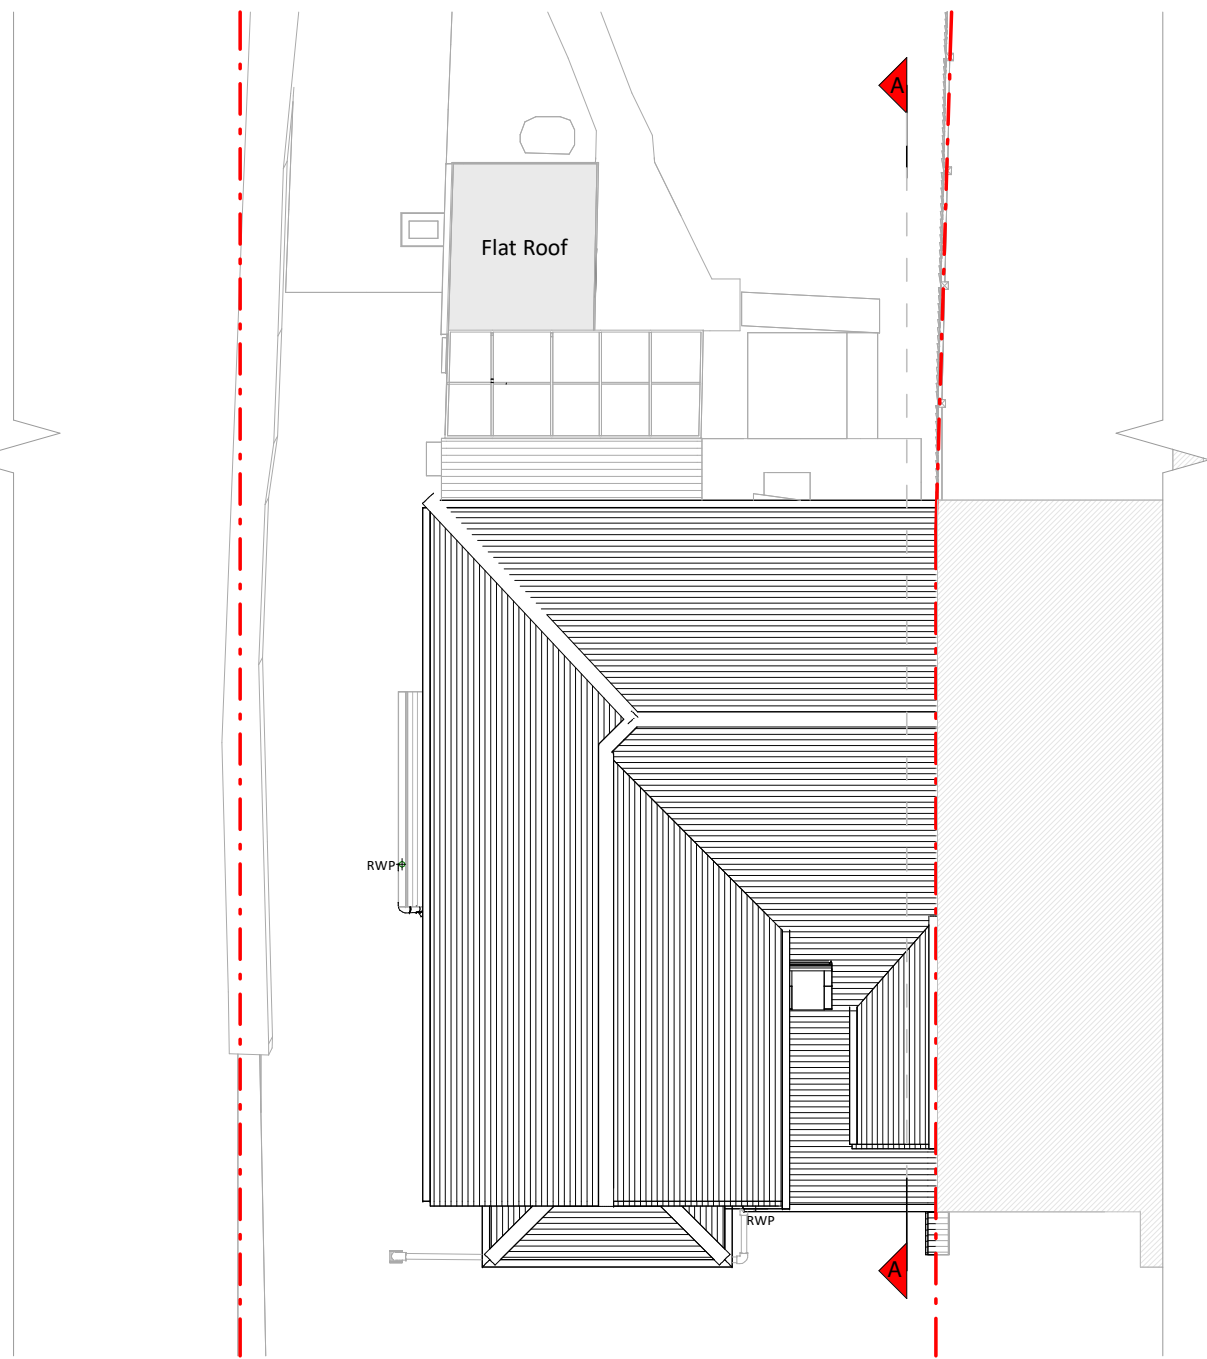

Roof Plan

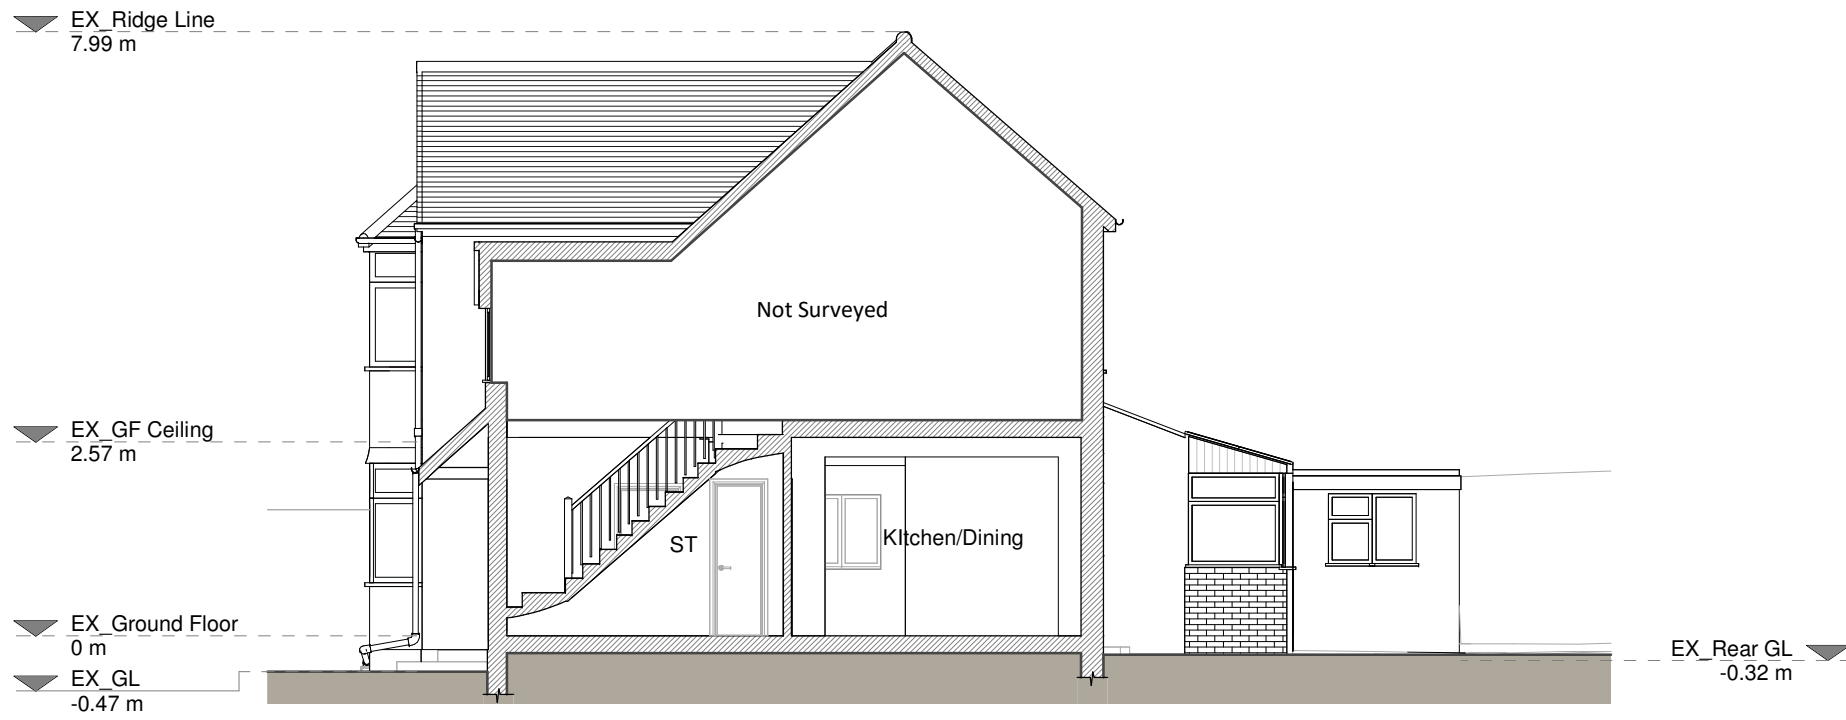

Section A - A




Front Elevation



Left Side Elevation



Rear Elevation

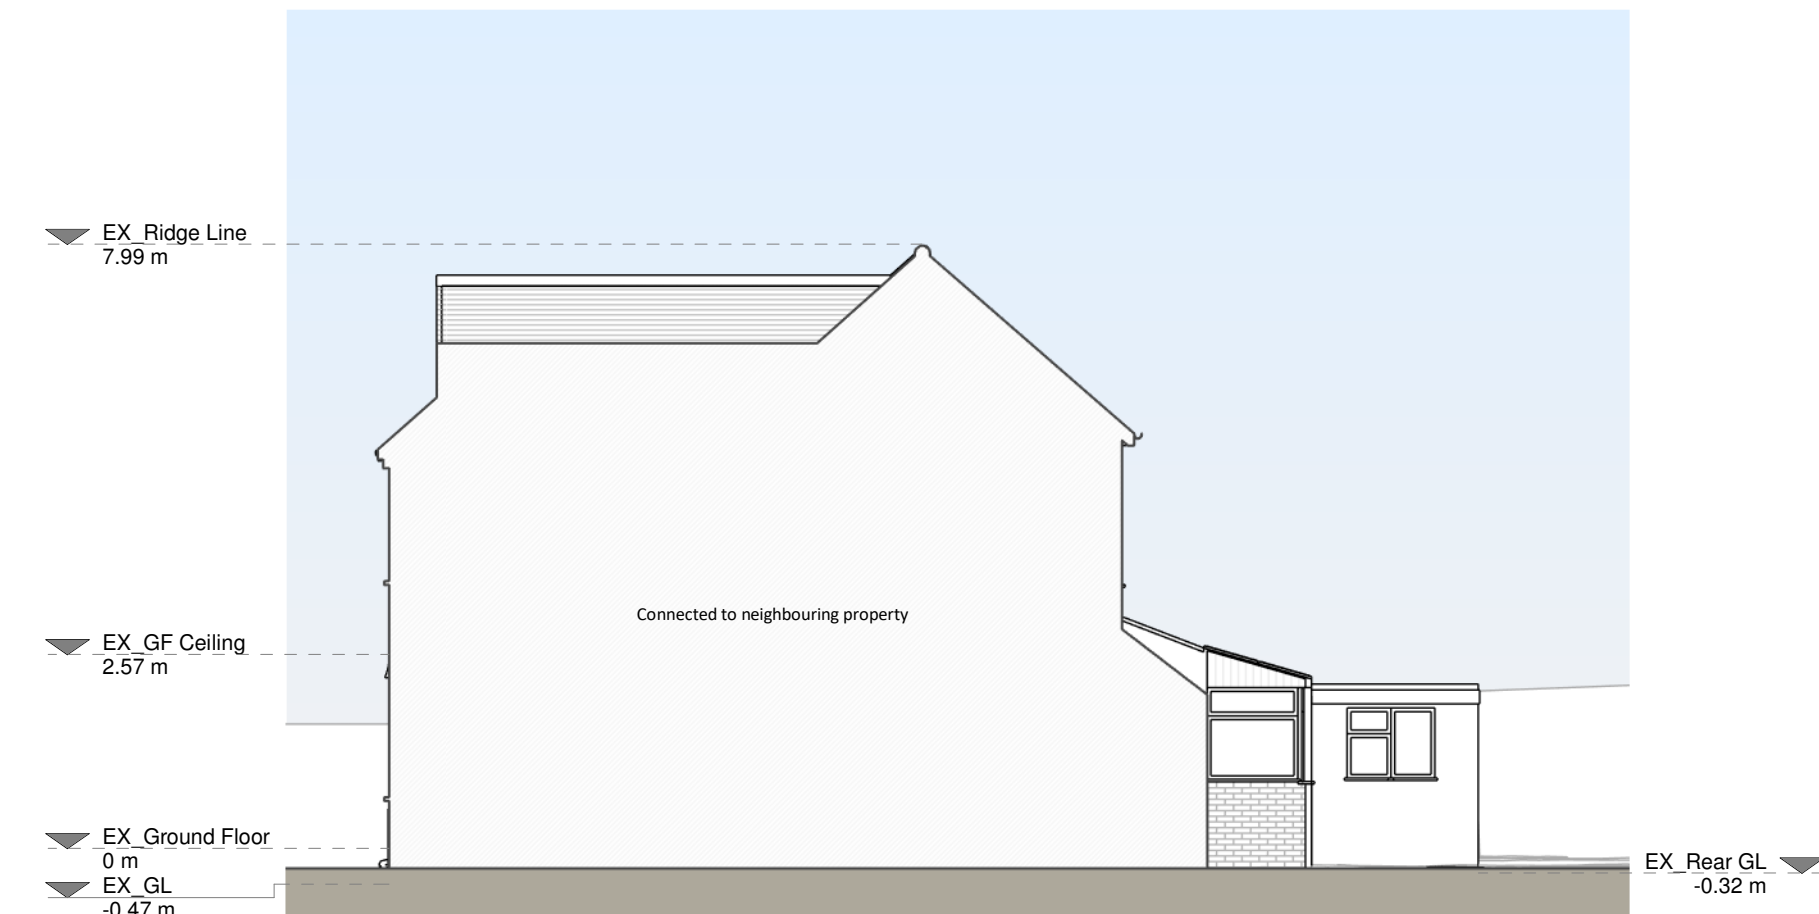

Right Side Elevation

Copyright in the design and this drawing is the property of RESI. Permission is granted to print or reproduce this drawing for personal use only. This drawing must be read in conjunction with all other relevant documentation and drawings.

RESI accepts no liability for any expense, loss or damage of whatever nature and however arising from any variation which has not been referred to them and their approval obtained.

Read do not advise using planning drawings for the construction stage. All measurements to be given should be made on the ground and construction. Any discrepancies to be reported to RESI immediately.

Existing Materials:

Brickwork / walls - Smooth rendered walls, red brick walls

Pitched roof - Slate tiles, clay tiles

Windows - uPVC framed windows, painted timber-framed windows

Doors - Painted timber framed door

RWP / Gutters / Fascias - uPVC gutters, downpipes, uPVC fascia boards, painted timber fascia boards

KEY

- Existing walls
- Existing furniture
- Boundary line
- Level line
- 1.5m head height
- 1.8m head height

Revision		
Rev	Notes	Date
A	Planning Issue	07/09/2026

resi

Job Title

Proposed ground floor porch, wrap-around extension, internal alterations, and all associated works at 5 Llanwern road, NP19 9GF

Drawing Status

Planning Drawings


Client


Tomasz Paczes

Drawing Title


Existing Drawings

Scale	1:100 @ A1	Drawn	AR
Date	Sep 2026	Checked	SH
Drawing No.	8378175-00-1100	Rev	A

 


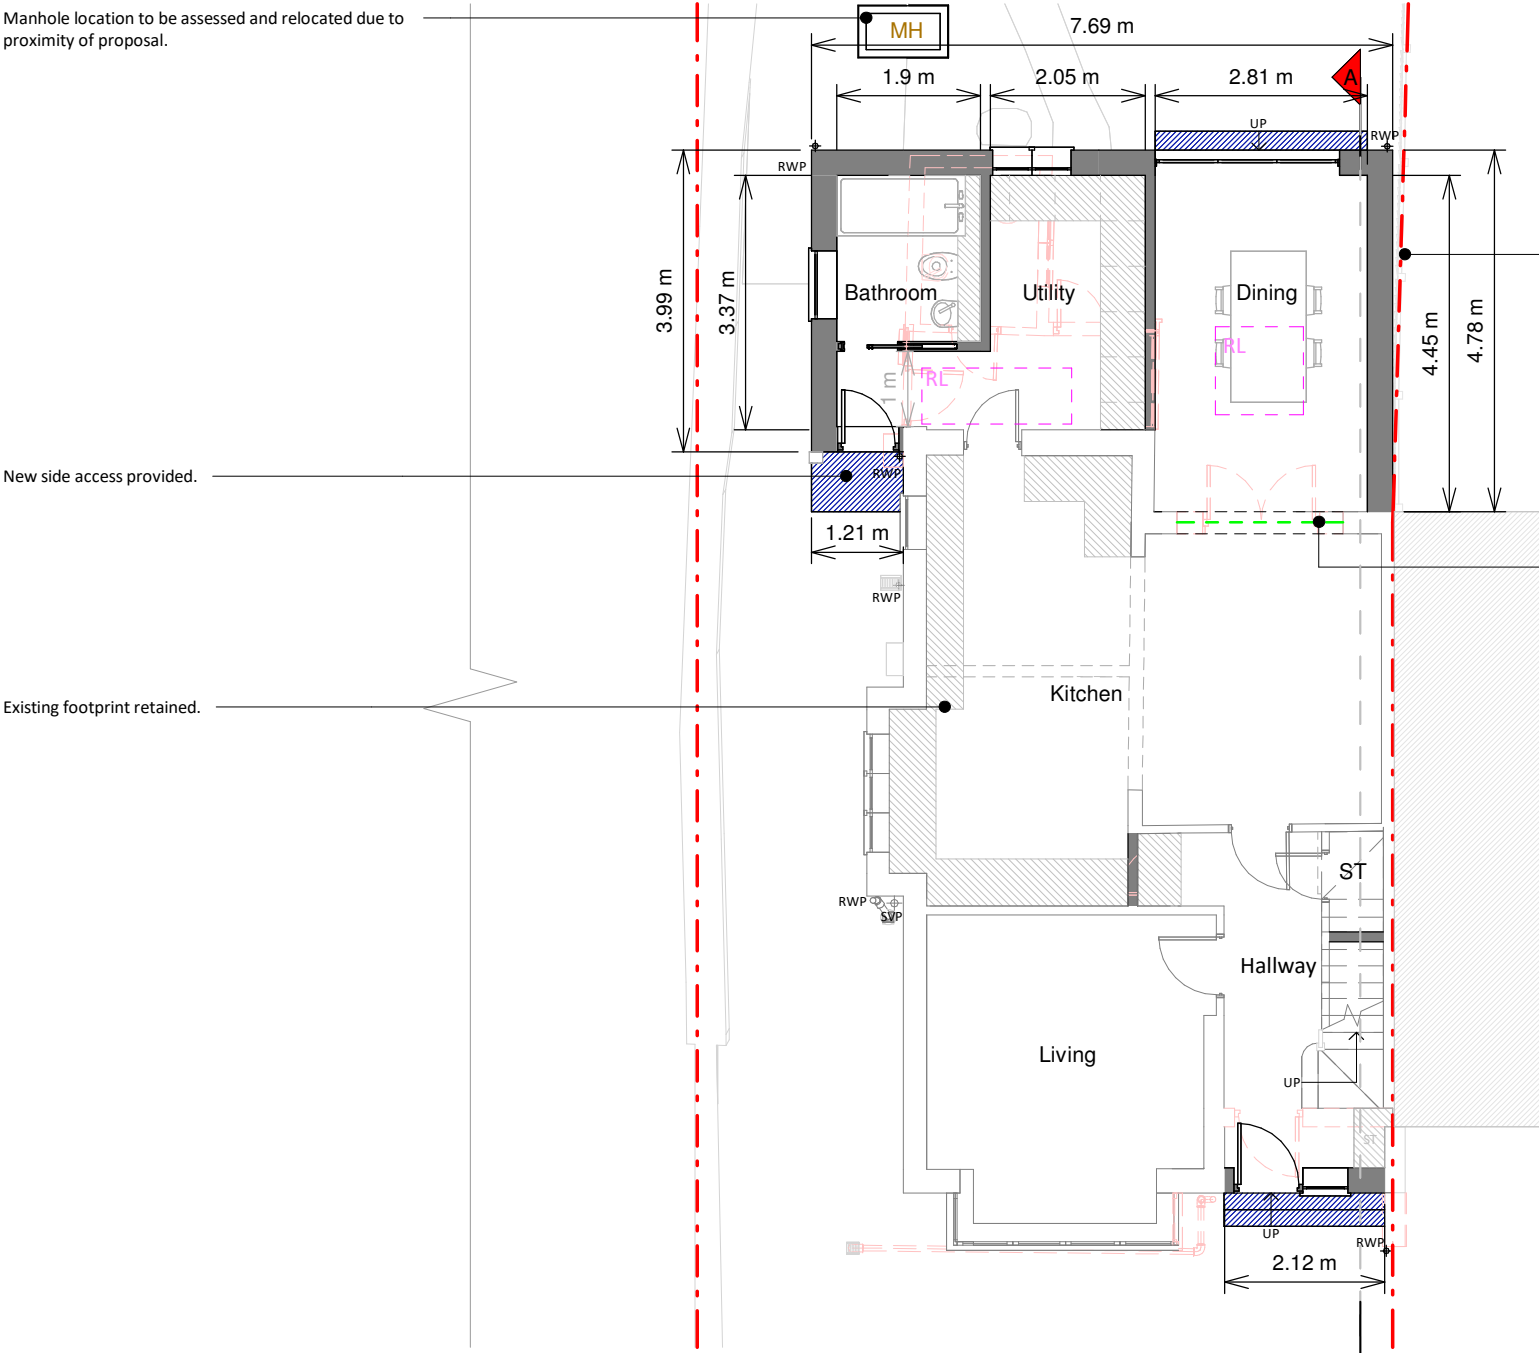


Ground Floor Plan

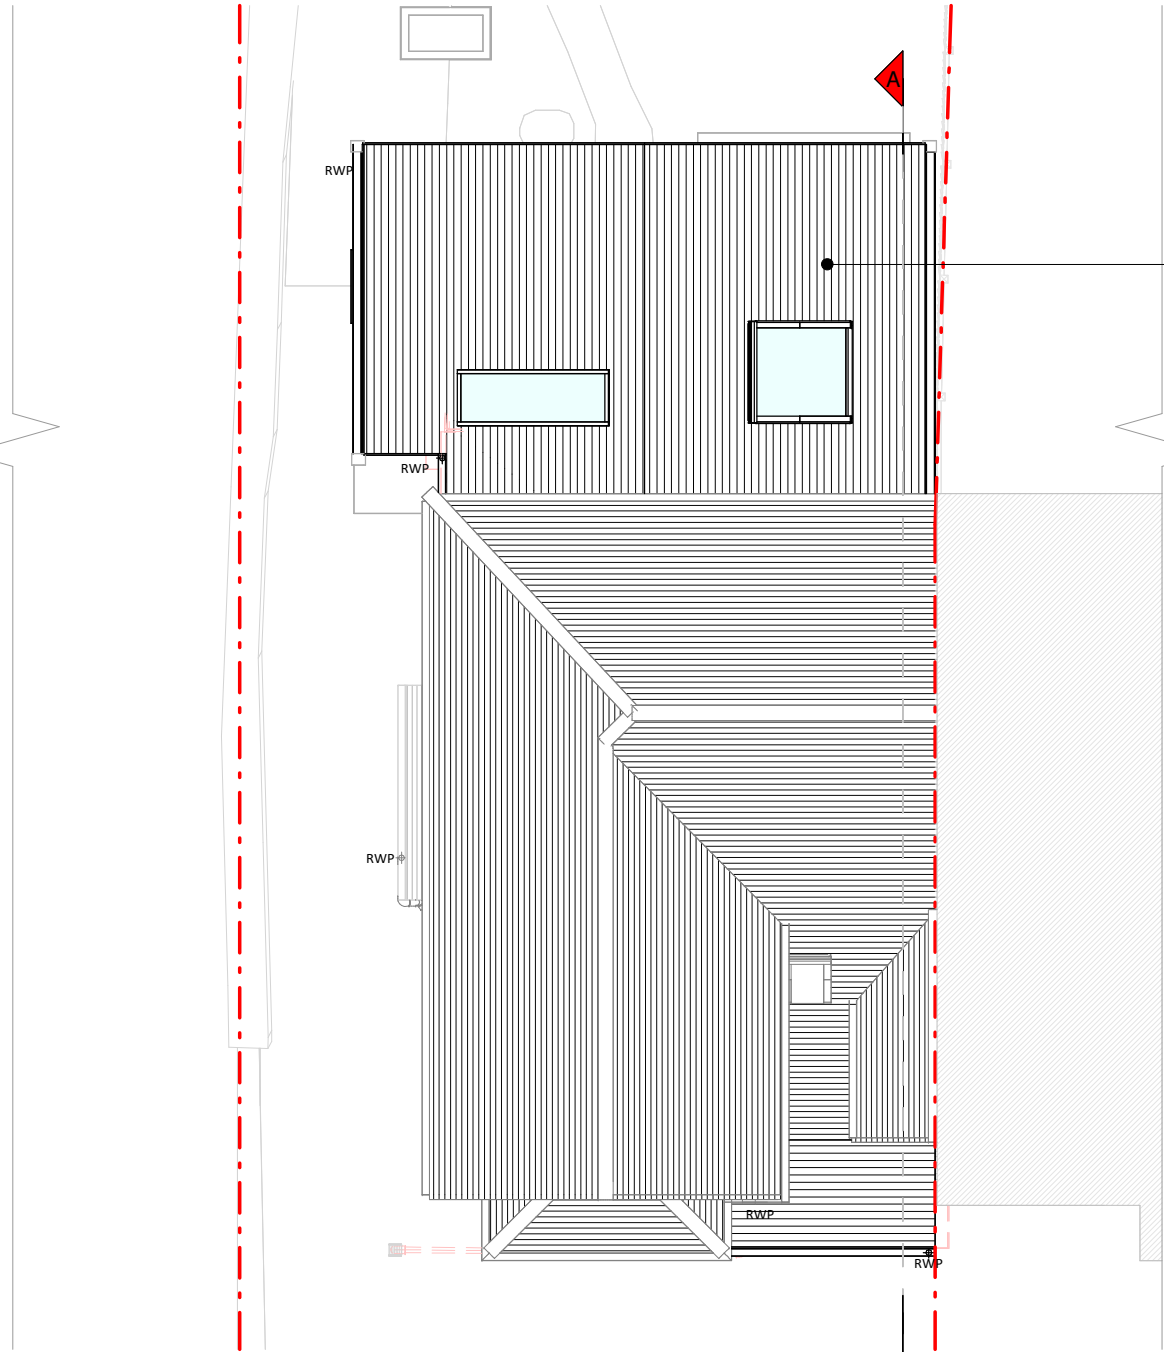


Roof Plan

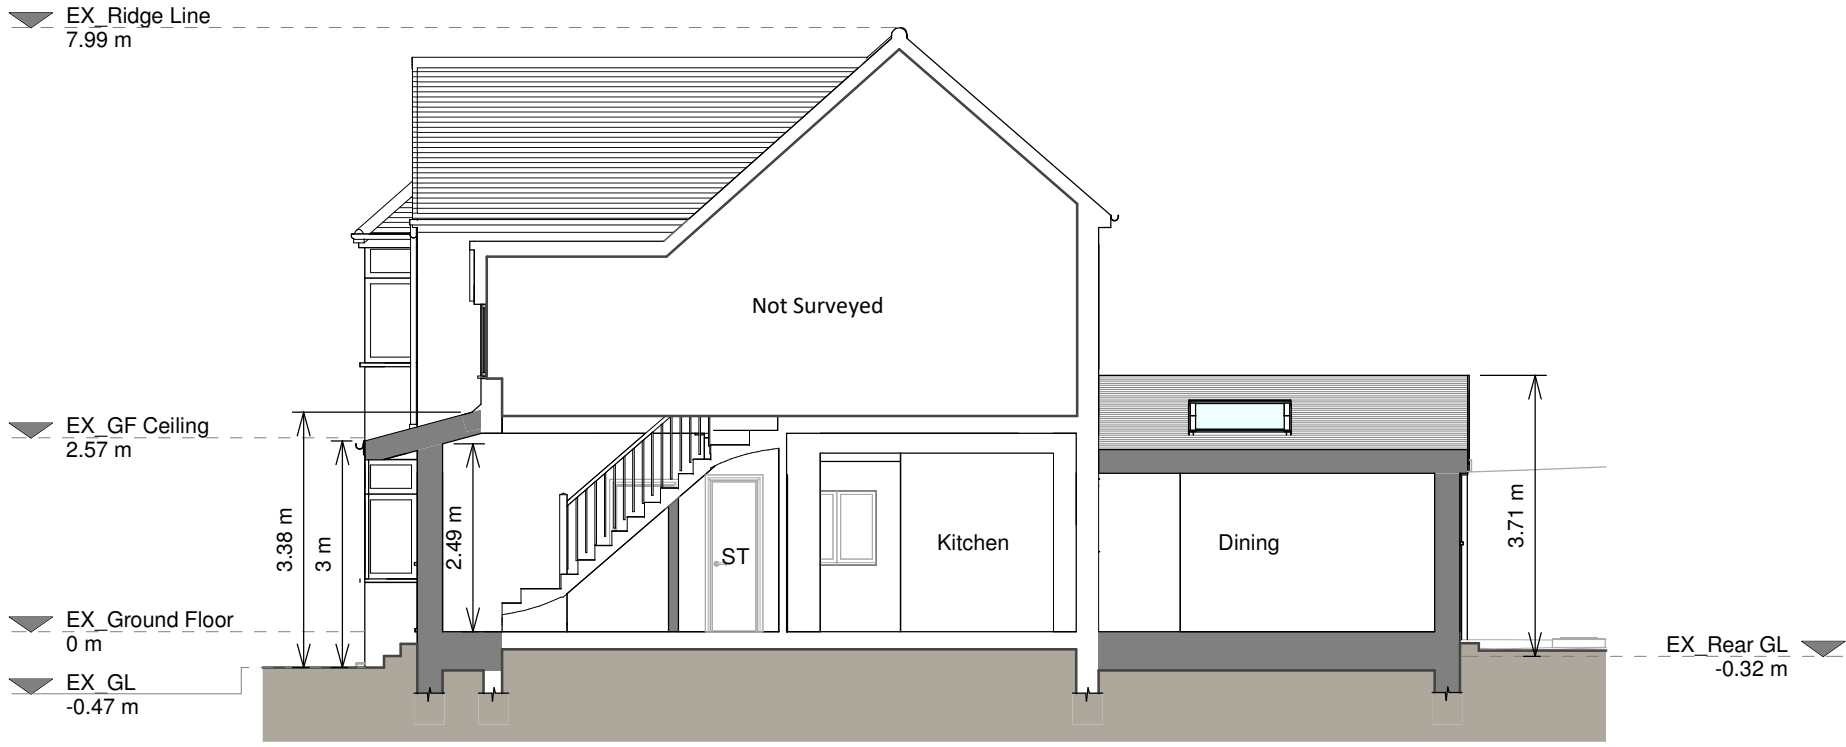


Section A - A

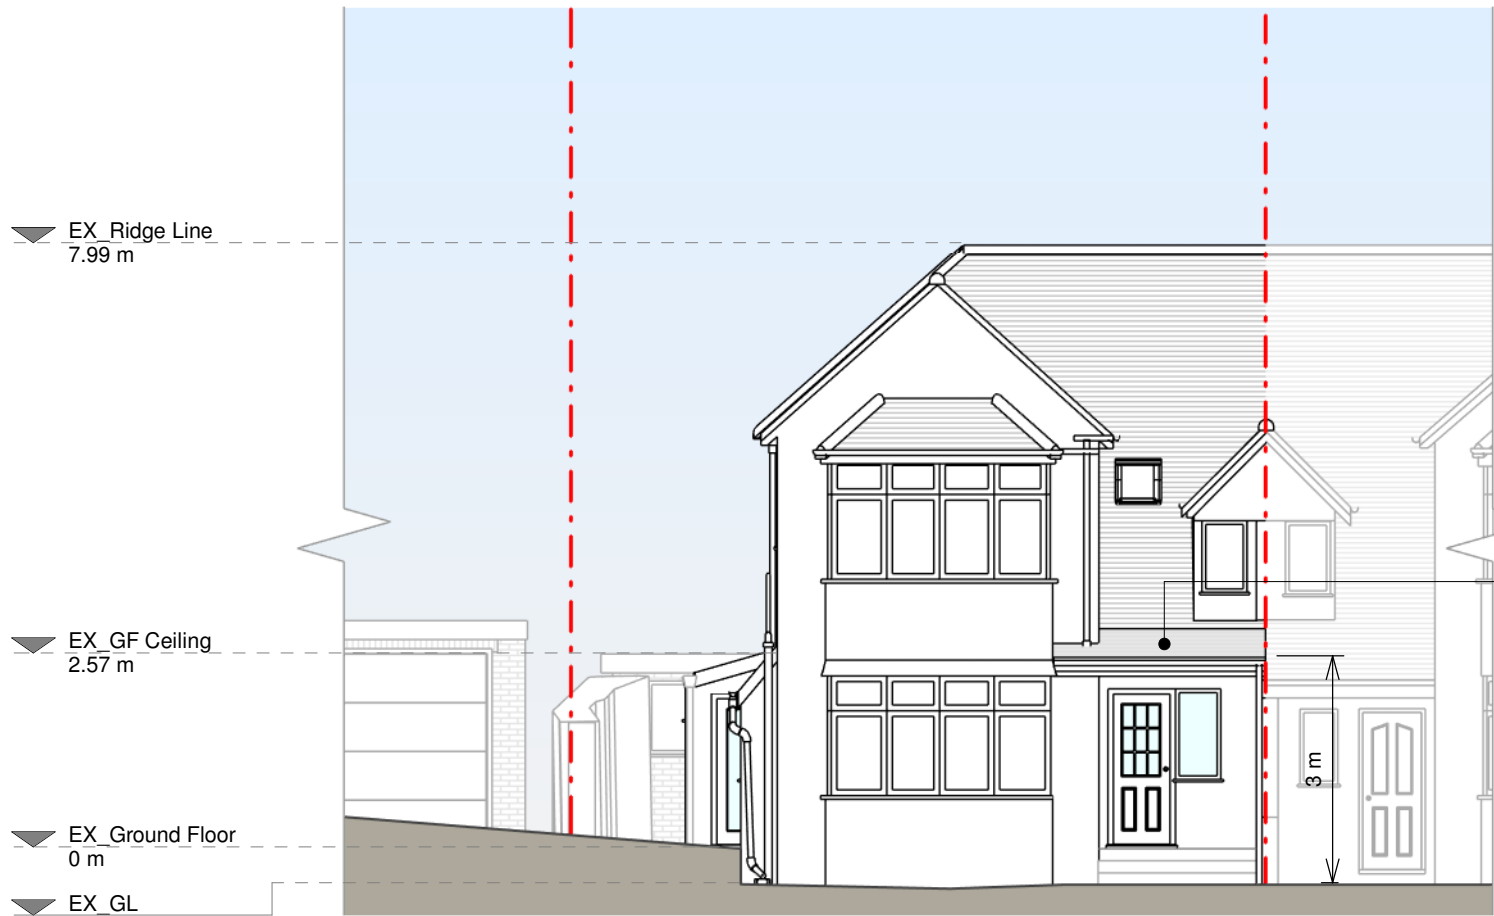


Front Elevation

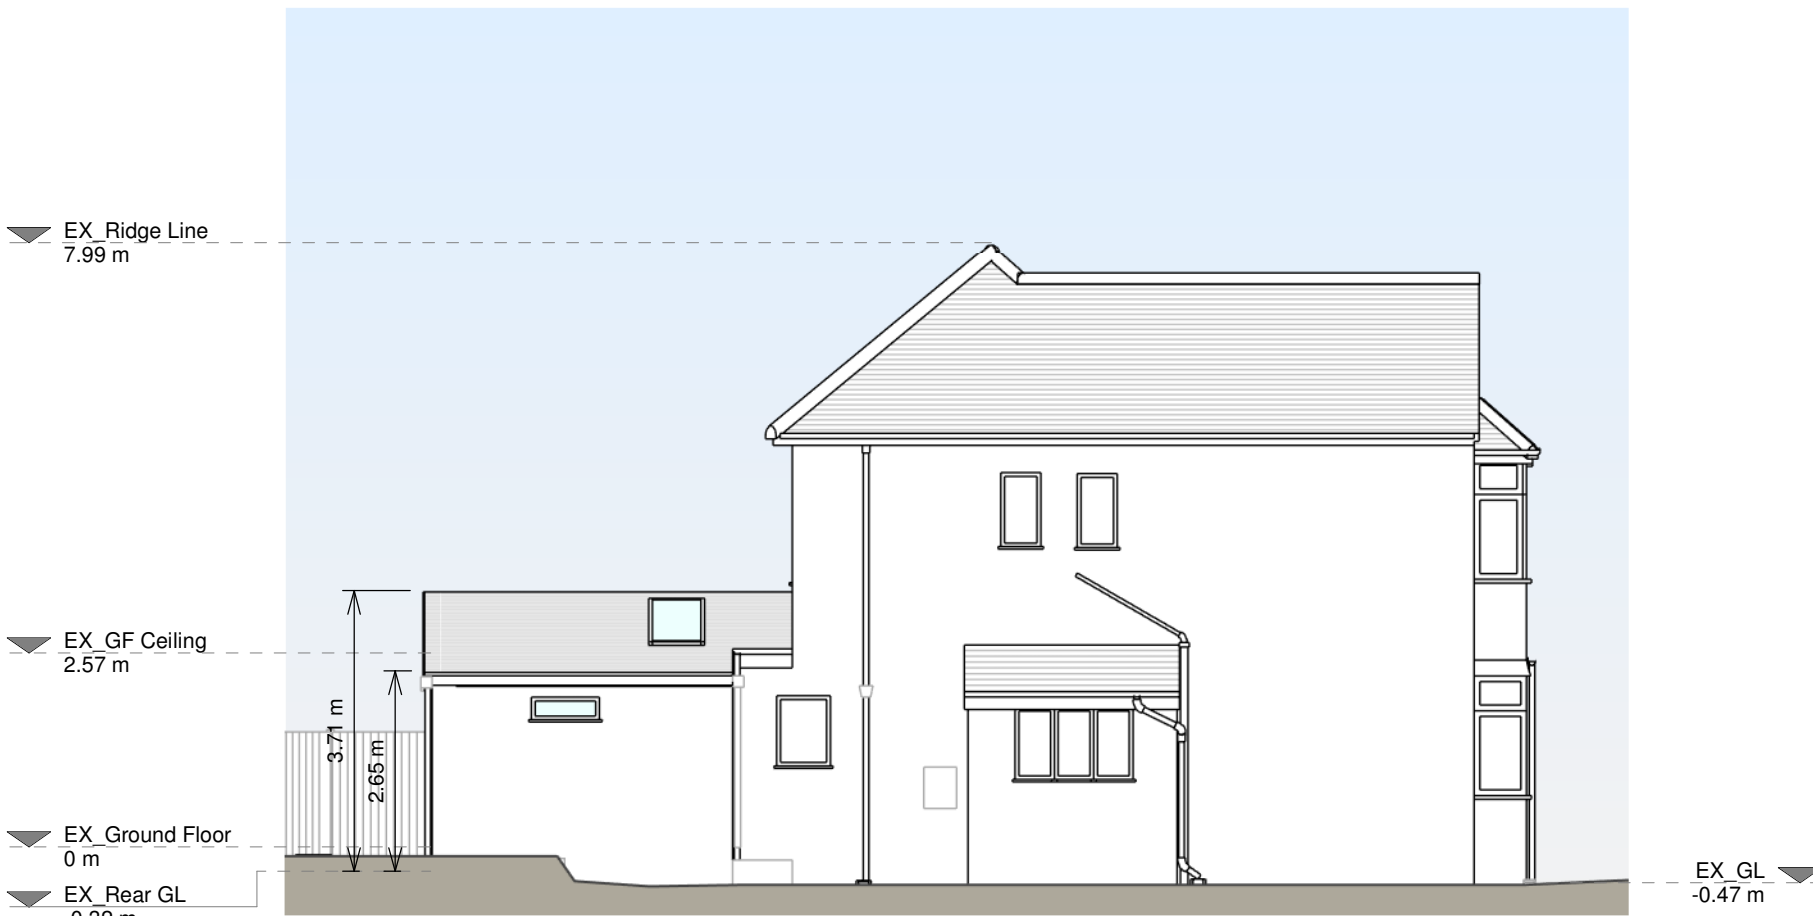

Left Side Elevation

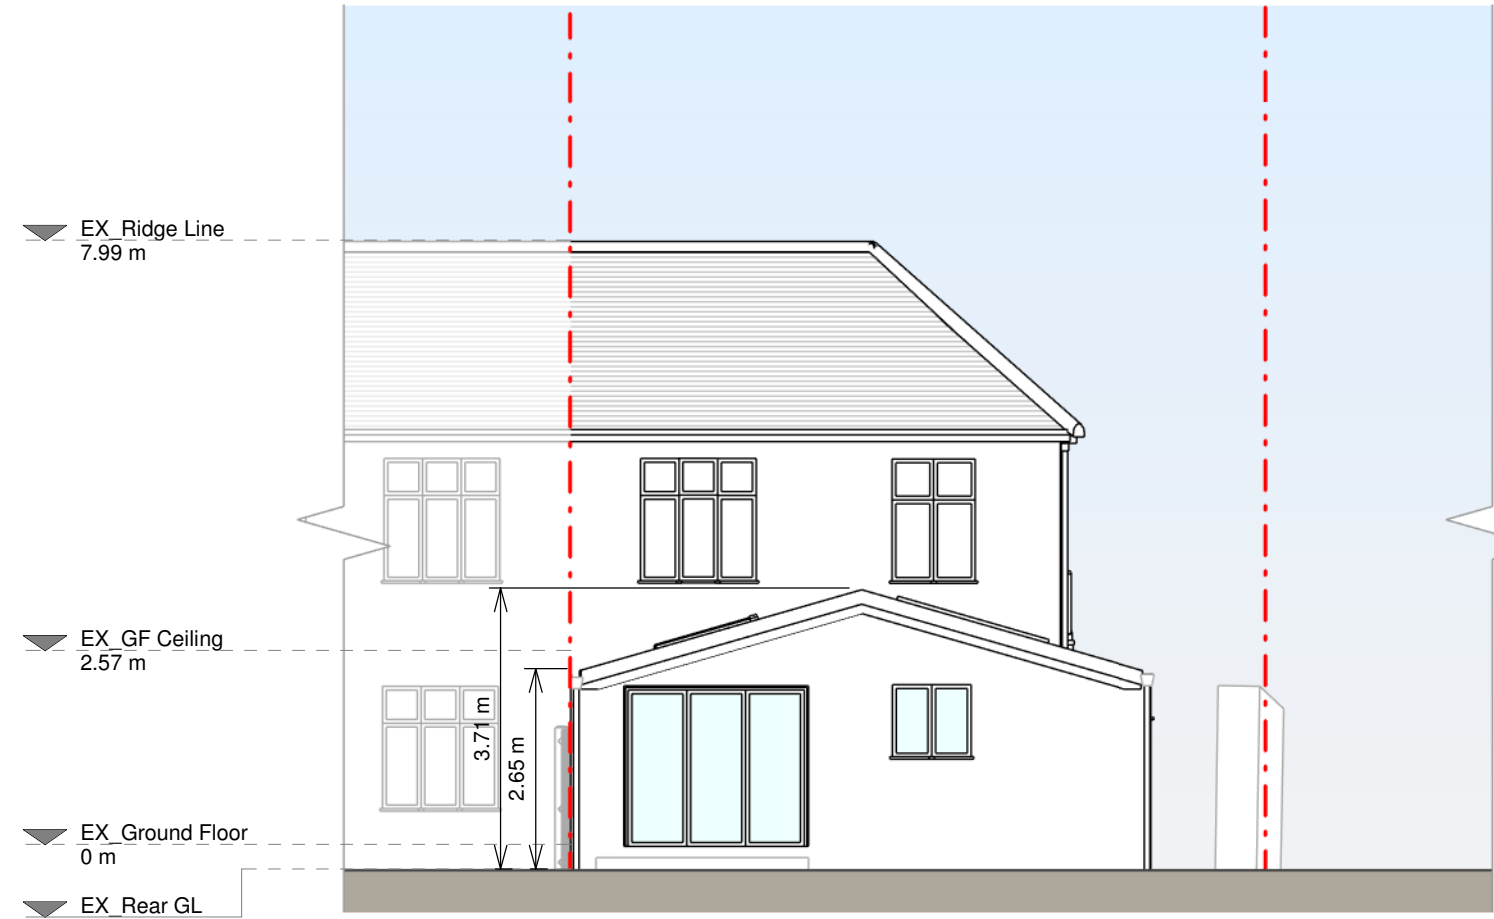

Rear Elevation

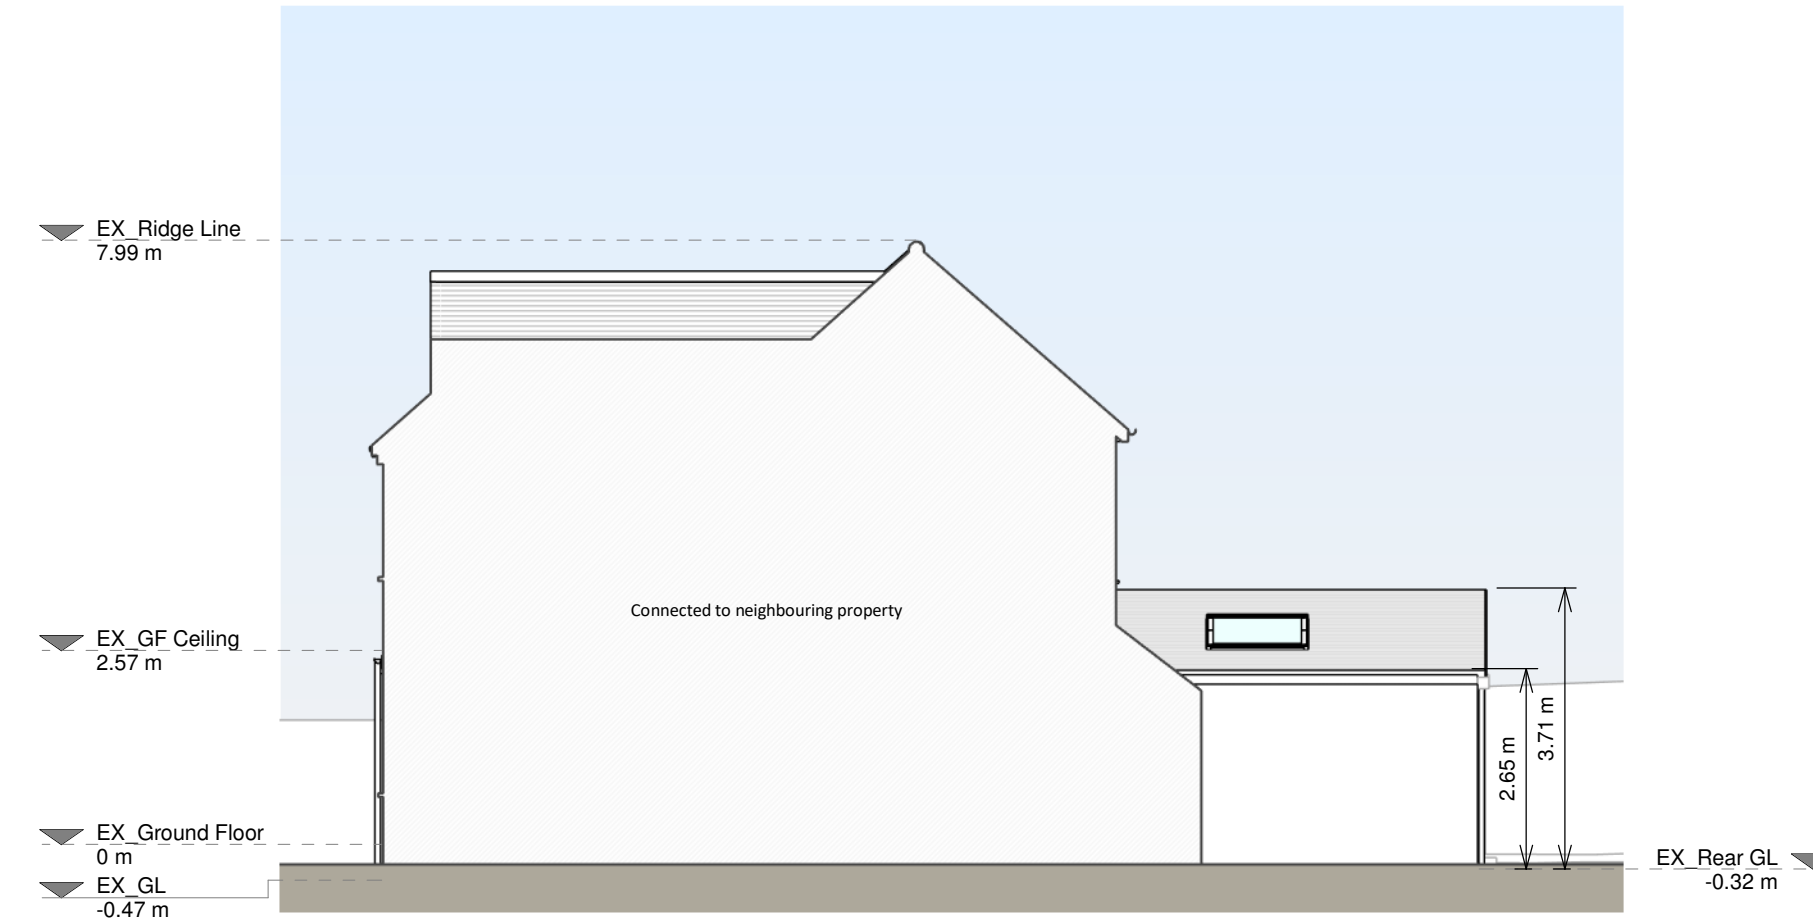

Right Side Elevation

Copyright in the design and this drawing is the property of RESI. Reproduction in whole or in part is prohibited without the written consent of RESI. This drawing must be read in conjunction with all other relevant documentation and drawings.

RESI accepts no liability for any expense, loss or damage of whatsoever nature and however arising from any variations which have not been referred to them and their approval obtained.

Print not to actual scale. Do not scale, except unless for Planning purposes. All dimensions to be cross-checked on site prior to construction and completion. Any discrepancies to be reported to RESI immediately.

Proposed Materials:

Brickwork / Walls - White painted rendered wall to match existing

Pitched roof - Clay tiles to match existing

Windows - White uPVC framed window, uPVC framed roof light

Doors - uPVC framed door

Roofing / Guttering / Fascia - uPVC gutter and downpipes, uPVC fascia board

KEY

Existing walls - Boundary line

Proposed walls - Proposed beam

Proposed furniture - Proposed drainage

Proposed staircase - Existing removed

Proposed windows - 1.5m head height

Proposed rooflight - 1.8m head height

Revision		
Rev	Notes	Date
A	Planning Issue	07/09/2026

resi

Job Title:
Proposed ground floor porch, wrap-around extension, internal alterations, and all associated works at 5 Llanwern road, NP19 9GF

Drawing Status:
Planning Drawings

Client:
Tomasz Paczes

Drawing Title:
Proposed Drawings

Scale: 1:100 @ A1	Drawn: AR
Date: Sep 2026	Checked: JC
Drawing No: 8378175-00-3100	Rev: A

