

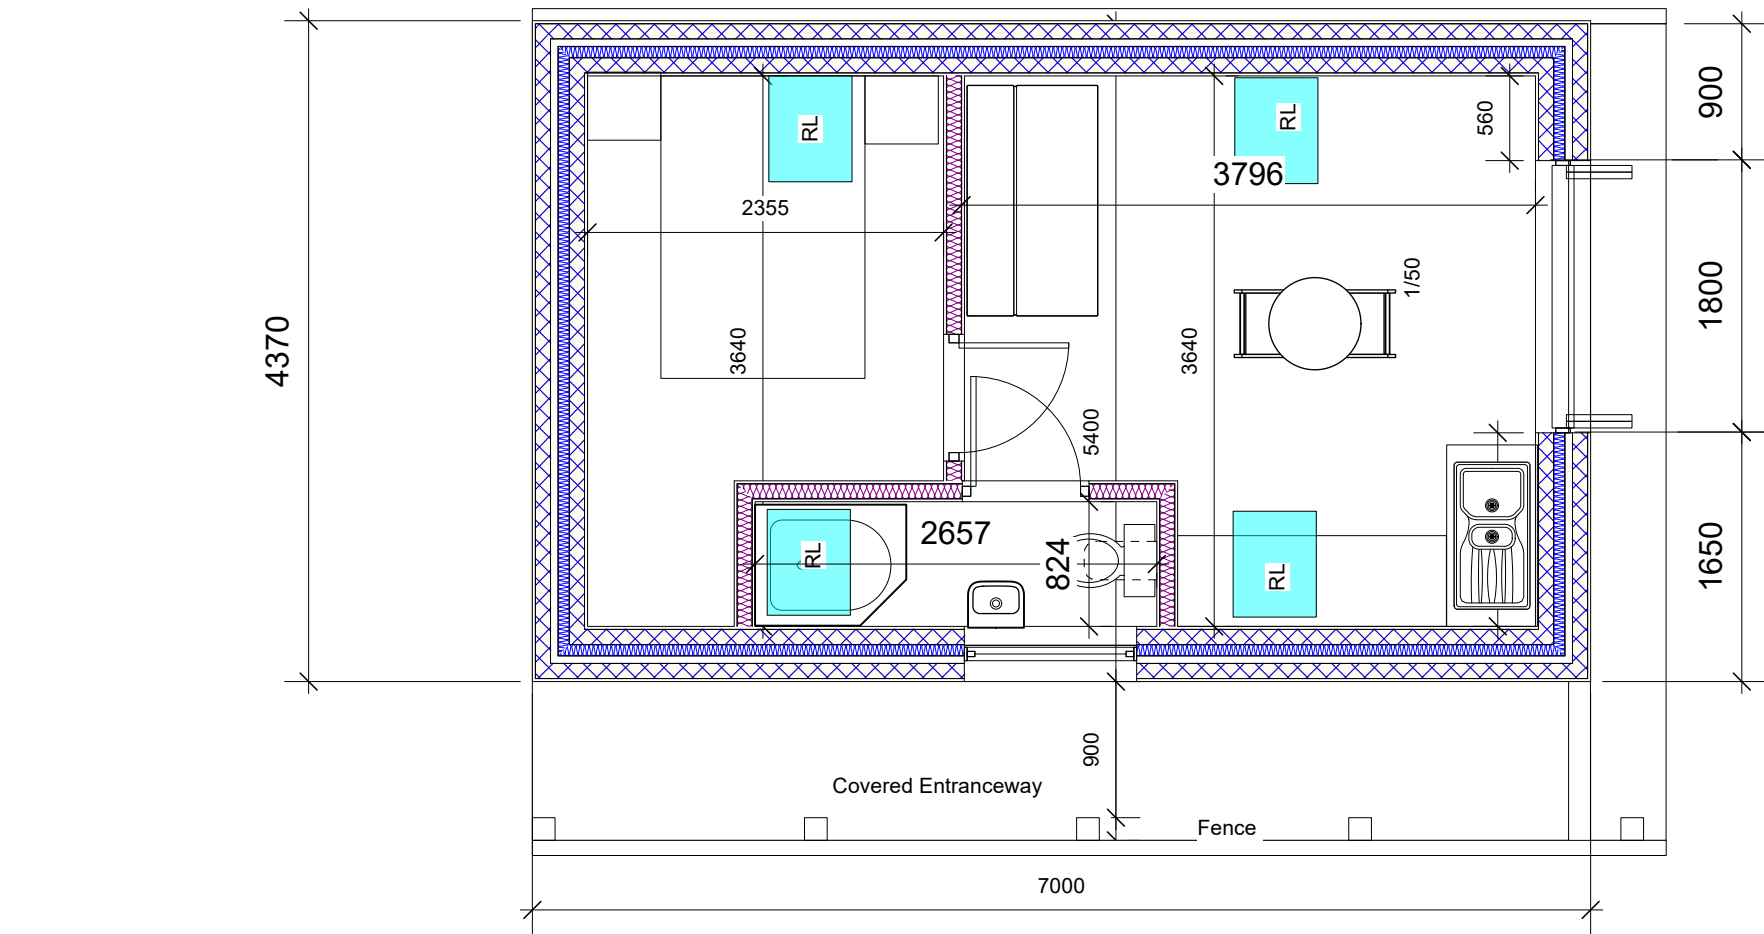


Garden elevation

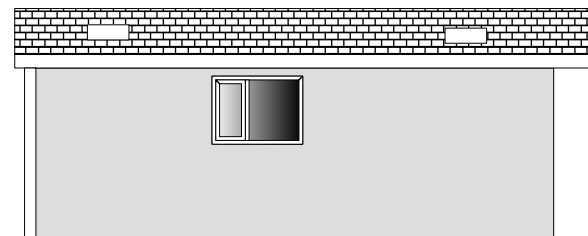


South Elevation from walkway

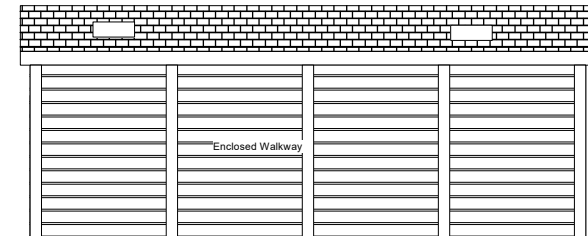


South Elevation at Boundary (covered by adjacent building)

1/100

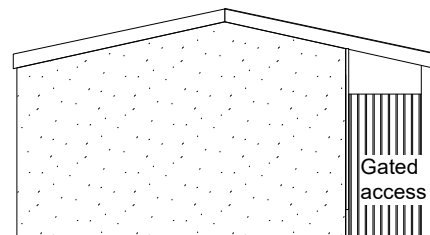

Back lane Elevation

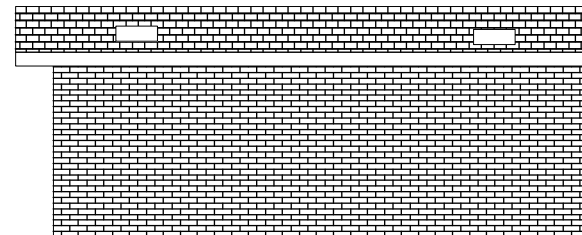

North Elevation at Boundary (covered by adjacent building)

Skerryvore Designs Ltd
skerryvoredesigns.co.uk

SK

Phone **01633 897922**
Mobile **07816 934352**
contact@skerryvoredesigns.co.uk

JOB

TITLE 349 Caerleon Road
Newport
NP19 7HD

DRAWING

TITLE Details

DRAWING No. SD1059 02

SCALE 1:100 @ A3

DATE July 2025