

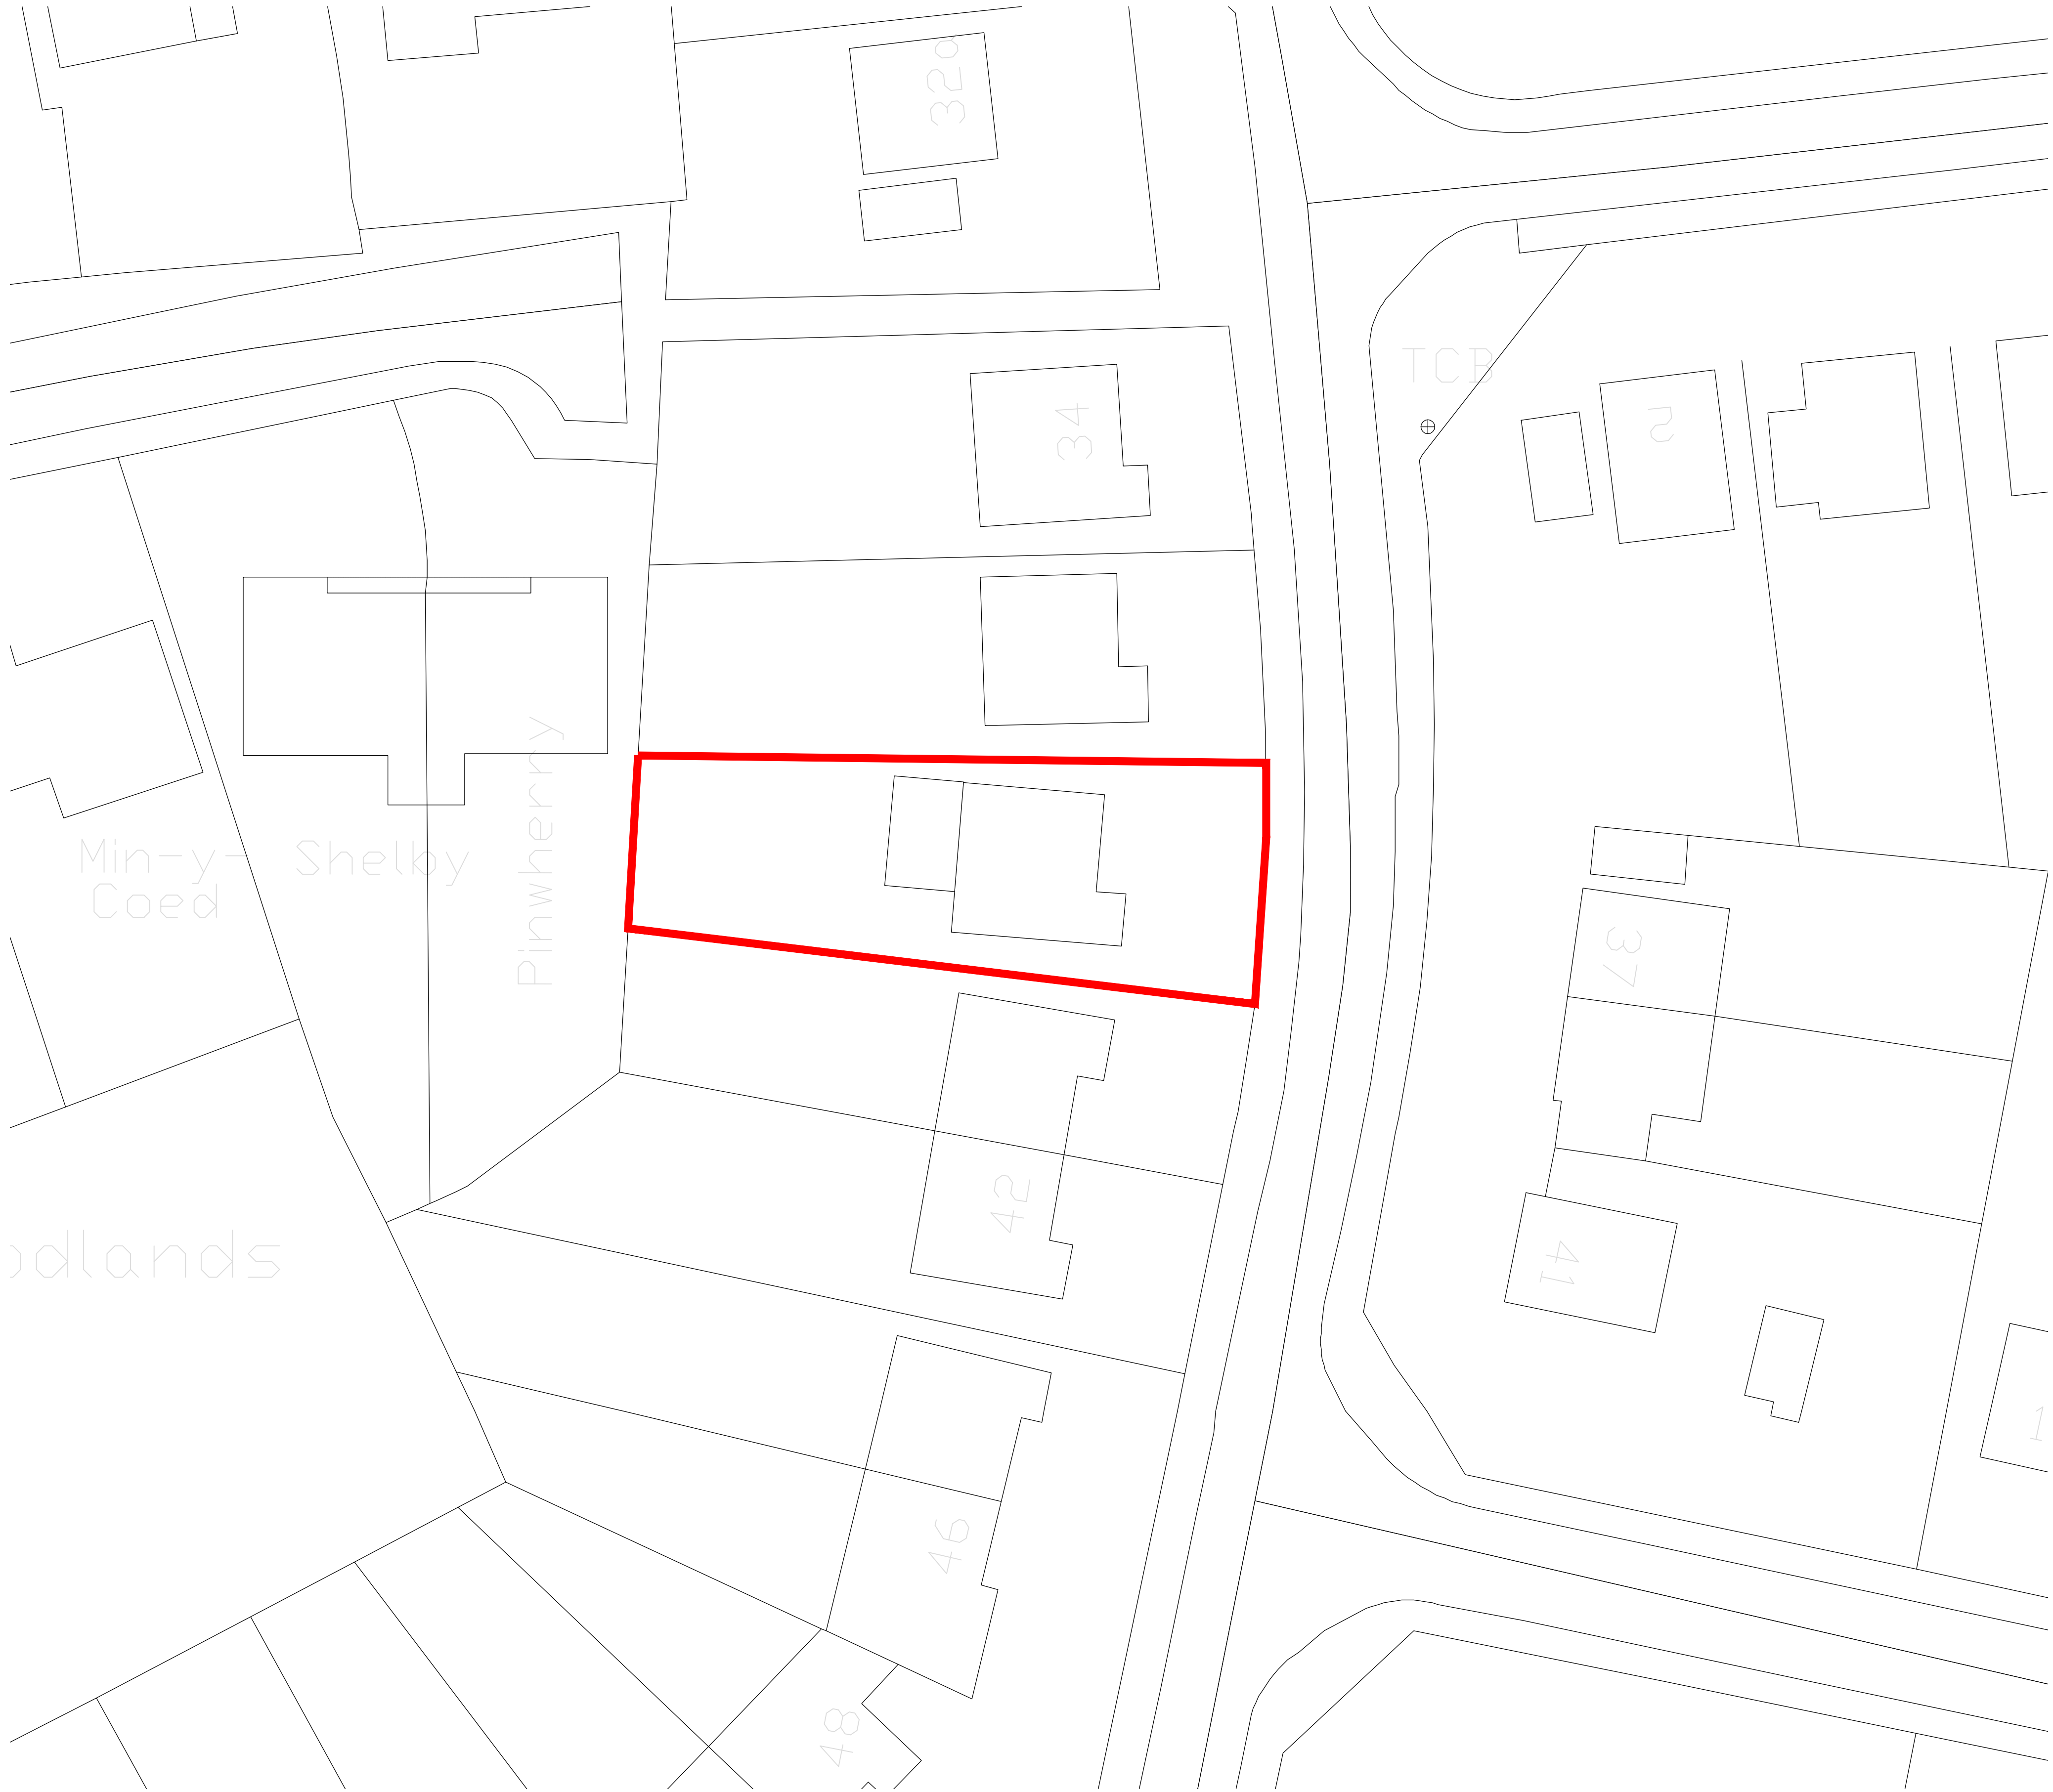


Site Plan 1:200

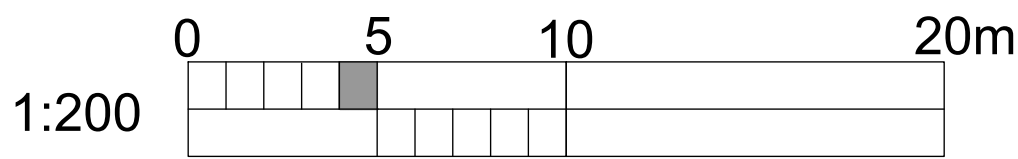

Location Plan 1:1250

 

Do not scale from this drawing.
Refer to figured dimensions only.
The Contractors shall check all dimensions
and report all errors and omissions to the
Architect.

Client
MR POWELL

Project
38 WAVELL DRIVE
MALPAS, NEWPORT

Drawing Title
SITE & LOCATION PLAN

Project No.	Drawing No.	Revision
329	001	

Drawn	Director	Date
		JULY 25

Project Status	Stage
Prelims P	Tender T
Planning PL	Construction C

Scale:	Sheet Size:
1:200/1250	A1