


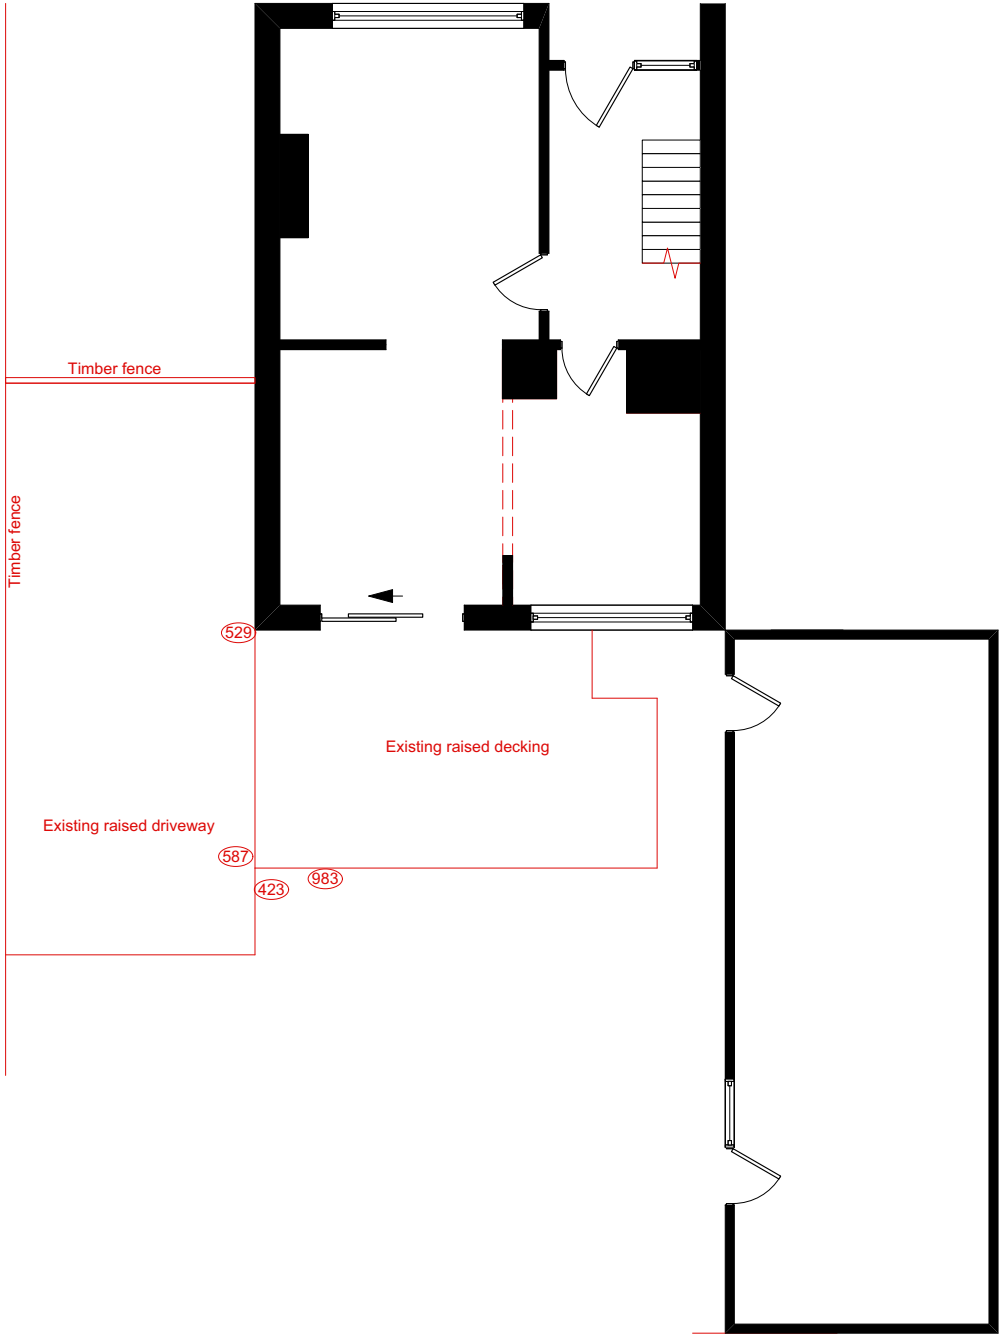


EXISTING GROUND FLOOR PLAN @ 1:100

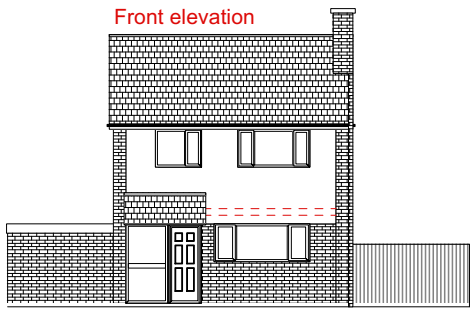

EXISTING ELEVATIONS @ 1:200

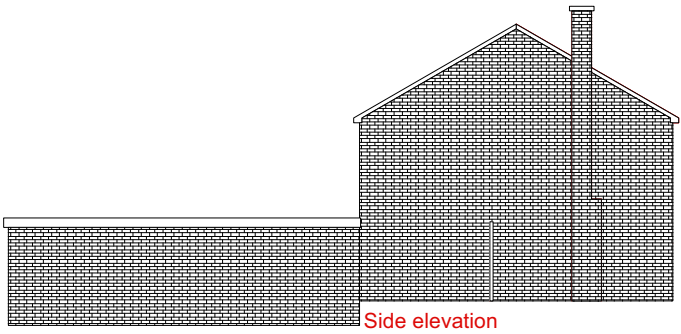

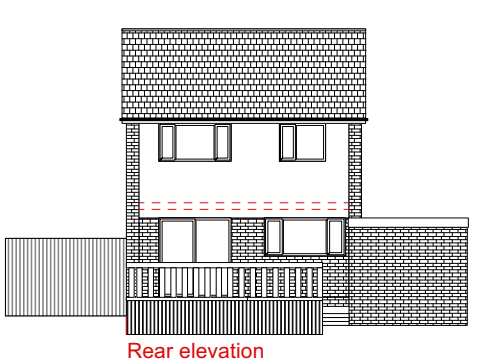

Skerryvore Designs Ltd
skerryvoredesigns.co.uk

Phone **01633 897922**
Mobile **07816 934352**
contact@skerryvoredesigns.co.uk

JOB
TITLE 61 Alanbrooke Avenue
Newport
NP20 6QJ

DRAWING
TITLE Planning:
Existing -
Plans &
elevations

DRAWING No. SD1139-01

SCALE 1:100 & 1:200 @ A3

DATE Sep 2025