


PROPOSED GROUND FLOOR PLAN @ 1:100

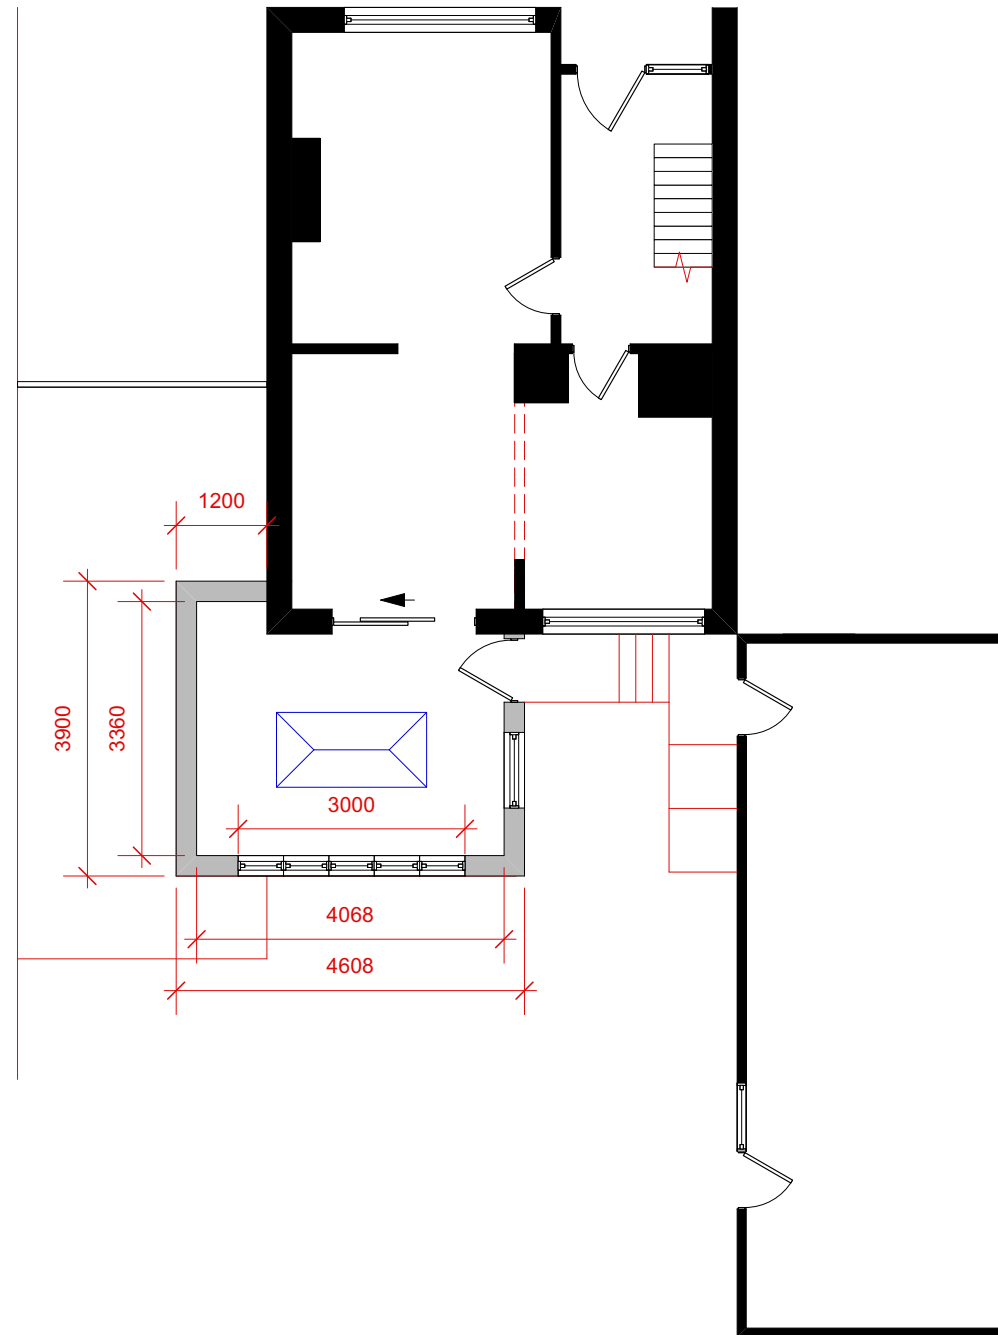

PROPOSED ELEVATIONS @ 1:200



 Skerryvore Designs Ltd skerryvoredesigns.co.uk Phone 01633 897922 Mobile 07816 934352 contact@skerryvoredesigns.co.uk	JOB TITLE 61 Alanbrooke Avenue Newport NP20 6QJ	DRAWING TITLE Planning: Proposed - Plans & Elevations	DRAWING No. SD1139-02 SCALE 1:100 & 1:200 @ A3 DATE Sep 2025
--	---	---	--