


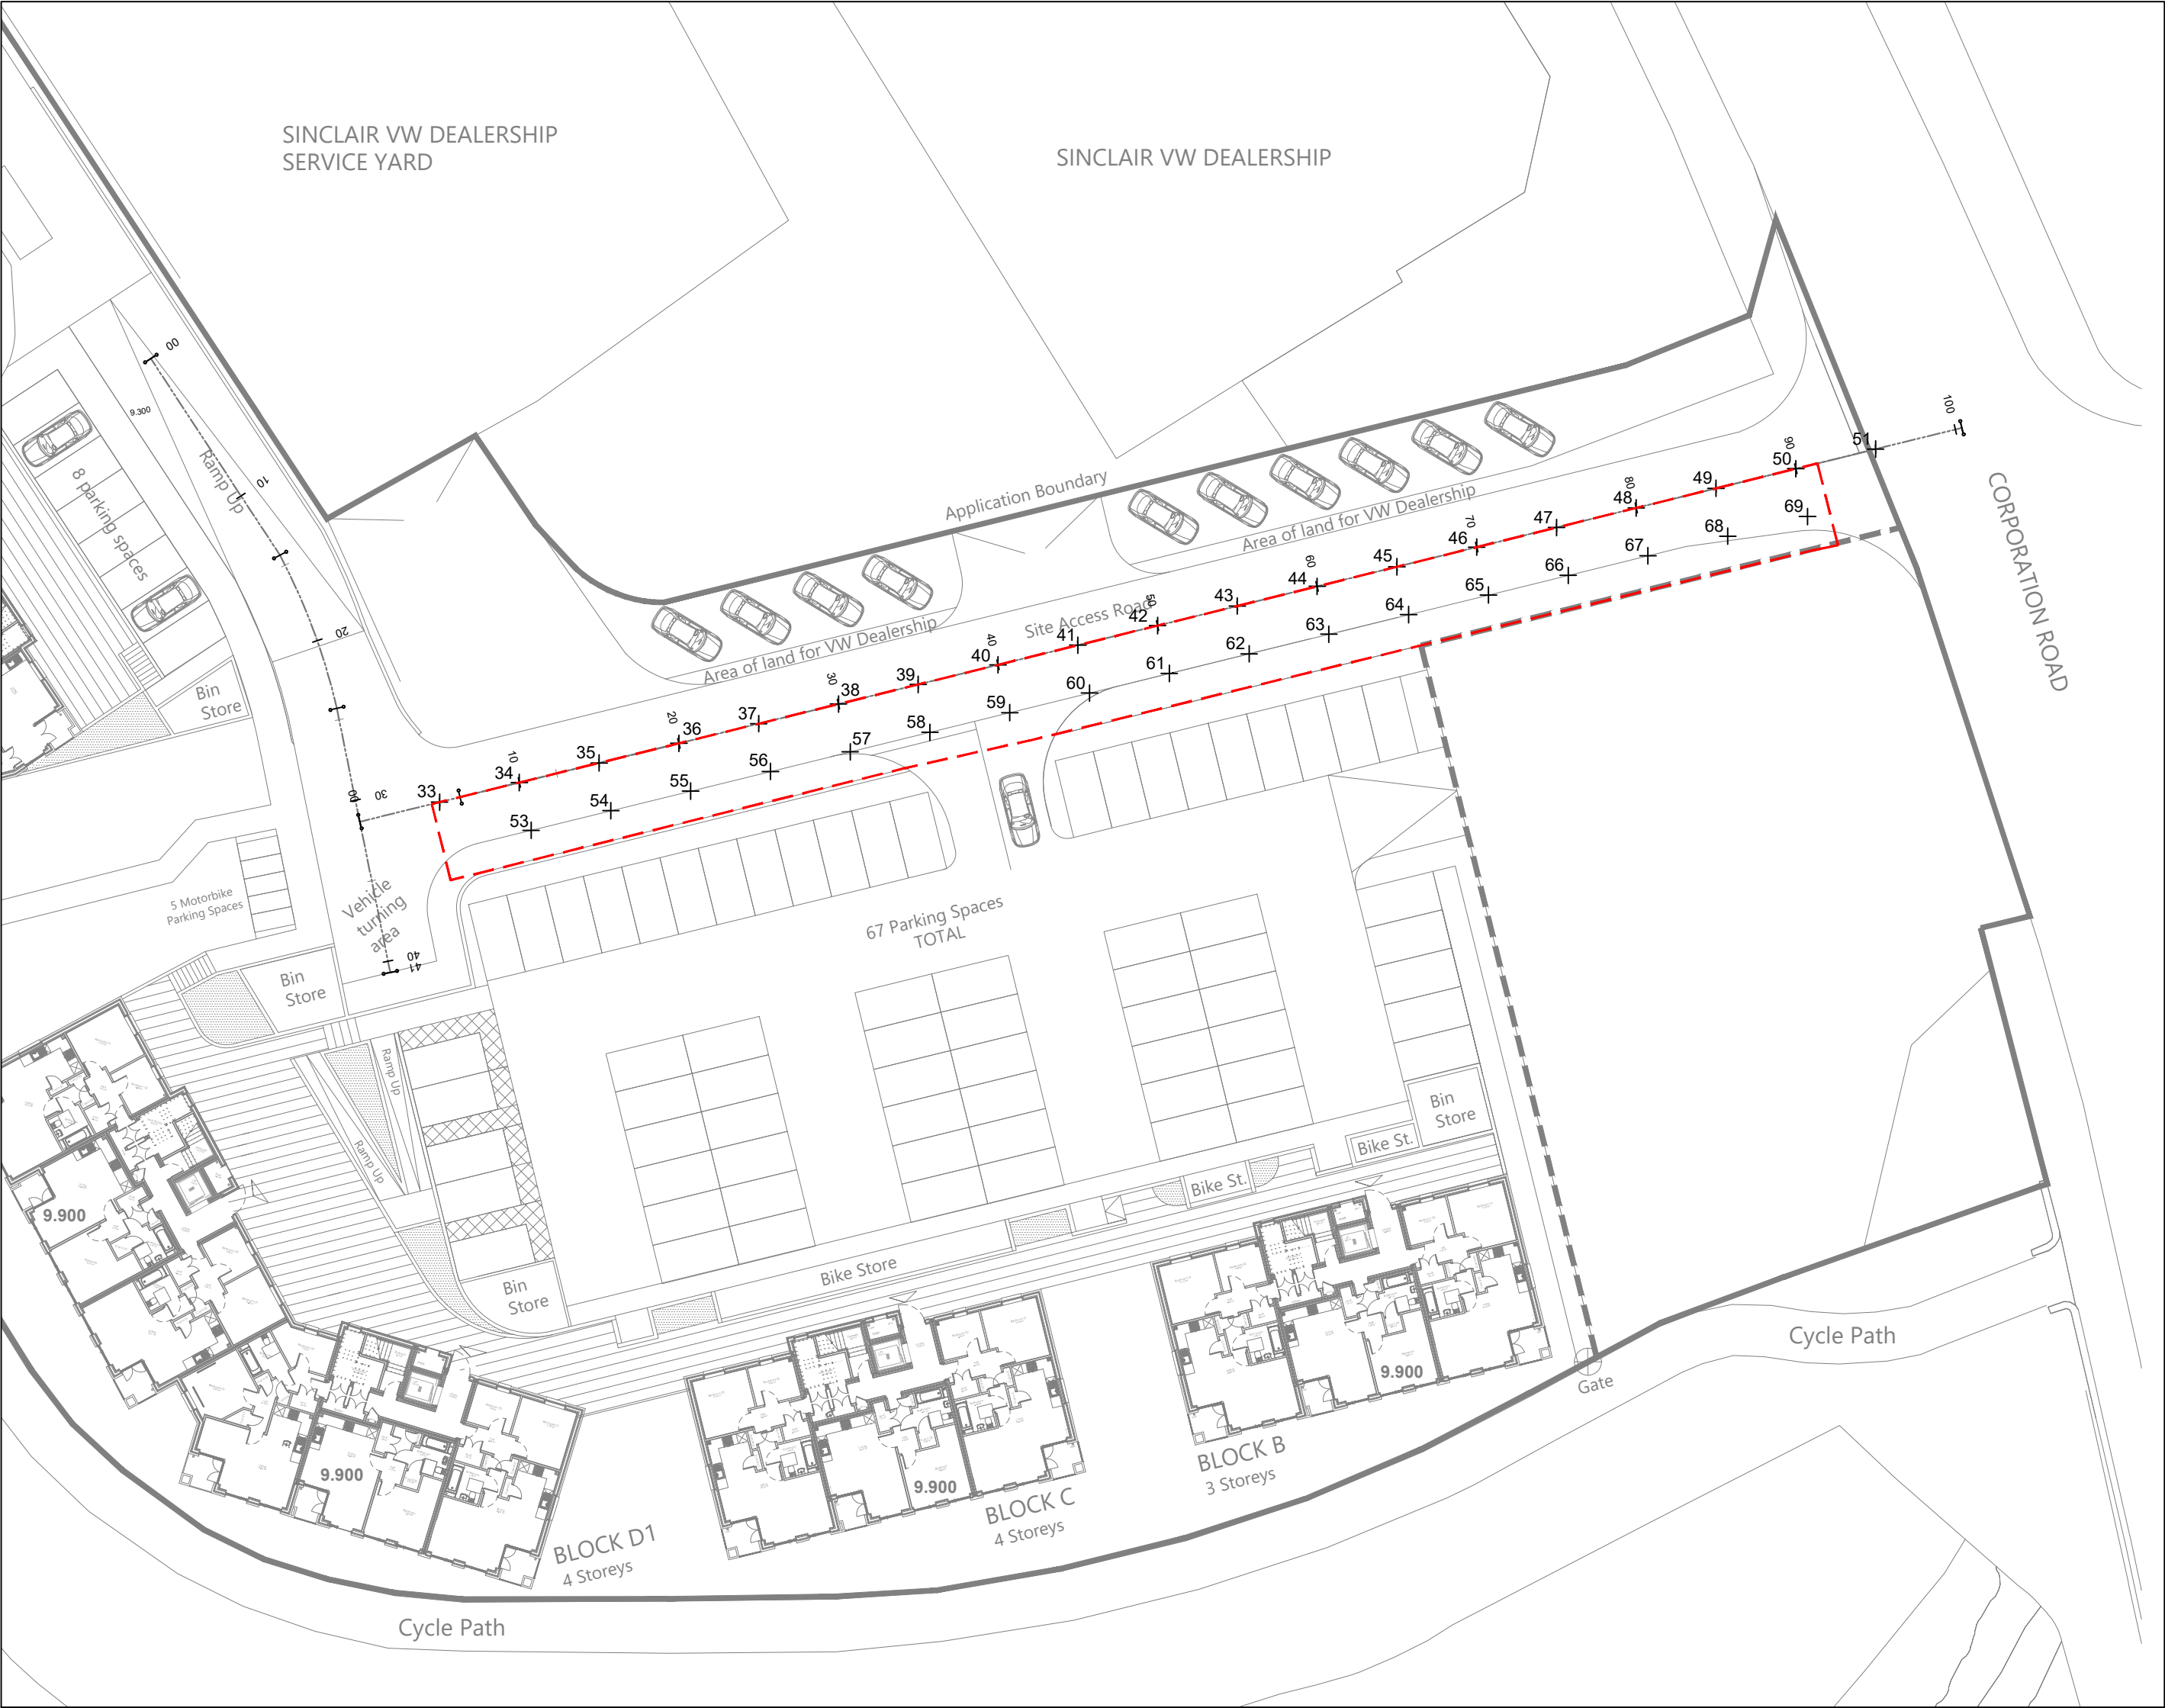

PLAN
SCALE 1:250.



GENERAL NOTES

1. This drawing is to be read in conjunction with and checked against all other drawings, engineering details, specifications and any structural, geotechnical or other specialist document provided.
2. Any discrepancies within all relevant drawings are to be reported to QuadConsult Ltd immediately.
3. All dimensions and levels are in metres, U.N.O..
4. Do not scale from this drawing - use figured dimensions only.
5. This drawing is schematic for clarity only, positions of pipe runs and manholes may vary on site due to site conditions.

POINT DATA				
POINT NUMBER	EASTING	NORTHING	LEVEL	DESCRIPTION
32	332862.761	187078.892	8.095	
33	332867.616	187080.086	7.988	
34	332872.471	187081.280	7.907	
35	332877.327	187082.474	7.827	
36	332882.182	187083.668	7.769	
37	332887.037	187084.862	7.737	
38	332891.893	187086.056	7.731	
39	332896.748	187087.250	7.752	
40	332901.603	187088.444	7.797	
41	332906.459	187089.638	7.847	
42	332911.314	187090.832	7.895	
43	332916.169	187092.026	7.925	
44	332921.025	187093.220	7.933	
45	332925.880	187094.414	7.919	
46	332930.736	187095.608	7.882	
47	332935.591	187096.802	7.825	
48	332940.446	187097.996	7.765	
49	332945.302	187099.190	7.704	
50	332950.157	187100.384	7.643	
51	332955.012	187101.578	7.597	

POINT DATA				
POINT NUMBER	EASTING	NORTHING	LEVEL	DESCRIPTION
52	332959.868	187102.772	7.769	
53	332873.187	187078.369	7.832	
54	332878.042	187079.563	7.752	
55	332882.897	187080.756	7.694	
56	332887.753	187081.950	7.662	
57	332892.608	187083.144	7.656	
58	332897.464	187084.337	7.677	
59	332902.319	187085.532	7.722	
60	332907.174	187086.726	7.772	
61	332912.029	187087.920	7.820	
62	332916.885	187089.114	7.850	
63	332921.740	187090.308	7.858	
64	332926.595	187091.502	7.844	
65	332931.451	187092.696	7.807	
66	332936.306	187093.890	7.750	
67	332941.161	187095.084	7.690	
68	332946.017	187096.278	7.629	
69	332950.872	187097.472	7.568	

Key:

--- Extent of commencement works to comprise pegging out with profile boards along the red dash line and associated scrub clearance within the area. Pegging out is to be undertaken in line with approved drawing 1866 01 Site Plan_Block B-F)

Rev	Date	Description	By
Dimensions to be verified on site. This drawing should not be scaled. Use figured dimensions only. Any discrepancies should be referred to the Engineer prior to work being put in hand. This drawing is copyright.			
QuadConsult Limited Columbus House, Village Way Greenmeadow Business Park Cardiff CF15 7NE 029 2077 9644 contactus@quadconsult.co.uk www.quadconsult.co.uk		 ENGINEERS IN PARTNERSHIP Consulting Civil & Structural Engineers	
Client  first for people, places and partnerships			
Project CORPORATION ROAD			
Title HIGHWAY SETTING OUT			
Drawing Status PRELIMINARY			
Designed by RWP	Drawn by RWP	Checked by ML	Date OCT'24
Project No 21326		Drawing No C-016-A	

