




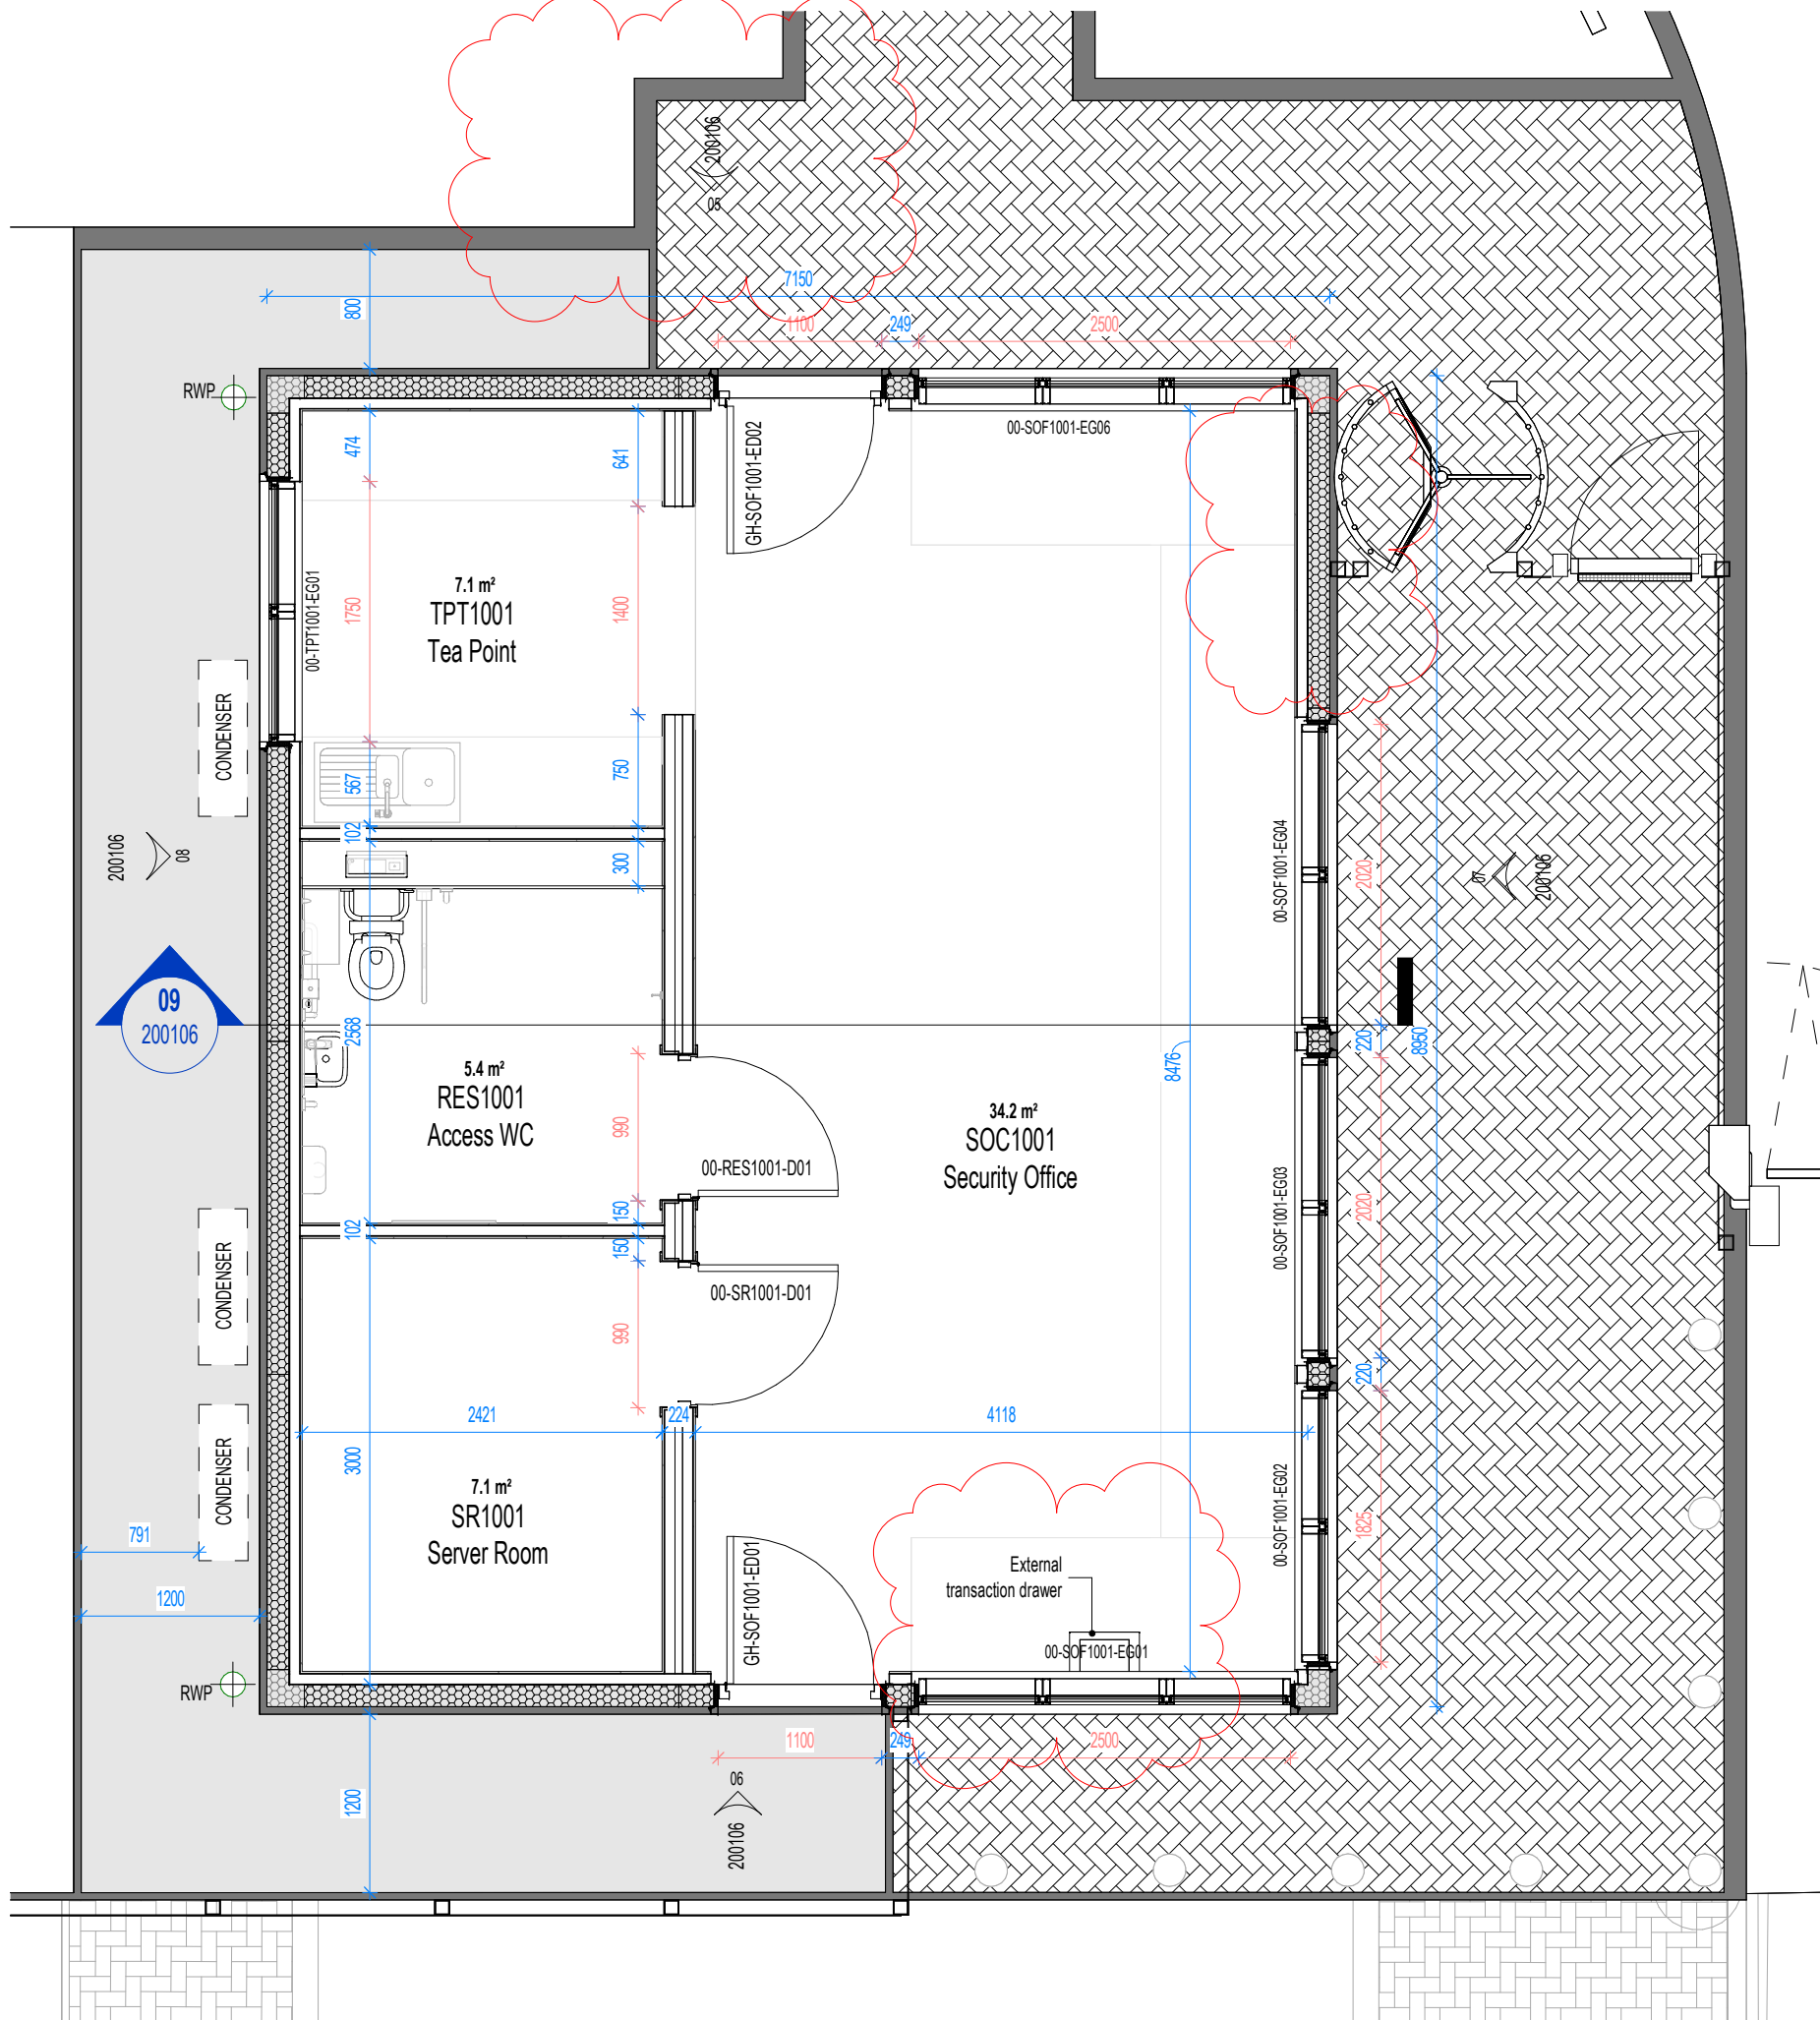

- 04 RF-Gate House Roof Plan
1:50

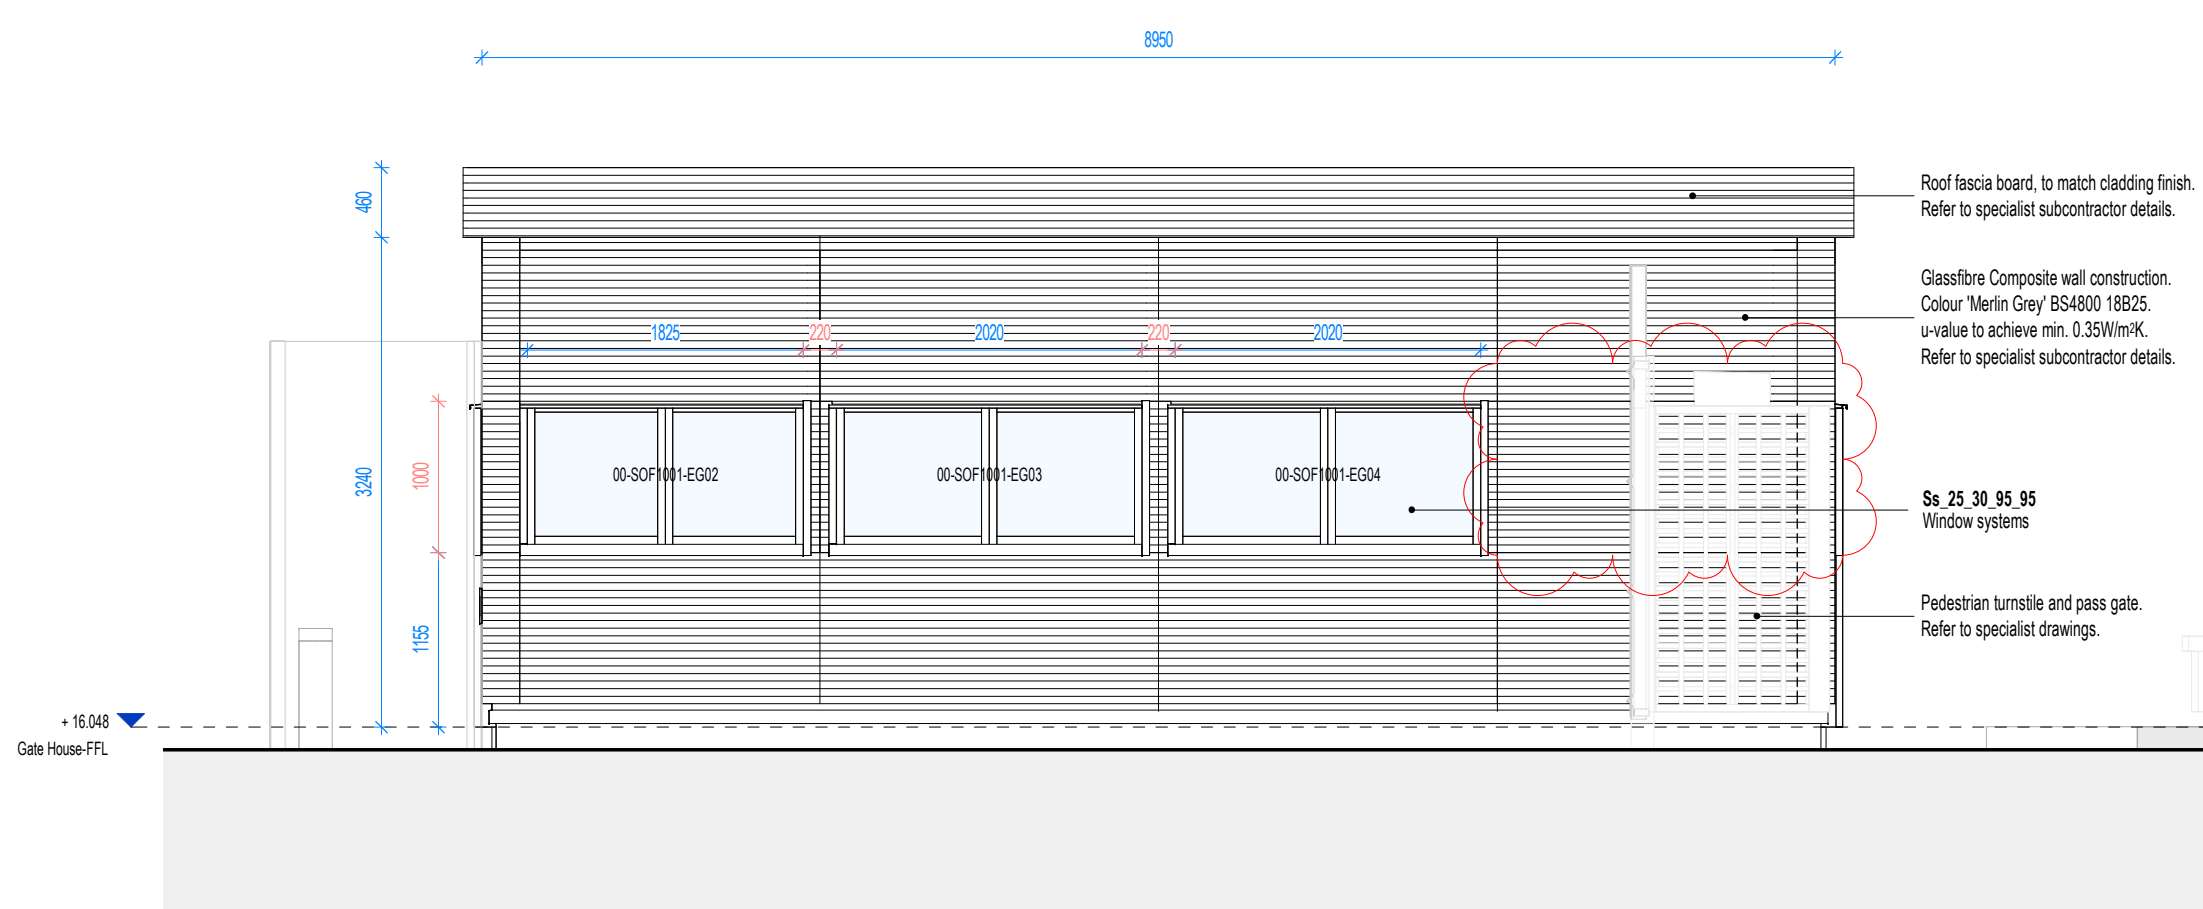

- 07 Gate House - Elevation 02
1:50

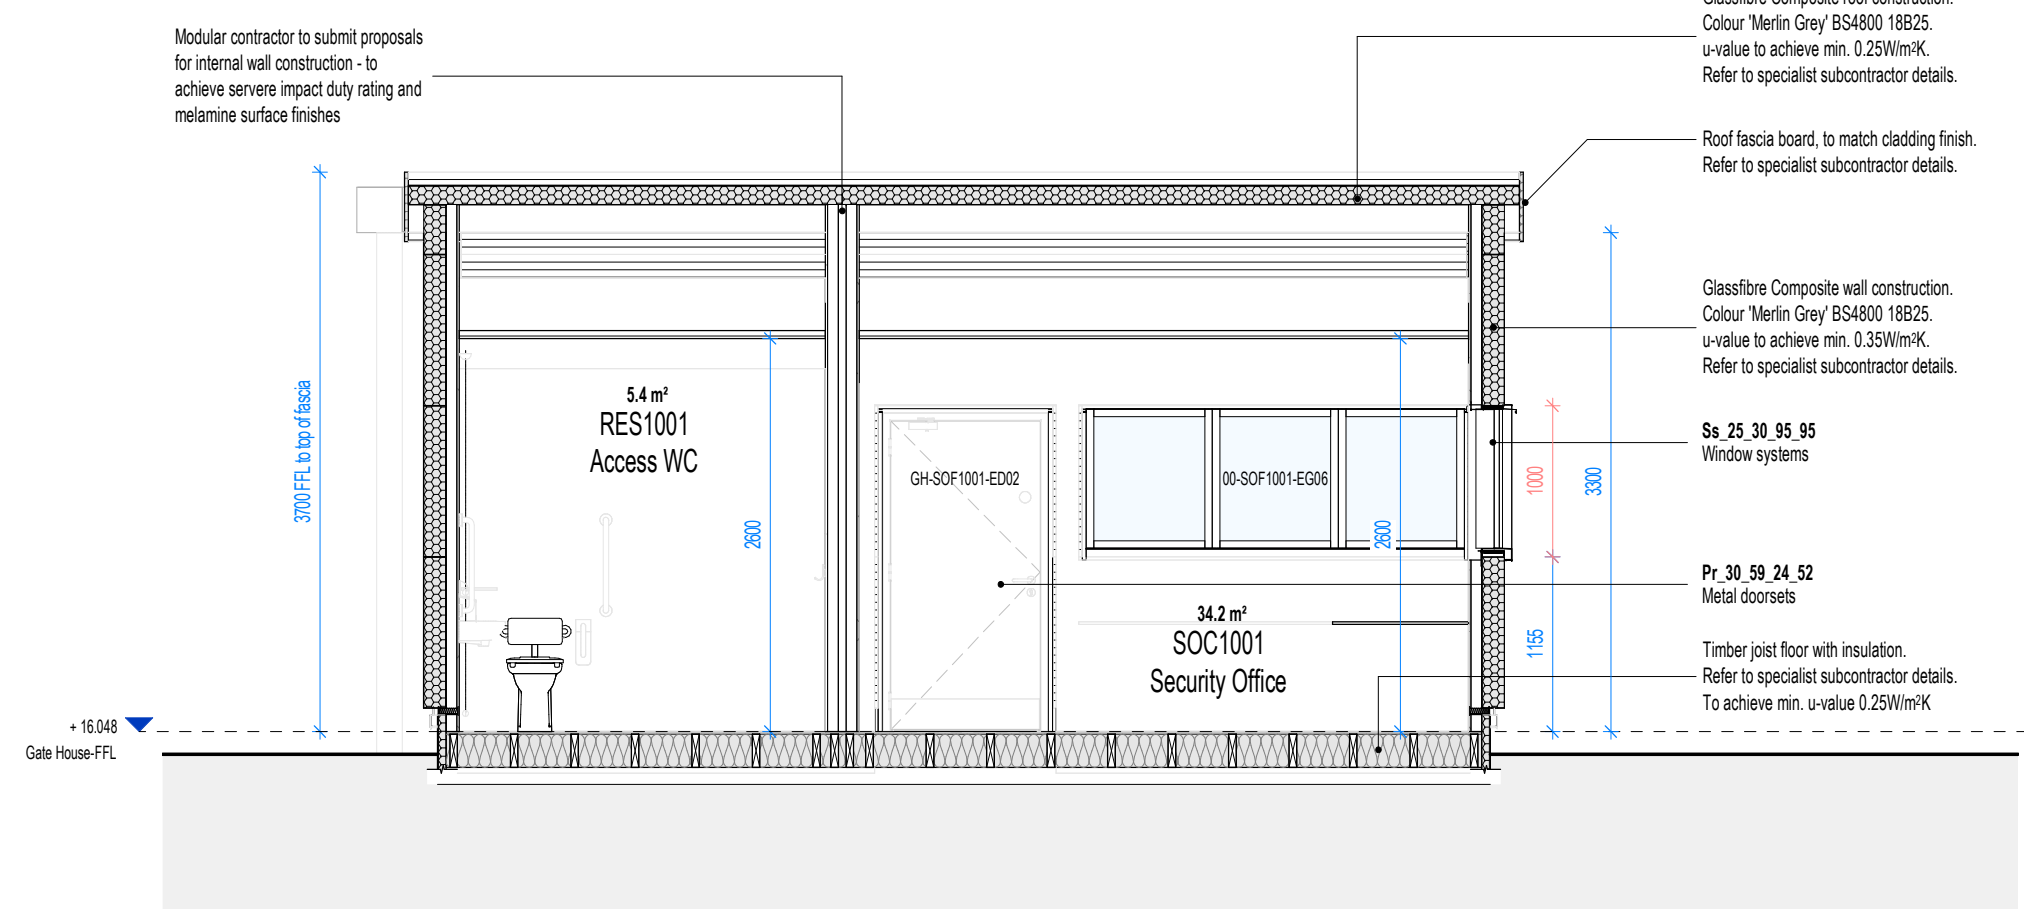

- 09 Gate House Section 01
1:50

ocs:\Vantage CWL12\CWL12-LAWA-ZZ-XX-M3-A-000001.rtf

C0	Window opened by turnstile, push to North side adjusted, transaction data location updated [D] [S] [M] [MR]	27/03/2022
C06	Updated to pick up adjacent fence-pole positions [D] [S] [M] [MR]	27/03/2022
C08	Drawing updated to align with subcontractor information [D] [S] [M] [MR]	05/03/2022
W3	W3S based for corner [D] [S] [M] [MR]	02/08/2022
C4	W3S issue [A] [S] [M] [MR]	02/08/2022
C04	W3S design updates for Blue Screen review [A] [S] [M] [MR]	08/06/2022
C06	W3S Clearing and Rooking package [A] [S] [M] [MR]	26/06/2022
C03	W3S design issue for review [A] [S] [M] [MR]	25/10/2022
C27	Additional A Architectural design updates - issued for comment [A] [S] [M] [MR]	10/08/2022
REV	Preiminary W3S design issue for Client review [A] [S] [M] [MR]	10/08/2022
REV	DESIGN/CONSTRUCTION DRAWING BY APPROVED BY	
REB	PLAN OF WORK WORKSHEET	LEVEL OF COMPLETION LEVEL 3
STATUS - Manufacturing & Construction	LO 4 - Precede Mode	
PURPOSE OF ISSUE - SUITABLE FOR	STATUS - SUITABILITY	
Information	31-03-2023 Status 35 Approval	



CARDIFF 029 2052 8140
LONDON 0207 138 3560
WREXHAM 01978 357 887



PROJECT TITLE
CWL12 Vantage Data Center

DRAWING TITLE
Gate House General Arrangement

PROJECT No.

PROJECT No. 19697 SCALE @ 1/4" = 1'-0"

DRAWING No 100-100001	1100 Proj- Originator - Volume - Level - Type - Role - Number	REVISION
	10000 Proj- Originator - Functional - Spatial - Form - Discipline - Number Breakdown Breakdown	

14-00000 CWL12-LAWA-GH-00-DR-A-200106 C07

Copyright © LAMIRAY LIMITED
Registered Office: Greenmeadow Springs, 1 Cae Gwynedd, Trefgwynlais, CARDIFF CF15 7JL

Reg. Co. No. 2724178, VAT Reg. No. 134 2146

