



Construction (Design and Management) Regulations

Design risk assessments are carried out throughout the design stage of this project in accordance with company procedures and manuals. Where reasonably possible all areas of risk applicable to design and end use of the construction have been identified and then eliminated, mitigated or recorded as a residual risk. Note that general risks of which a competent designer or contractor should be aware are not included. This drawing is to be read in conjunction with the Pre-construction Information and all related documents prepared in accordance with the current Construction (Design and Management) Regulations 2015 and all applicable Health and Safety legislation as currently amended.


Legend

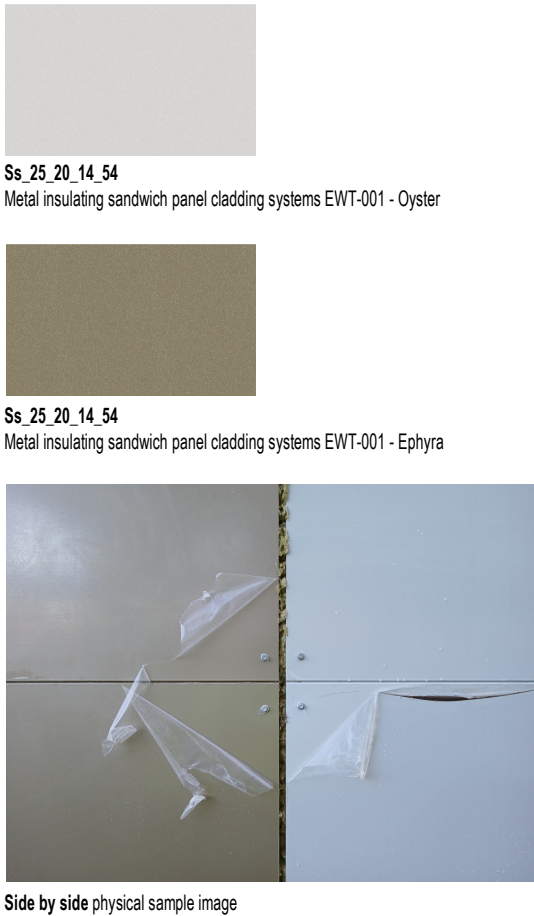

Drawing to be read in conjunction with:
200 series GA and Setting-out plans, GA and Strip Sections;
230 series slab Setting-out plans;
310 series Setting-out Elevations;

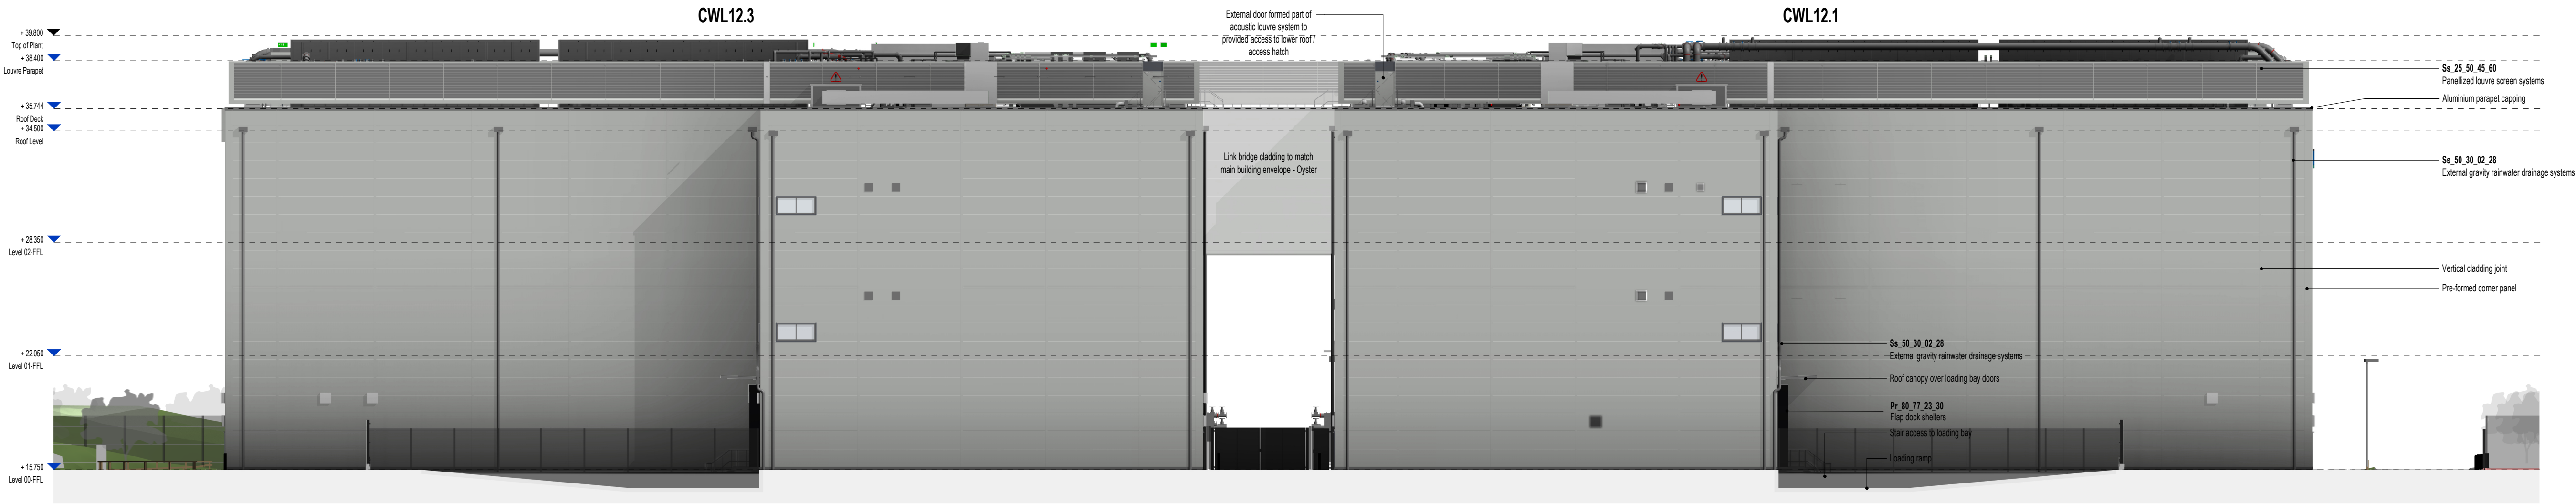

01 West Elevation - CWL12.1 & CWL12.3 - A
1 : 200

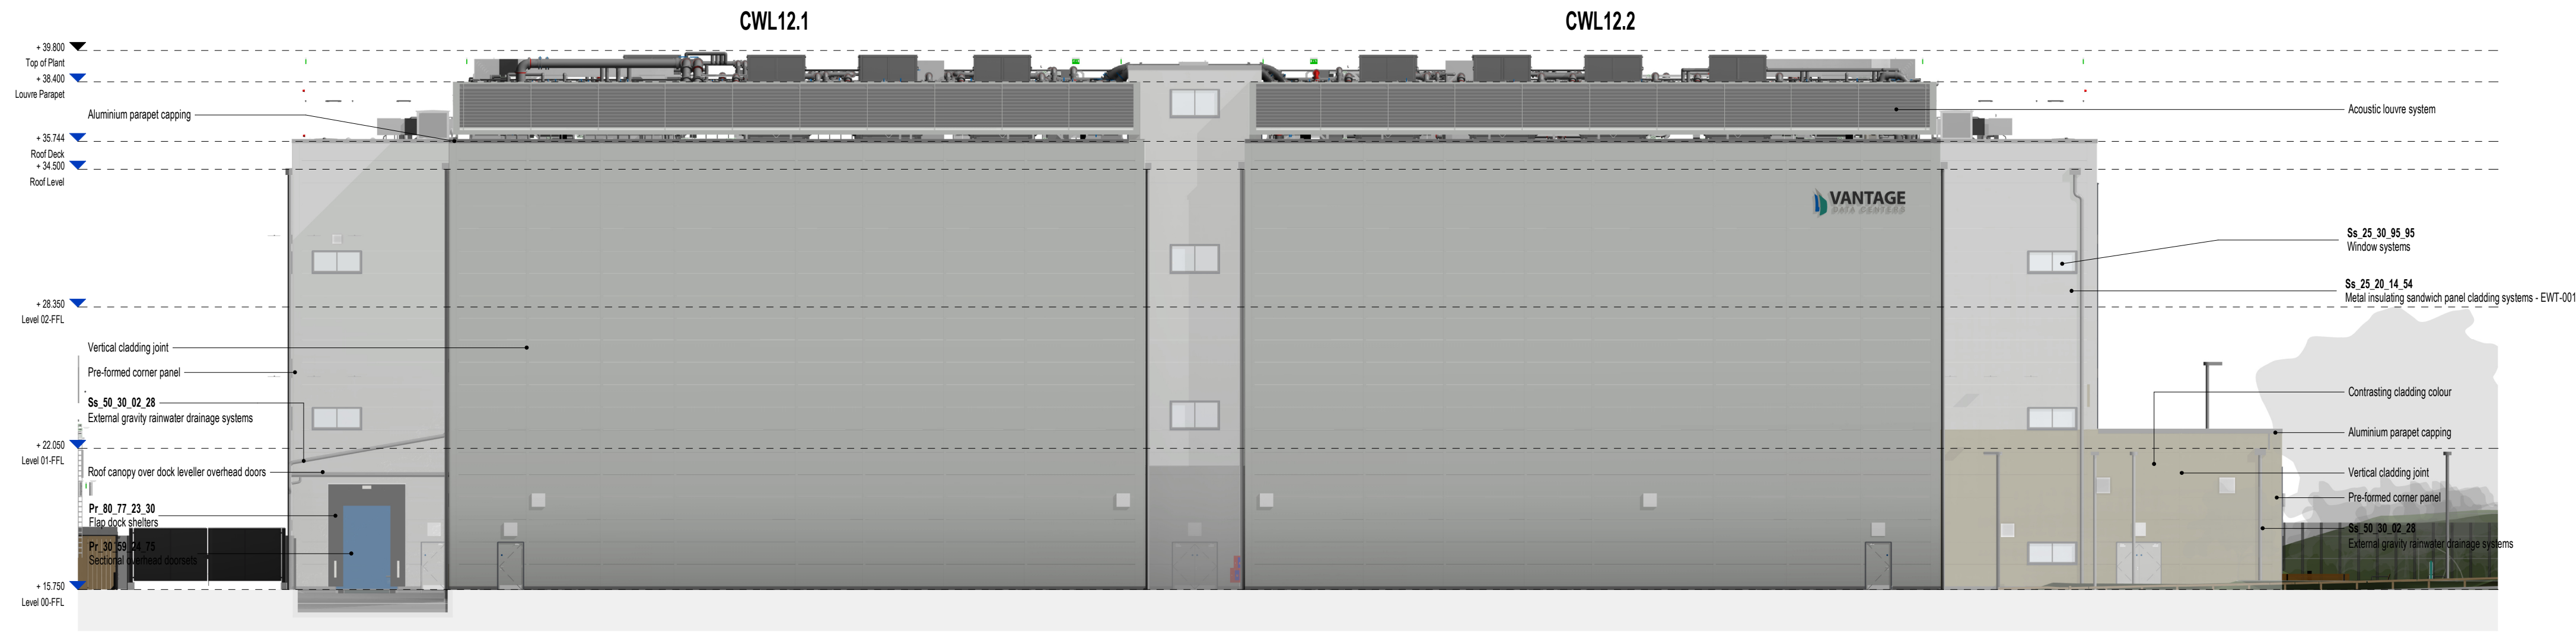

02 South Elevation- CWL12.1 & CWL12.2 - A
1 : 200

C02	Cladding colour to 12.2 first and second floor changed to standard grey colour DP SH MWR	26/06/2025
C01	Drawing updated to amend cladding colour to 12.4 office block DP SH MWR	28/02/2025
P02	Issued to support NMA Planning submission	18/11/2024
P01	Updated Planning issue ST SH MWR	24/06/2024
REV DESCRIPTION DRAWN BY CHECKED BY APPROVED BY		DATE
RBA PLAN OF WORK WORKSTAGE		LEVEL OF MODEL DEFINITION (LoD)
Stage 5 - Manufacturing & Construction		LoD 4a - Precise Model
PURPOSE OF ISSUE - SUITABLE FOR ...		STATUS or SUITABILITY
Planning Submission		D7 - Planning



CARDIFF 029 2052 8140
LONDON 0207 138 3560
WREXHAM 01978 357 887
www.lawray.co.uk
CLIENT



PROJECT TITLE
CWL12 Vantage Data Center

DRAWING TITLE
Data Centre General Arrangement Building Elevations - Sheet 02

PROJECT No 19697 SCALE @ A1

DRAWING No 19697	1190: Project Originator - Volume - Level - Type - Role - Number	REVISION
18/11/2024	1969: Project Originator - Functional - Scale - Form - Discipline - Number	
18/11/2024	1969: Project Originator - Functional - Scale - Form - Discipline - Number	

DO NOT SCALE Any discrepancy or query concerning this drawing should be referred to the Architect
Copyright © LAWRA Y LIMITED
Registered Office: Greenmeadow Springs, 1 Cae Gwynedd, Trefynylltu, CARDIFF CF15 7AB
Reg. Co. No. 2724178. VAT Reg. No. 134 2146 06

