

© 2023 NEVLOK Architectural Consultant.
All dimensions to be checked on site by the contractor and such dimensions to be their responsibility. All construction works must comply with the relevant British Standards and Building Regulations requirements. Any drawing errors and omissions to be reported to NEVLOK architectural consultant.

Client Name

Project Address

7 GREENMEADOW ROAD,
NEWPORT NP19 4LP, UK

Section

**EXTENSION + INTERNAL
REMODELING**

Stage
PLANNING

Drawing Title

EXISTING FLOOR PLANS

Drawing Status

For Approval

Project No. 25-04-Greenmeadow


Drawing No.	BREG-0002
-------------	-----------

Revision	00
----------	----

Scale at A3	1:100
Plot	22.04.25

Date	22-04-25		
Designed	AK	Checked	MH

Designed	AK	Checked	MH
Drawn	AK	Approved	MH

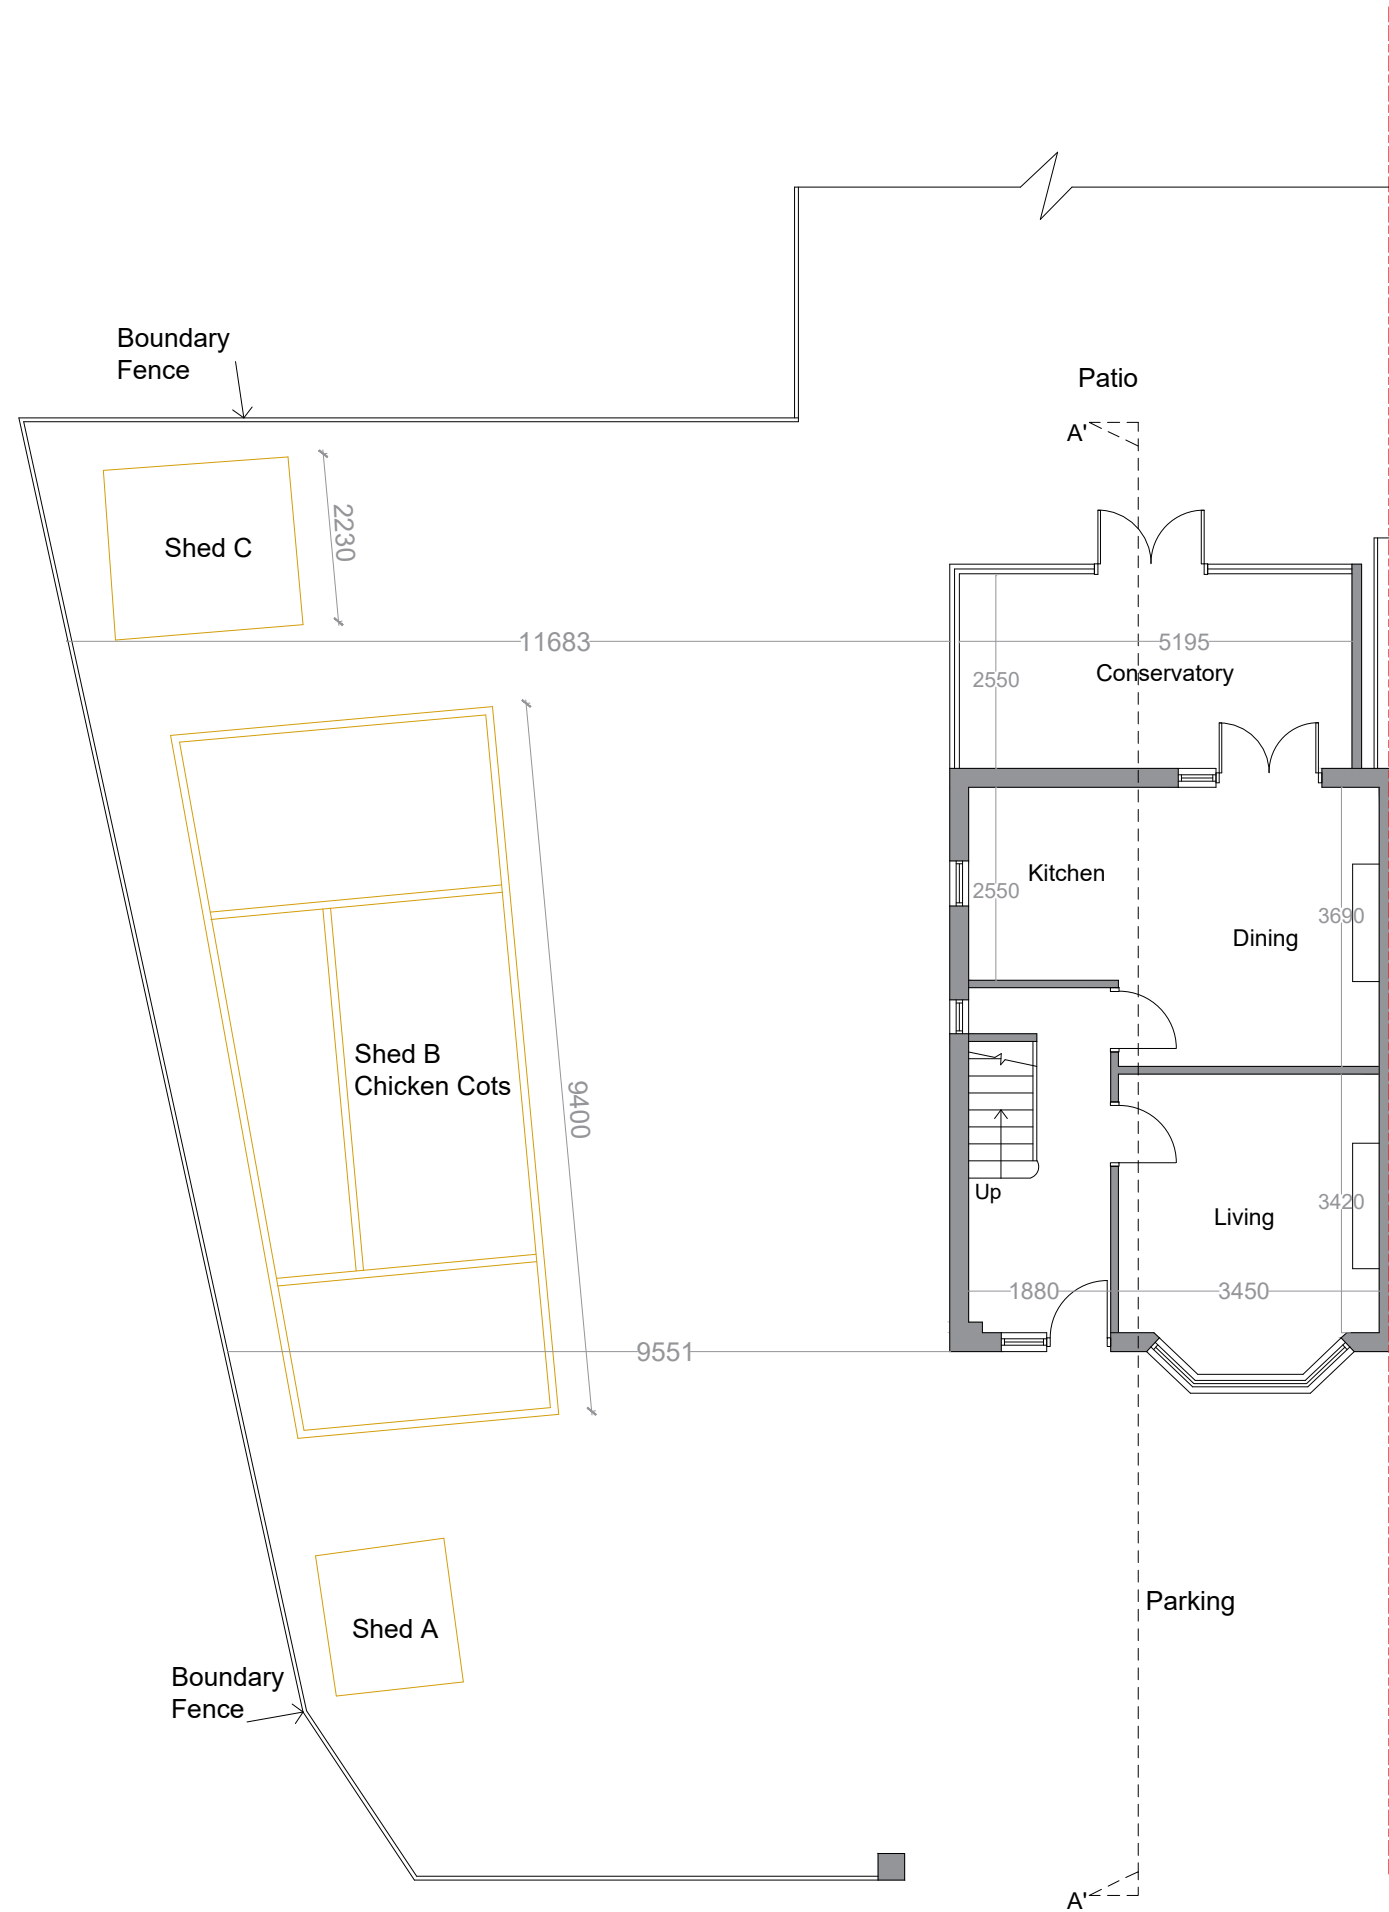

EXISTING GROUND FLOOR PLAN

© 2023 NEVLOK Architectural Consultant.
All dimensions to be checked on site by the contractor and such dimensions to be their responsibility. All construction works must comply with the relevant British Standards and Building Regulations requirements. Any drawing errors and omissions to be reported to NEVLOK architectural consultant.

Client Name

Project Address

7 GREENMEADOW ROAD,
NEWPORT NP19 4LP, UK

Section

EXTENSION + INTERNAL
REMODLING

Stage

PLANNING



Drawing Title

EXISTING ELEVATIONS

Drawing Status

For Approval

Revisions and Notes

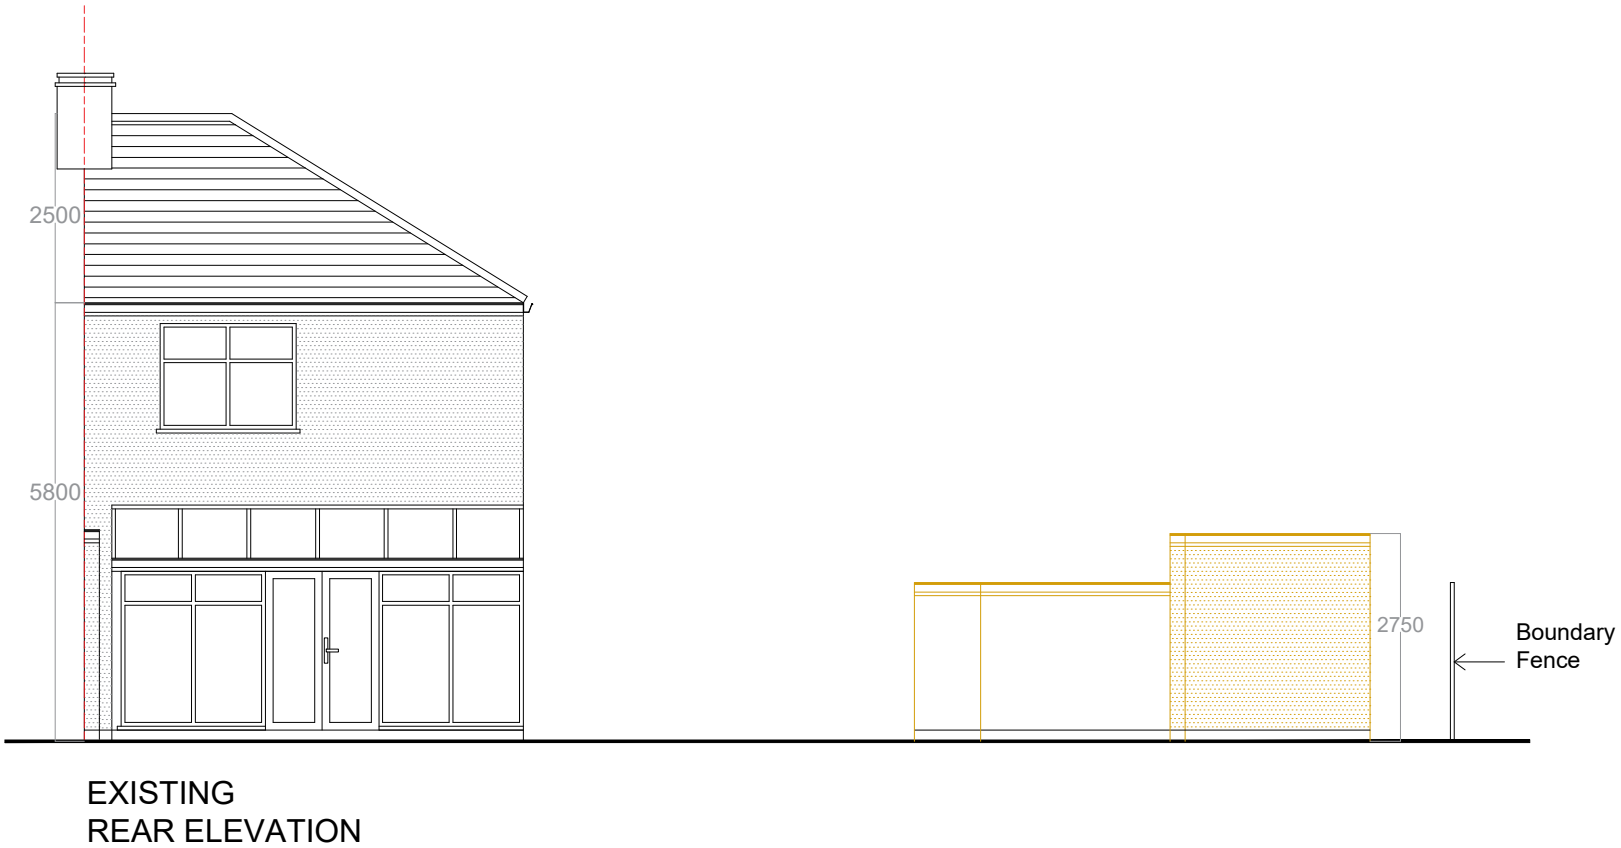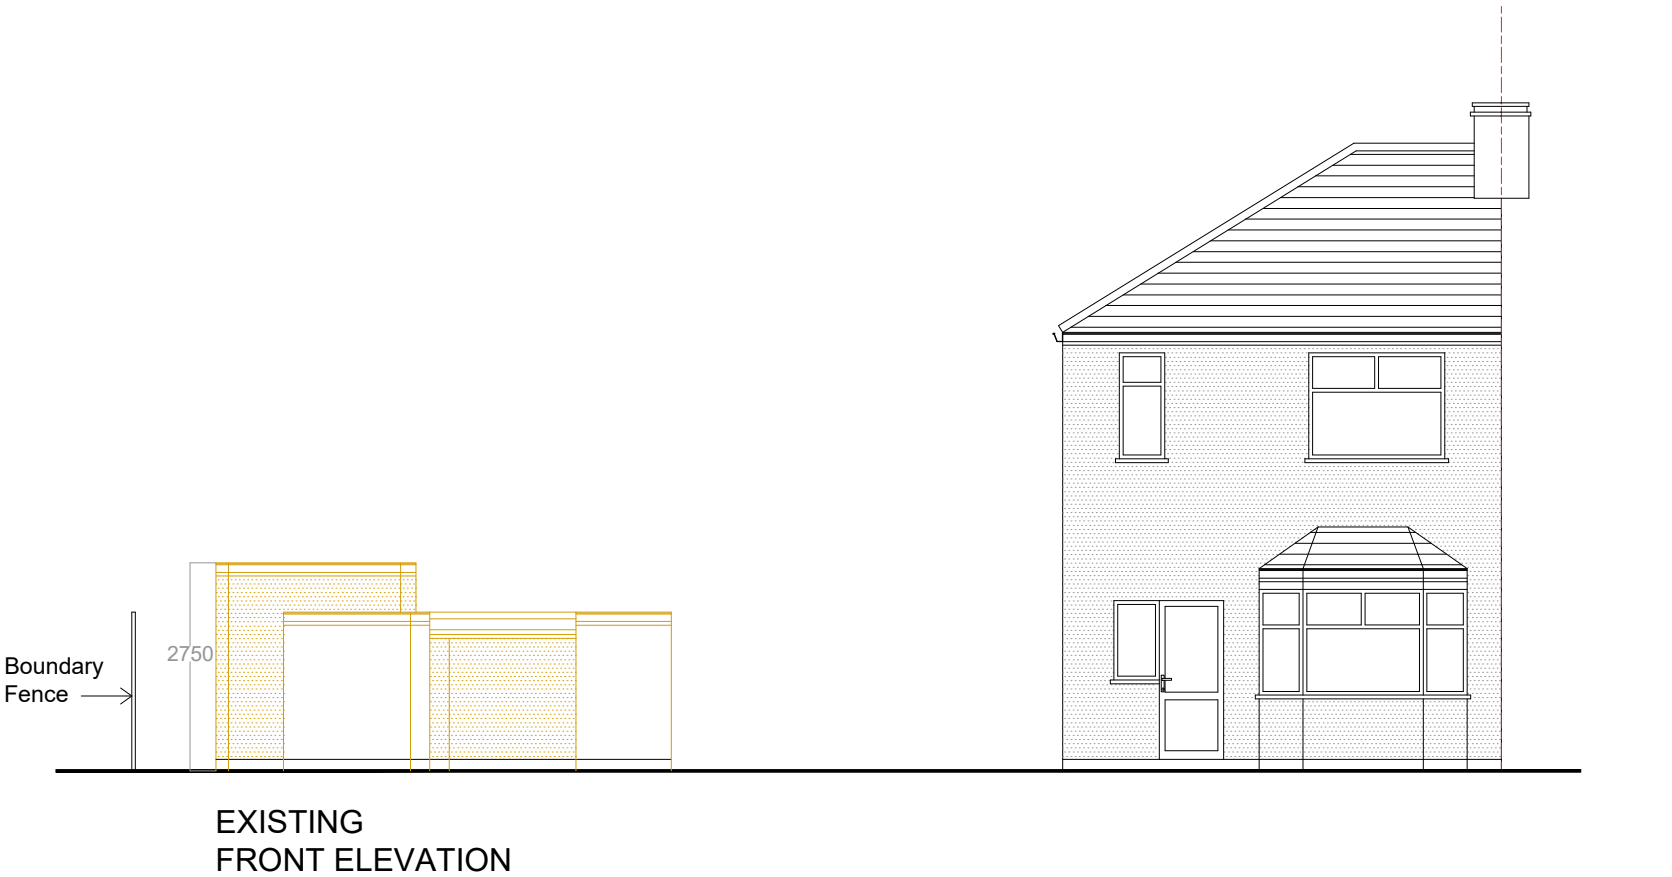

Project No. 25-04-Greenmeadow

Drawing No. BREG-0003

Revision 00

Scale at A3 1:100

Date 22-04-25

Designed AK Checked MH

Drawn AK Approved MH



© 2023 NEVLOK Architectural Consultant.
All dimensions to be checked on site by the contractor and such dimensions to be their responsibility. All construction works must comply with the relevant British Standards and Building Regulations requirements. Any drawing errors and omissions to be reported to NEVLOK architectural consultant.

Client Name

Project Address

7 GREENMEADOW ROAD,
NEWPORT NP19 4LP, UK

Section

EXTENSION + INTERNAL
REMODLING

Stage

PLANNING

Drawing Title

EXISTING ELEVATIONS


Drawing Status

For Approval

Revisions and Notes



EXISTING
SIDE ELEVATION-1

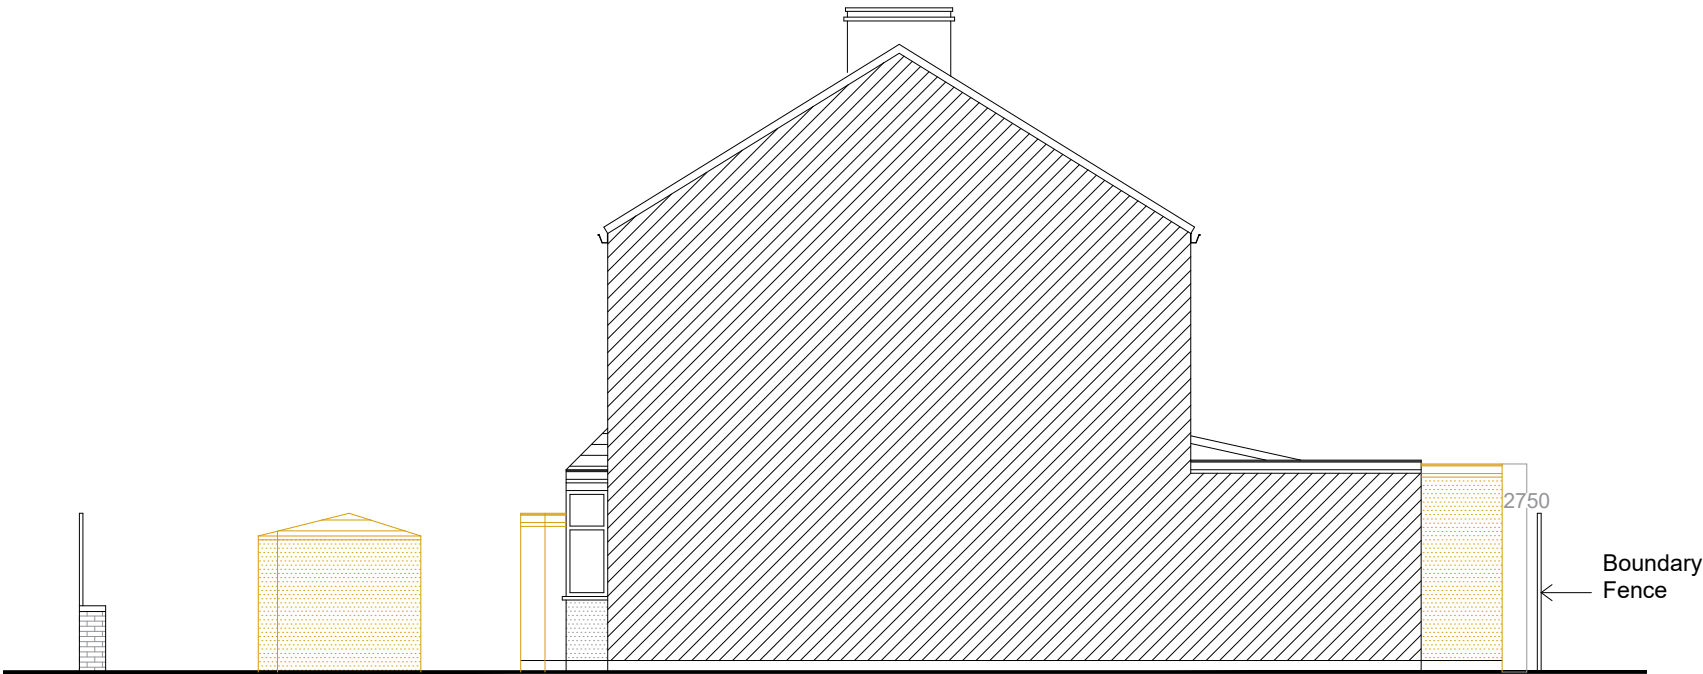

EXISTING
SIDE ELEVATION-2

Project No. 25-04-Greenmeadow

Drawing No. BREG-0004

Revision 00

Scale at A3 1:100

Date 22-04-25

Designed AK Checked MH

Drawn AK Approved MH



© 2023 NEVLOK Architectural Consultant.
All dimensions to be checked on site by the contractor and such dimensions to be their responsibility. All construction works must comply with the relevant British Standards and Building Regulations requirements. Any drawing errors and omissions to be reported to NEVLOK architectural consultant.

Client Name

Project Address

7 GREENMEADOW ROAD,
NEWPORT NP19 4LP, UK

Section

EXTENSION + INTERNAL
REMODLING

Stage

PLANNING


Drawing Title

EXISTING SECTION

Drawing Status

For Approval

Revisions and Notes

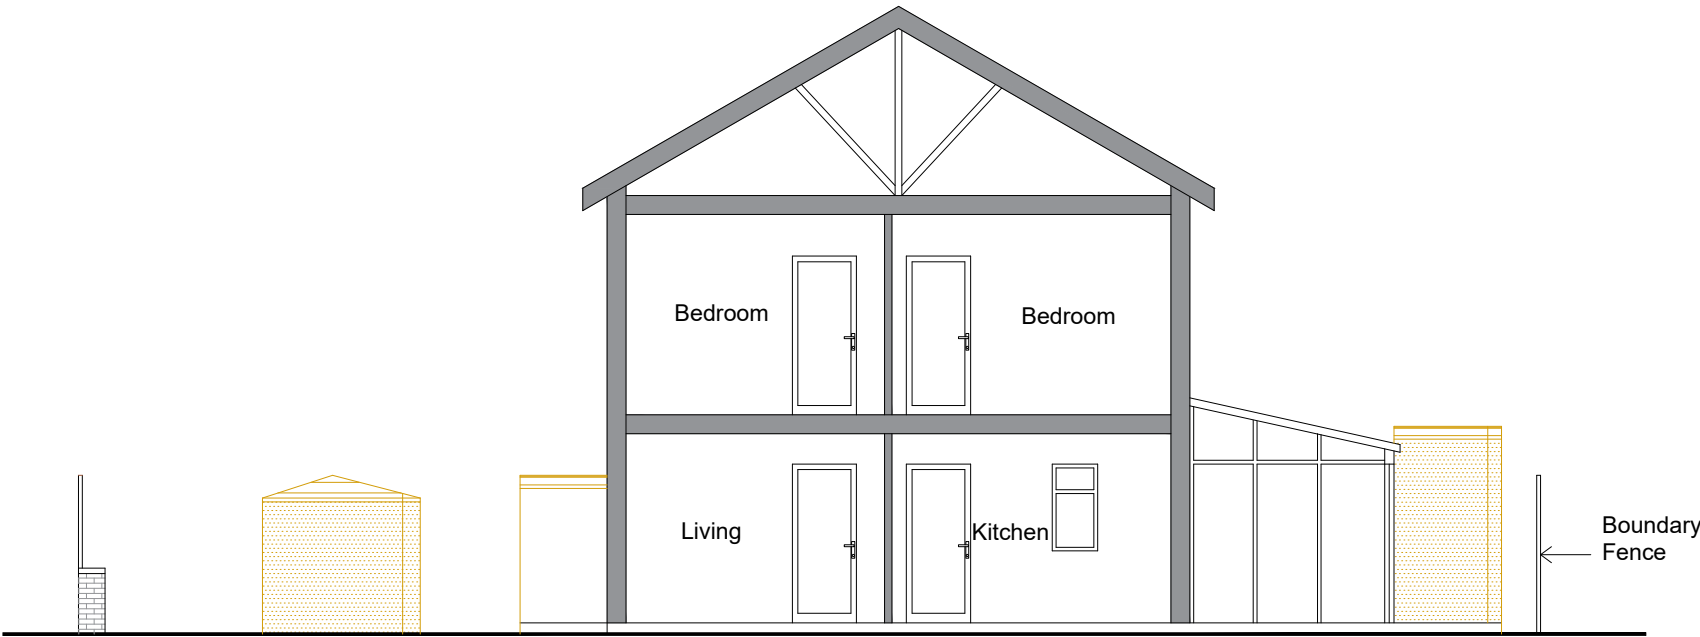

EXISTING
SECTION AA'

Project No. 25-04-Greenmeadow

Drawing No. BREG-0005

Revision 00

Scale at A3 1:100

Date 22-04-25

Designed AK Checked MH

Drawn AK Approved MH



© 2023 NEVLOK Architectural Consultant.
All dimensions to be checked on site by the contractor and such dimensions to be their responsibility. All construction works must comply with the relevant British Standards and Building Regulations requirements. Any drawing errors and omissions to be reported to NEVLOK architectural consultant.

Client Name

Project Address

7 GREENMEADOW ROAD,
NEWPORT NP19 4LP, UK

Section

**EXTENSION + INTERNAL
REMODELING**

Stage

PLANNING

Drawing Title

EXISTING ROOF PLAN

Drawing Status

For Approval

Project No. 25-04-Greenmeadow

Drawing No.	BREG-0006
-------------	-----------

Revision	00
Scale	1:100

Scale at A3	1:100
Date	22-04-25

Date		22-04-23	
Designed	AK	Checked	MH

Drawn	AK	Approved	MH
-------	-----------	----------	-----------



© 2023 NEVLOK Architectural Consultant.
All dimensions to be checked on site by the contractor and such dimensions to be their responsibility. All construction works must comply with the relevant British Standards and Building Regulations requirements. Any drawing errors and omissions to be reported to NEVLOK architectural consultant.

Client Name

Project Address

7 GREENMEADOW ROAD,
NEWPORT NP19 4LP, UK

Section

**EXTENSION + INTERNAL
REMODELING**

Stage
PLANNING

Drawing Title

PROPOSED FLOOR PLANS

Drawing Status

For Approval

Project No. 25-04-Greenmeadow

Drawing No.	BREG-0007
-------------	-----------

Revision	00
----------	----

Scale at A3	1:100
-------------	-------

Date	22-04-25

Designed	AK	Checked	MH
	AK		MH

Drawn	AK	Approved	MH



PROPOSED GROUND FLOOR PLAN

© 2023 NEVLOK Architectural Consultant.
All dimensions to be checked on site by the contractor and such dimensions to be their responsibility. All construction works must comply with the relevant British Standards and Building Regulations requirements. Any drawing errors and omissions to be reported to NEVLOK architectural consultant.

Client Name

Project Address

7 GREENMEADOW ROAD,
NEWPORT NP19 4LP, UK

Section

EXTENSION + INTERNAL
REMODLING

Stage

PLANNING


Drawing Title

PROPOSED ELEVATIONS

Drawing Status

For Approval

Revisions and Notes

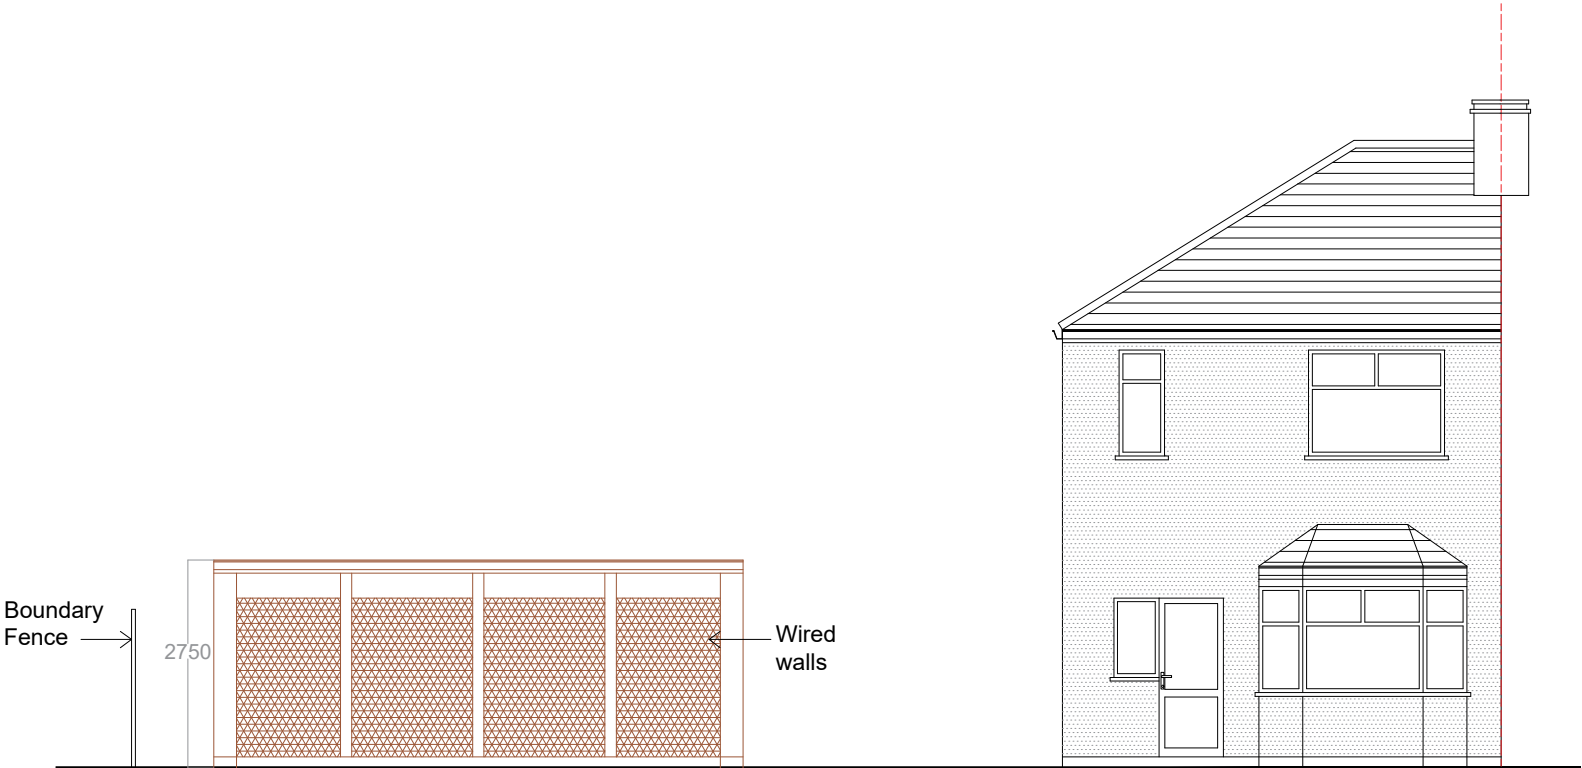

PROPOSED
FRONT ELEVATION



PROPOSED
REAR ELEVATION

Project No. 25-04-Greenmeadow

Drawing No. BREG-0008

Revision 00

Scale at A3 1:100

Date 22-04-25

Designed AK Checked MH

Drawn AK Approved MH



© 2023 NEVLOK Architectural Consultant.
All dimensions to be checked on site by the contractor and such dimensions to be their responsibility. All construction works must comply with the relevant British Standards and Building Regulations requirements. Any drawing errors and omissions to be reported to NEVLOK architectural consultant.

Client Name

Project Address

7 GREENMEADOW ROAD,
NEWPORT NP19 4LP, UK

Section

EXTENSION + INTERNAL
REMODLING

Stage

PLANNING

Drawing Title

PROPOSED ELEVATIONS

Drawing Status

For Approval

Revisions and Notes

Project No. 25-04-Greenmeadow

Drawing No. BREG-0009

Revision 00

Scale at A3 1:100

Date 22-04-25

Designed AK Checked MH

Drawn AK Approved MH



© 2023 NEVLOK Architectural Consultant.
All dimensions to be checked on site by the contractor and such dimensions to be their responsibility. All construction works must comply with the relevant British Standards and Building Regulations requirements. Any drawing errors and omissions to be reported to NEVLOK architectural consultant.

Client Name

Project Address

7 GREENMEADOW ROAD,
NEWPORT NP19 4LP, UK

Section

**EXTENSION + INTERNAL
REMOLDING**

Stage
PLANNING

Drawing Title

PROPOSED SECTION

Drawing Status

For Approval

Project No. 25-04-Greenmeadow

Drawing No.	BREG-0010
-------------	-----------

Revision	00
----------	----

Scale at A3	1:100
-------------	-------

Date	22-04-25
------	----------

Designed	AK	Checked	MH

Drawn	AK	Approved	MH



© 2023 NEVLOK Architectural Consultant.
All dimensions to be checked on site by the contractor and such dimensions to be their responsibility. All construction works must comply with the relevant British Standards and Building Regulations requirements. Any drawing errors and omissions to be reported to NEVLOK architectural consultant.

Client Name

Project Address

7 GREENMEADOW ROAD,
NEWPORT NP19 4LP, UK

Section

**EXTENSION + INTERNAL
REMODELING**

Stage

PLANNING

Drawing Title

PROPOSED ROOF PLAN

Drawing Status

For Approval

Project No. 25-04-Greenmeadow			
Drawing No.		BREG-0011	
Revision		00	
Scale at A3		1:100	
Date		22-04-25	
Designed	AK	Checked	MH
Drawn	AK	Approved	MH



Drawing No.	BREG-0011
-------------	-----------

Revision	00
----------	----

Scale at A3	1:100
Date	22.04.25

Date	22-04-25		
Designed	AK	Checked	MH

Drawn	AK	Approved	MH
-------	----	----------	----

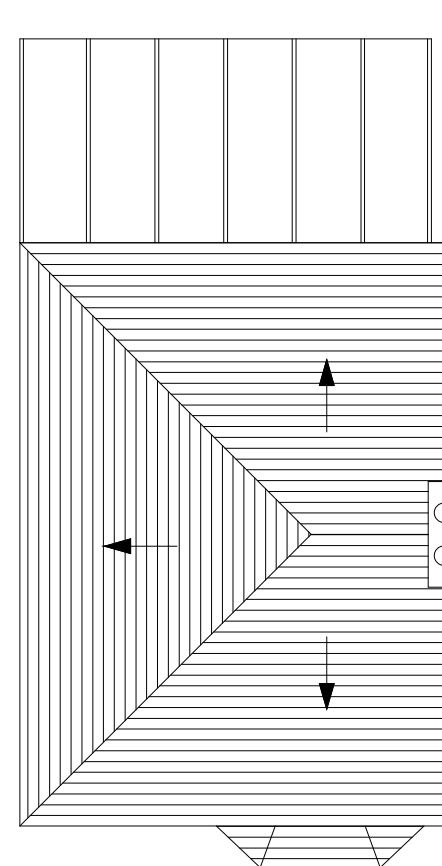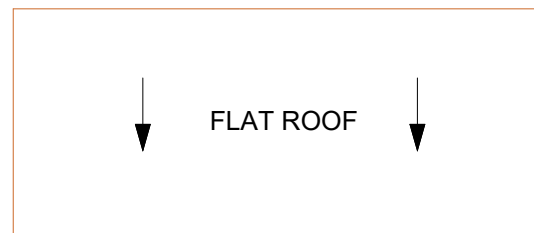

PROPOSED ROOF PLAN