
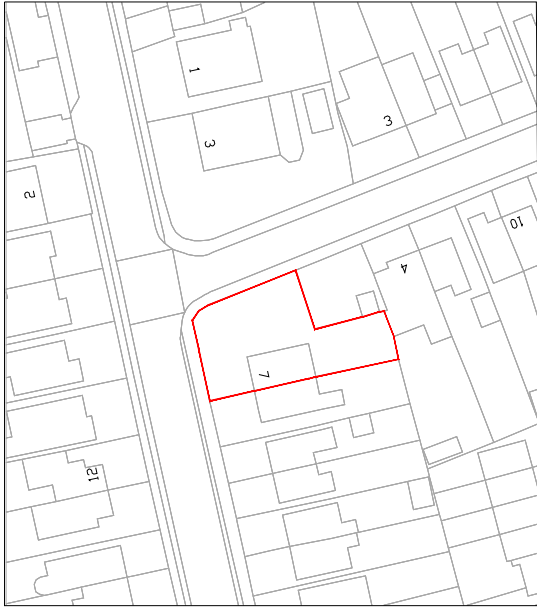



SCALE: 1:1250

LOCATION PLAN

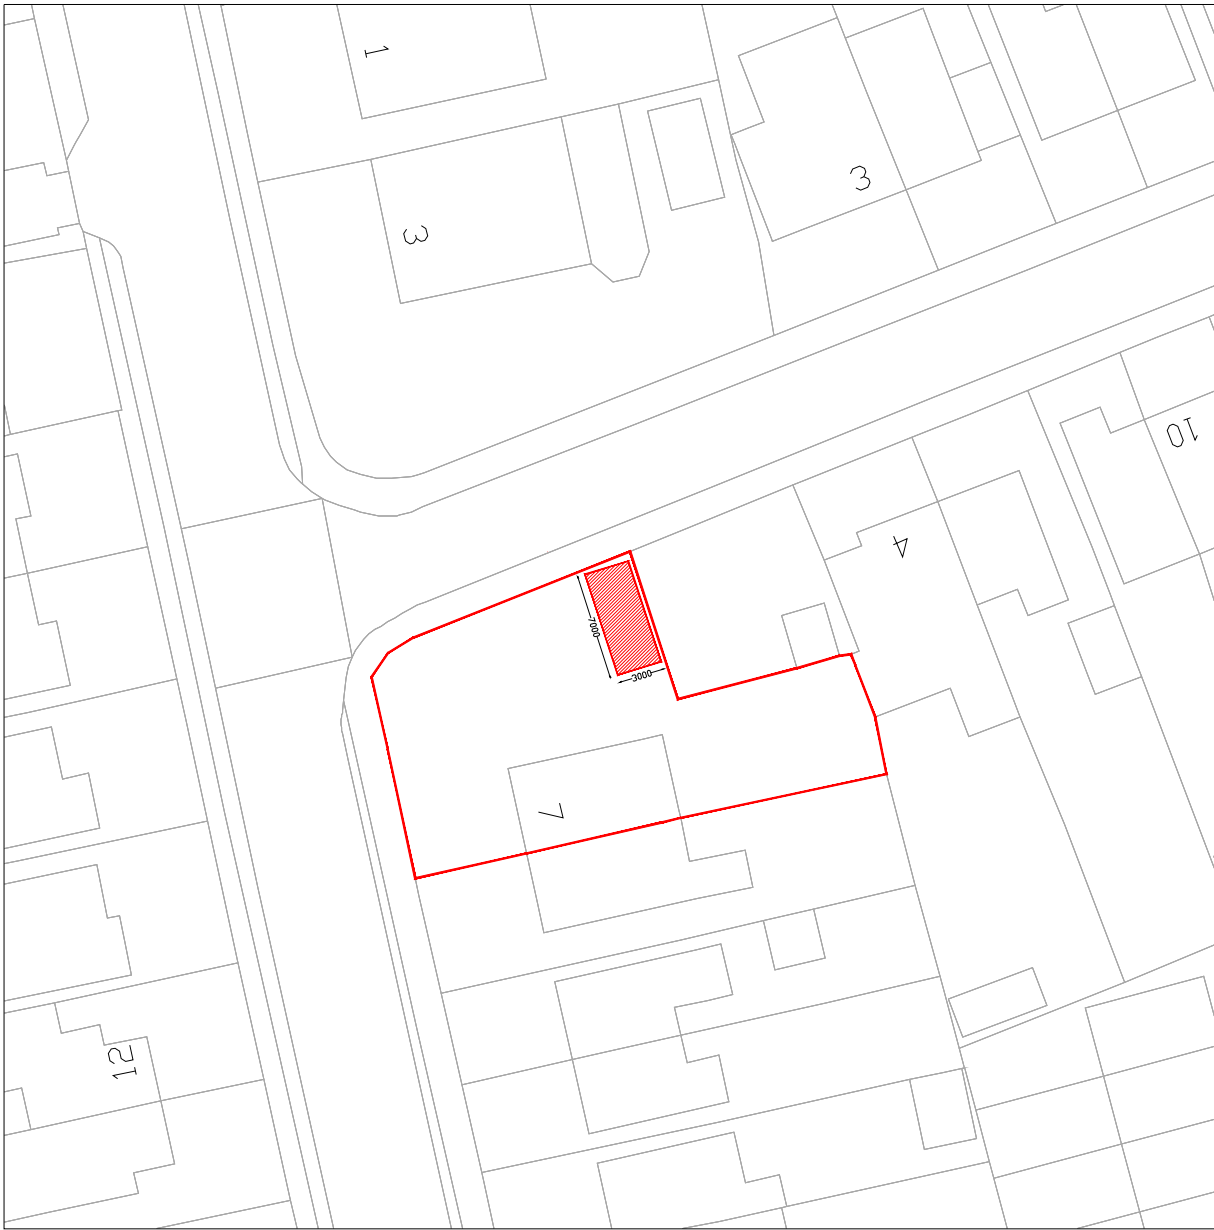

SCALE: 1:1500

BLOCK PLAN

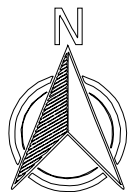

© 2025 NFA ARCHITECTURAL CONSULTANT - DRAWINGS NOT TO BE SCALED FOR CONSTRUCTION. - CONTRACTOR TO CHECK ALL DIMENSIONS BEFORE ORDERING ANY STEEL WORK, - ALL MATERIALS AND WORKMANSHIP MUST FULLY COMPLY WITH ALL CURRENT BRITISH STANDARDS AND CODES OF PRACTICE. - ANY DRAWING ERRORS AND OMISSIONS TO BE REPORTED TO NFA ARCHITECTURAL CONSULTANTS	Client Name	Section	Drawing Title	EXISTING STRUCTURE STR. TO BE DEMOLISHED PROPOSED STRUCTURE		Project No.
	MUHAMMAD BASHIR	OUTBUILDING	SITE PLANS			Drawing No. B001
	Project Address	Stage	Drawing Status			Revision No.
	7 GREENMEADOW ROAD, NEWPORT NP19 4LP, UK	ARCHITECTURAL PLANNING	FOR APPROVAL			Scale at A3 1:100
						Date 05-01-2025