




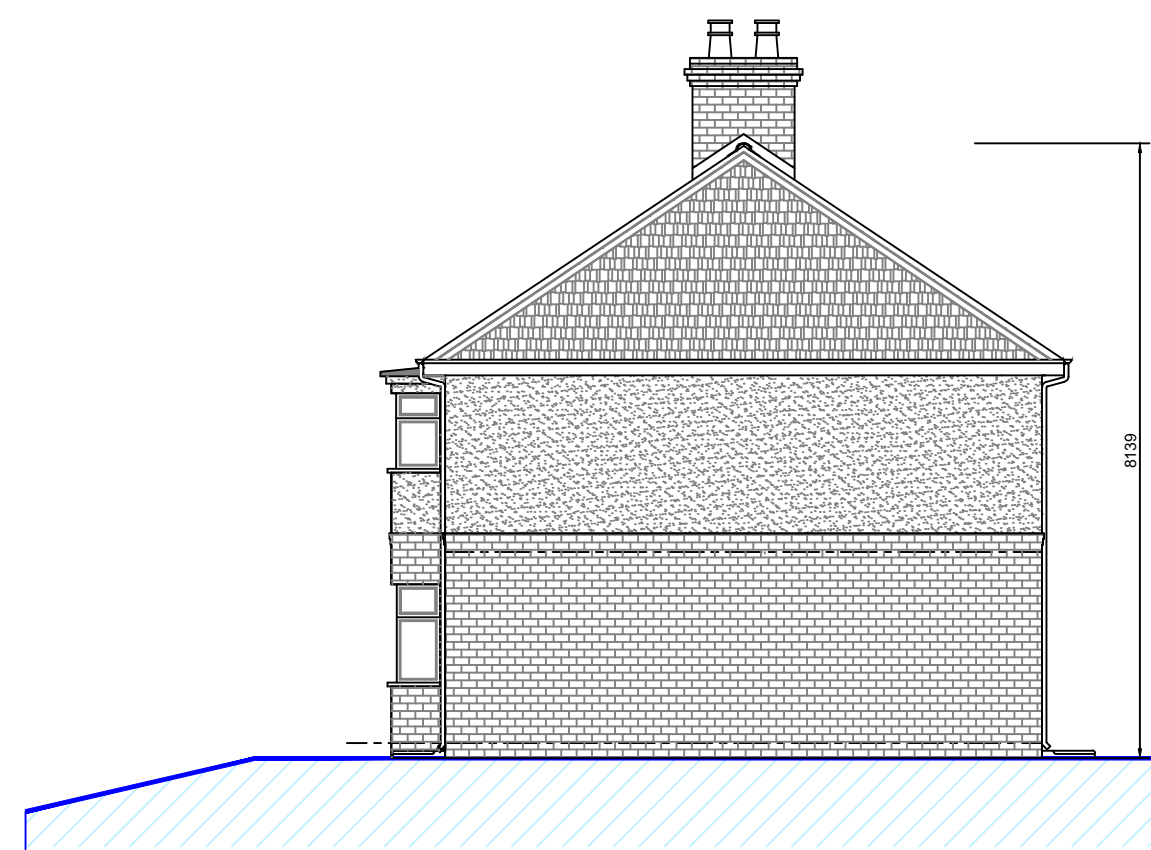


EXISTING SOUTH ELEVATION...
Scale 1:100

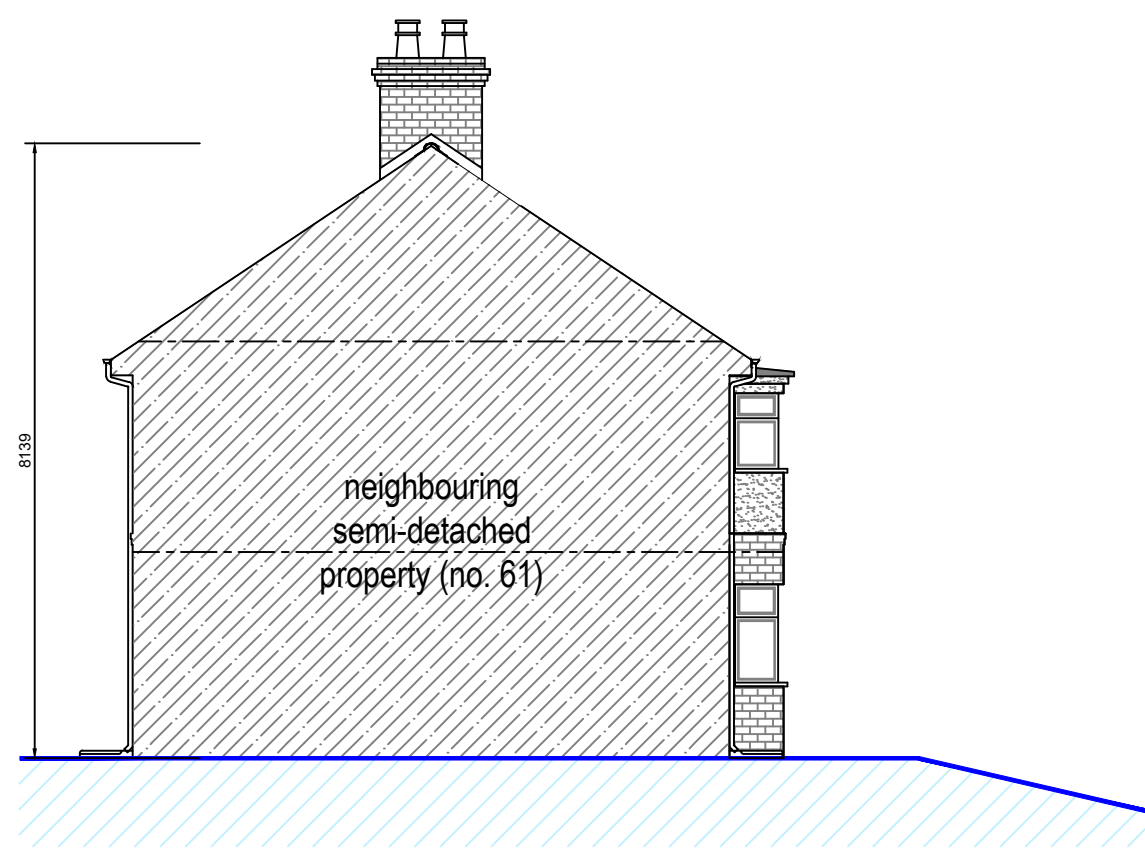


EXISTING NORTH ELEVATION...
Scale 1:100

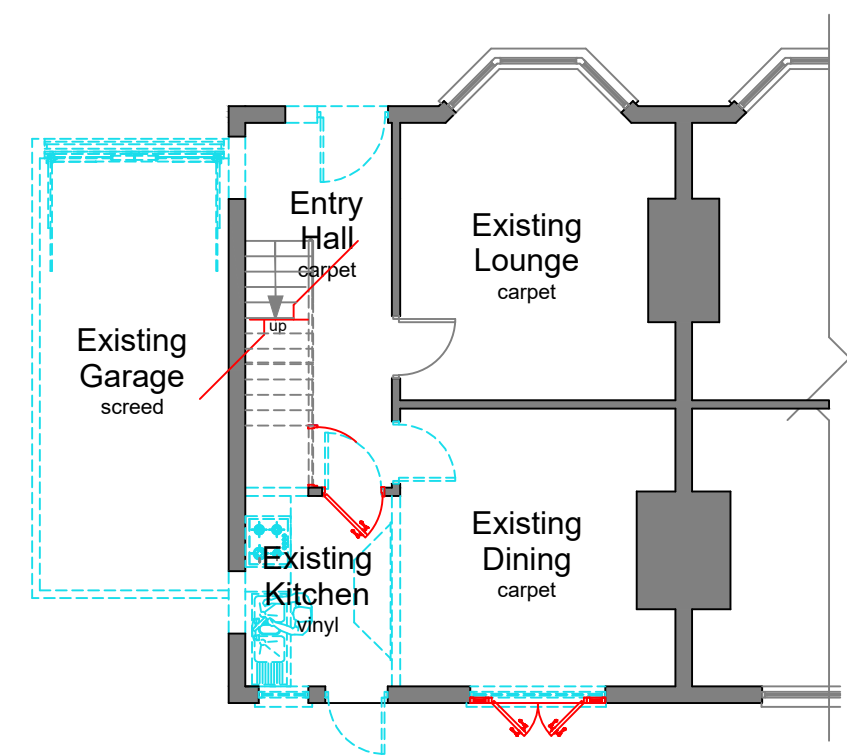


GROUND FLOOR DEMOLITION PLAN...
Scale 1:100

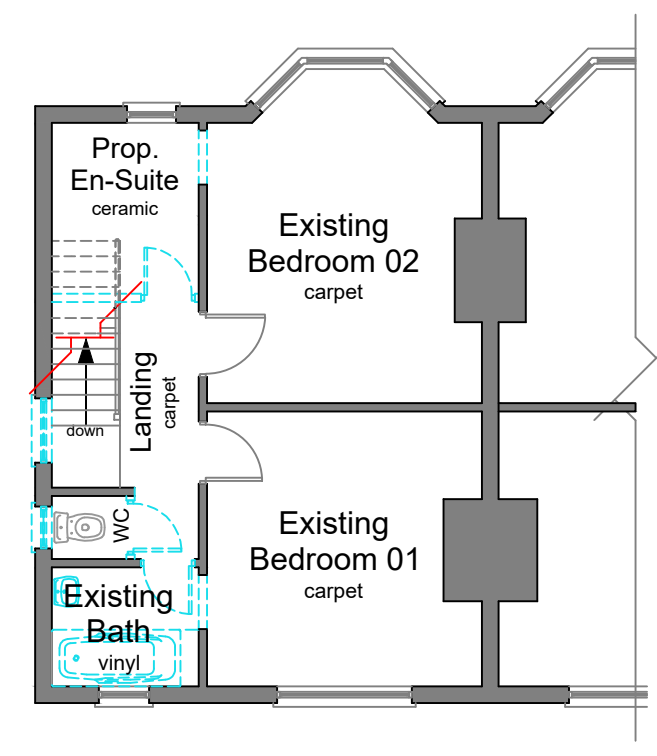


FIRST FLOOR DEMOLITION PLAN...
Scale 1:100

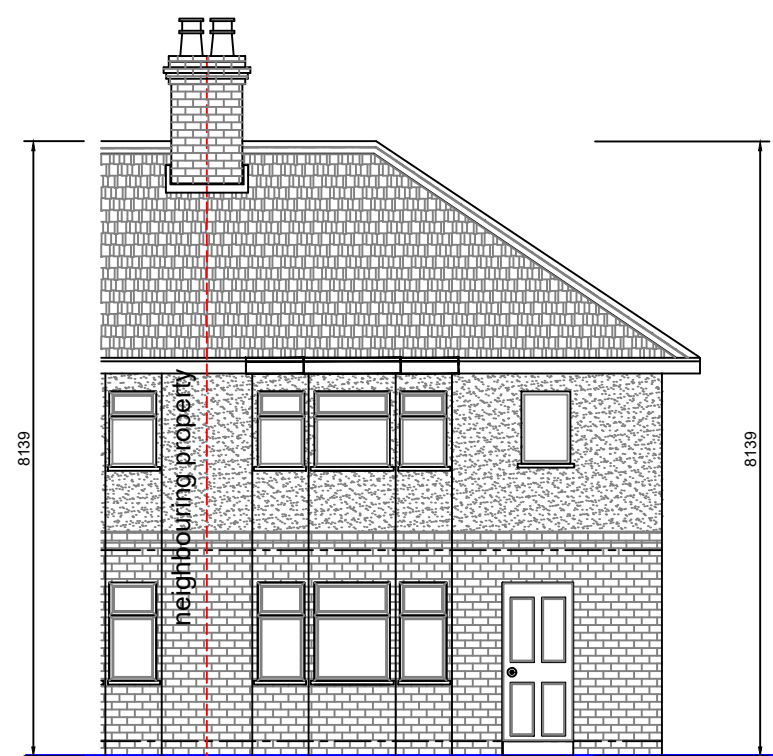


EXISTING WEST ELEVATION...
Scale 1:100

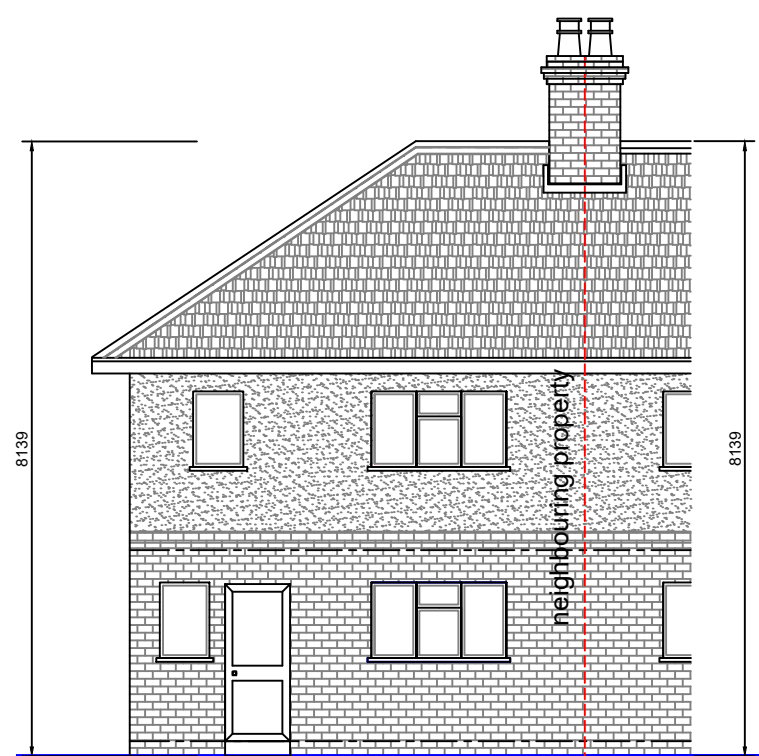


EXISTING EAST ELEVATION...
Scale 1:100

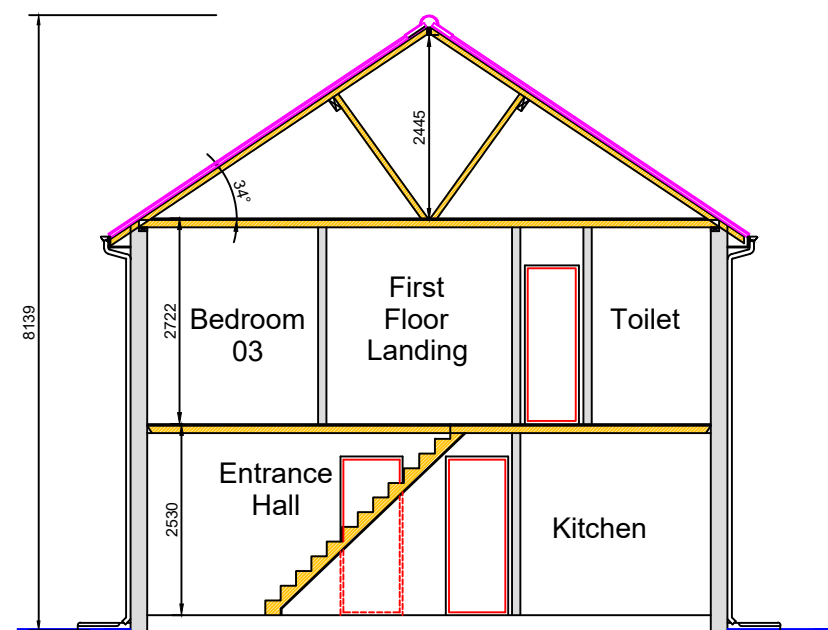


EXISTING SECTION THROUGH...
Scale 1:100

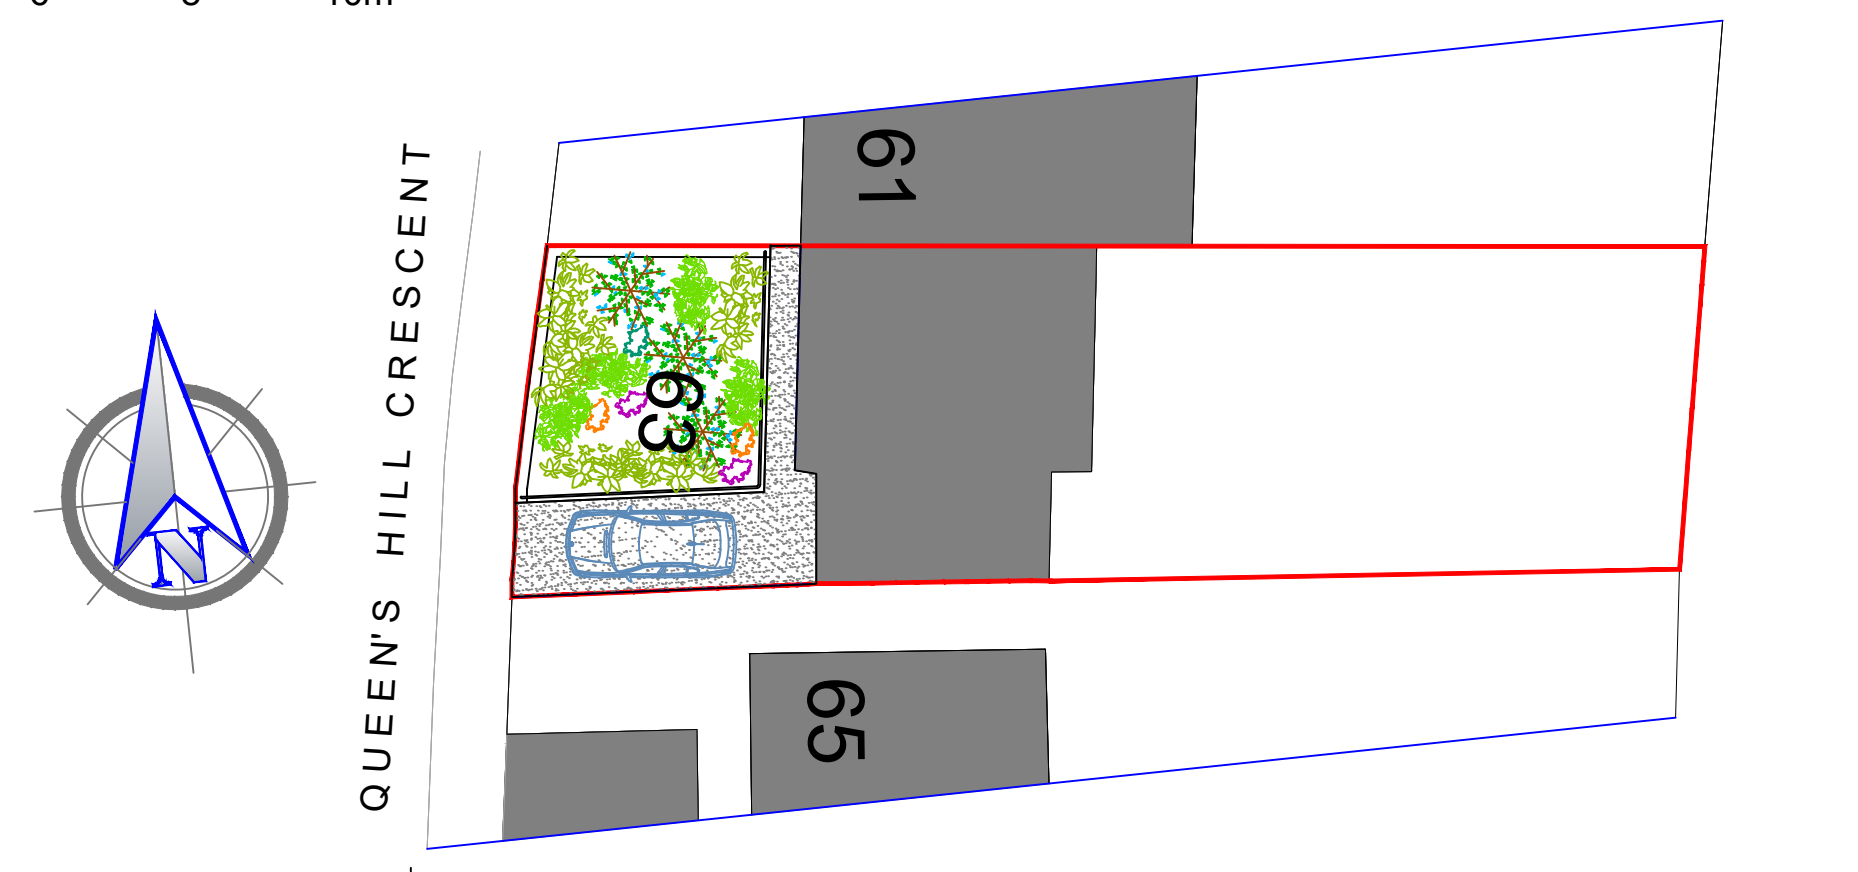


EXISTING BLOCK PLAN...
Scale 1:200

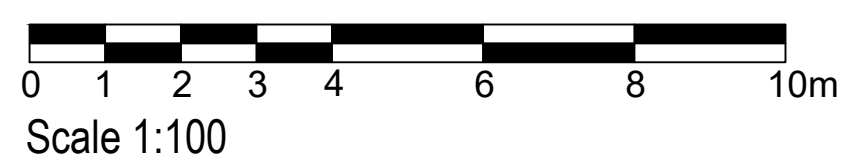


Scale 1:100

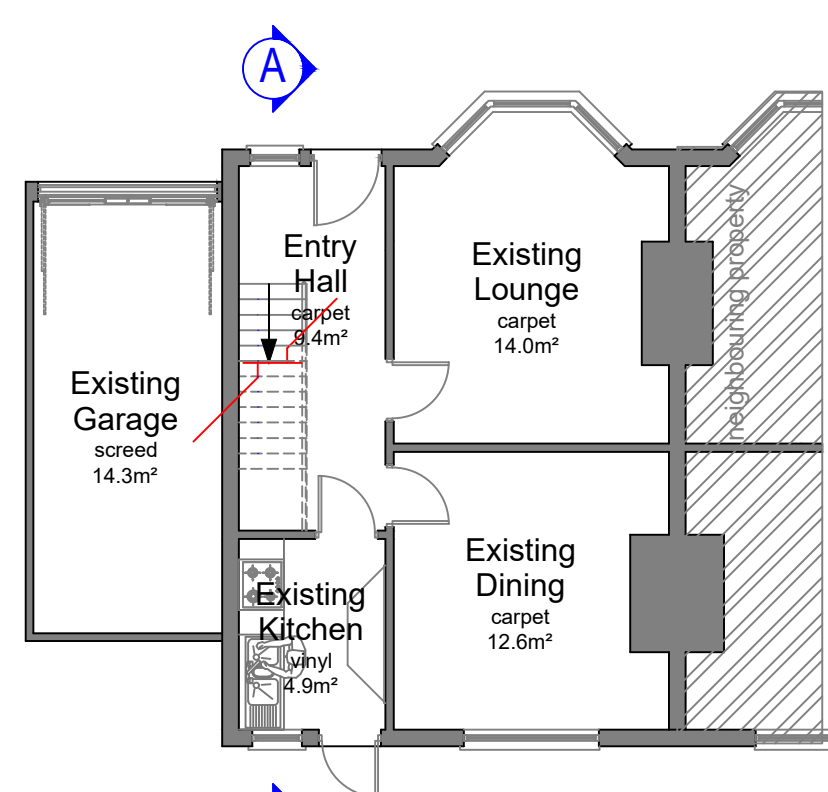



EXISTING GROUND FLOOR PLAN...
Scale 1:100

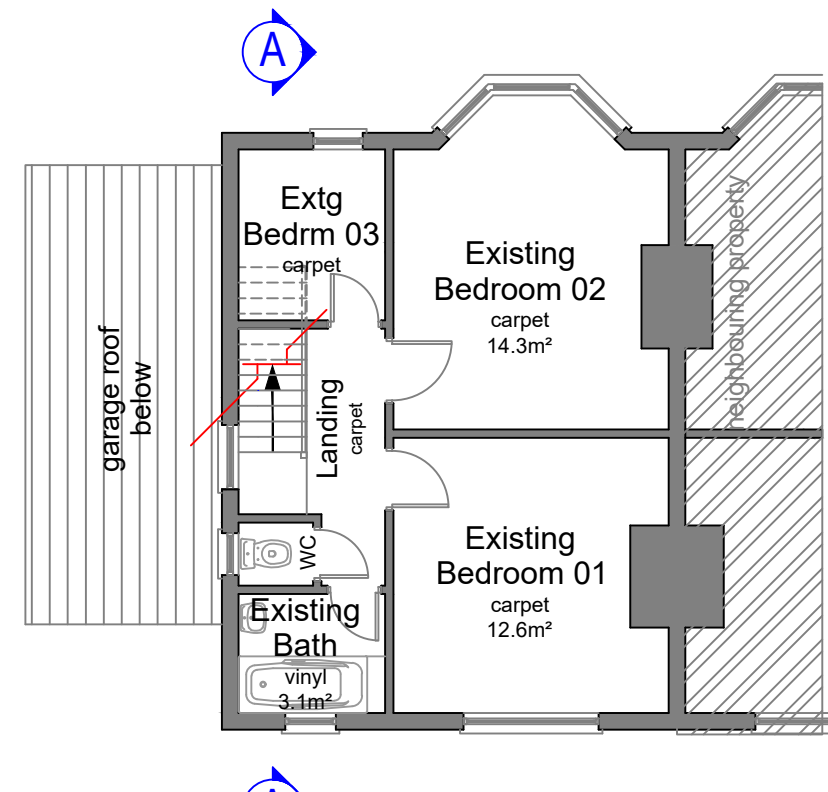


EXISTING FIRST FLOOR PLAN...
Scale 1:100

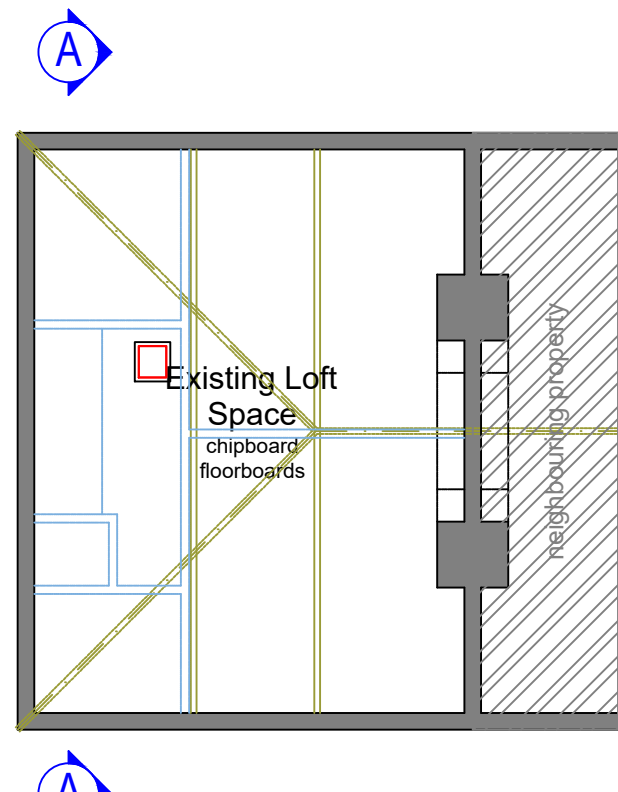

EXISTING LOFT LAYOUT ...
Scale 1:100

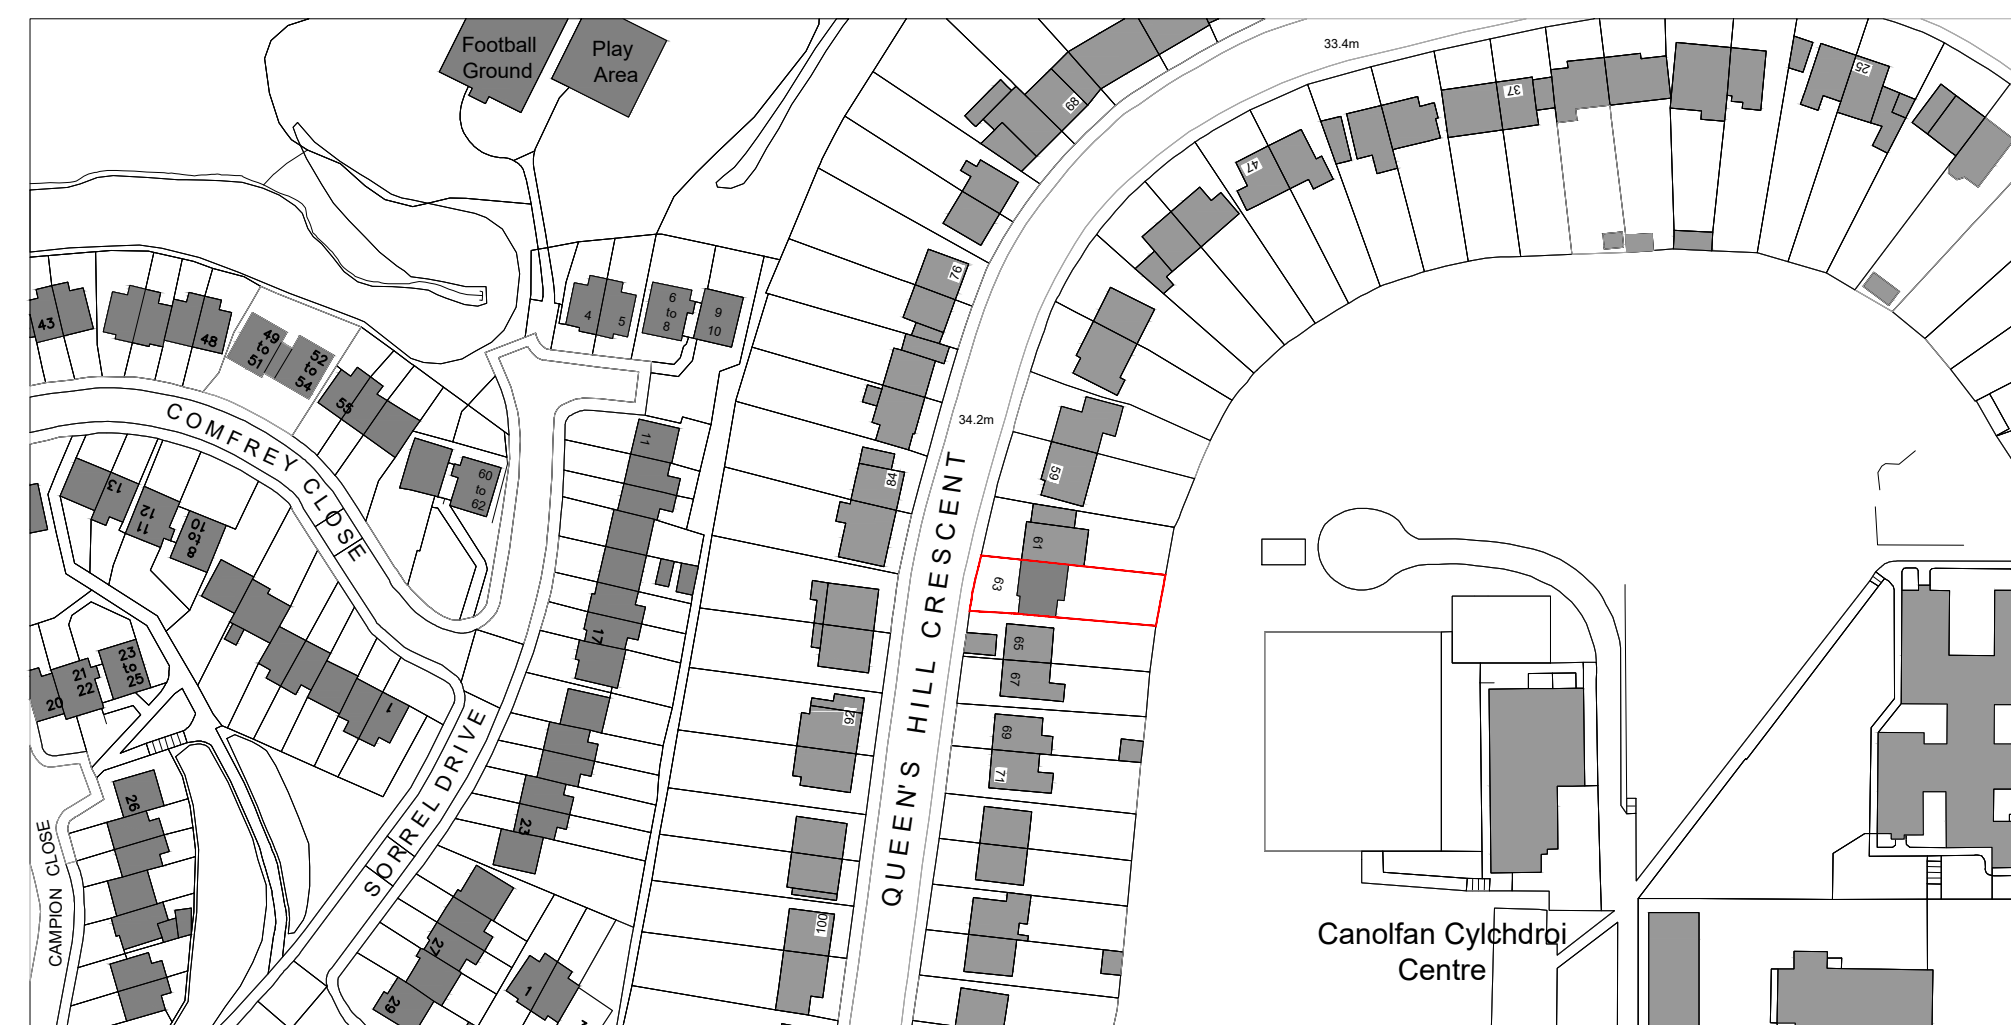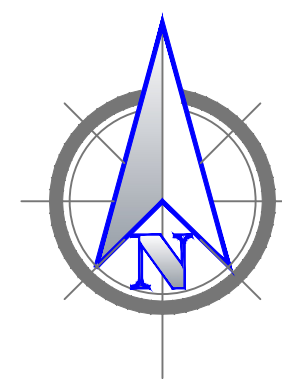

EXISTING LOCATION PLAN...
Scale 1:1250

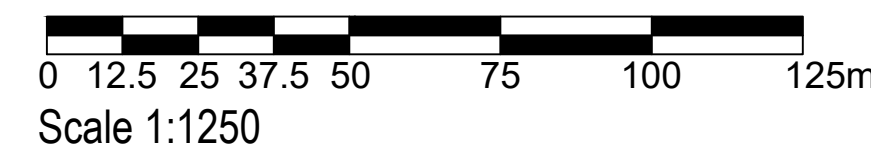

Scale 1:1250

client...
MR. M. Sanyanga

drawing no...
25312/A101RevA/A1

project title...
PROPOSED DOUBLE STOREY SIDE EXTENSION, INTERNAL ALTERATIONS
AND LOFT CONVERSION AT AT No. 63 QUEENS HILL CRESCENT, NEWPORT,
WALES NP20 5HG...

Michael Chiyasa
+44 7904 046 236

drawing title...
PLANNING DRAWINGS
EXISTING PLANS, SECTION, AND ELEVATIONS...
EXISTING LOCATION AND BLOCK PLANS...
DEMOLITION PLANS

scale...
As Shown@A1...
drawn...
CMC

date...
May 2025...
checked...

Rev	Description	Initial	Date