



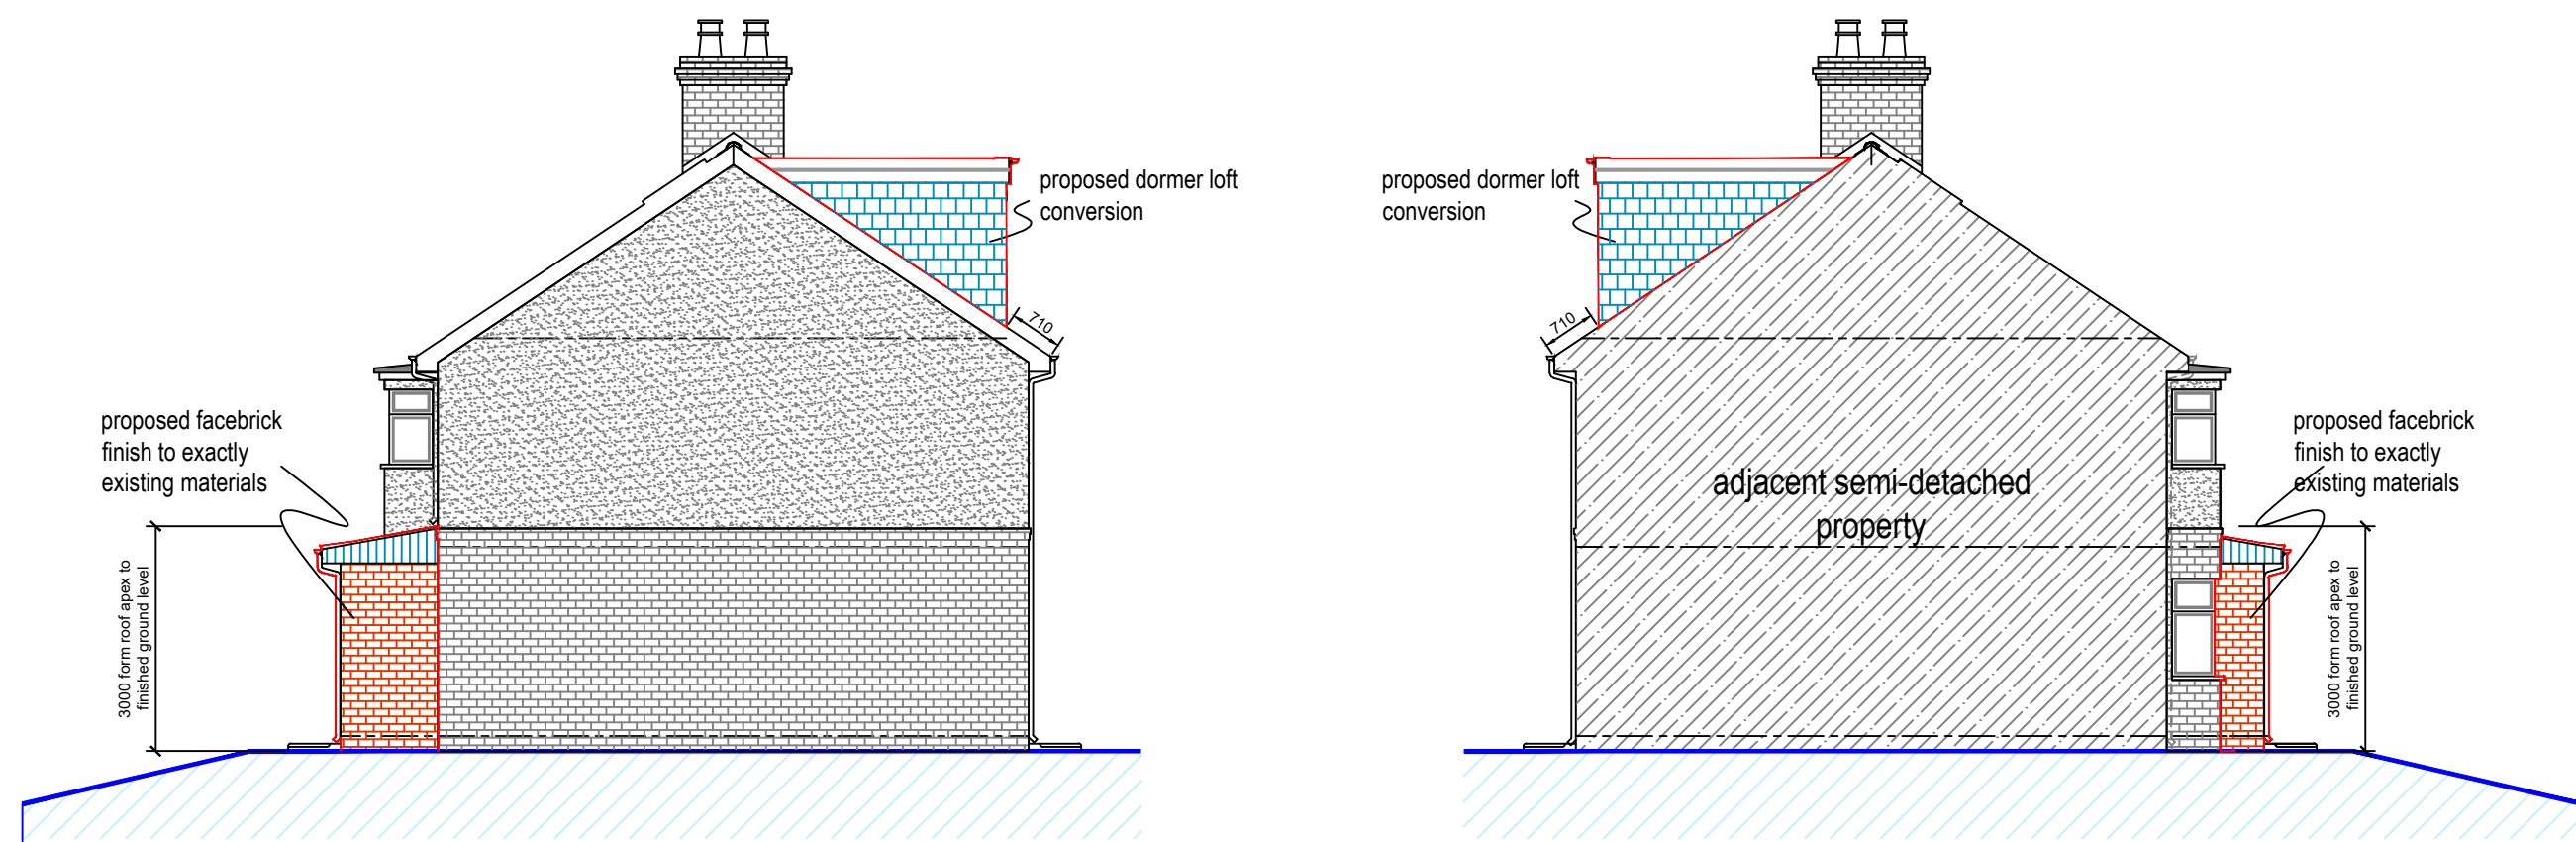


PROPOSED SOUTH ELEVATION...
Scale 1:100

PROPOSED NORTH ELEVATION...
Scale 1:100

0 1 2 3 4 6 8 10m
Scale 1:100

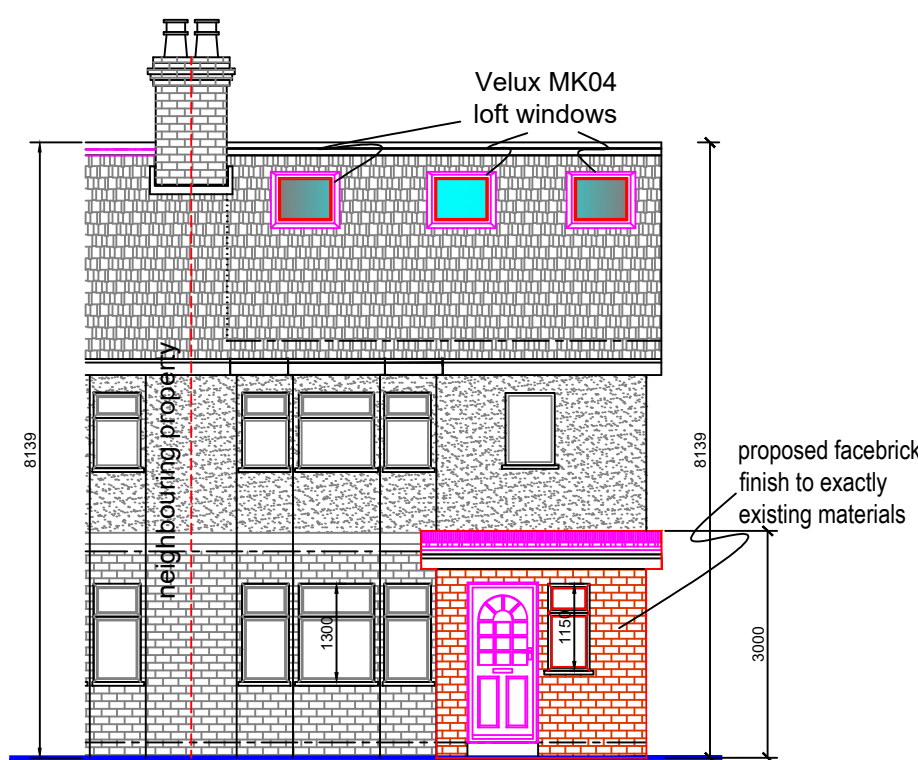


PROPOSED WEST ELEVATION...
Scale 1:100

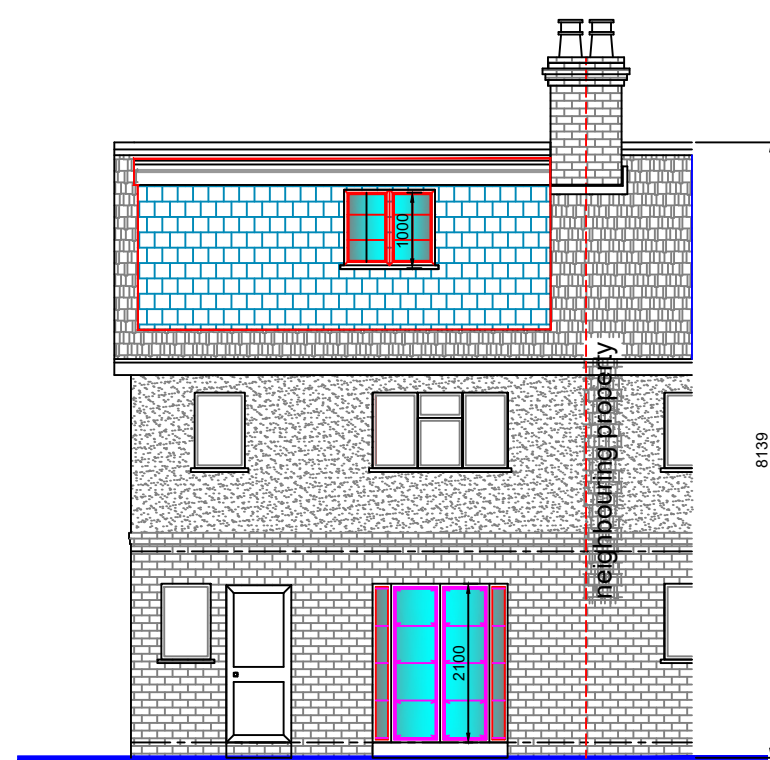


PROPOSED EAST ELEVATION...
Scale 1:100


0 1 2 3 4 6 8 10m
Scale 1:100

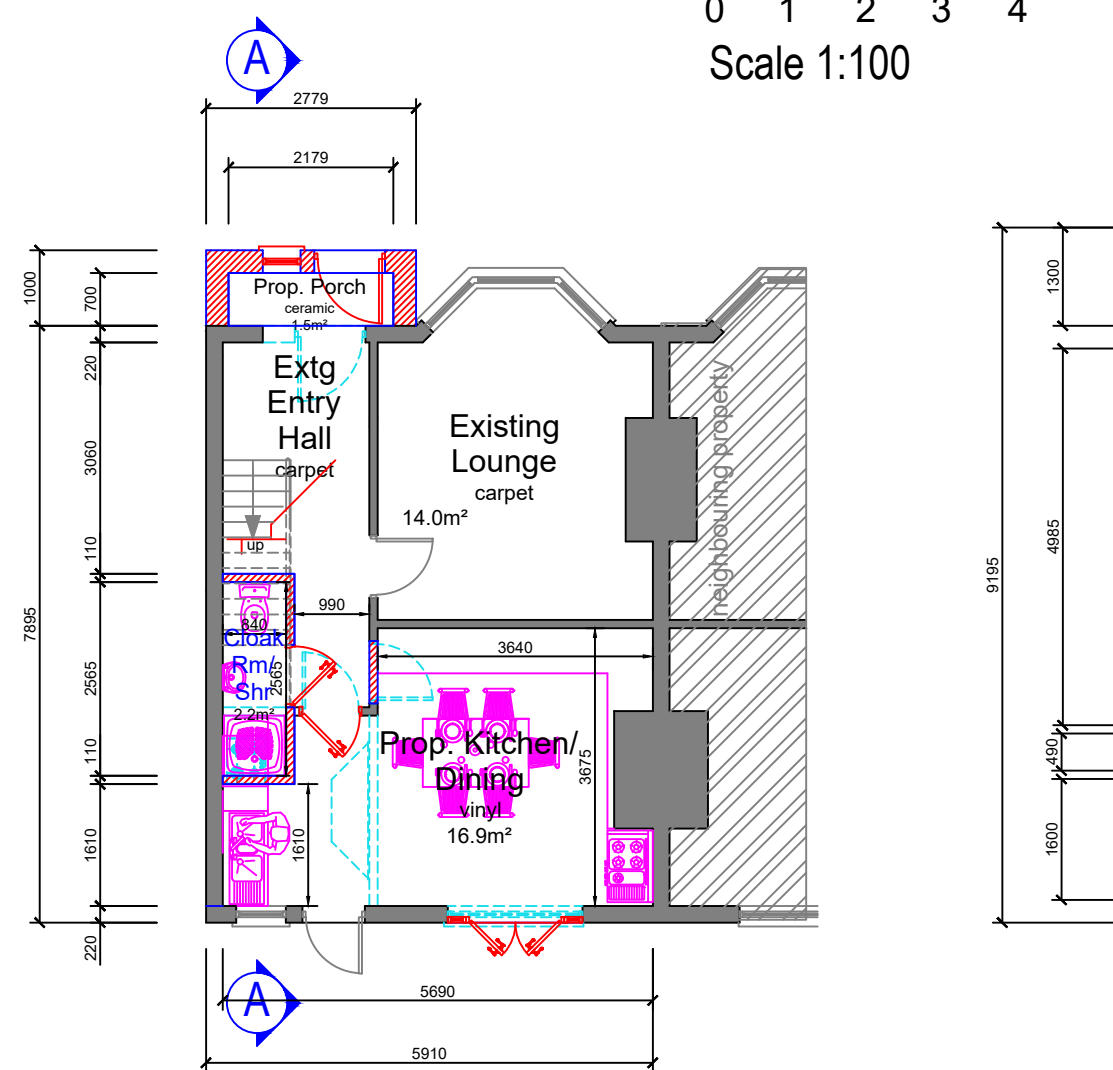


PROPOSED GROUND FLOOR PLAN Rev B...
Scale 1:100

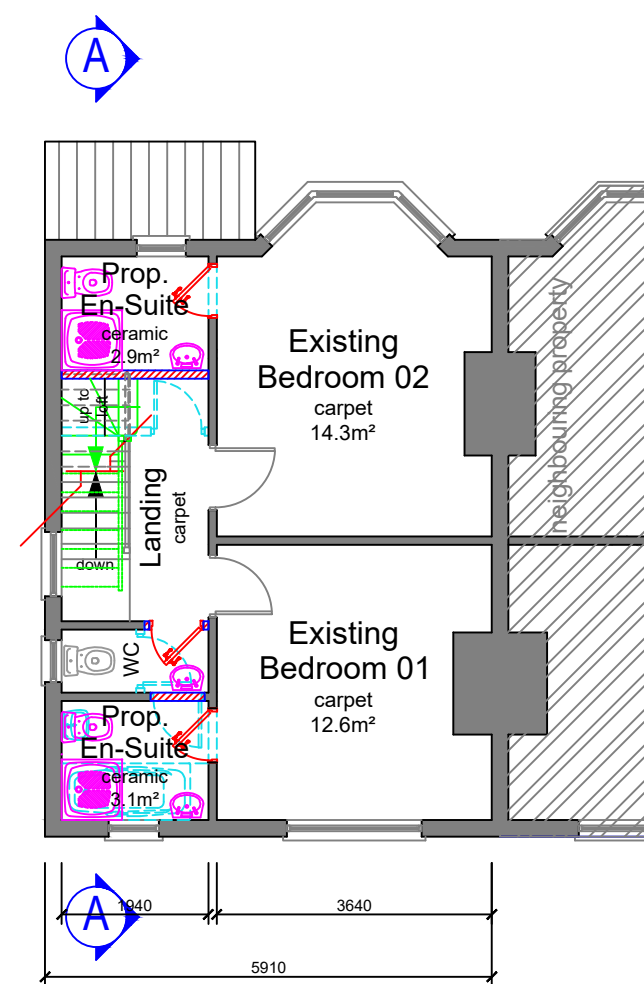


PROPOSED FIRST FLOOR PLAN Rev A...
Scale 1:100

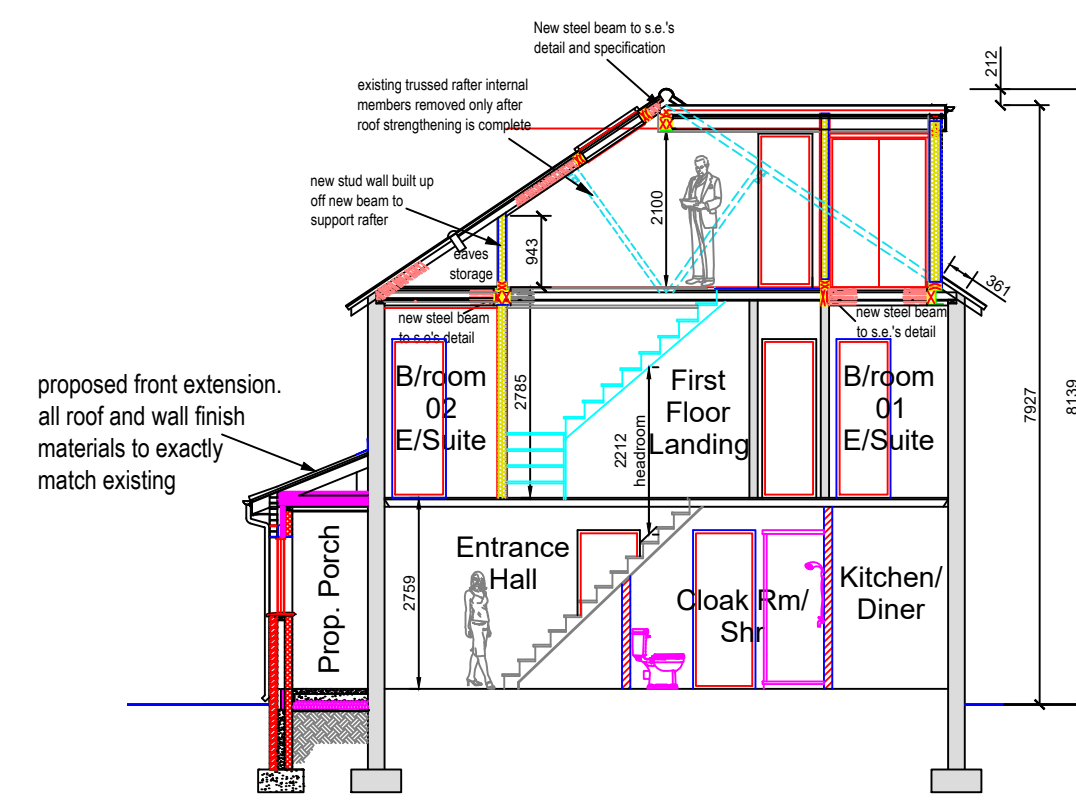

PROPOSED SECTION A-A...
Scale 1:100

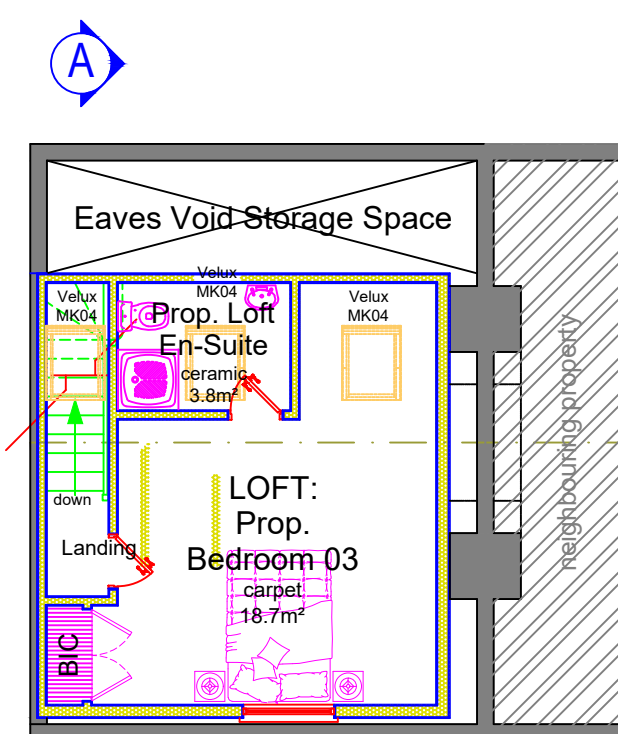


PROPOSED LOFT LAYOUT Rev A...
Scale 1:100

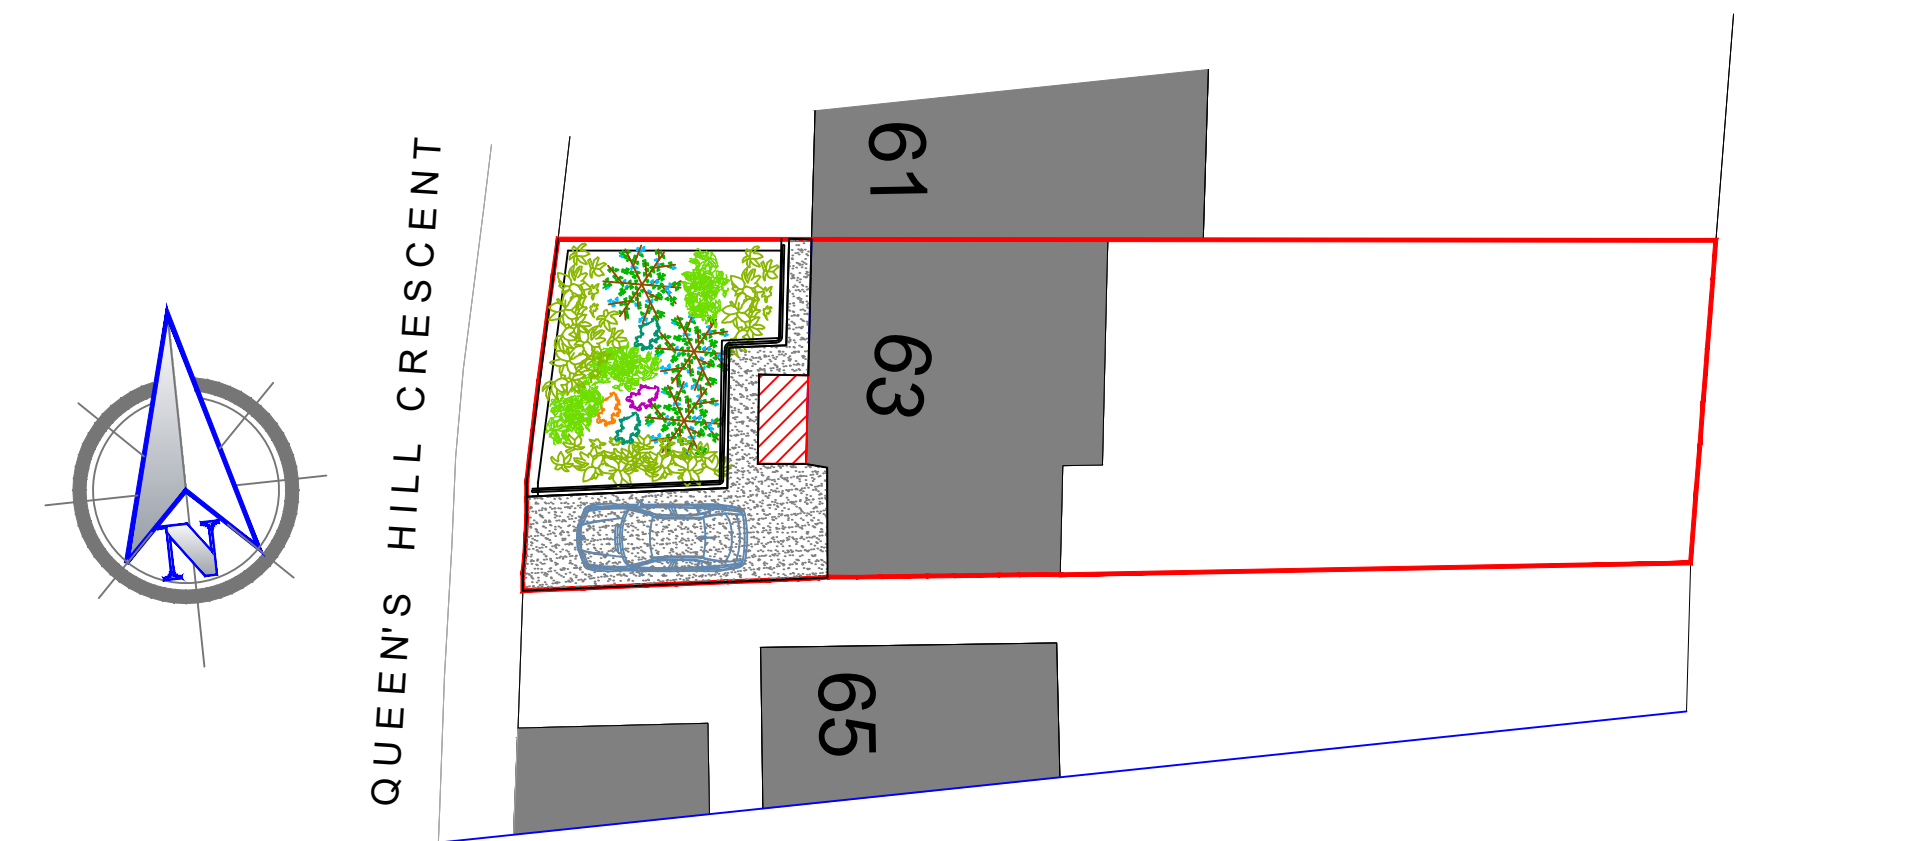

PROPOSED BLOCK PLAN...
Scale 1:200

0 2 4 6 8 12 16 20m
Scale 1:200

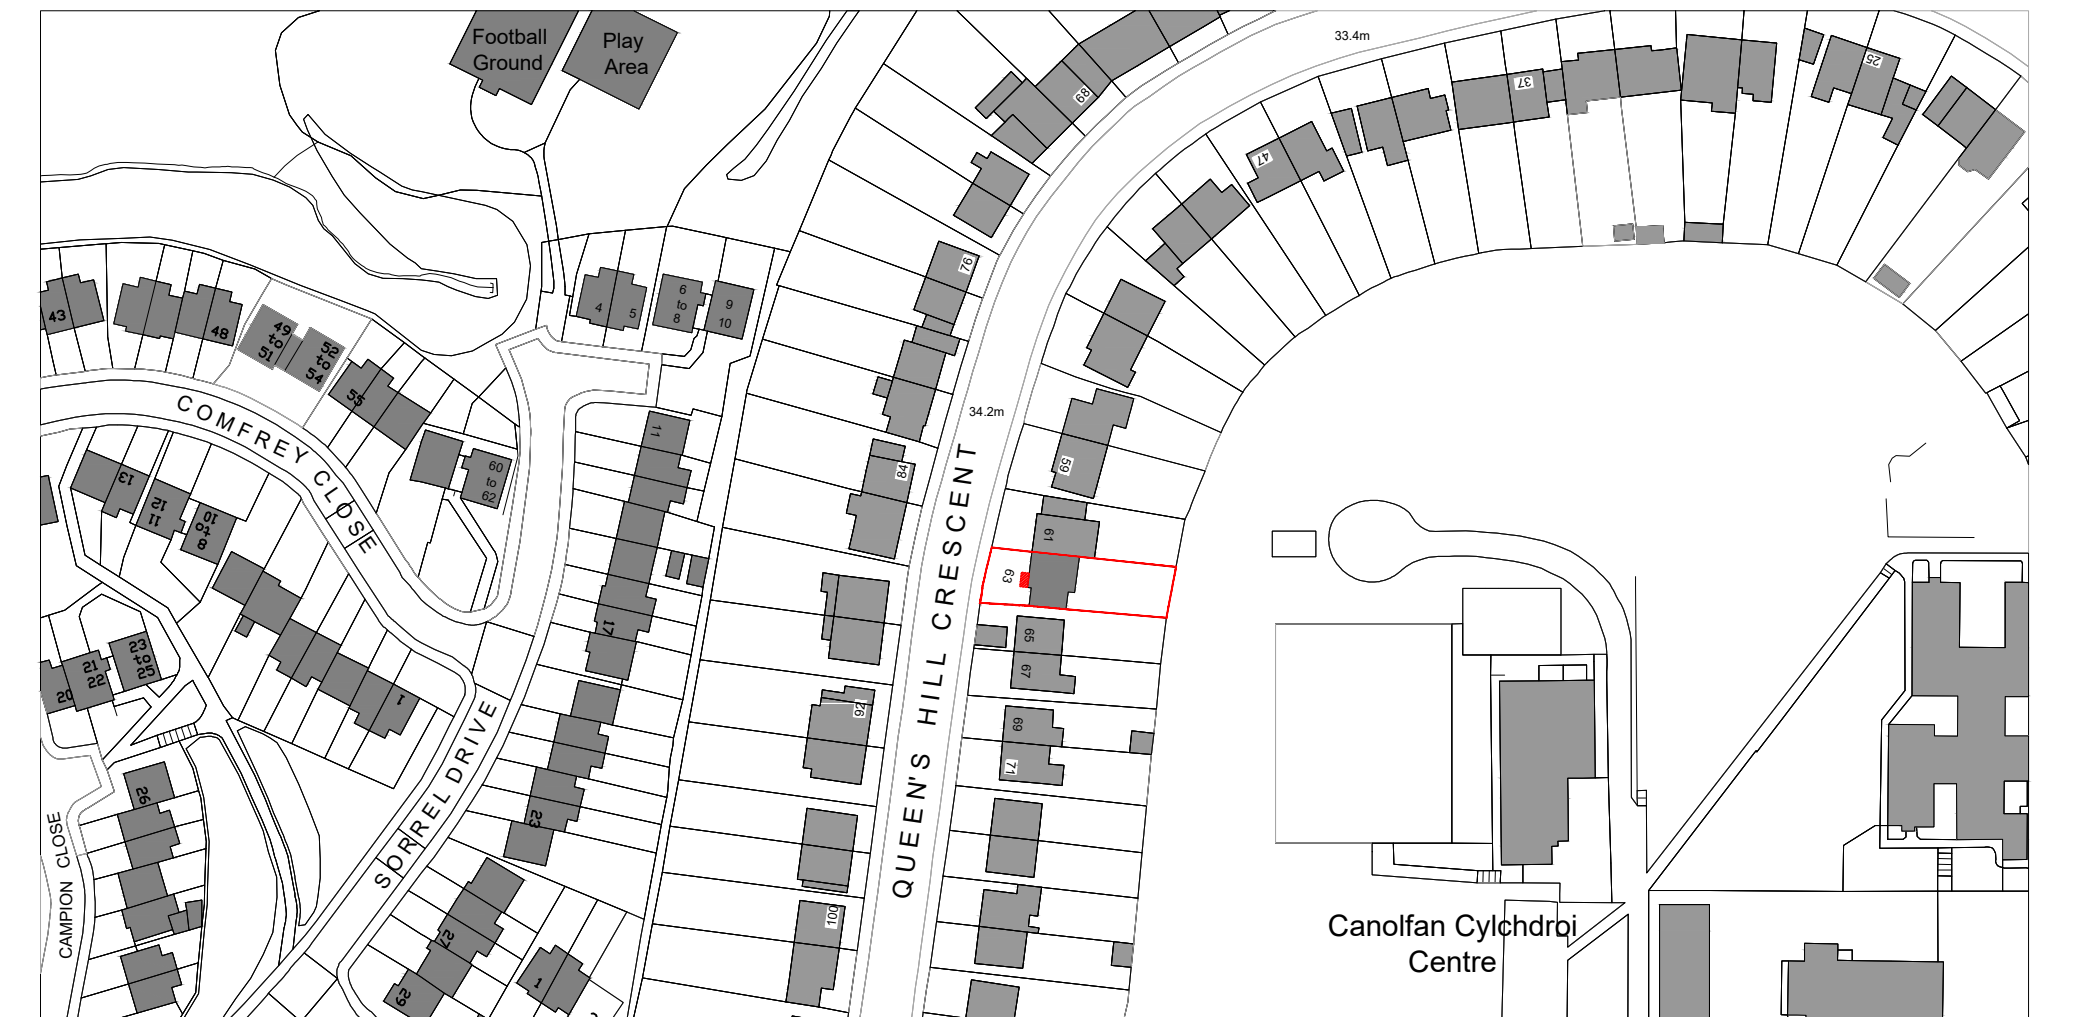

PROPOSED LOCATION PLAN...
Scale 1:1250

0 12.5 25 37.5 50 75 100 125m
Scale 1:1250

client...
MR. M. Sanyanga

drawing no...
25312/A102RevB/A1

project title...
PROPOSED DOUBLE STOREY SIDE EXTENSION, INTERNAL ALTERATIONS
AND LOFT CONVERSION AT AT No. 63 QUEENS HILL CRESCENT, NEWPORT,
WALES NP20 5HG...

Michael Chiyasa
+44 7904 046 236

drawing title...
PLANNING DRAWINGS
PROPOSED PLANS AND ELEVATIONS, DRAINAGE
LAYOUT, LOCATION PLAN & DEMOLITION PLANS...

scale...
As Shown@A1...
drawn...
CMC

date...
Oct 2025...
checked...

Rev	Description	Initial	Date