


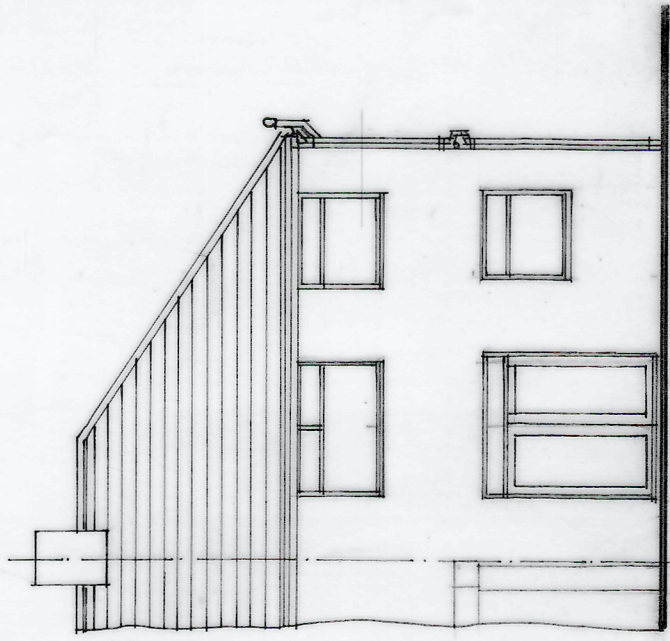


Rear elevation


SCALE 1:100

SCHEDULE OF EXISTING WALL, ROOF


FINISHES ET
ROOF
Concrete tiles
WALLS
Facing brickwork and pebble dash
WINDOWS/DOORS
White uPVC
RAINWATER GOODS
White uPVC
FASCIA BOARDS
White uPVC

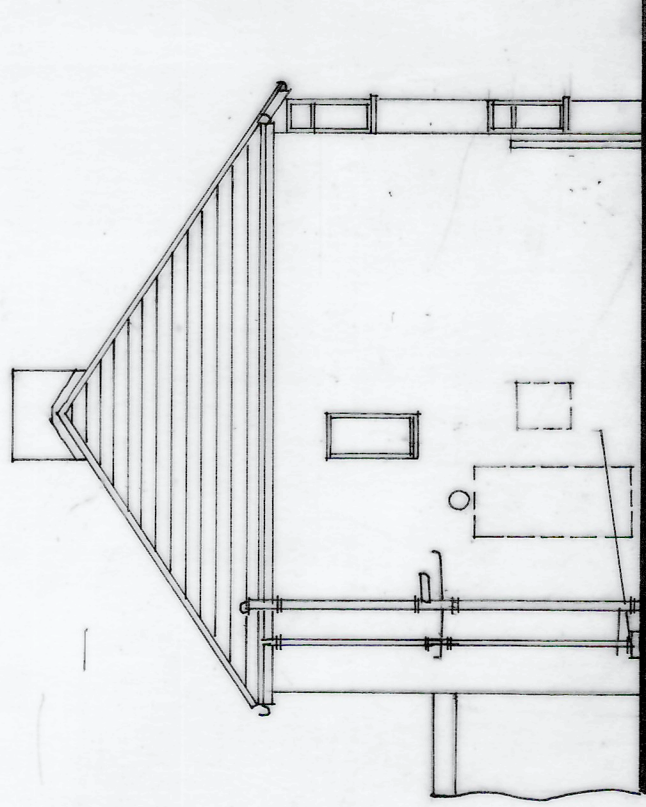


Side elevation

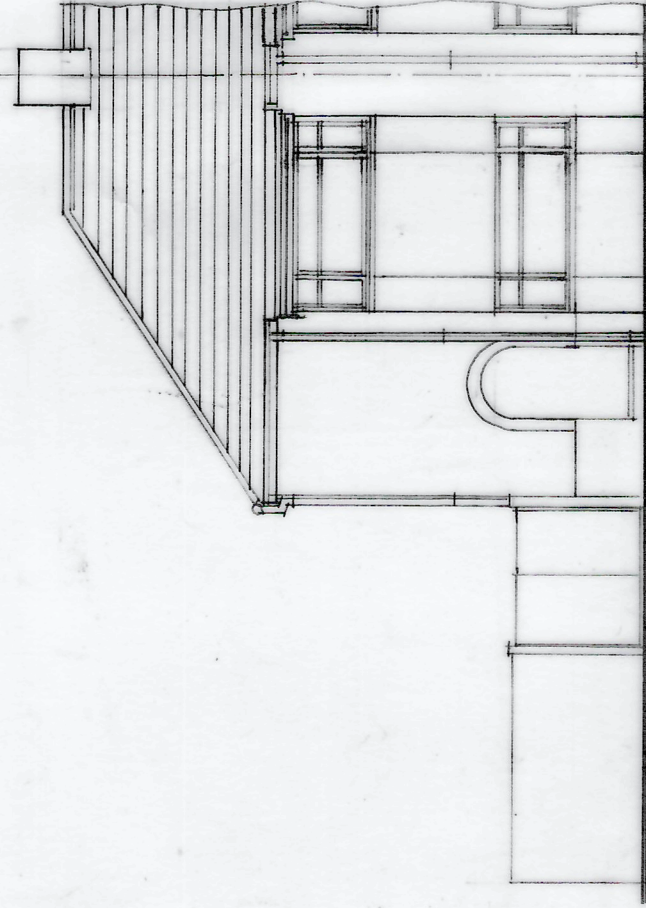


Front elevation

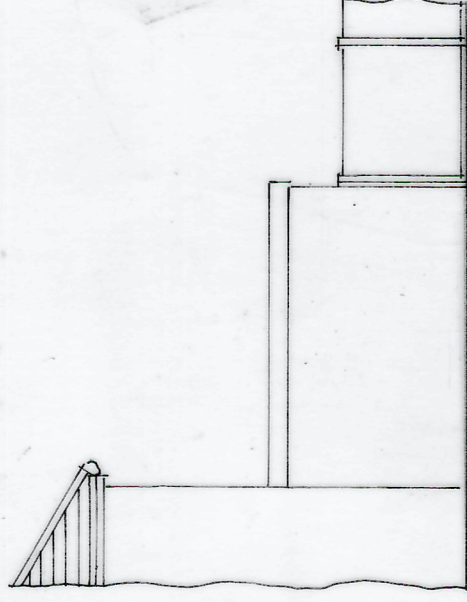


Side elevation

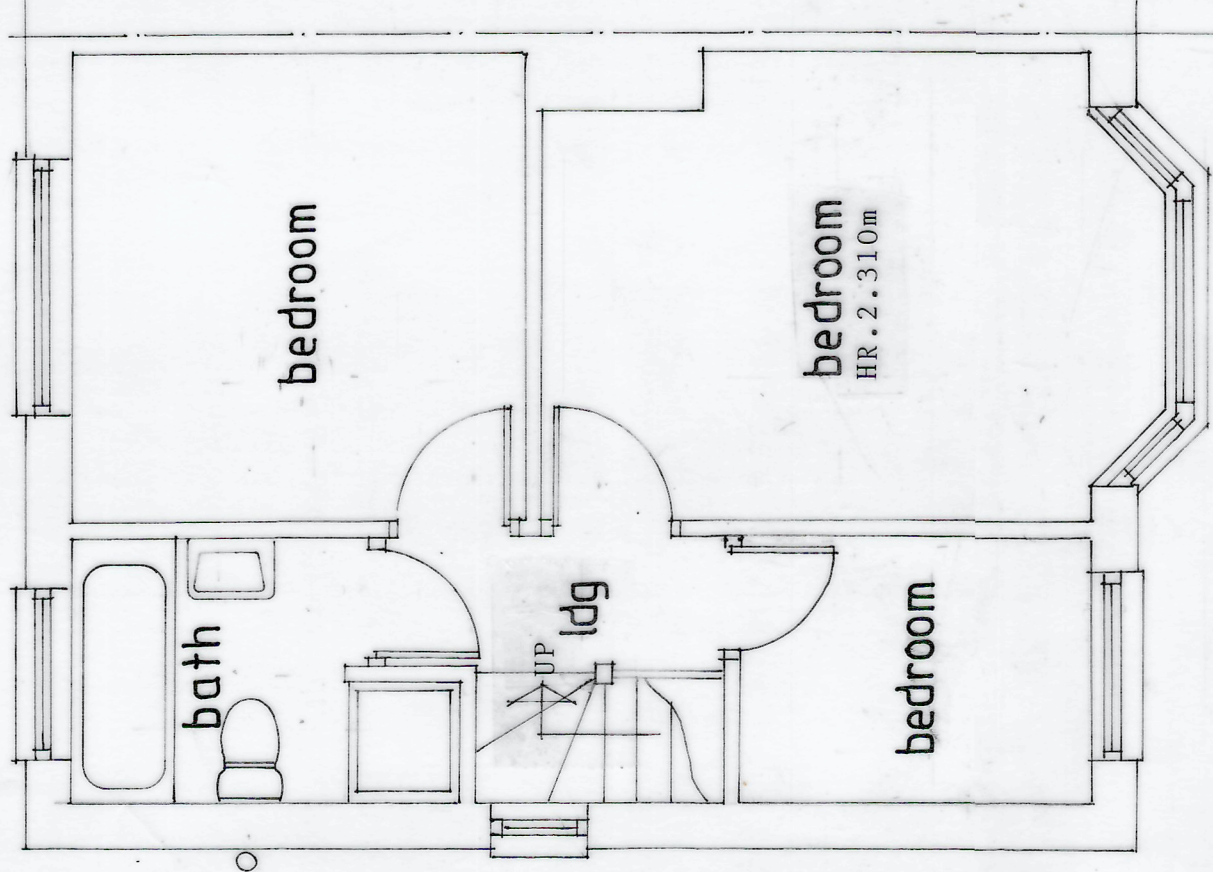

First floor layout

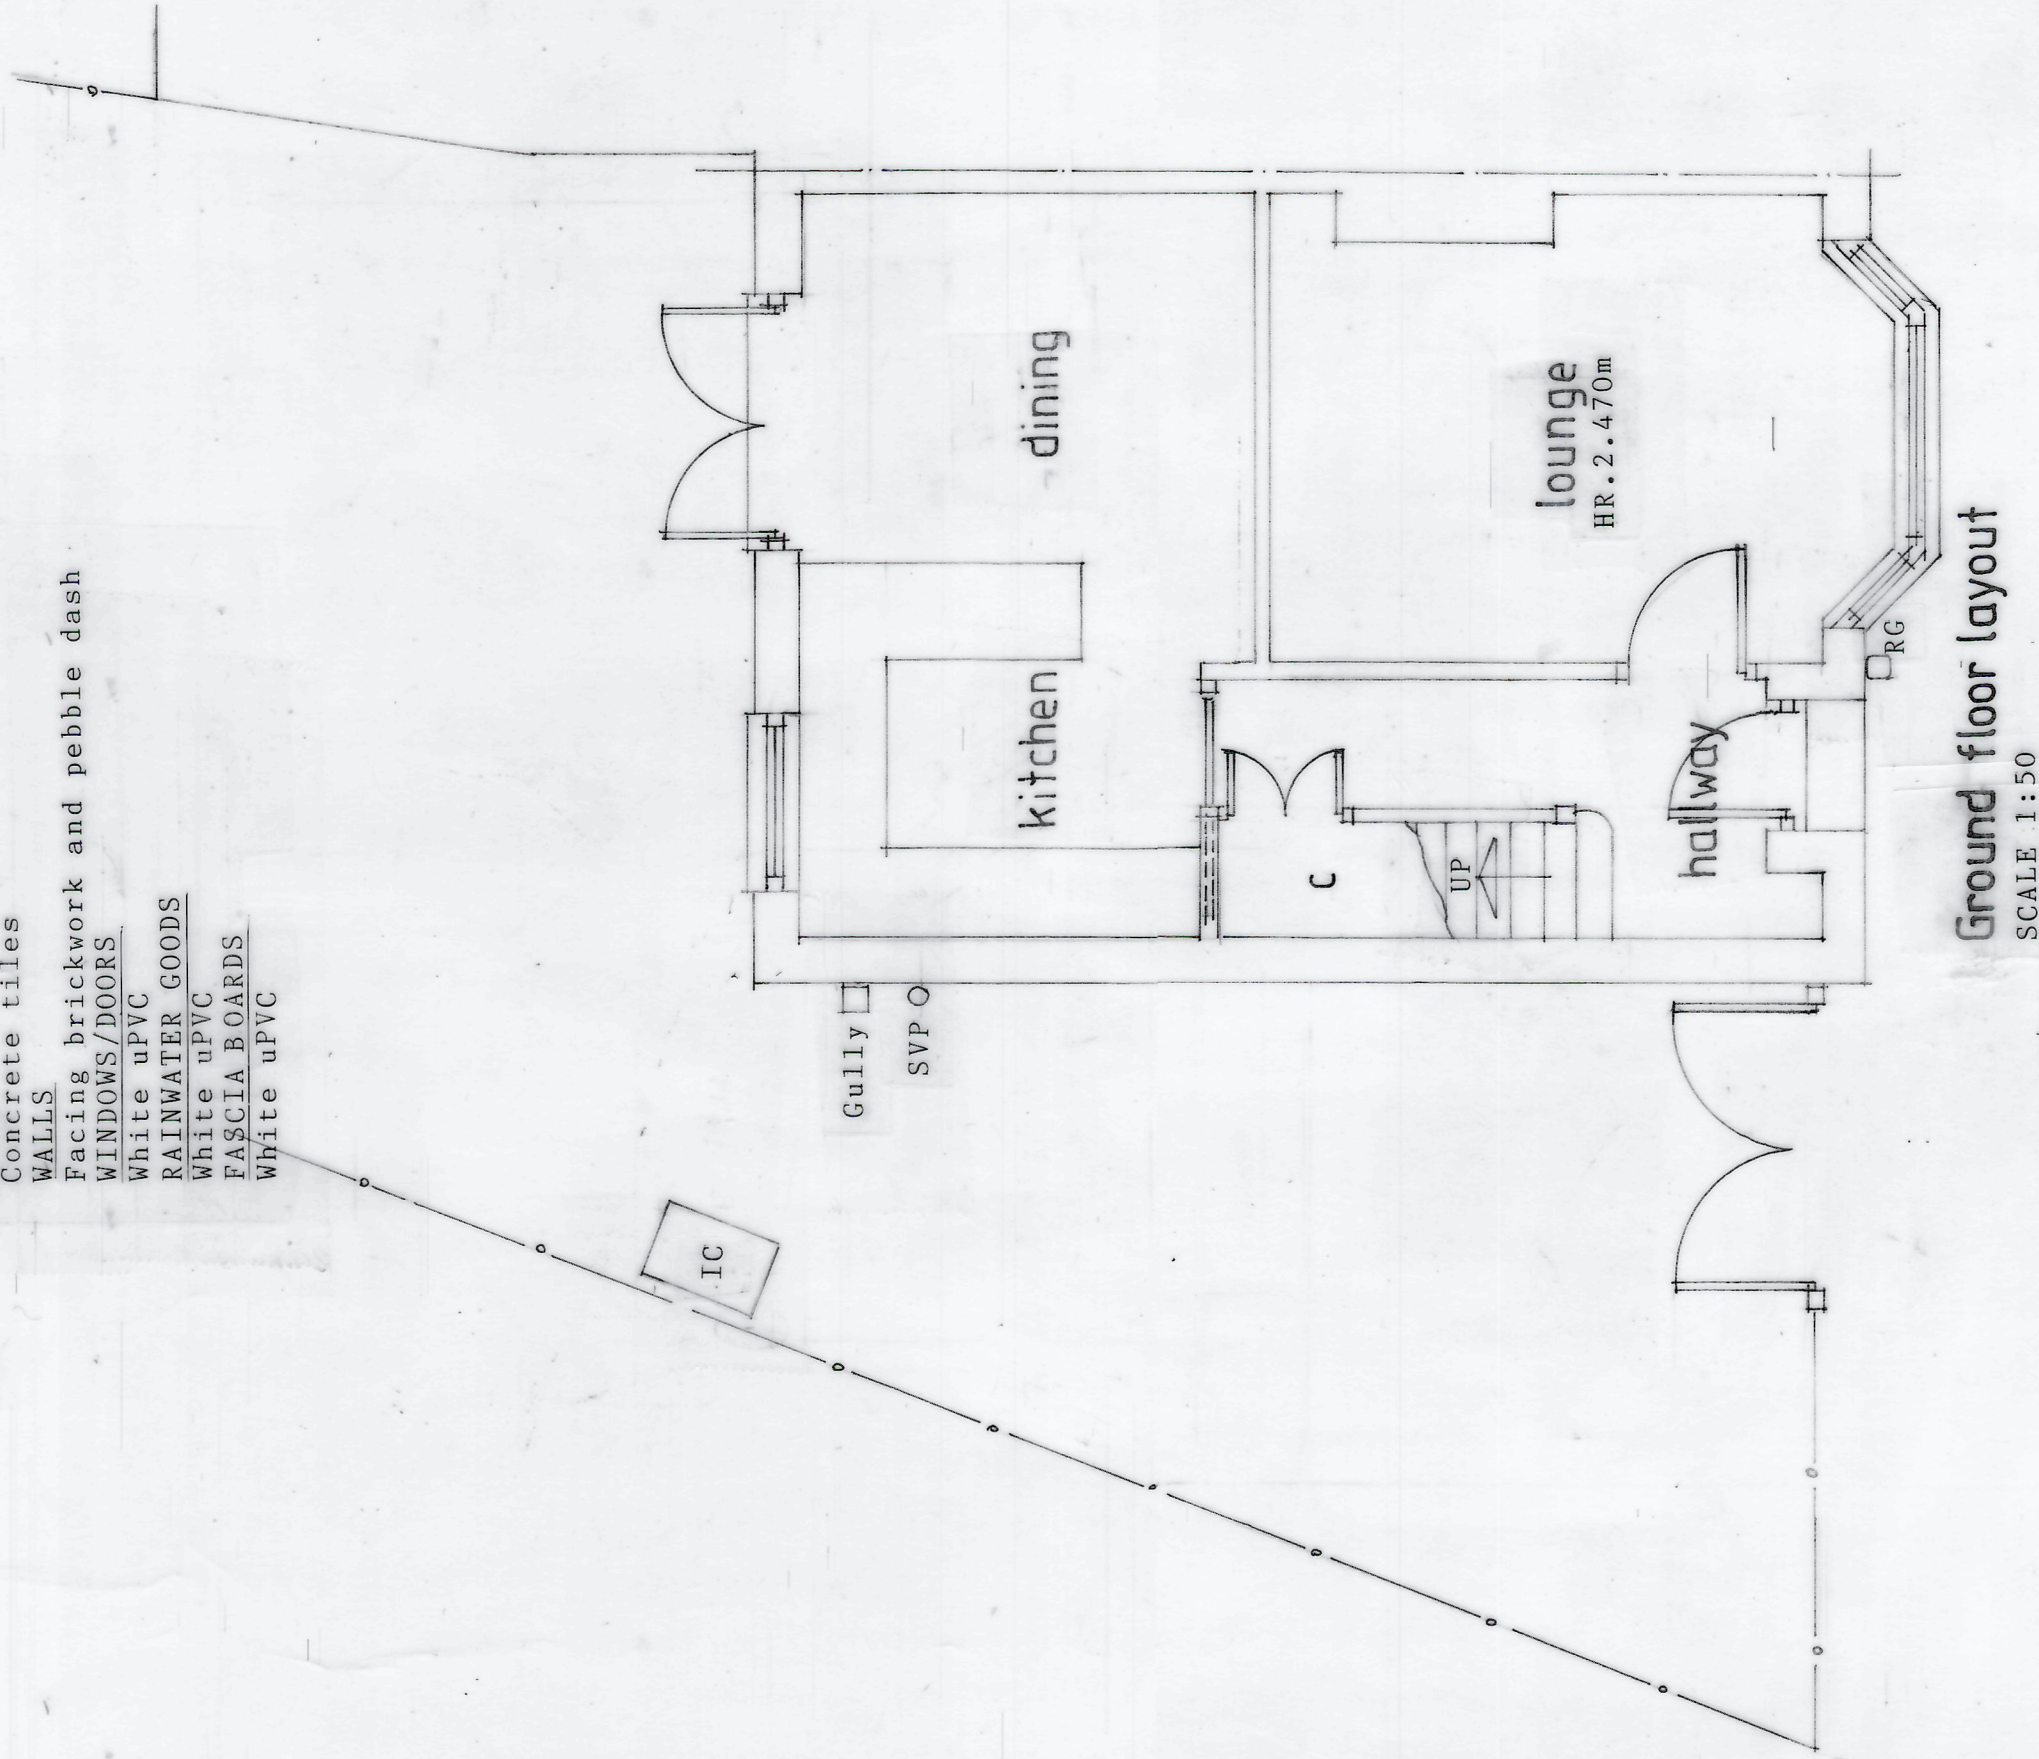

Ground floor layout
SCALE 1:50

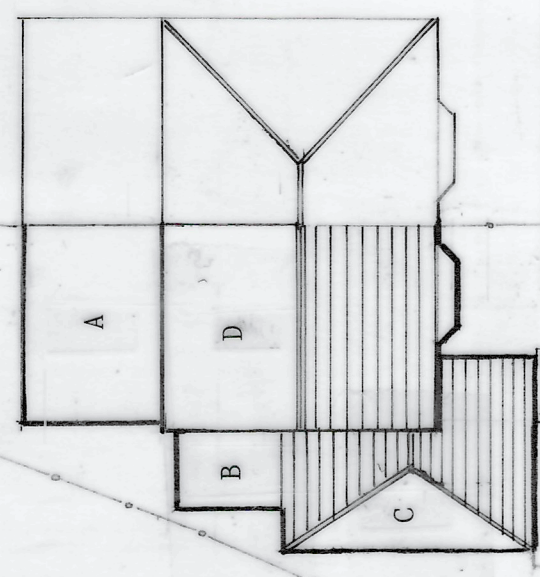


NOTE
Existing concrete driveway to be
widened to 6.0m to accommodate
two off street parking spaces

Block plan

SCALE 1:200

KEY TO EXTENSIONS
A. Single storey flat roofed
extension.
B. Single storey flat roofed
side extension.
C. Single storey pitched roof
side/front extension.
D. Rear dormer extension

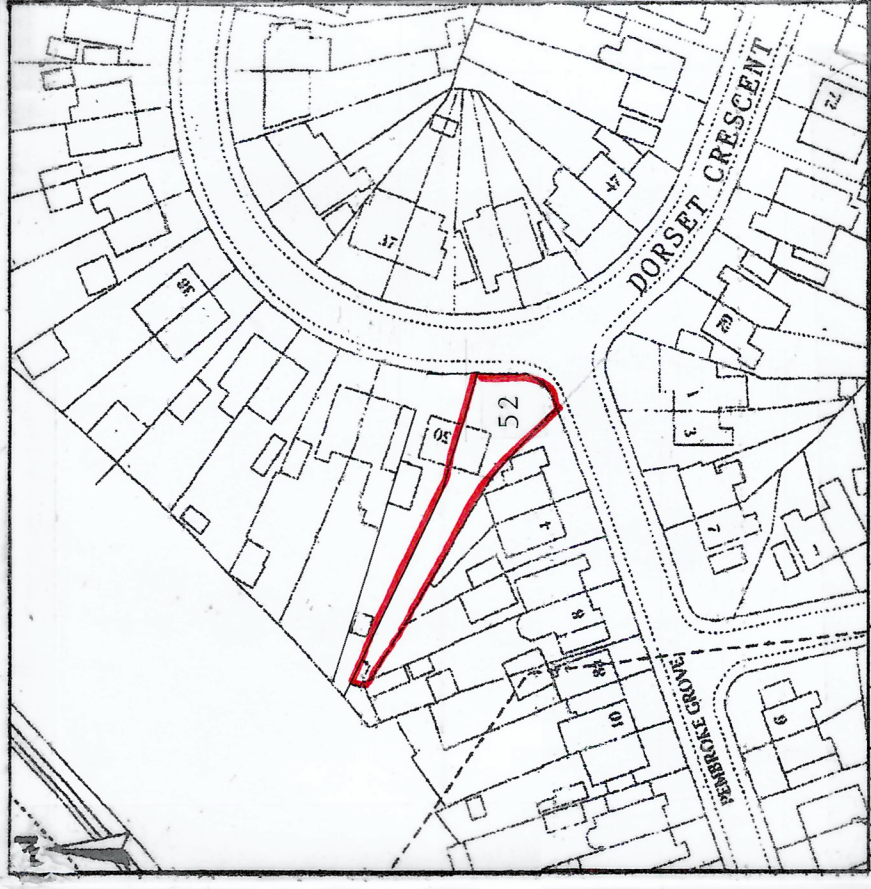

Site location plan

SCALE 1:1250

Revisions

Proposals

Alterations and extensions

Address

52 Dorset Crescent

Newport

Classification

Existing floor layout, elevations,
site location and block plans

Drawing number

1052(01)26