



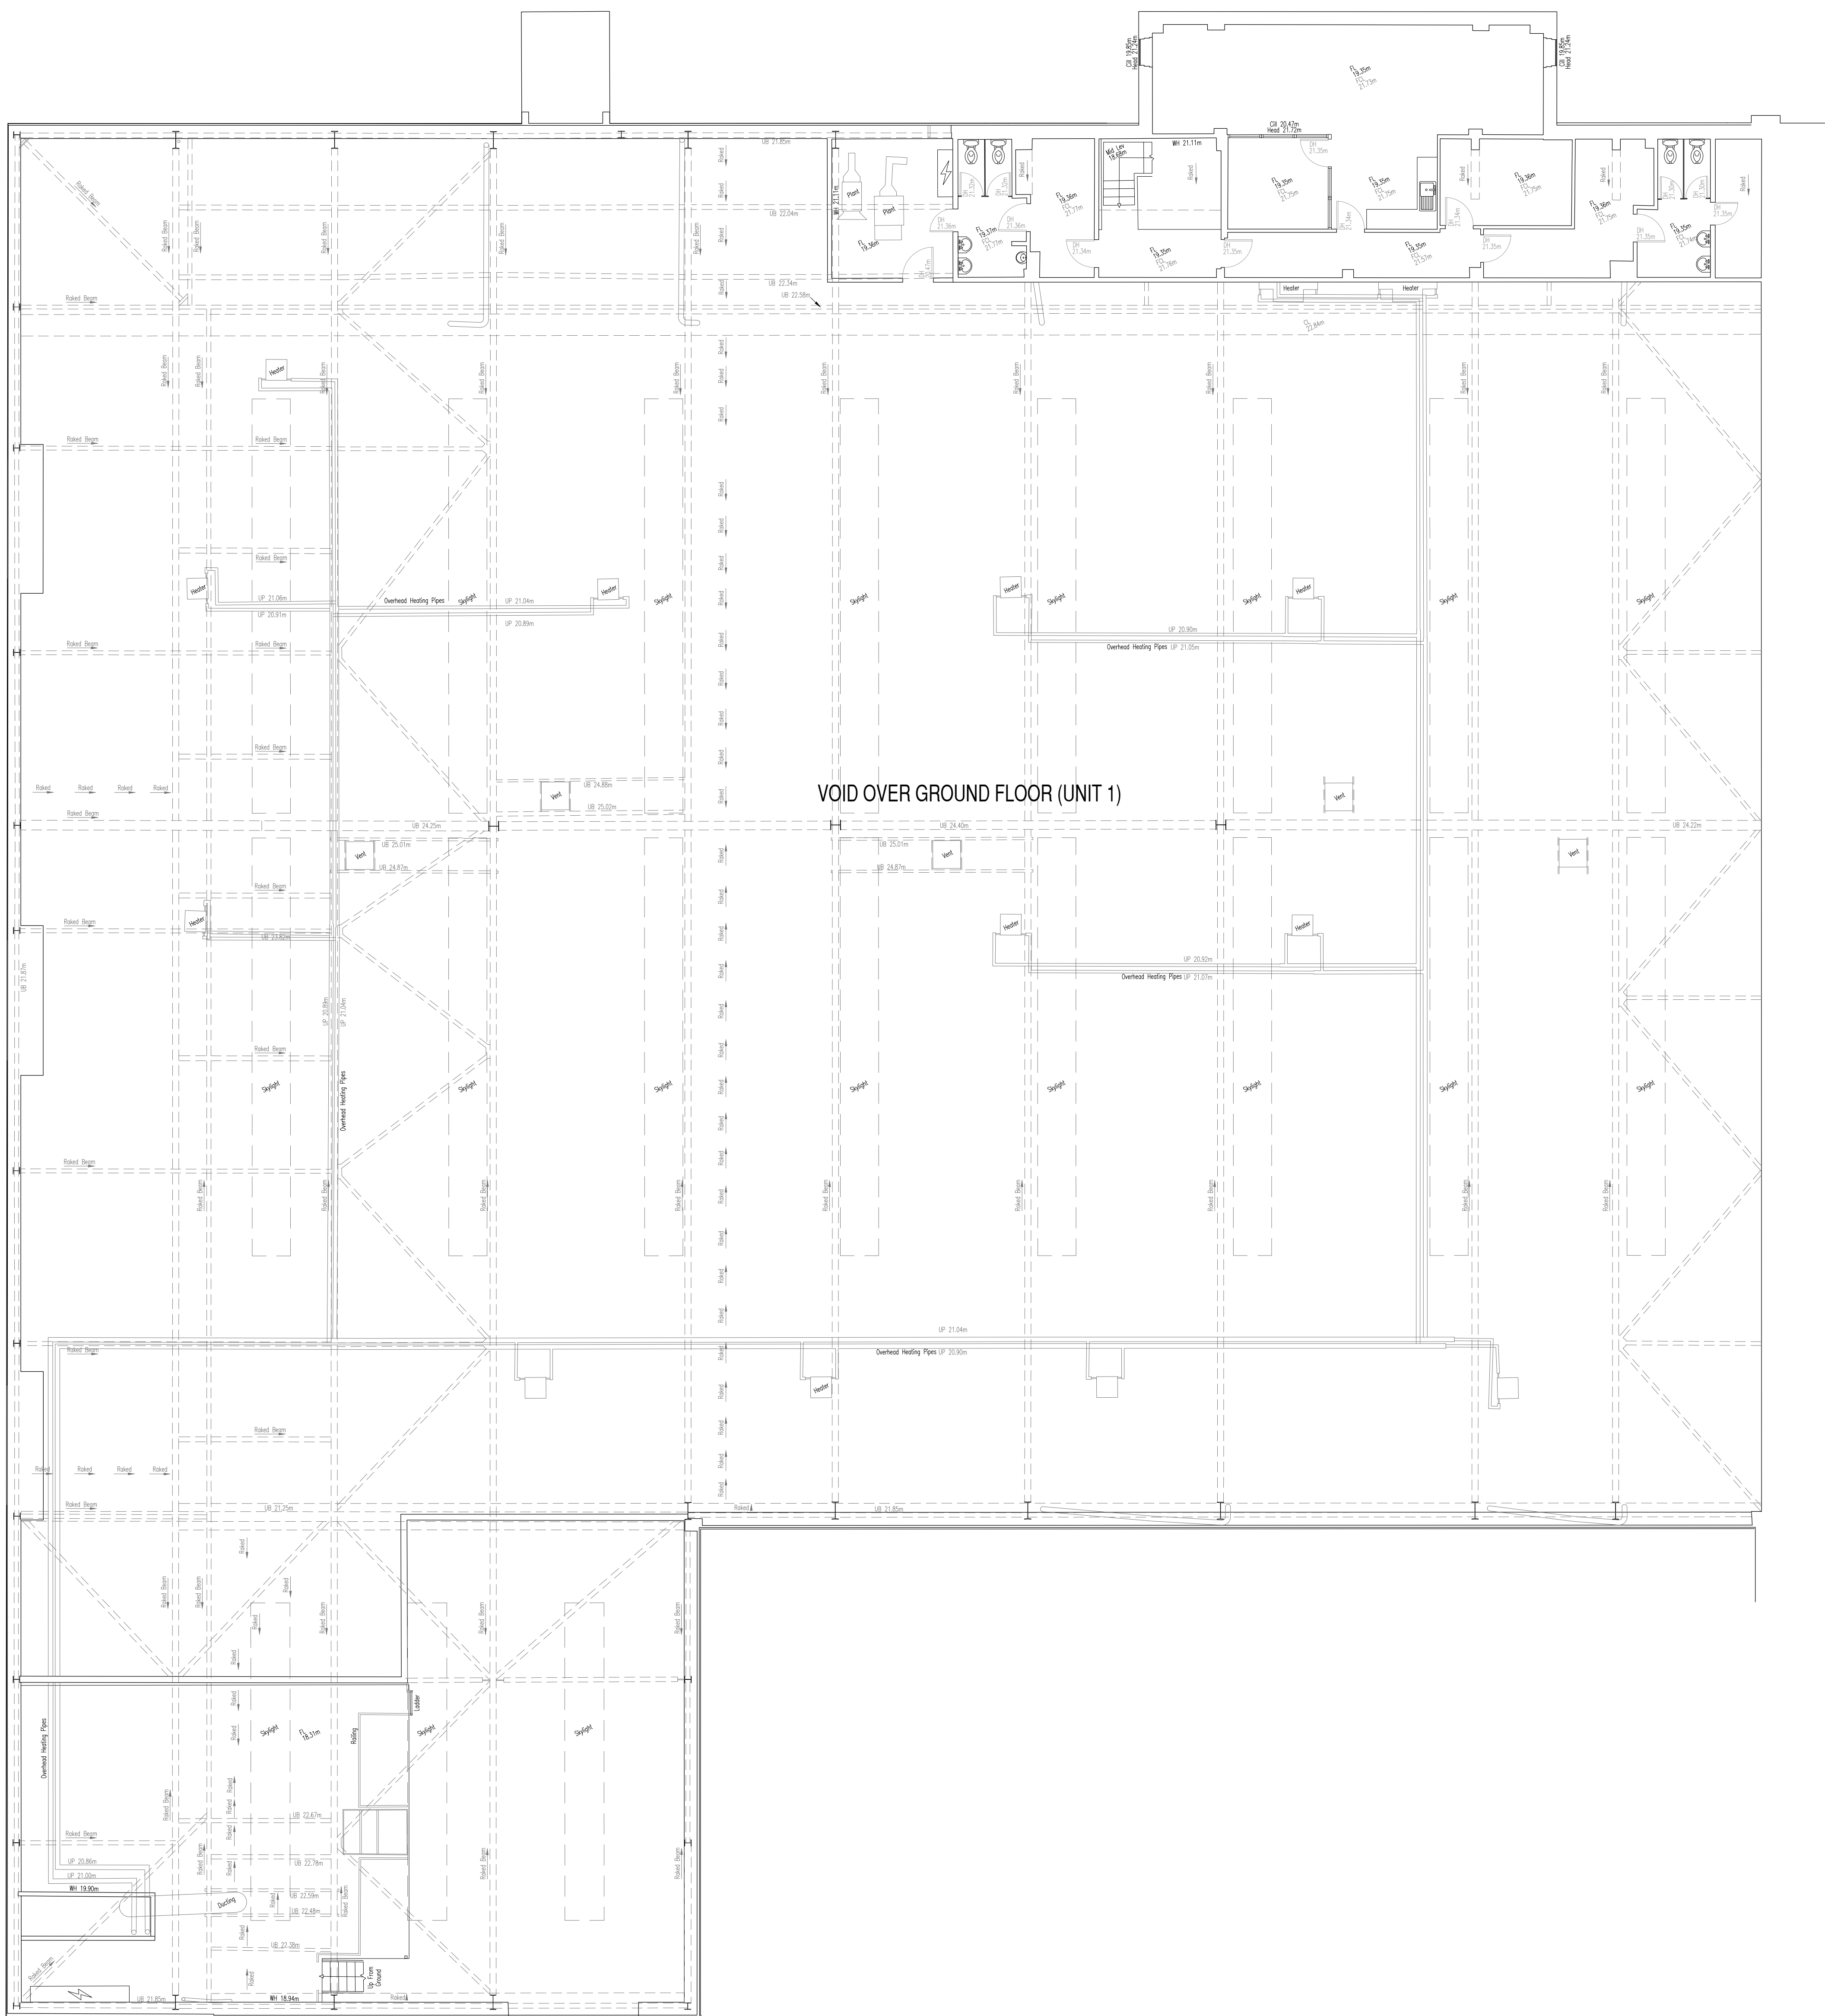

EXISTING FIRST FLOOR PLAN 1:100

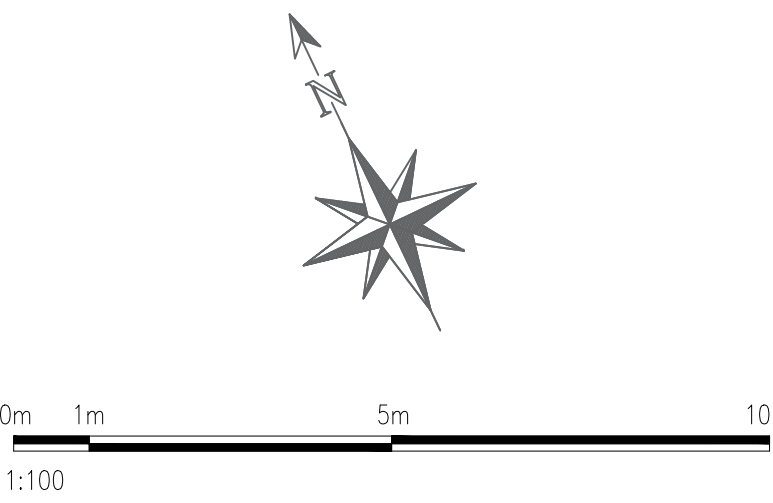



PLANNING

A	29/05/26	Drawing updated to recent survey information
REV.	DATE	AMENDMENT



WPL Consulting LLP
2 Airport West, Lancaster Way, Leeds LS19 7ZA
Tel: 0113 202 9444
E-mail: mail@wplconsulting.co.uk

PROJECT TITLE PROPOSED STORE REFURBISHMENT UNIT 1, HARLECH RETAIL PARK CARDIFF ROAD NEWPORT NP20 3BA		
DRAWING TITLE EXISTING FIRST FLOOR PLAN		
PROJECT No: 10459	DRAWING No: 103	REVISION: A
SCALE: 1:100 @ A0	DATE: 13/01/2026	DRAWN BY: SMS
CHECKED BY:		DATE: