




EXISTING NORTH EAST ELEVATION 1:100

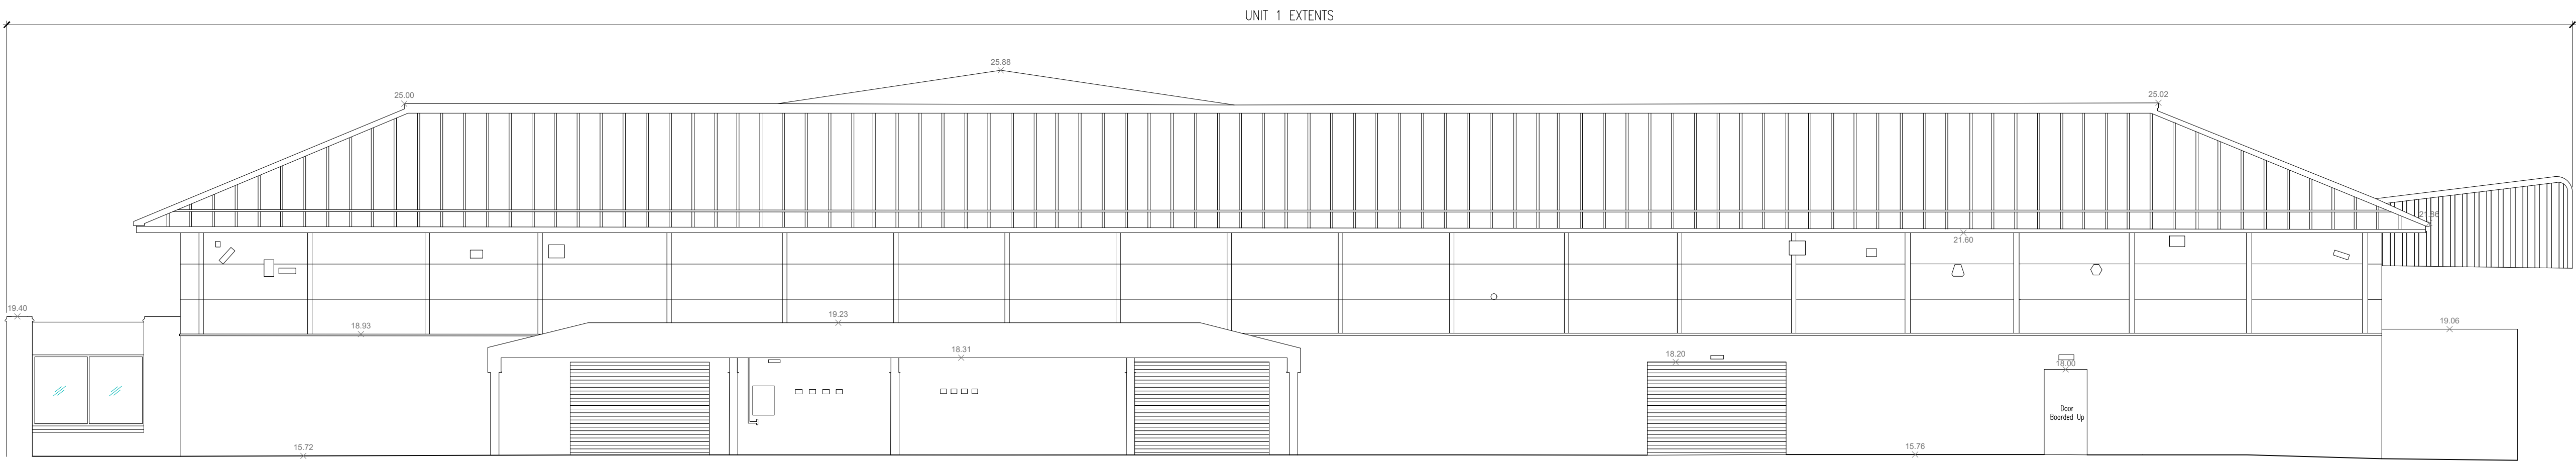

EXISTING NORTH WEST ELEVATION 1:100

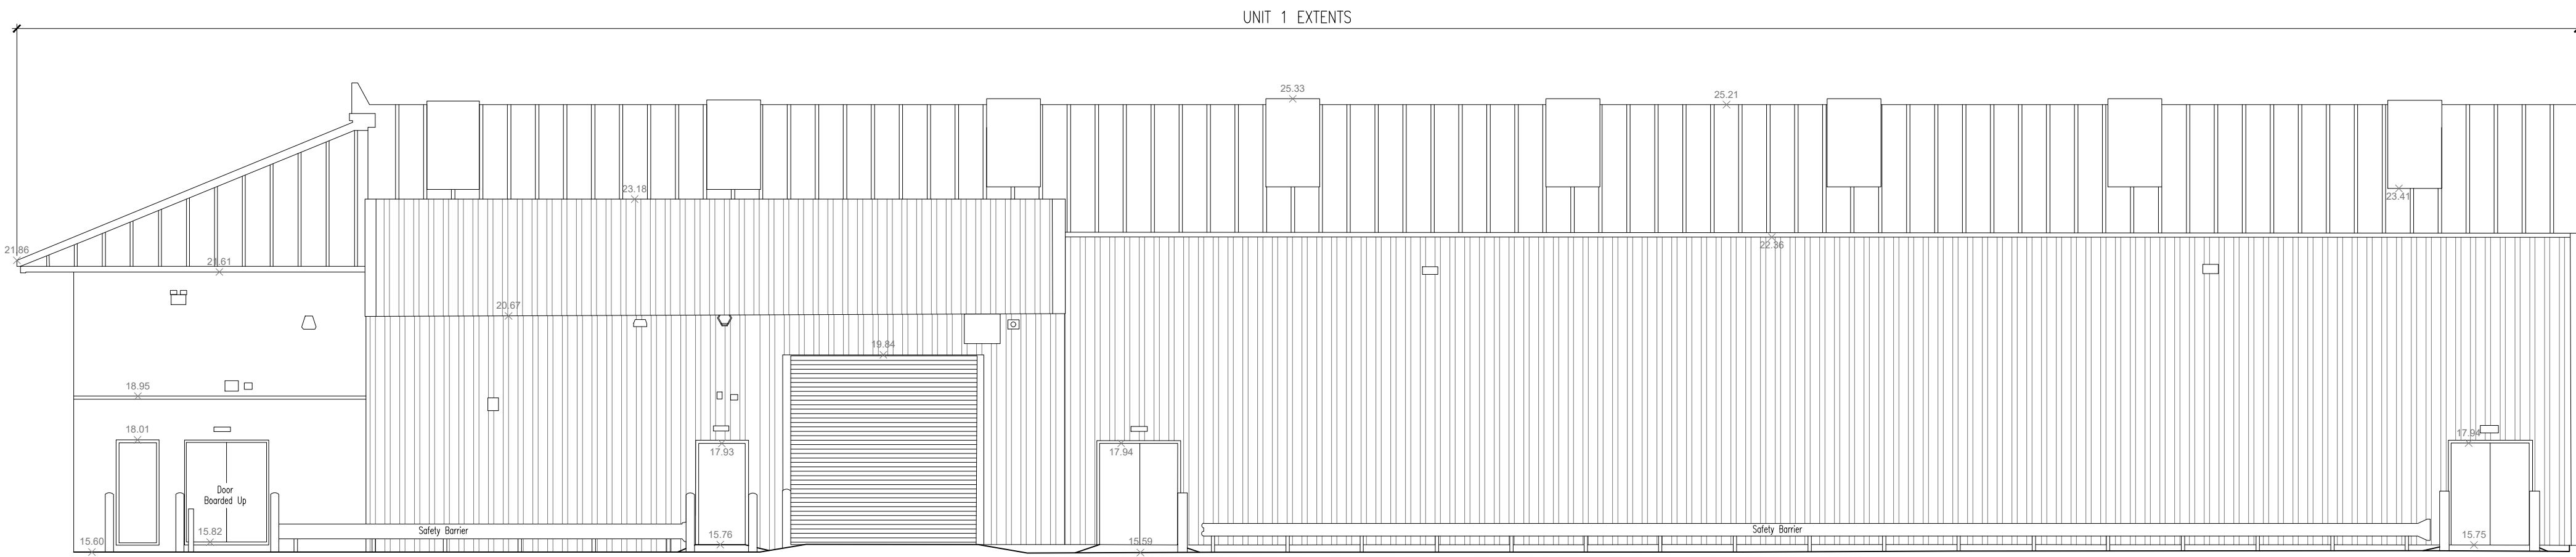

EXISTING SOUTH WEST ELEVATION 1:100

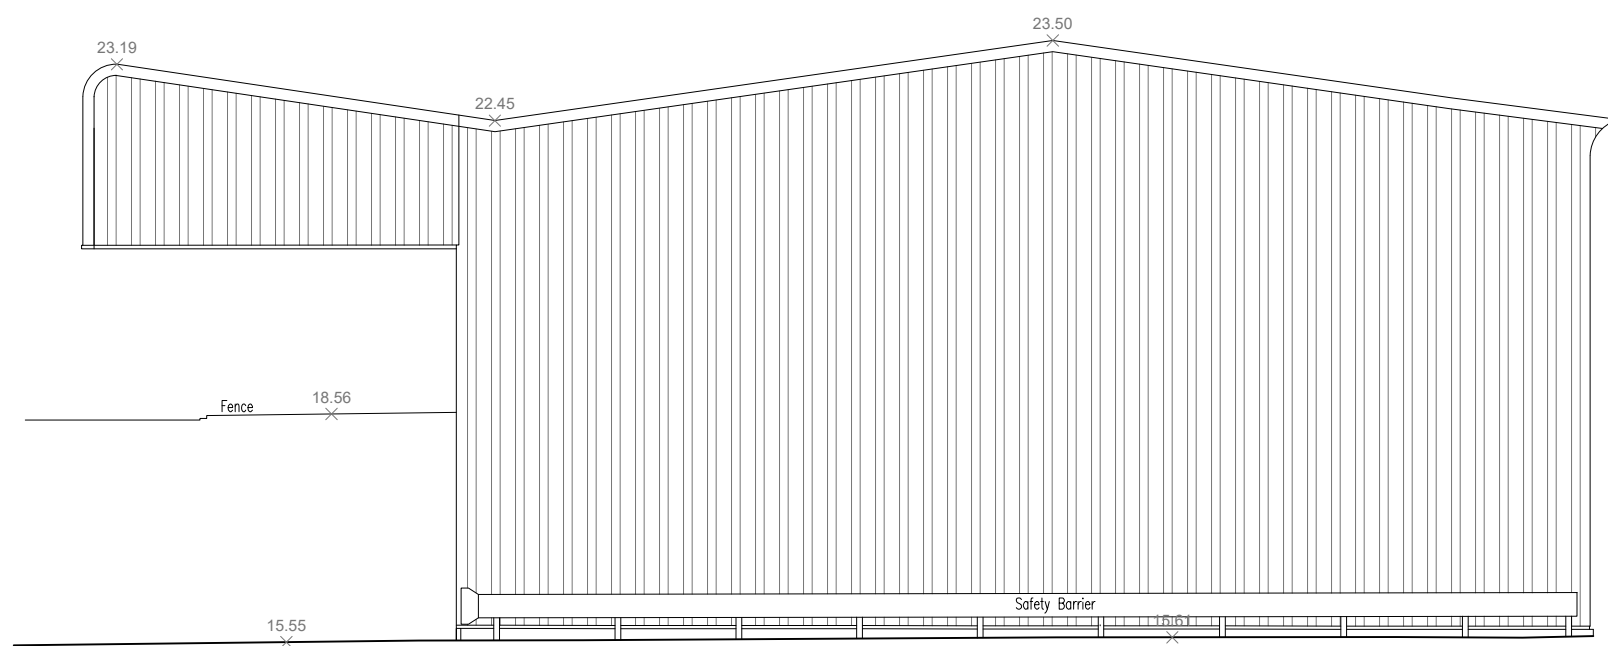

EXISTING SOUTH EAST ELEVATION 1:100

0m 1m 5m 10m
1:100



A	25/05/26	Drawing updated to recent survey information
REV.	DATE	AMENDMENT
 WPL Consulting LLP 2 Airport West, Lancaster Way, Leeds LS19 7ZA Tel: 0113 202 9444 E-mail: mail@wplconsulting.co.uk		
PROJECT TITLE PROPOSED STORE REFURBISHMENT UNIT 1, HARLECH RETAIL PARK CARDIFF ROAD NEWPORT NP20 3BA		
DRAWING TITLE EXISTING ELEVATIONS		
PROJECT No: 10459	DRAWING No: 104	REVISION: A
SCALE: 1:100 @ A0	DATE: 13/01/2026	DRAWN BY: SMS
CHECKED BY:	DATE:	