


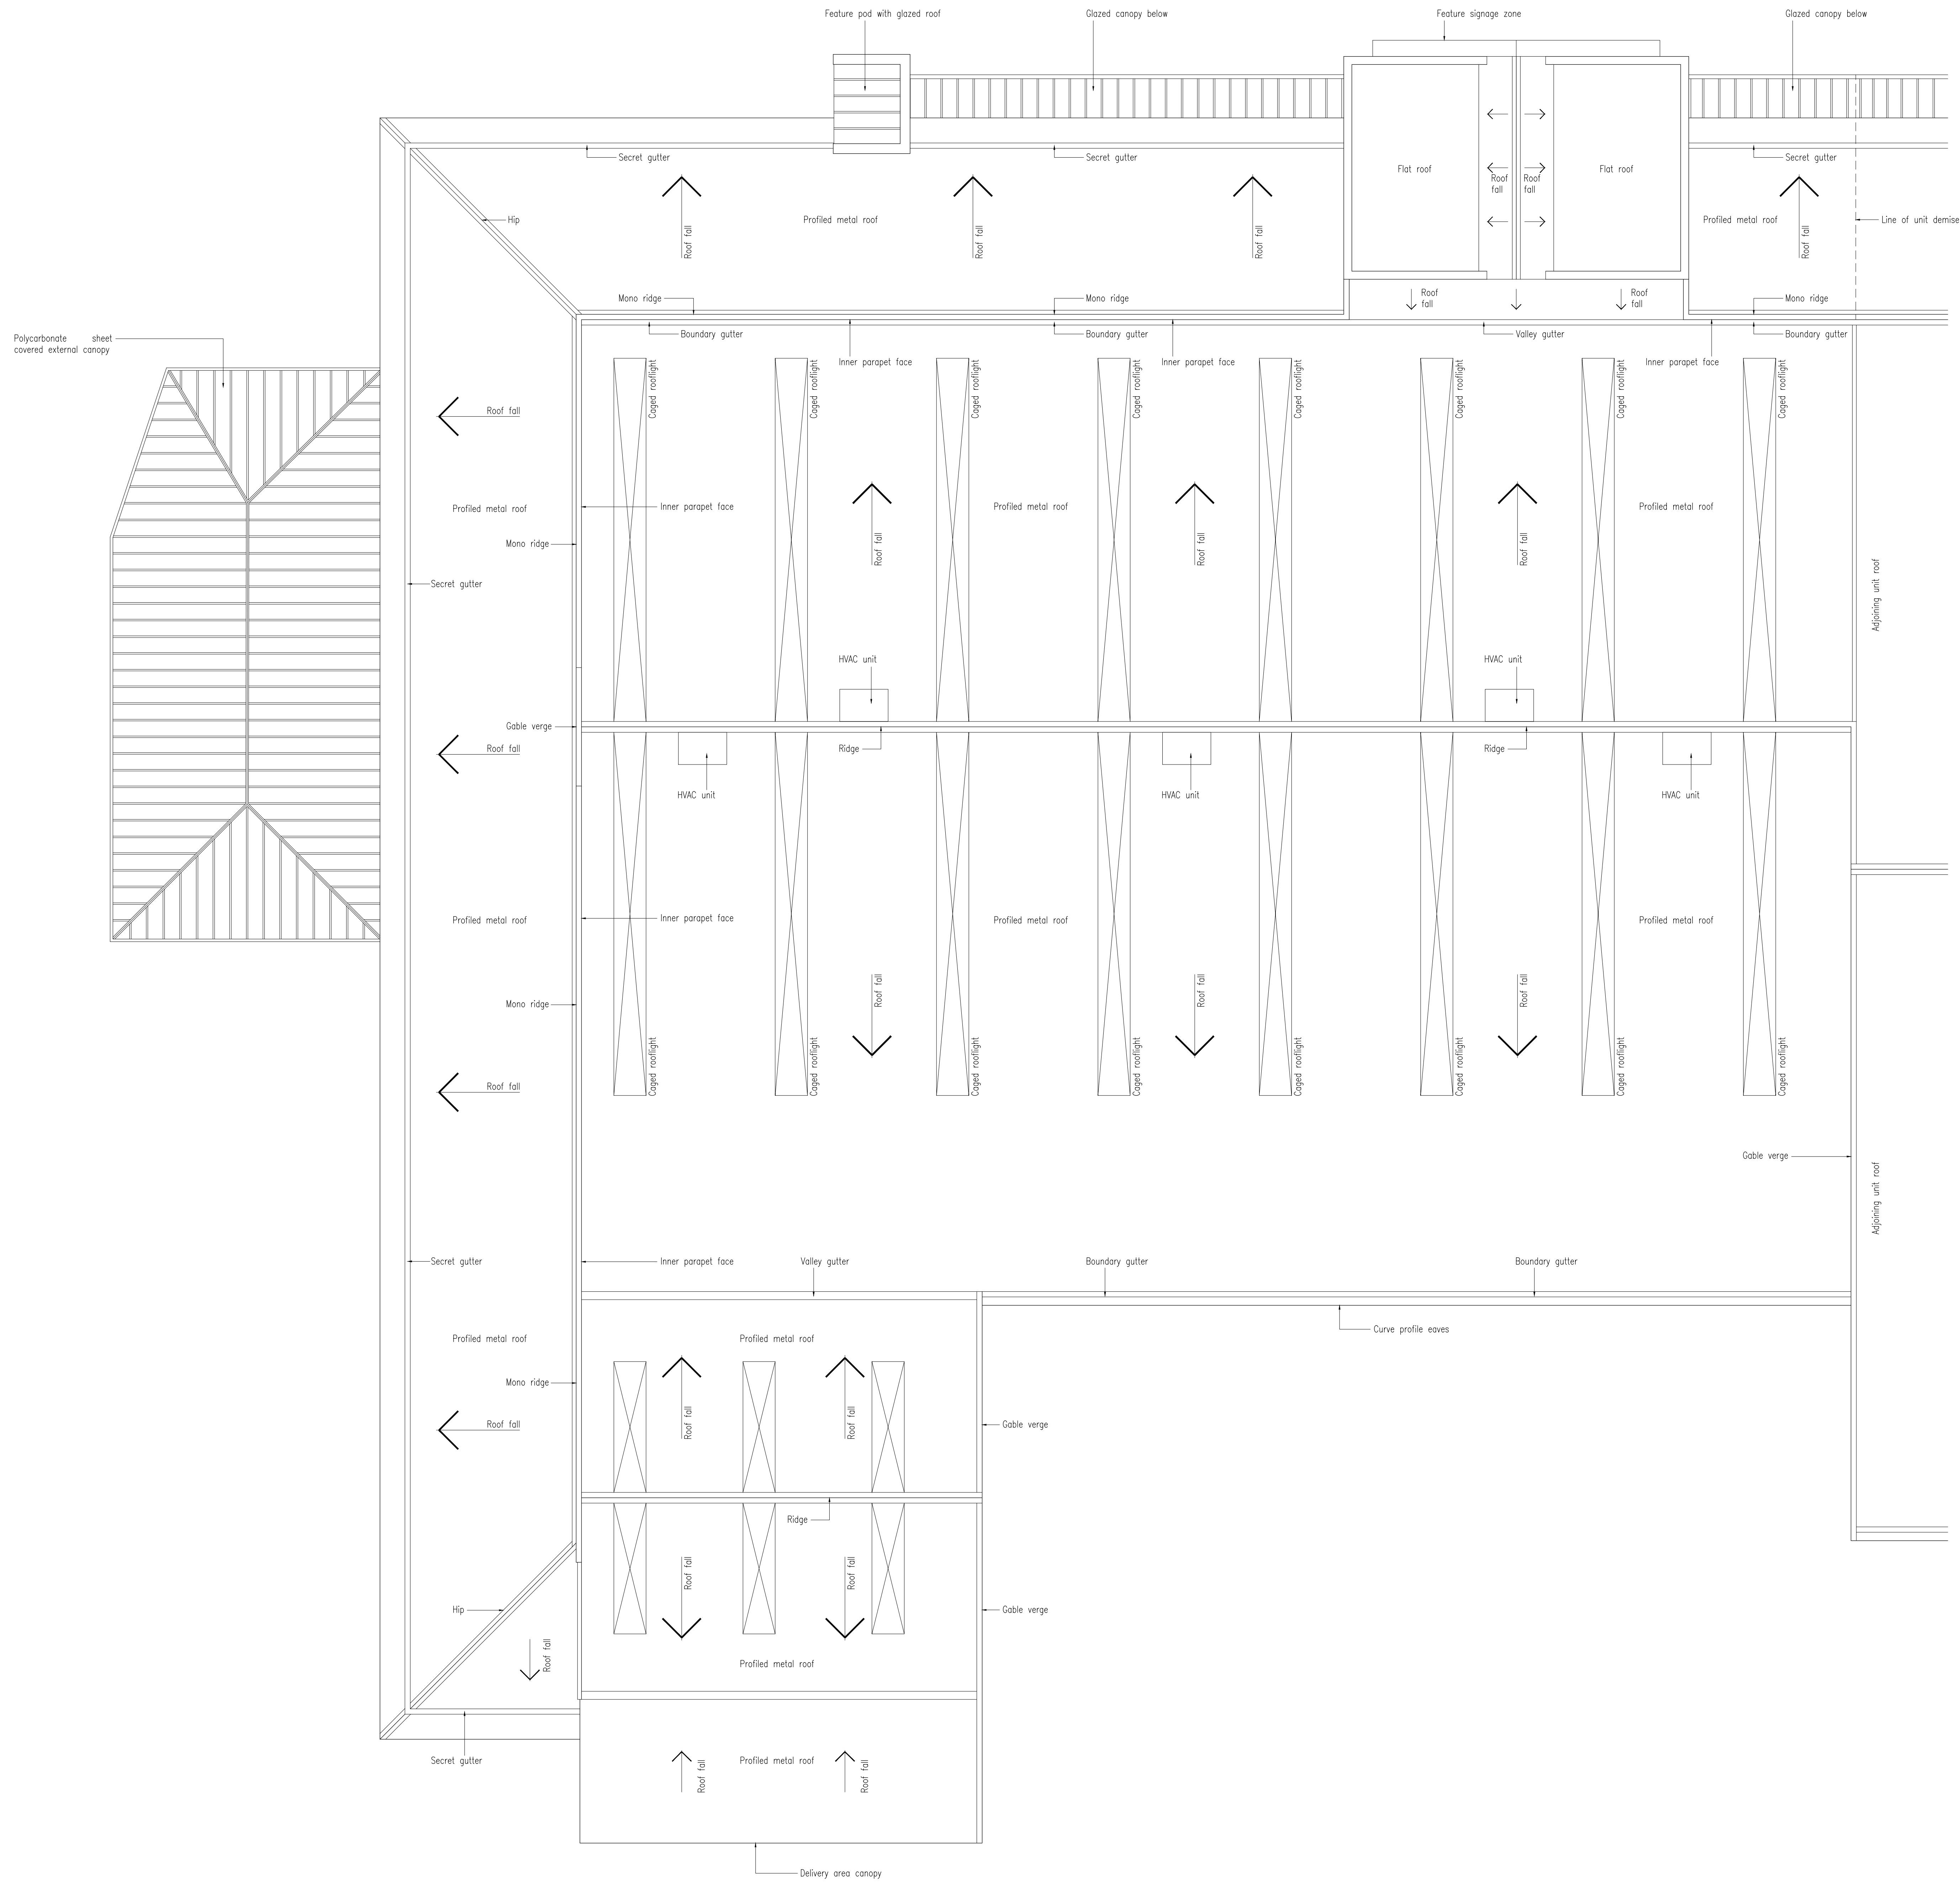

0m 1m 5m 10m
1:100

PLANNING

REV.	DATE	AMENDMENT
WPL Consulting LLP 2 Airport West Lancaster Way Leeds LS19 7ZA Tel: 0113 202 9444 E-mail: mail@wplconsulting.co.uk		
PROJECT TITLE PROPOSED STORE REFURBISHMENT UNIT 1, HARLECH RETAIL PARK CARDIFF ROAD NEWPORT NP20 3BA		
DRAWING TITLE EXISTING ROOF PLAN		
PROJECT No: 10459	DRAWING No: 105	REVISION: 105
SCALE: 1:100 @ A0	DATE: 04/02/2026	DRAWN BY: SMS
CHECKED BY:		DATE: