


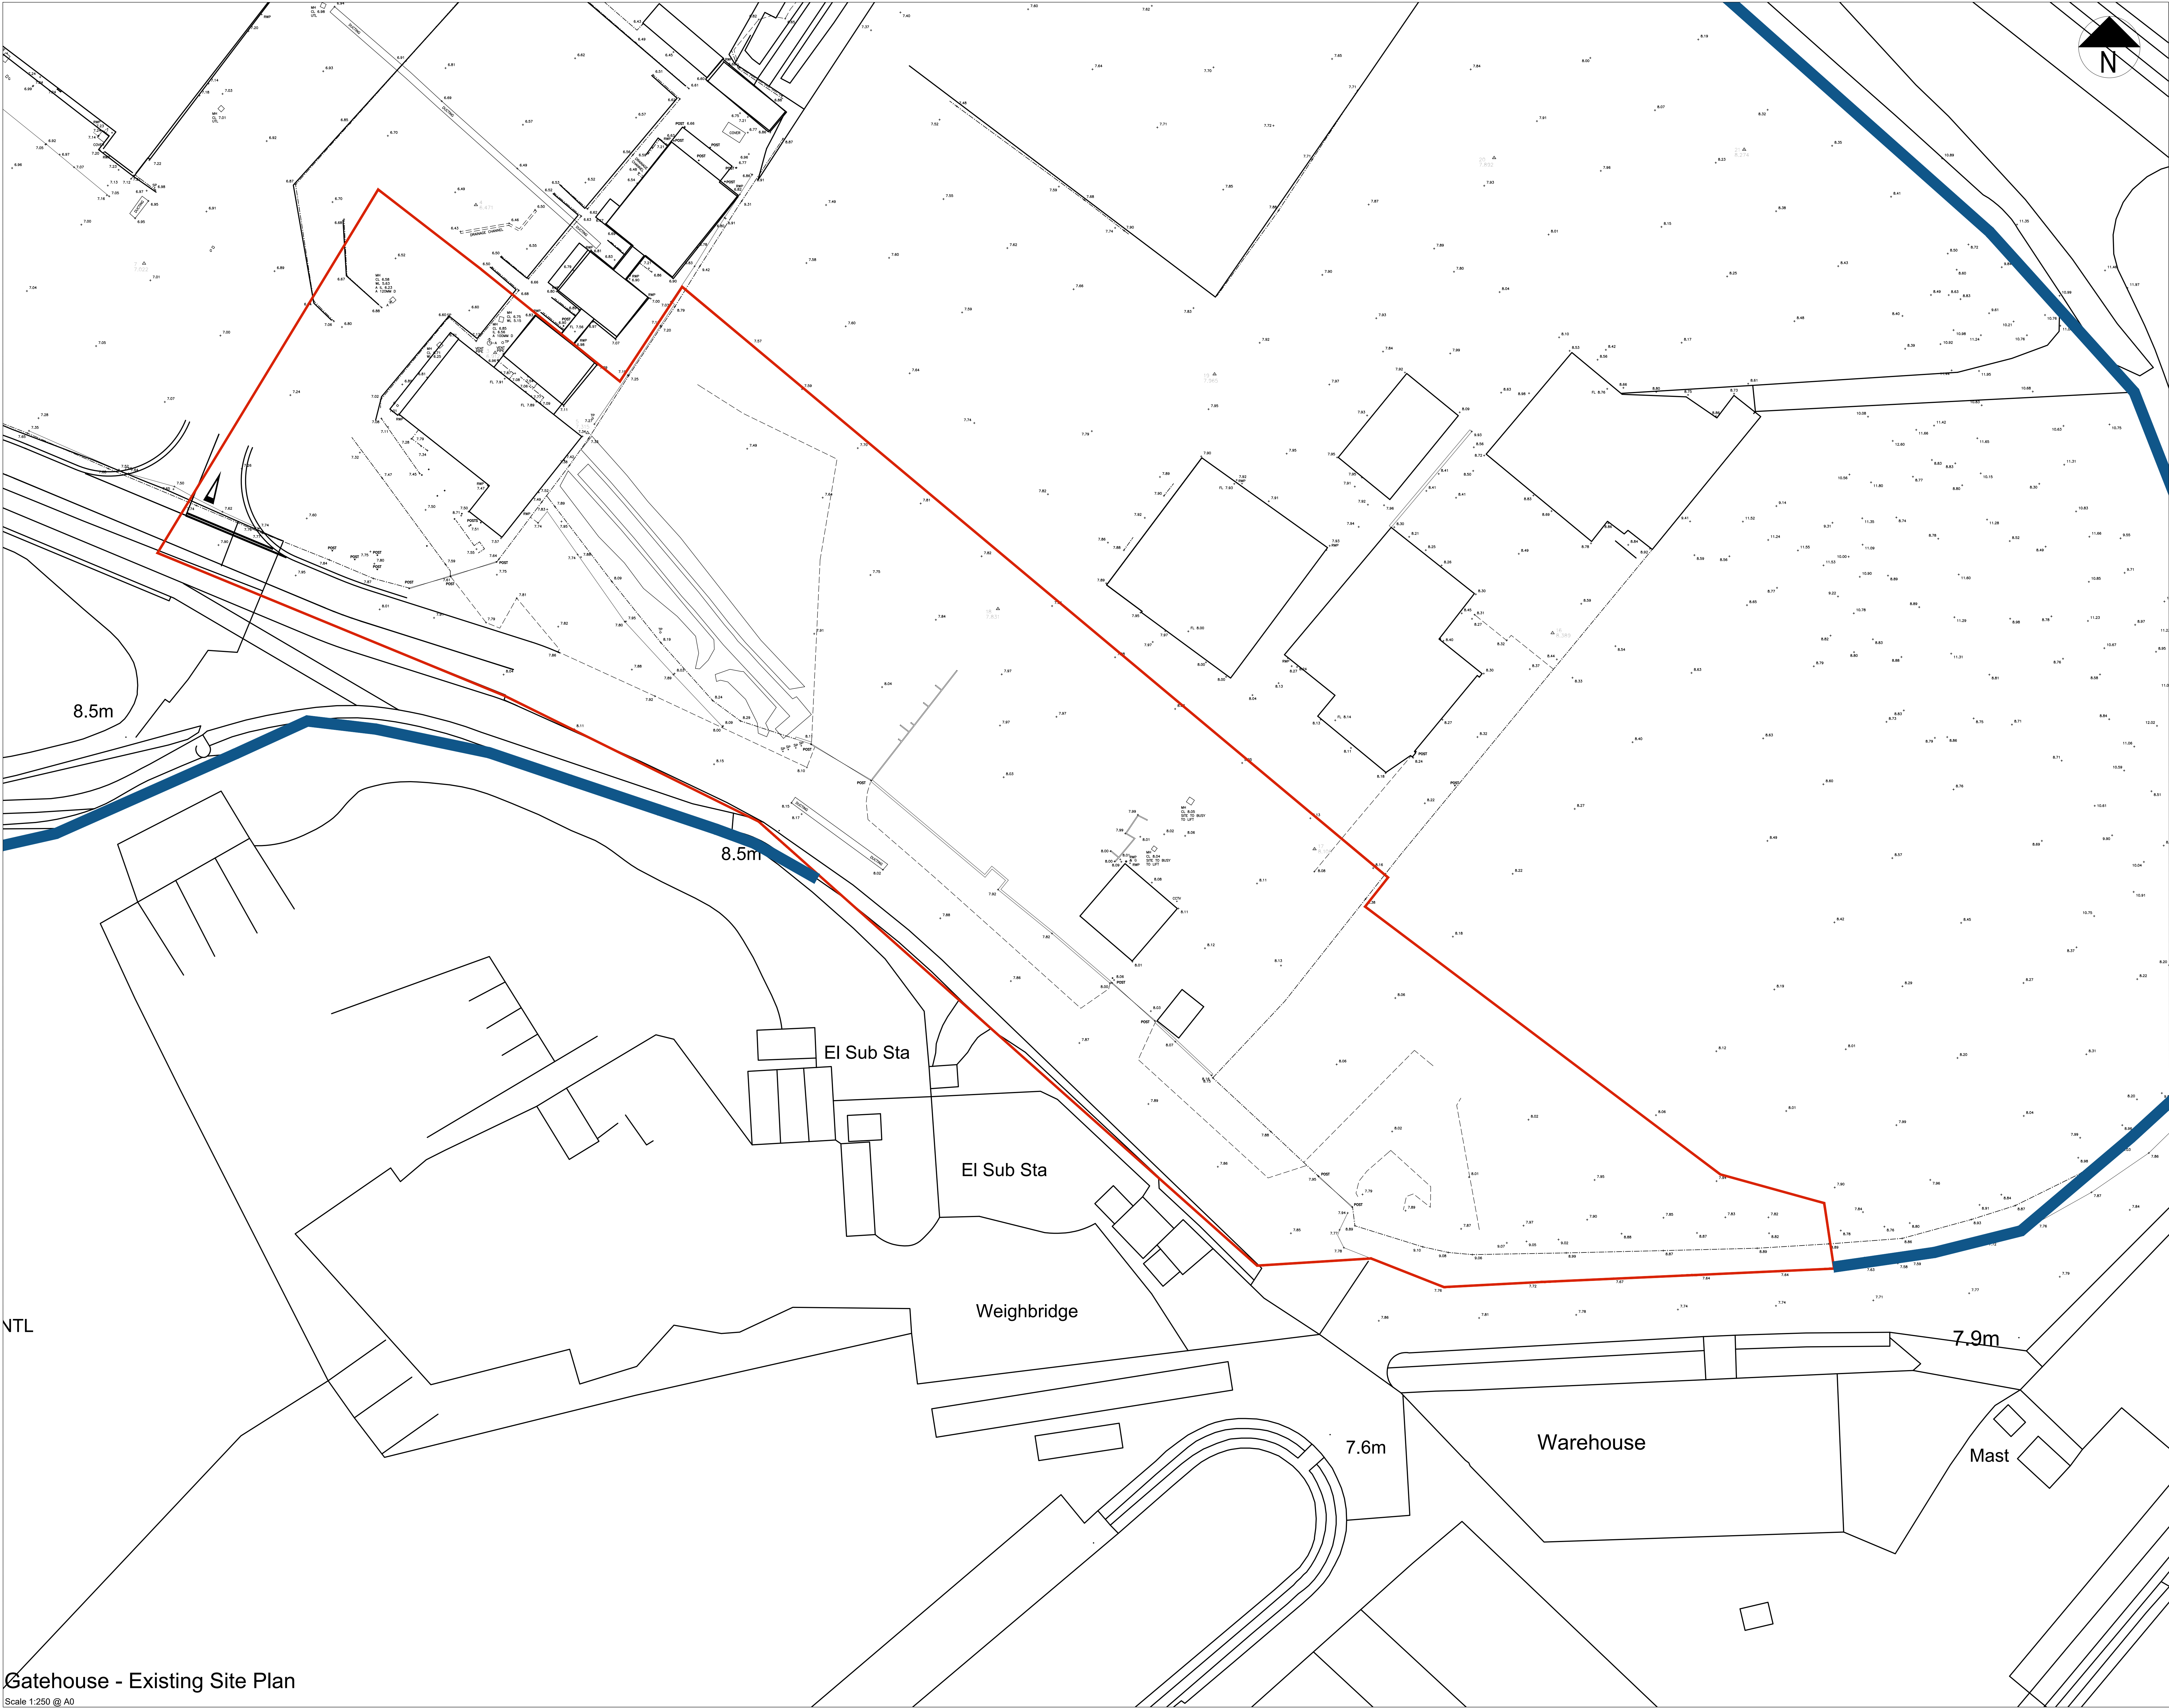

Notes

P04	Amended to suit GE comments	29.08.22	SW	IT
P03	Amended to suit GE comments	28.08.22	SW	IT
P02	Amended to suit GE comments	10.08.22	IT	AF
P01	Draft Planning Issue	04.07.22	IT	AF
Rev	Description	Date	Dr by	App by
original by		date created		Approved by
I. Turrell		Mar 22		AF



AHR Building Consultancy Ltd
Norwich Union House
High Street
Huddersfield
HD1 2LF
United Kingdom

T +44(0)1484 537411
F +44(0)1484 530332
E huddersfield@ahr-global.com
www.ahr-global.com

client	Marshall's Mono PLC		
project	Newport - GateHouse		
drawing	Existing Site Plan		
project number	2022.00168.001	scale	As Shown @A0
drawing number	221681-AHR-GH-XX-DR-A-SK-008	rev	P04
		issue status	Planning

This drawing is to be read in conjunction with all related drawings. All dimensions must be checked and verified on site before commencing any work or producing shop drawings. The originator should be notified immediately of any discrepancy. This drawing is copyright and remains the property of AHR.