


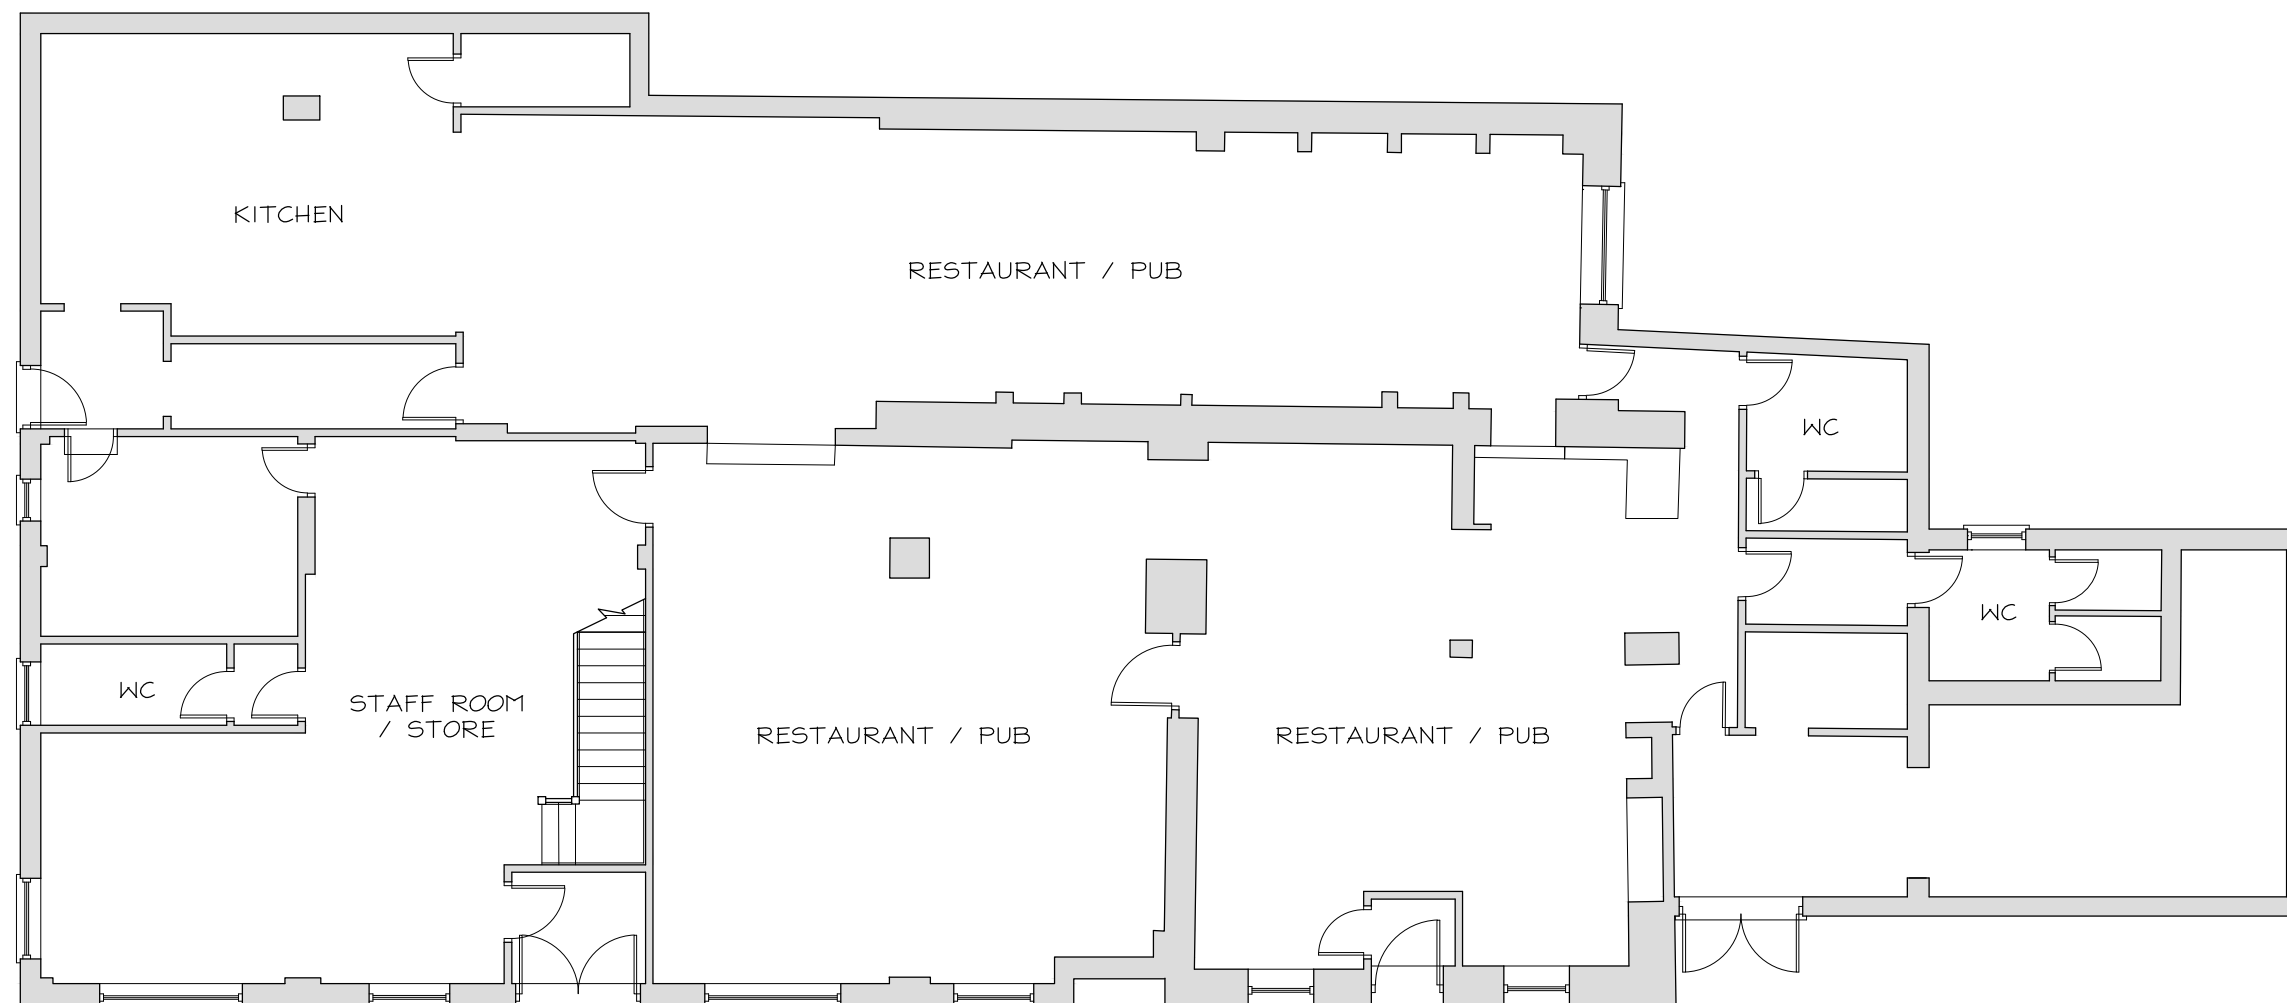

EXISTING GROUND FLOOR PLAN
1:100 @ A3

Notes:

1. THE COPYRIGHT OF THIS DRAWING BELONGS TO CMB DESIGN AND MANAGEMENT LTD. IT SHOULD NOT BE REPRODUCED OR DISCLOSED TO THIRD PARTIES WITHOUT PERMISSION OF CMB DESIGN AND MANAGEMENT LTD.
2. DO NOT SCALE THIS DRAWING
3. MEASUREMENTS IN MM UNLESS STATED. ANY DISCREPANCIES TO BE BROUGHT TO ATTENTION OF CMB DESIGN AND MANAGEMENT IMMEDIATELY.



CLIENT: MIDPOINT HOMES
KINGSHILL HOUSE
NEWPORT
NP20 4EA

AGENT: CMB DESIGN & BUILD
info@cmbdesignandbuild.co.uk
www.cmbdesignandbuild.co.uk
07512 520 833

SITE: ROMAN LODGE
CAERLEON, NEWPORT

TITLE: EXISTING GROUND
FLOOR PLANS

SCALE AT A3: 1:100 @ A3	DATE: JAN 25'	DRAWN: CMB	CHECKED: CMB
PROJECT NO: 25_0460	DRAWING NO: PLO1	REVISION: *	