



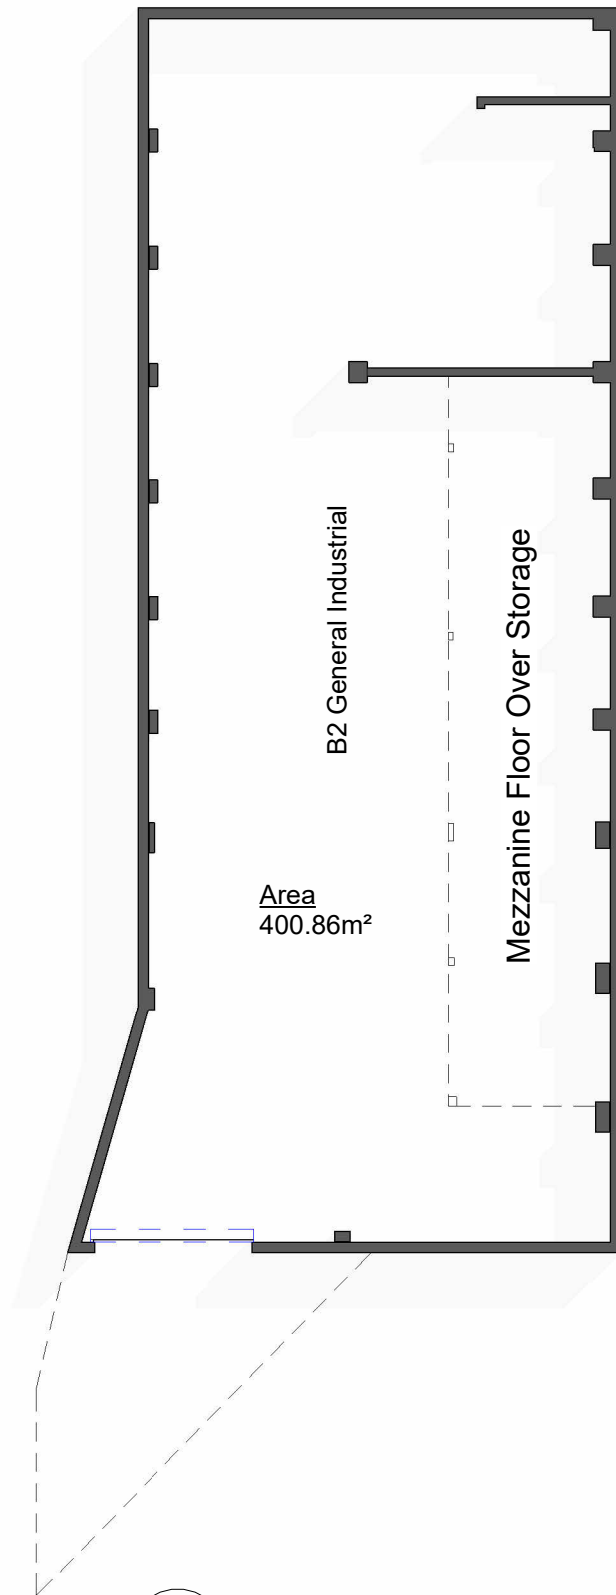

1 Existing Floor Plan
1 : 200

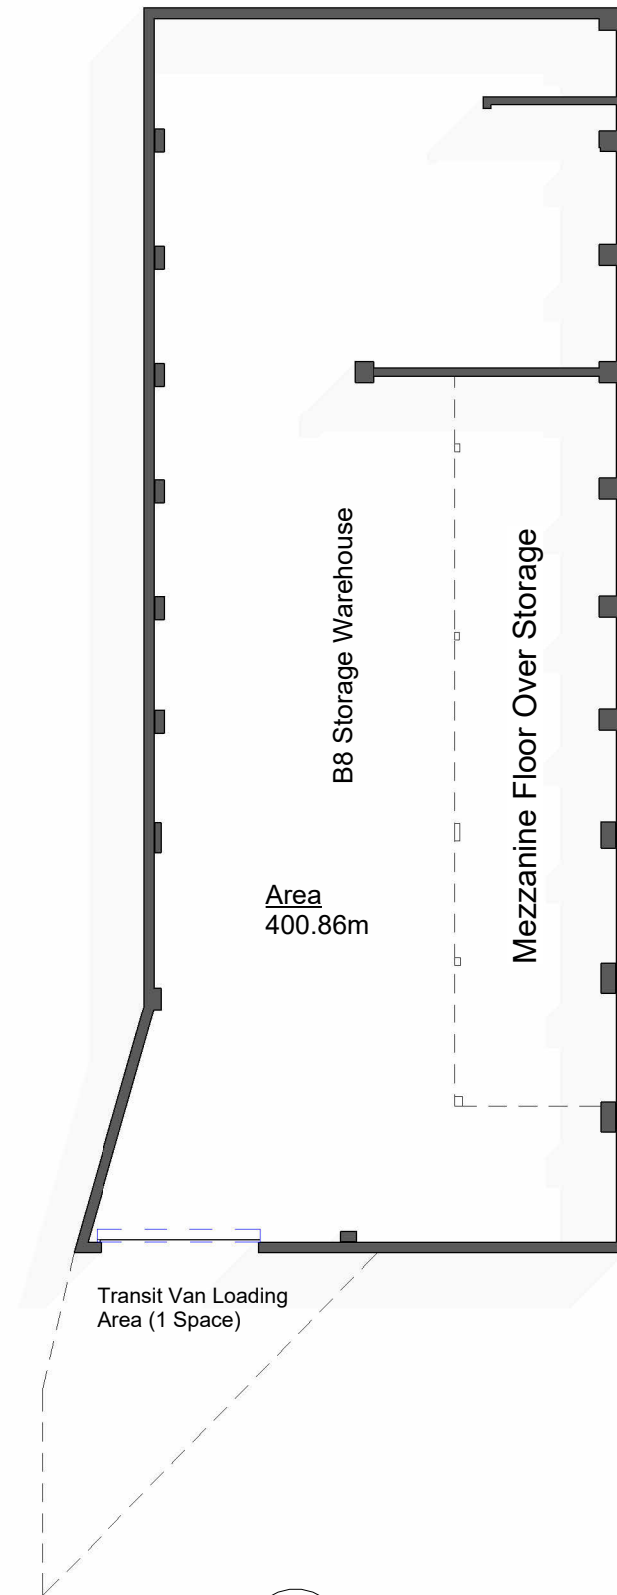

2 Proposed Floor Plan
1 : 200

No.	Description	Date

		Tel:07506795182		PROJECT Change of Use from General Industrial to Storage Warehouse		CLIENT 65 Marlborough Road		
		Info:info@iamarchitecture.co.uk		SHEET Existing and Proposed Plans		Date Issue Date	Project number 100104	Scale (@ A3) 1 : 200
CODE	STATUS	SUITABILITY DESCRIPTION	PURPOSE OF ISSUE Planning Permission			Drawn by MF	DRAWING NUMBER MR 01	
						Checked by MF		REV