
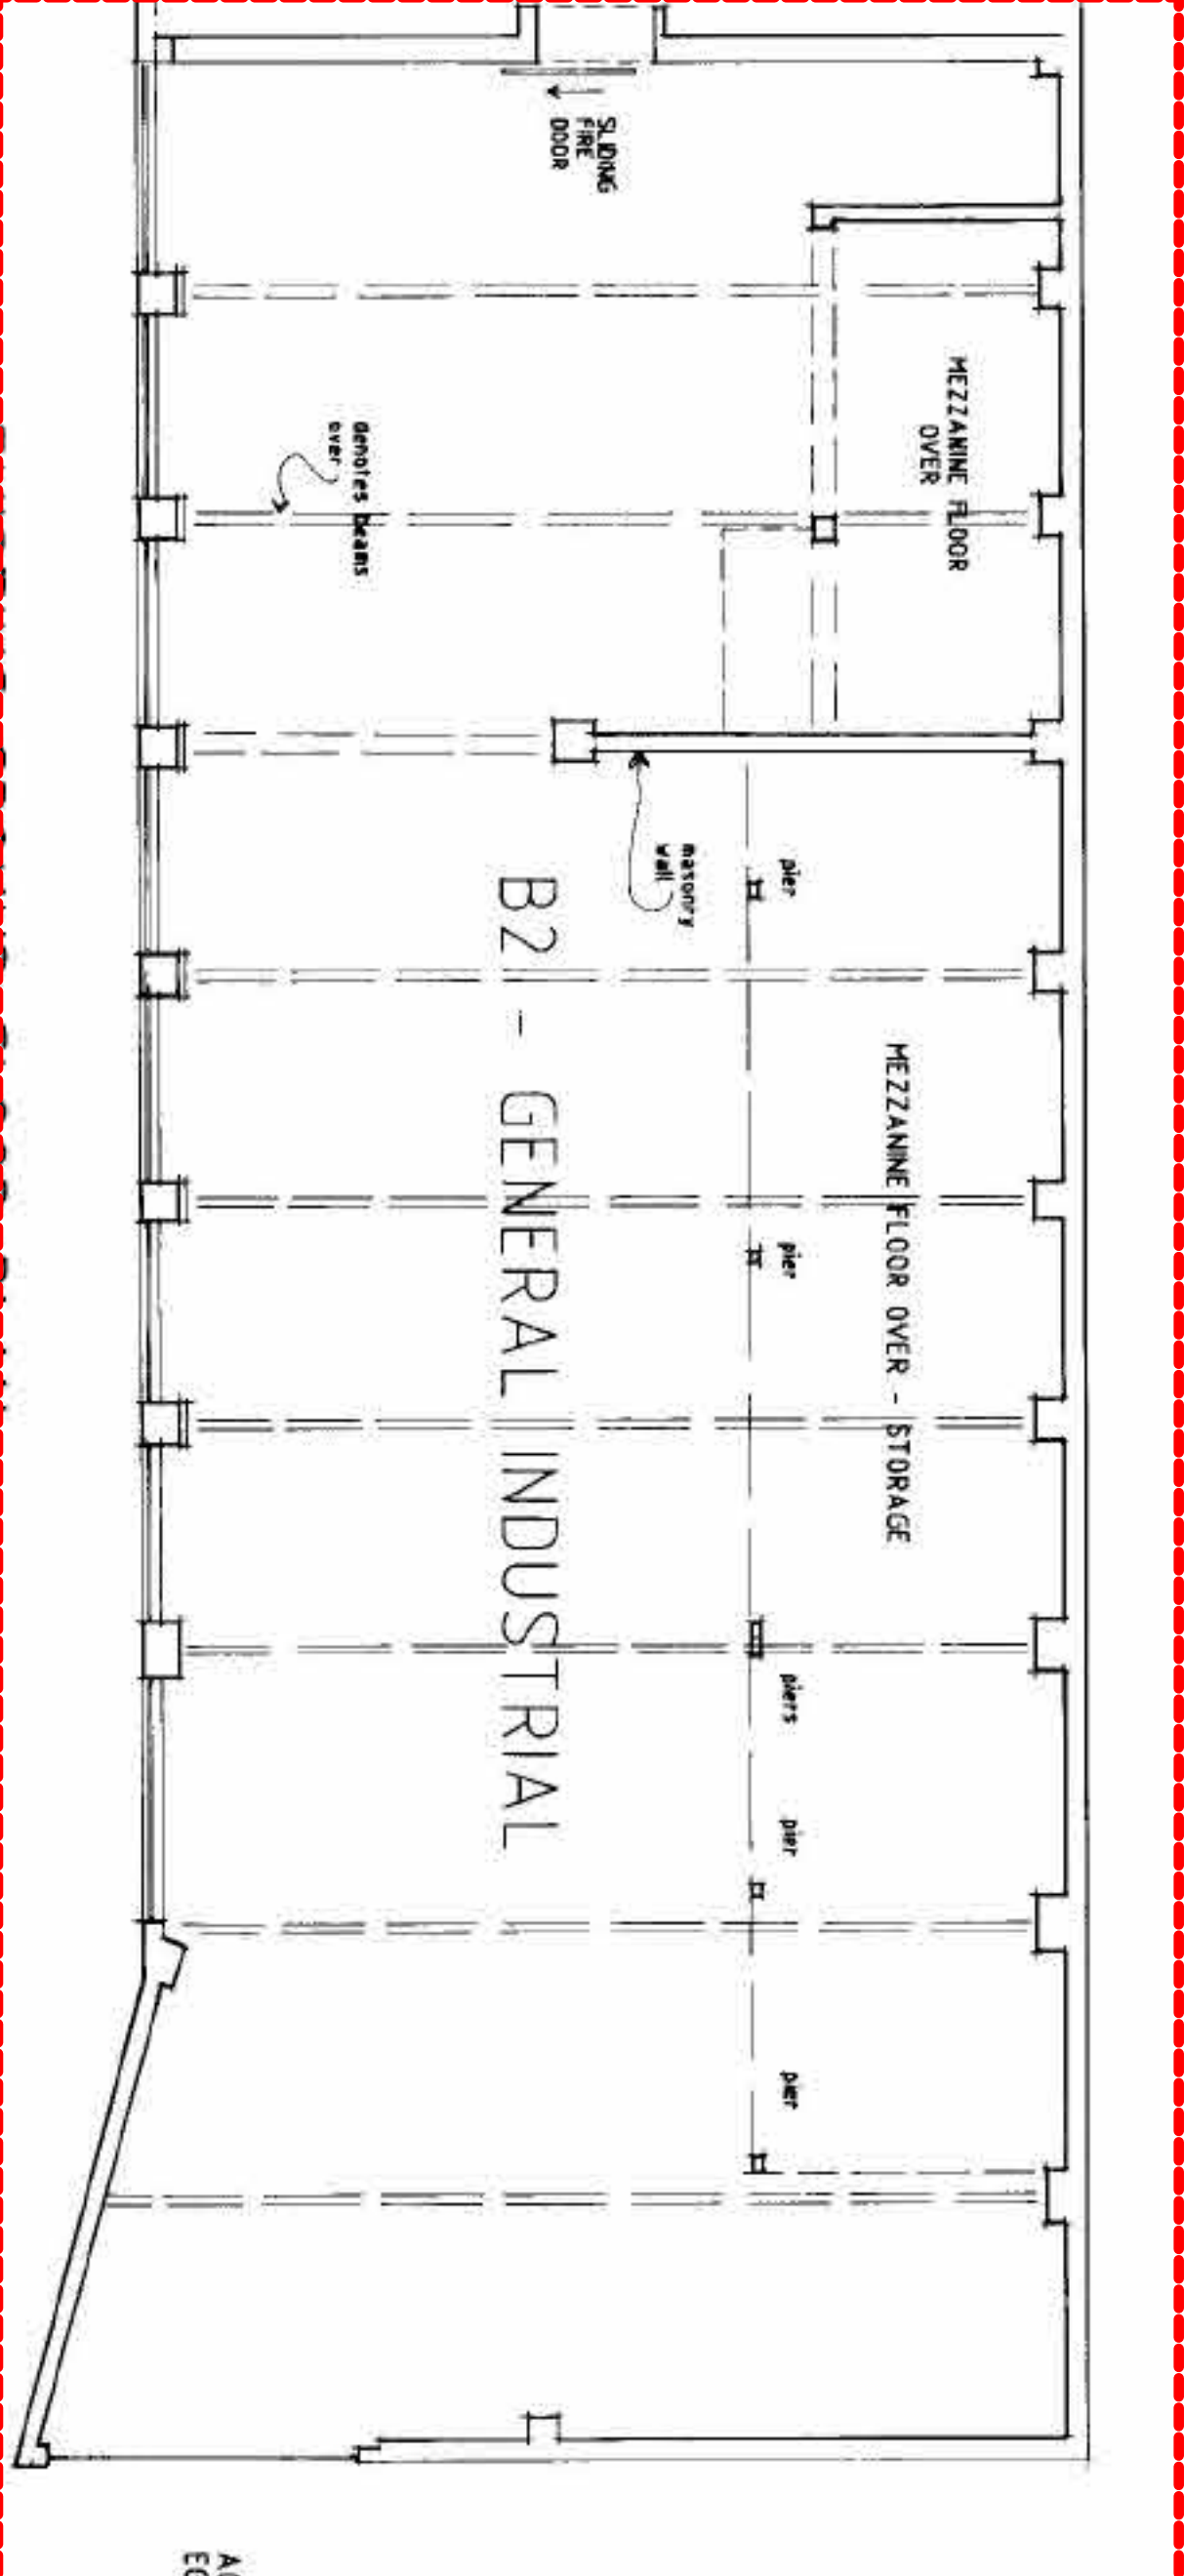


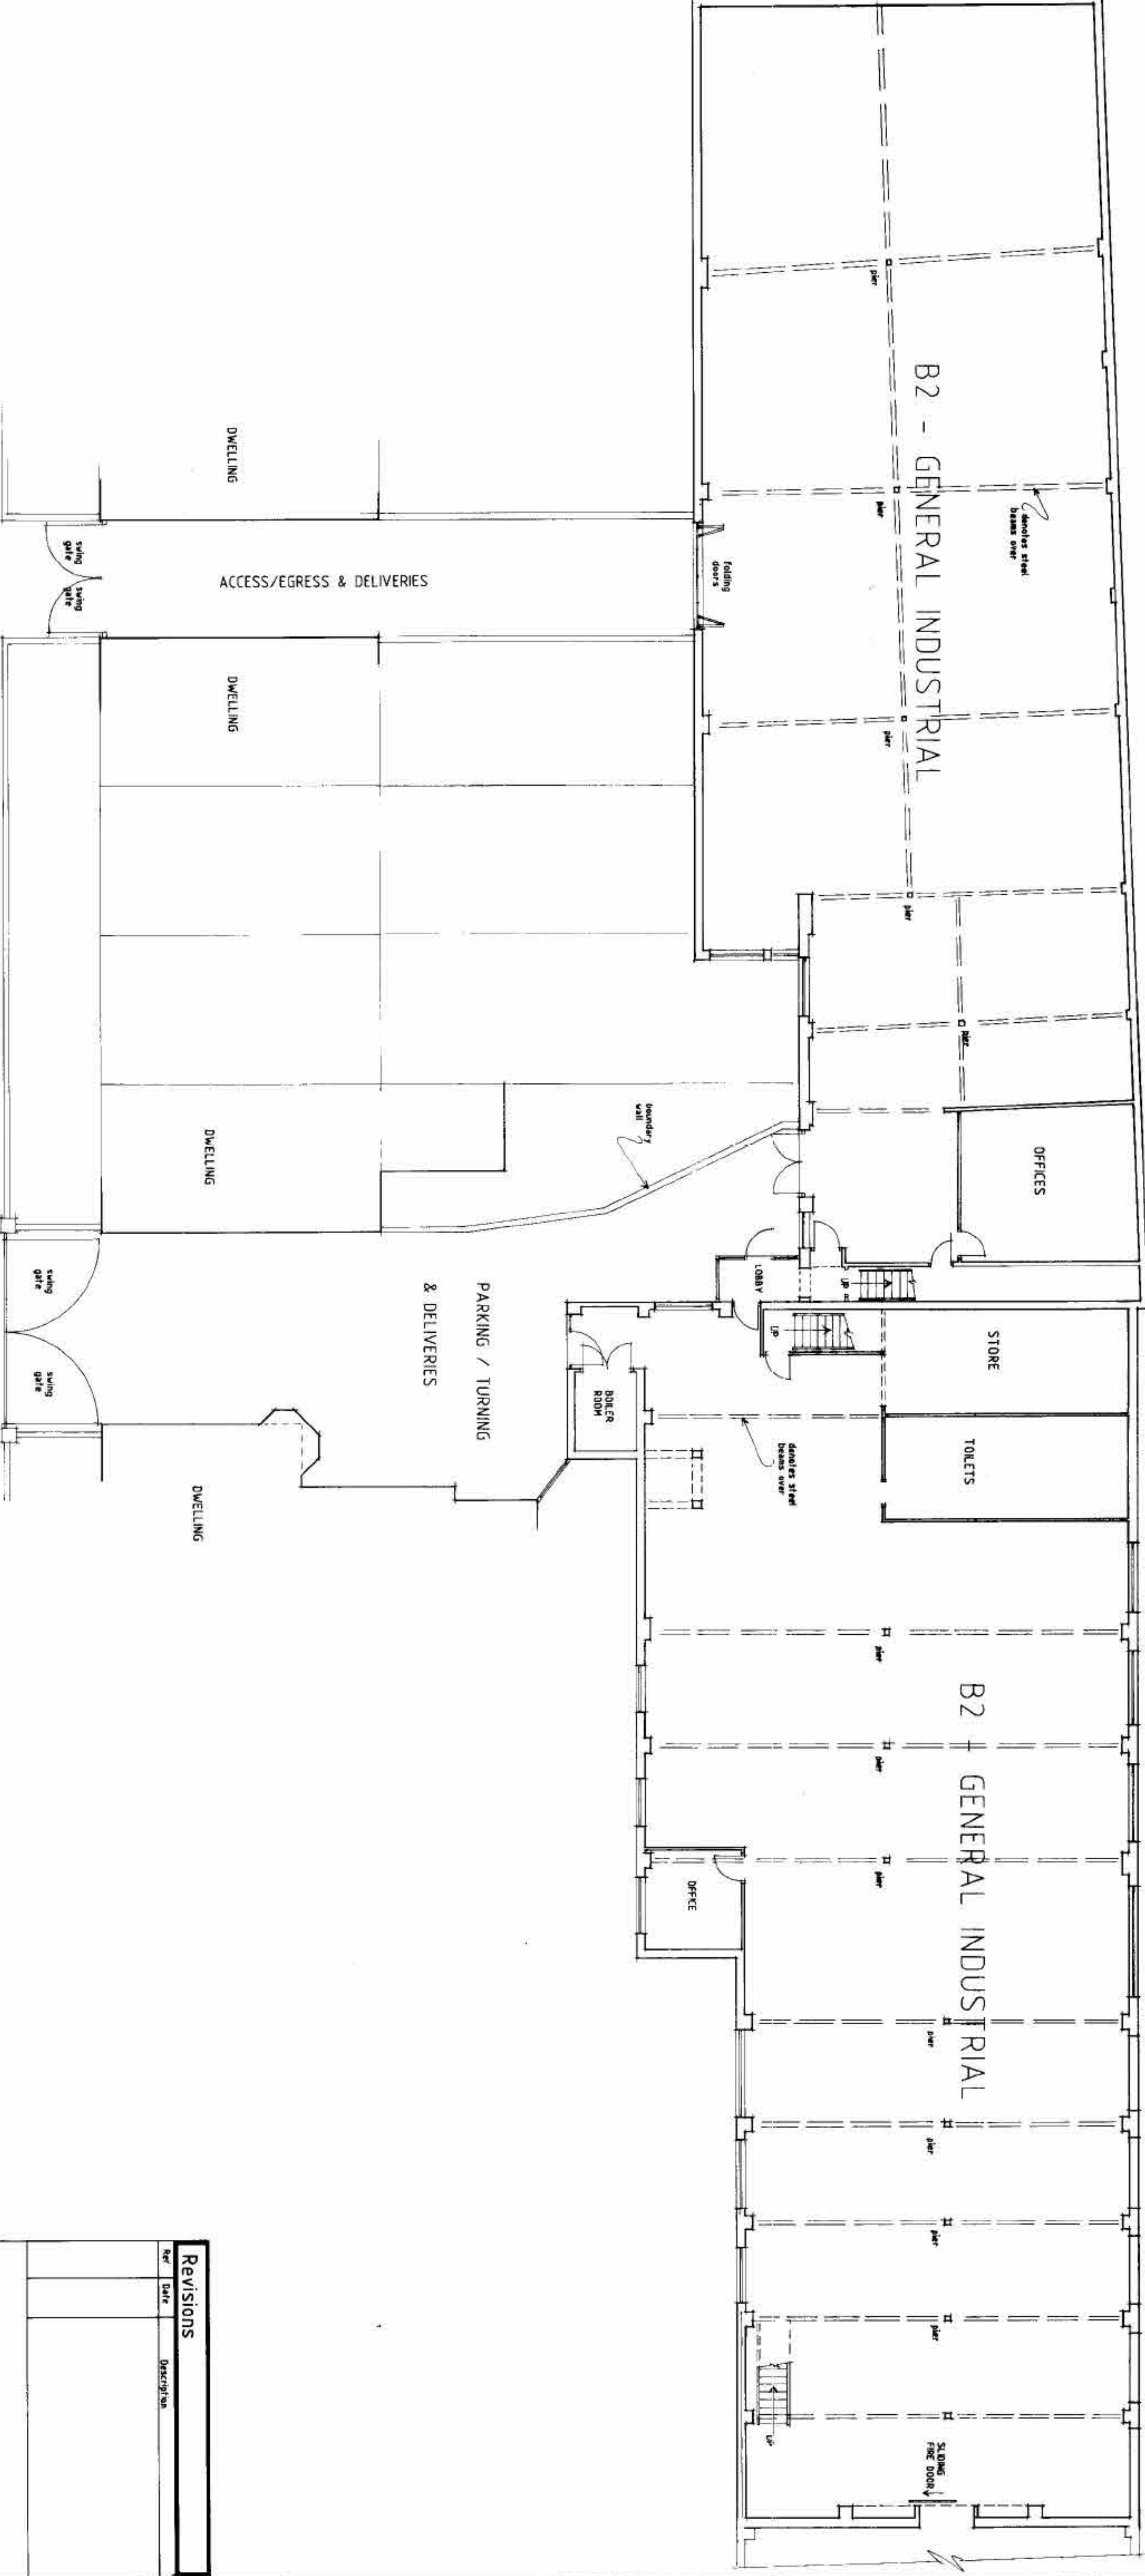

EXISTING GROUND FLOOR PLAN

Revisions	
Rev	Description
K.W. DORRINGTON/KAU ARCHITECTURAL ASSOCIATES Tel (01633) 857566	
PROPOSED SUB-DIVISION, INTERNAL ALTERATIONS & CHANGE OF USE AT - 65, MARLBOROUGH ROAD, NEWPORT, SOUTH WALES.	
FOR - MR & MRS ALI	
EXISTING	
date: JUNE 2019	
scale: 1:100 ~ A1 A1	
drawing number: KD1708/1	