


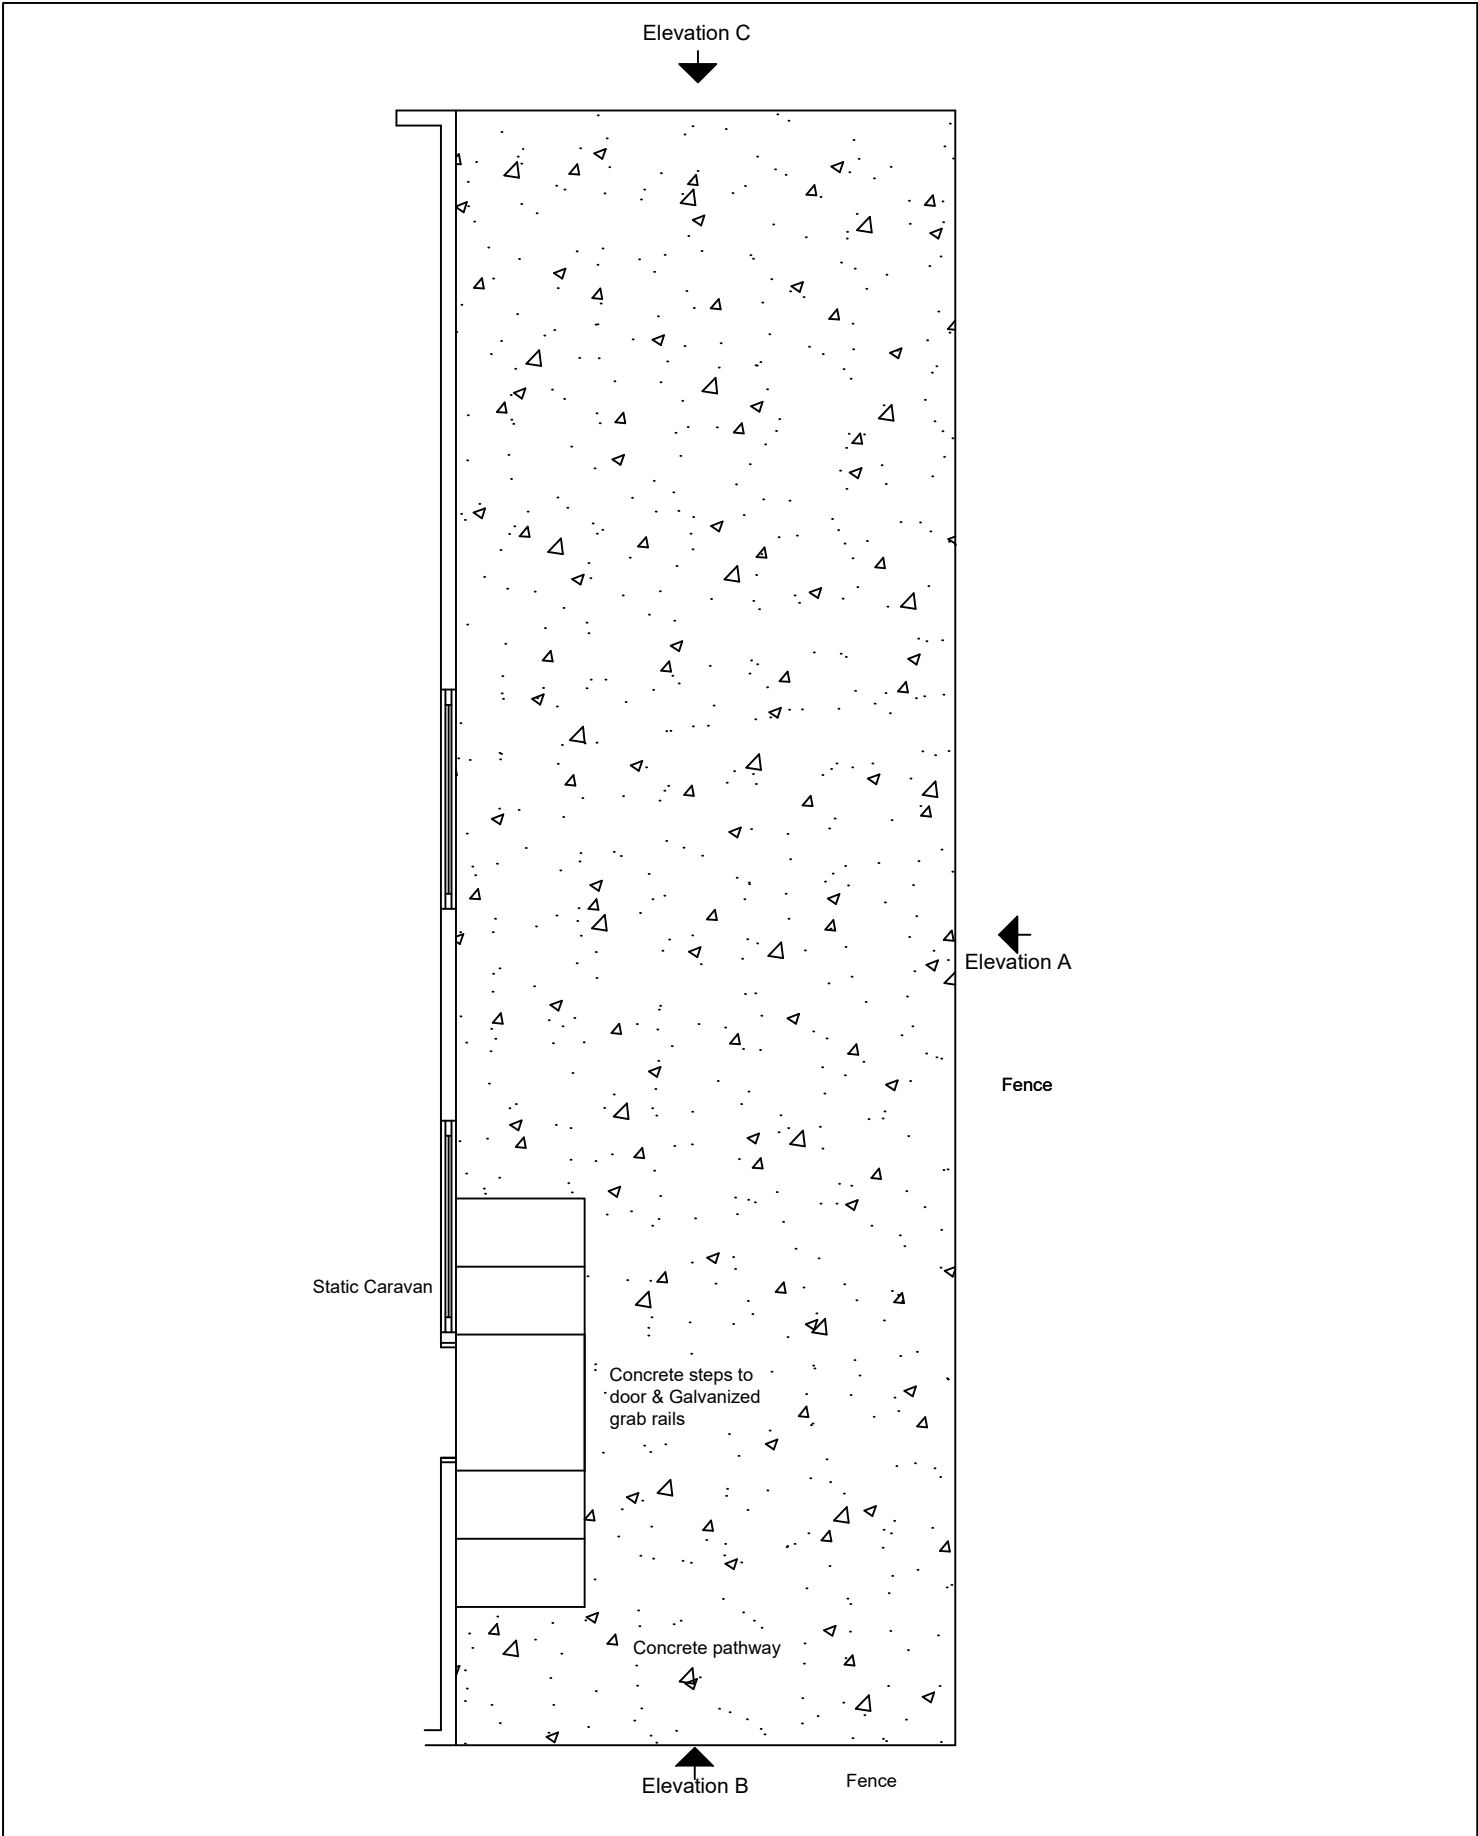

Owner: Mrs Gaynor Manley	Drawing Title: Floor Plan - Existing			Notes:		
Address: 91 Lighthouse Park	job no.		Drawing no.			
	Scale 1:50		Date 19/06/2025			