


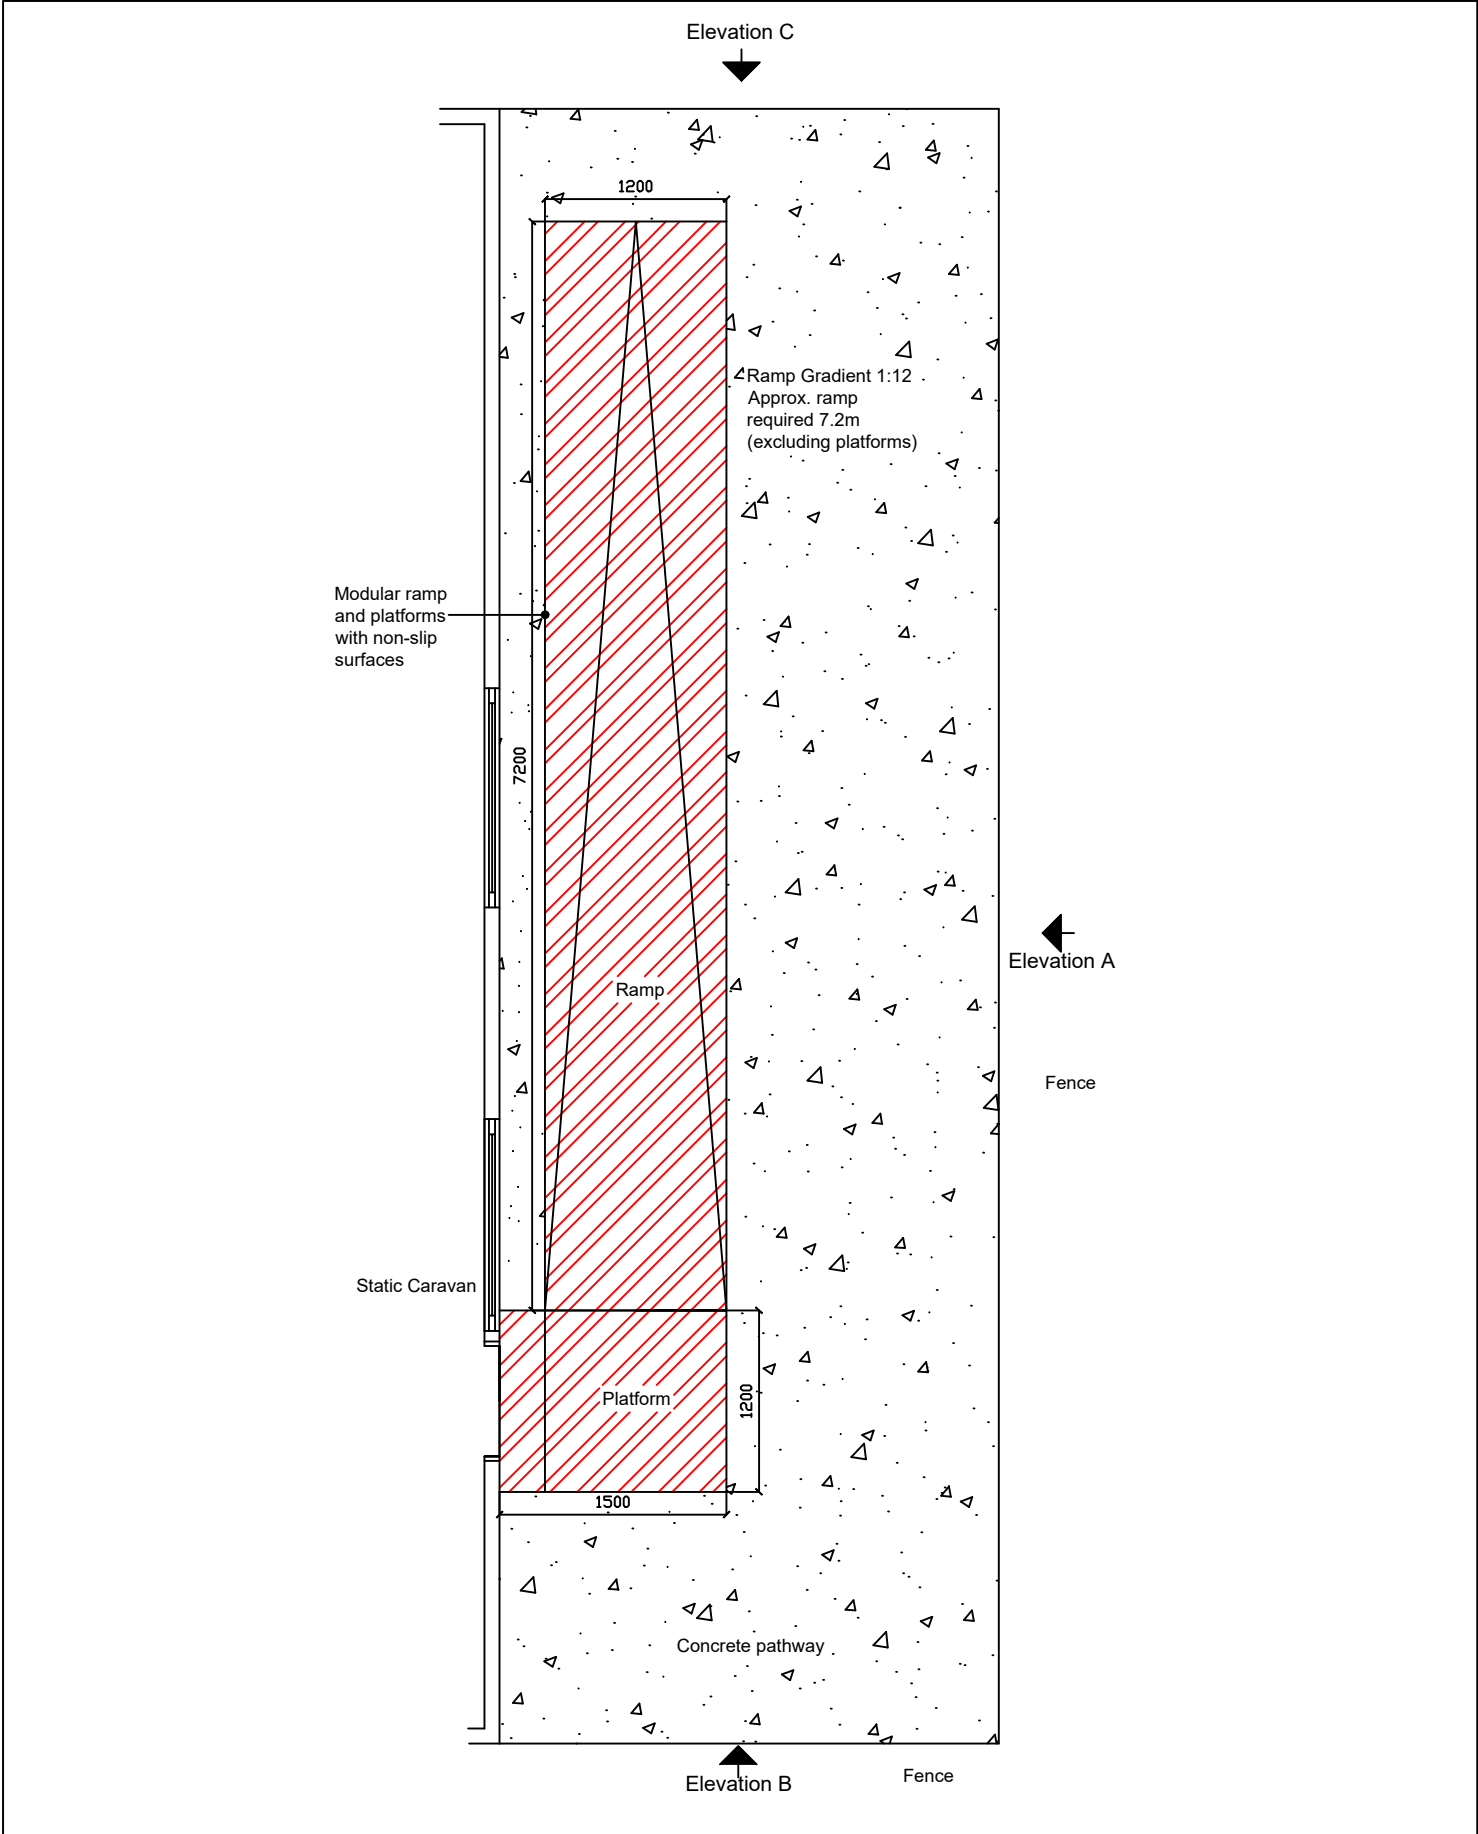

Owner: Mrs Gaynor Manley	Drawing Title: Floor Plan - Proposed			Notes:		
Address: 91 Lighthouse Park	job no.		Drawing no.			
	Scale 1:50	Date 19/06/2025	Drawn KH			