


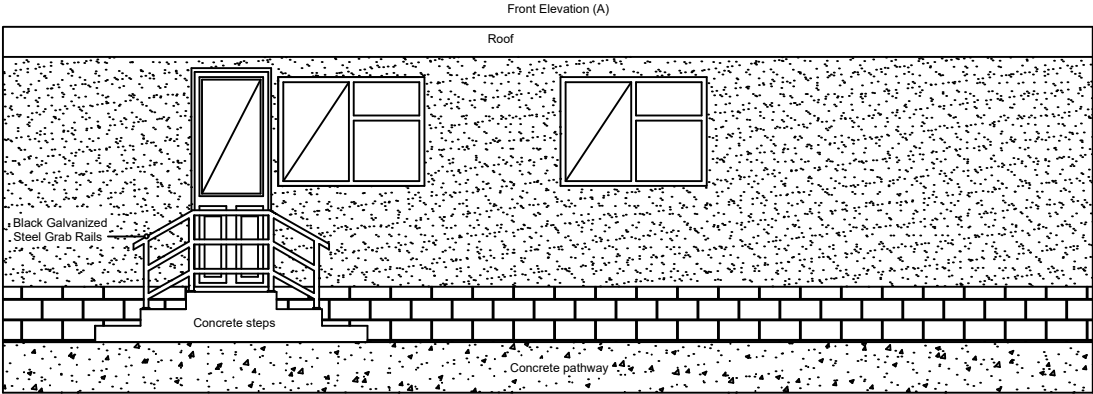

Owner: Mrs Gaynor Manley	Drawing Title: Front Elevation (A) - Existing		Notes:		
	job no.	Drawing no.			
	Scale 1:75	Date 19/06/2025	Drawn KH		
Address: 91 Lighthouse Park					