


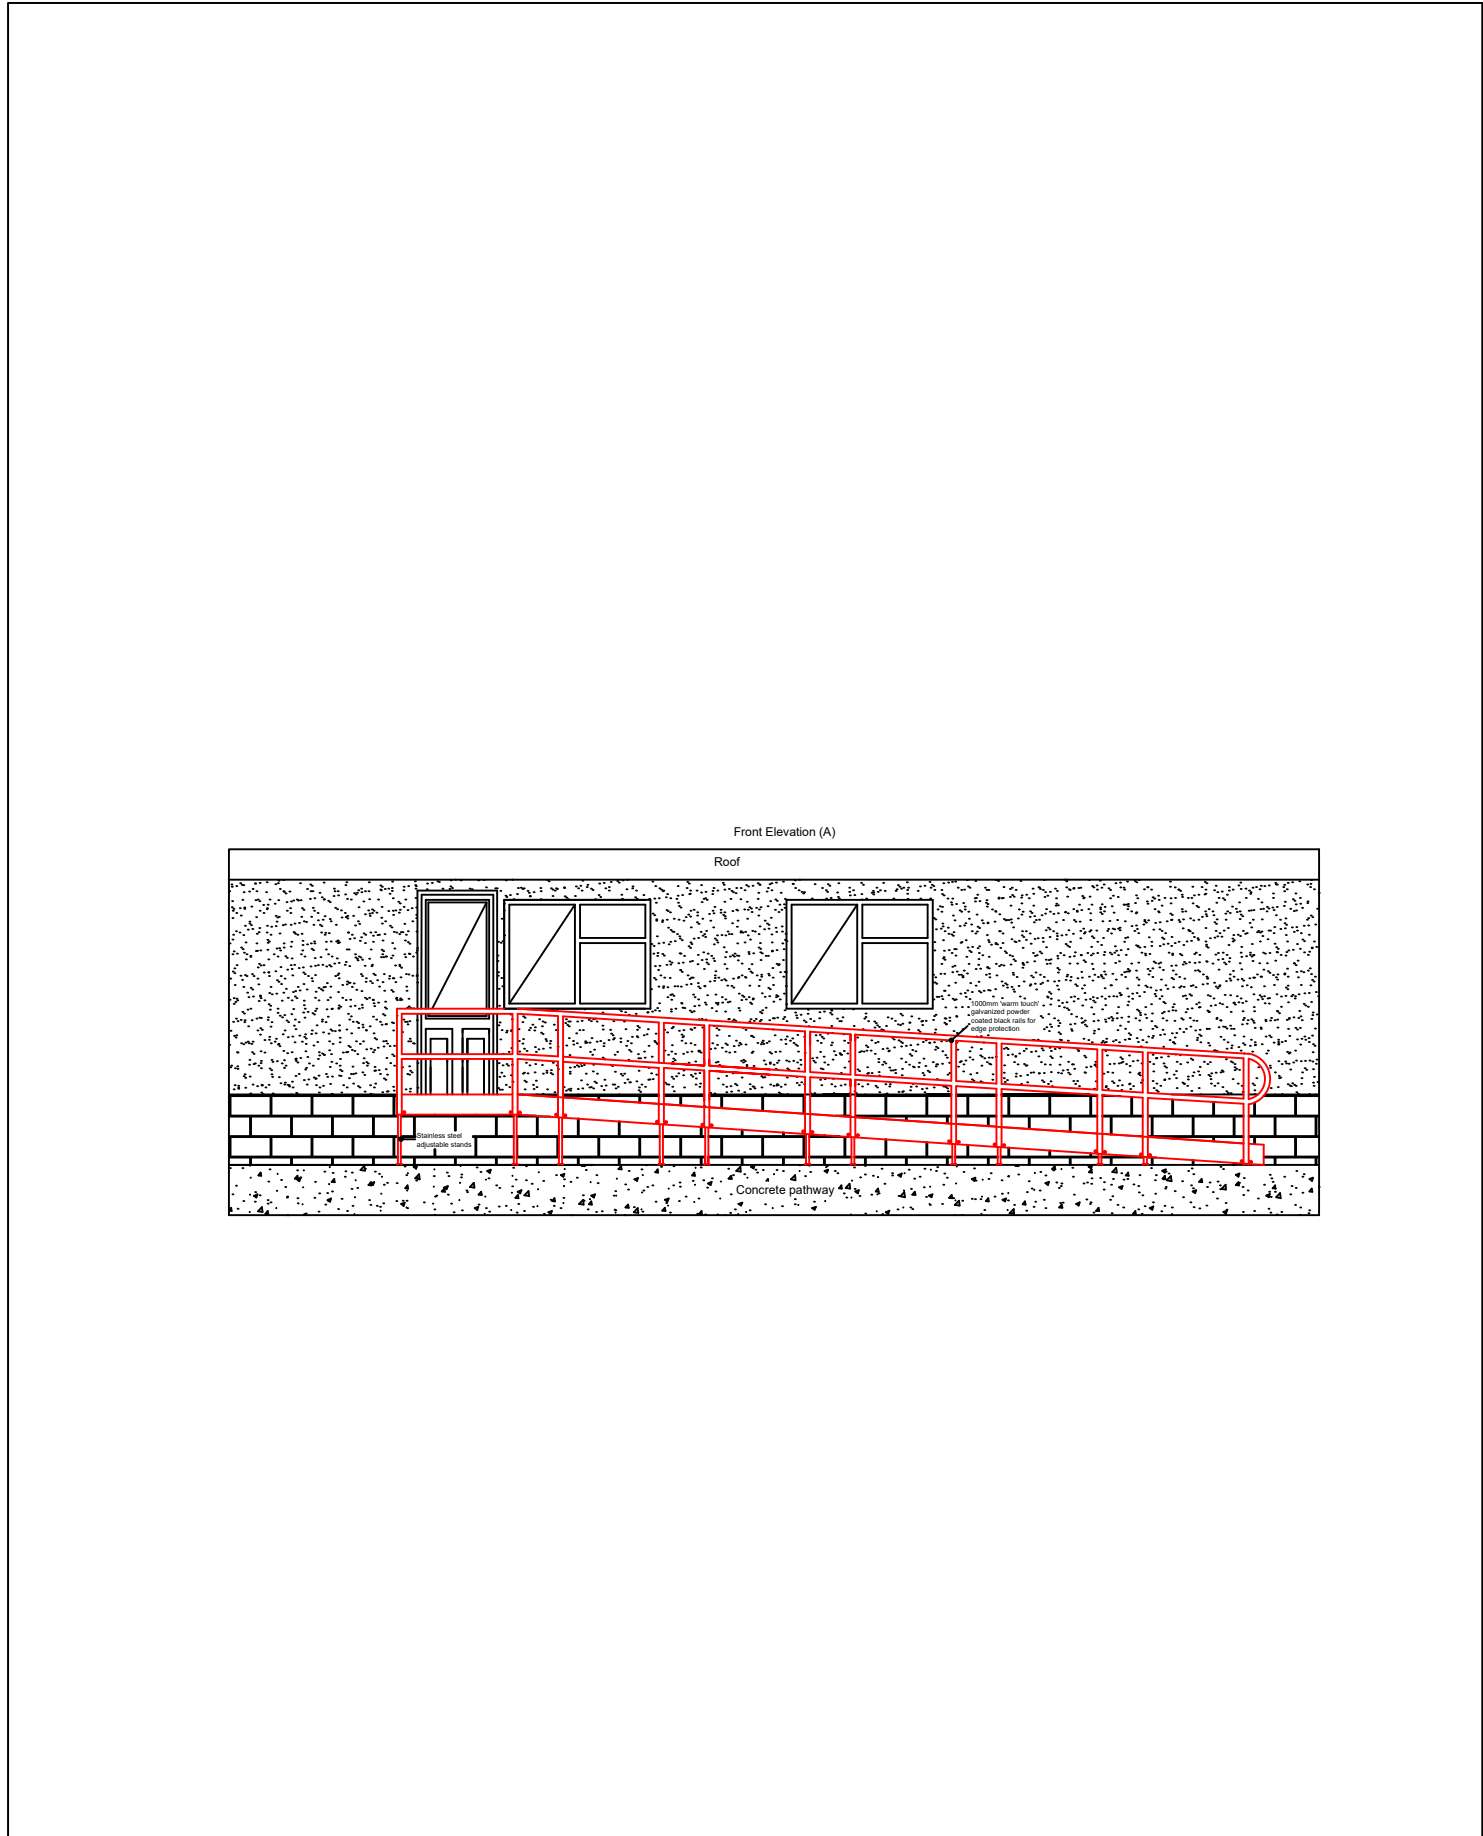

Owner: Mrs Gaynor Manley	Drawing Title: Front Elevation (A) - Proposed			Notes:				
Address: 91 Lighthouse Park	job no.		Drawing no.					
Scale 1:75		Date 19/06/2025		Drawn KH				