



Elevations @ 1:100

The rear and side elevations will be unchanged, but also are not visible from anywhere

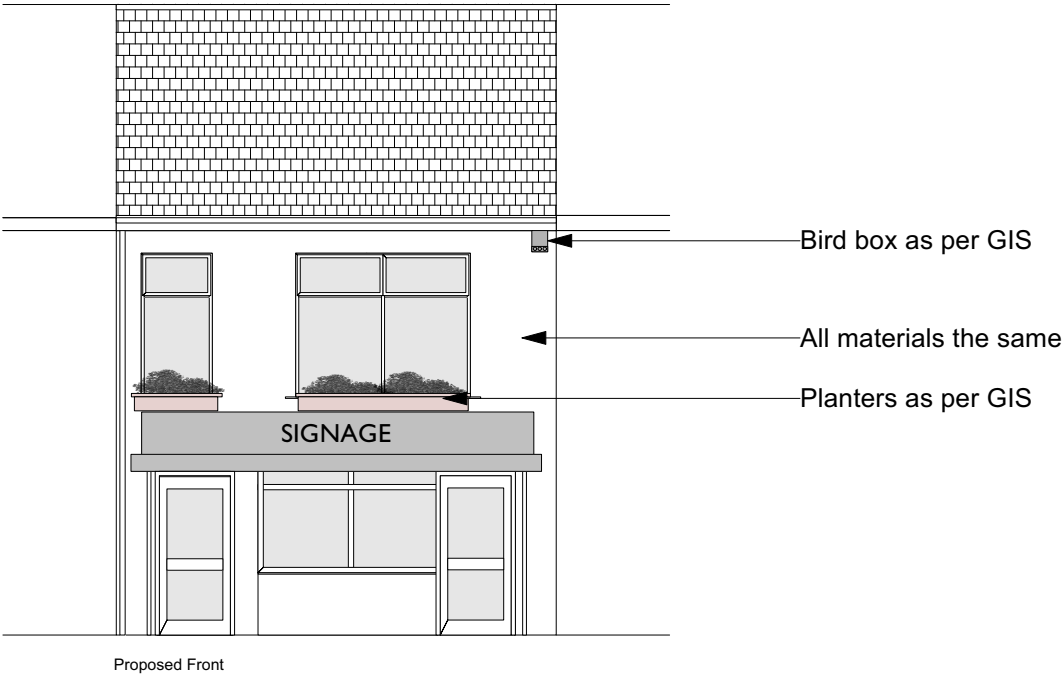

Elevations @ 1:200

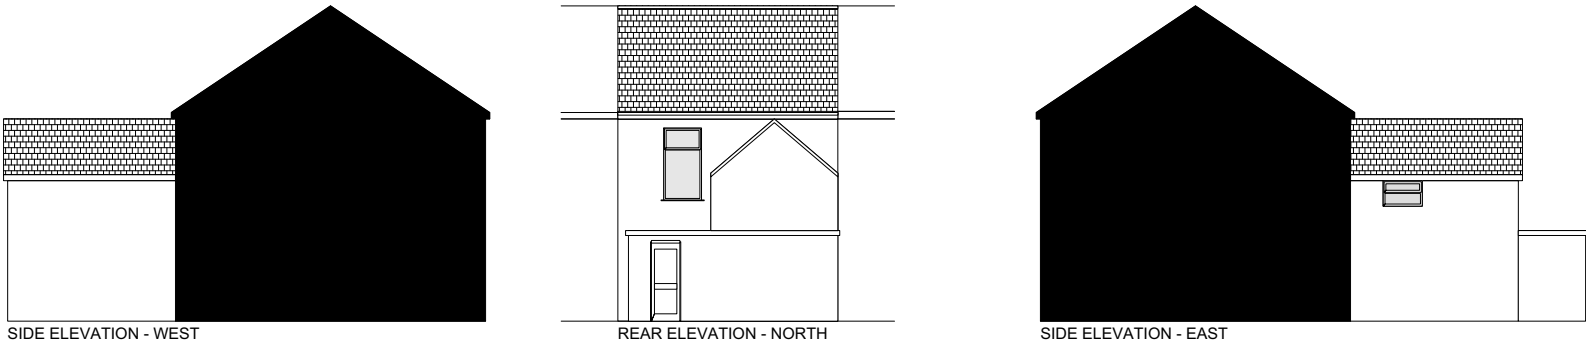

Floor plans @ 1:100



 Skerryvore Designs Ltd skerryvoredesigns.co.uk Phone 01633 897922 Mobile 07816 934352 contact@skerryvoredesigns.co.uk	JOB TITLE 32 Church Road NP19 7EL	DRAWING TITLE Planning: Proposed plans, and elevations	DRAWING No. SD1172-P-02iv
			SCALE 1:100, 1:1250 @ A3
			DATE July 2026