





North-East Elevation

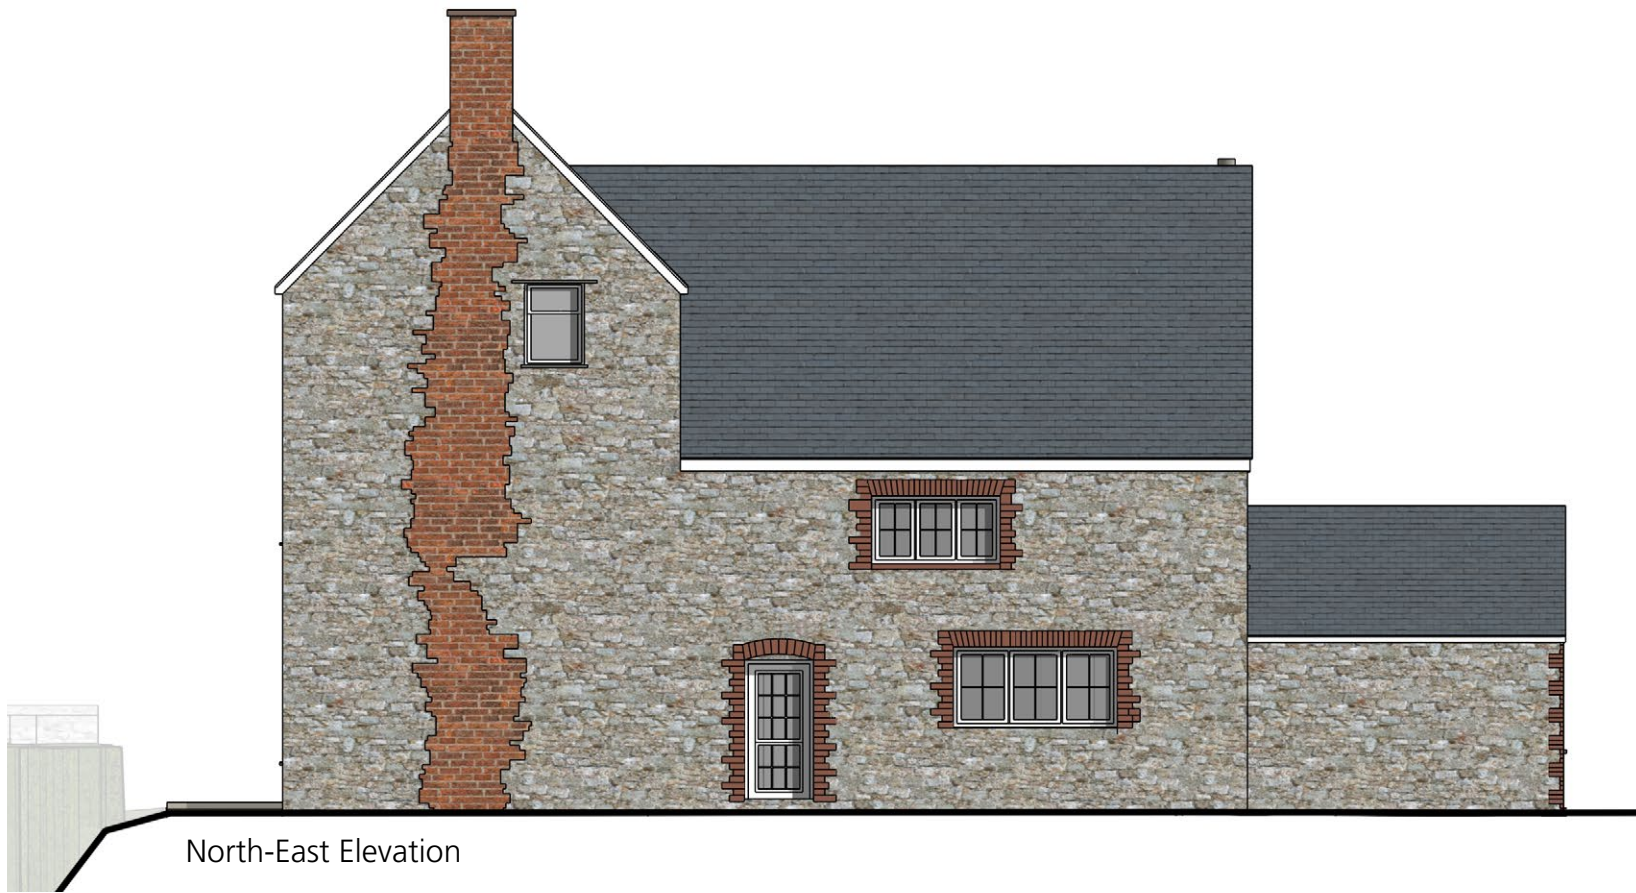

North-West Elevation

 

Revision	Date	Description	Drawing Number		Revision	Hall + Bednarczyk Architects Ltd The Coachworks 12A Lower Church St Chepstow NP16 5HJ T: 01291 627777 E: mail@hallbednarczyk.com www.hallbednarczyk.com
Project	Drawing Title	Job Number	Drawing Number		Status	
Mead Farm	Existing North-East and North-West Elevations	294	031		Planning	
Client	Consultants	Scale	Drawn by		Date	
Mr and Mrs Hembrow		1:100	LH		August 2026	