







WINDOW COLOUR TO BE
"ANTHRACITE" - Ral 7016

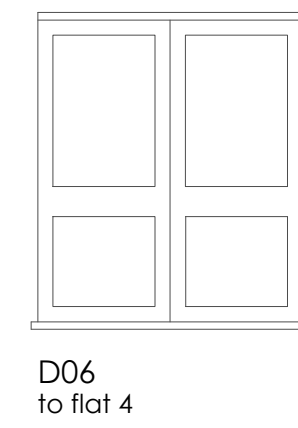


First floor door


Second floor windows

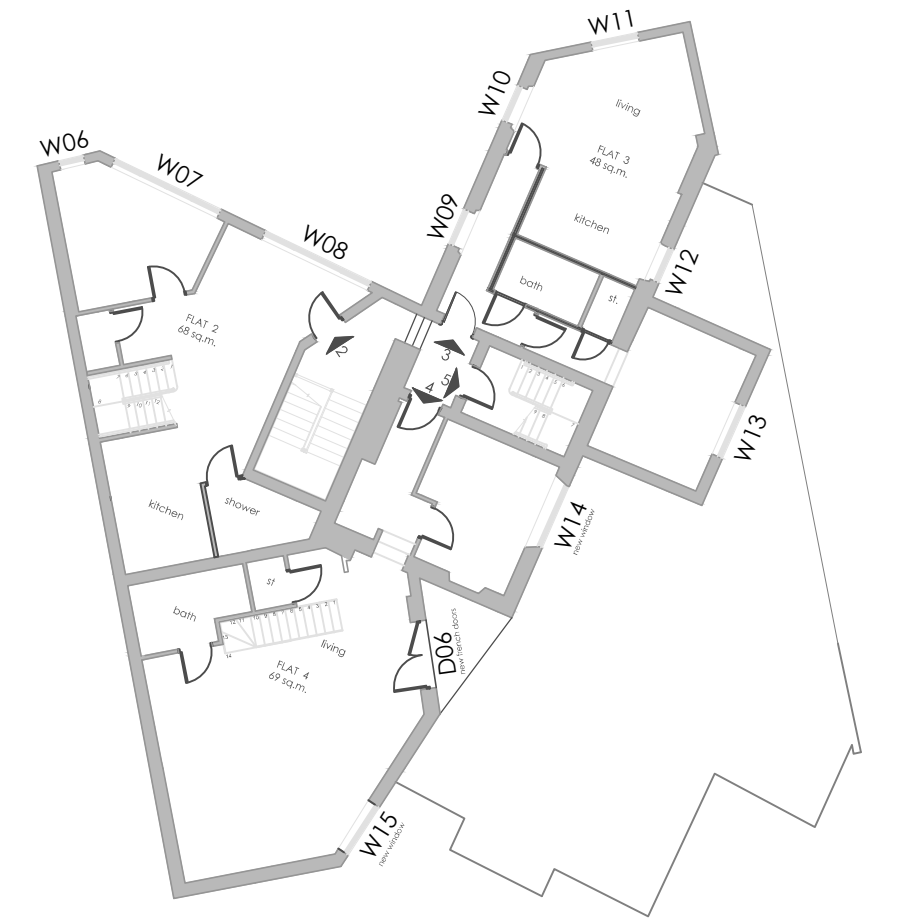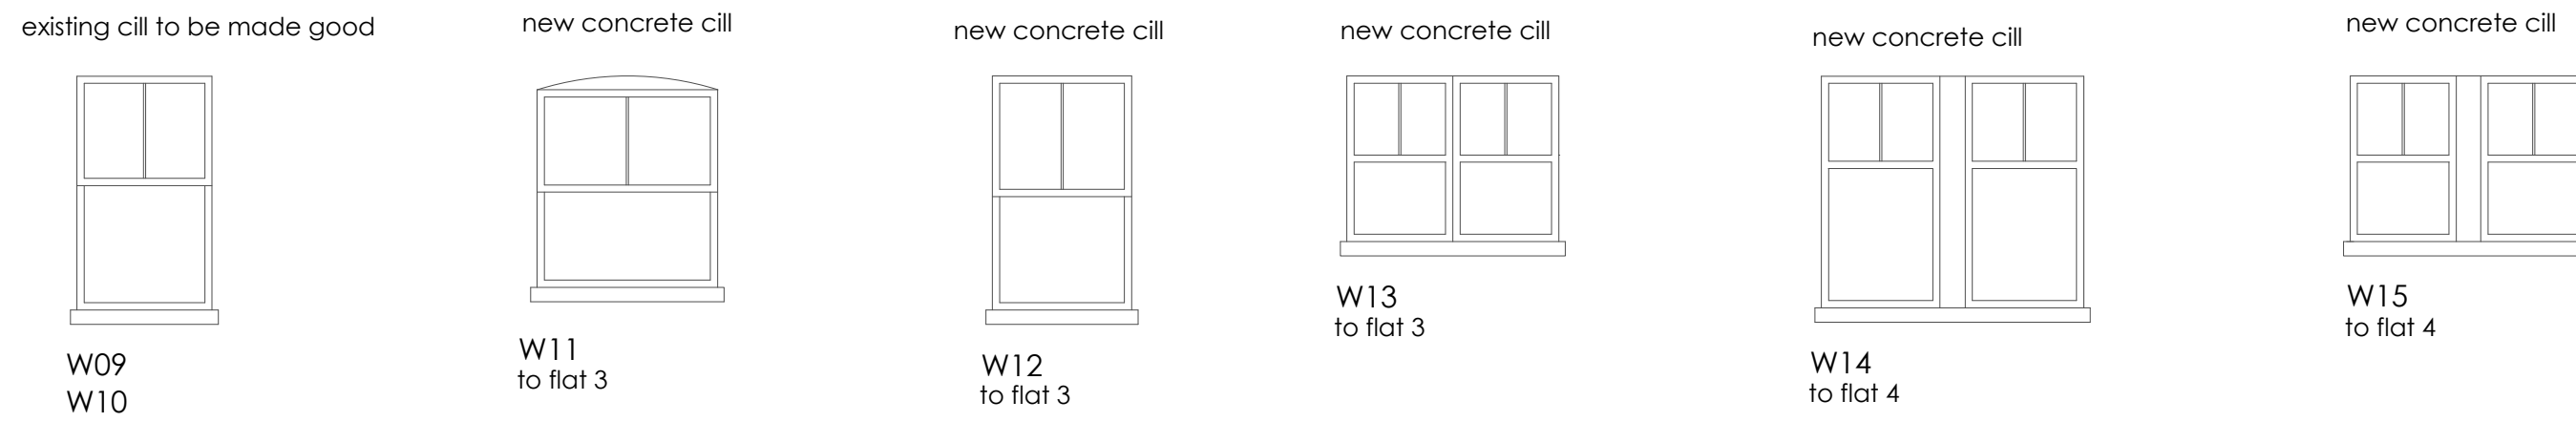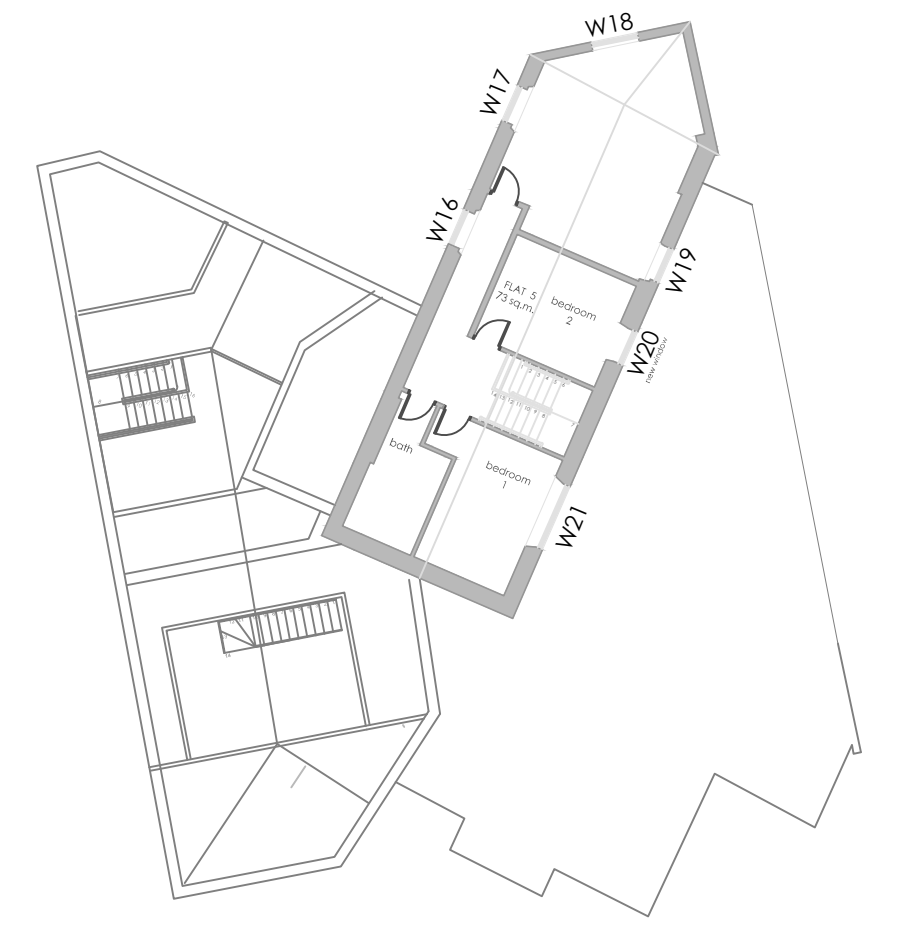


First floor windows

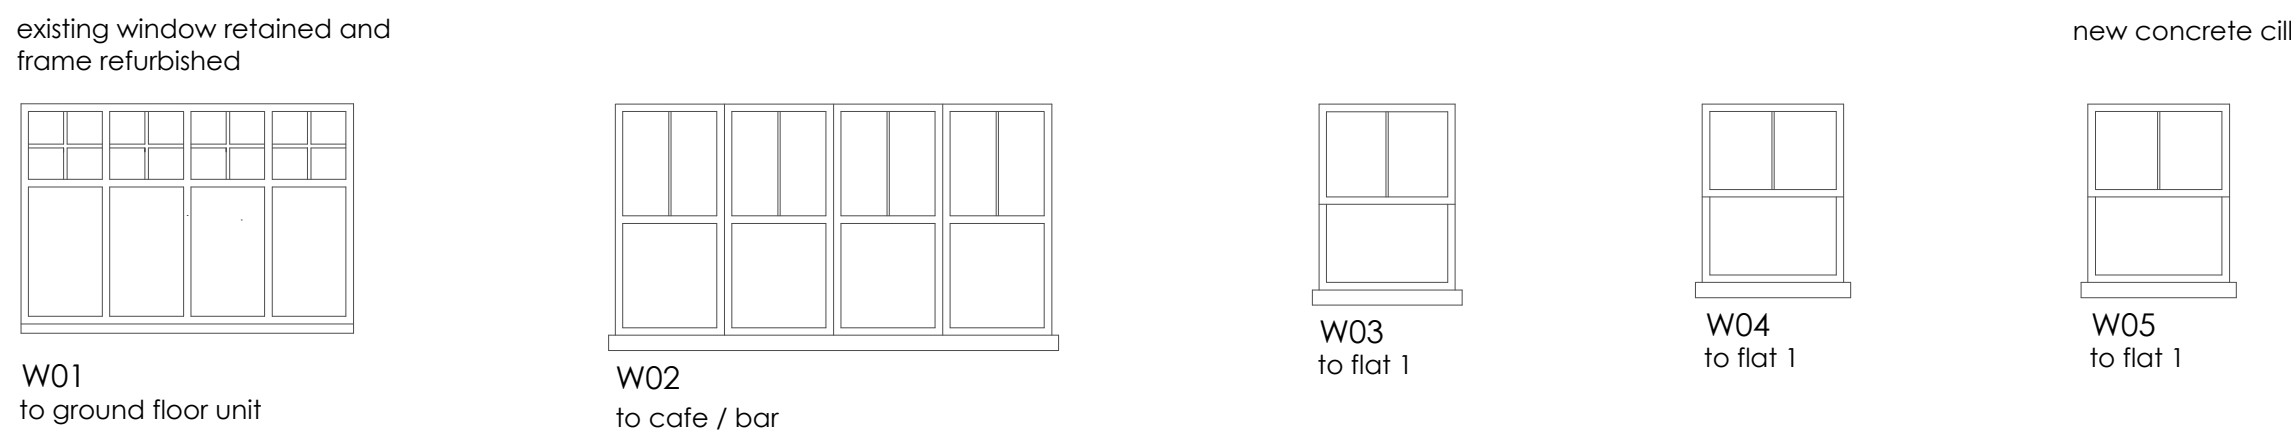

Ground floor windows

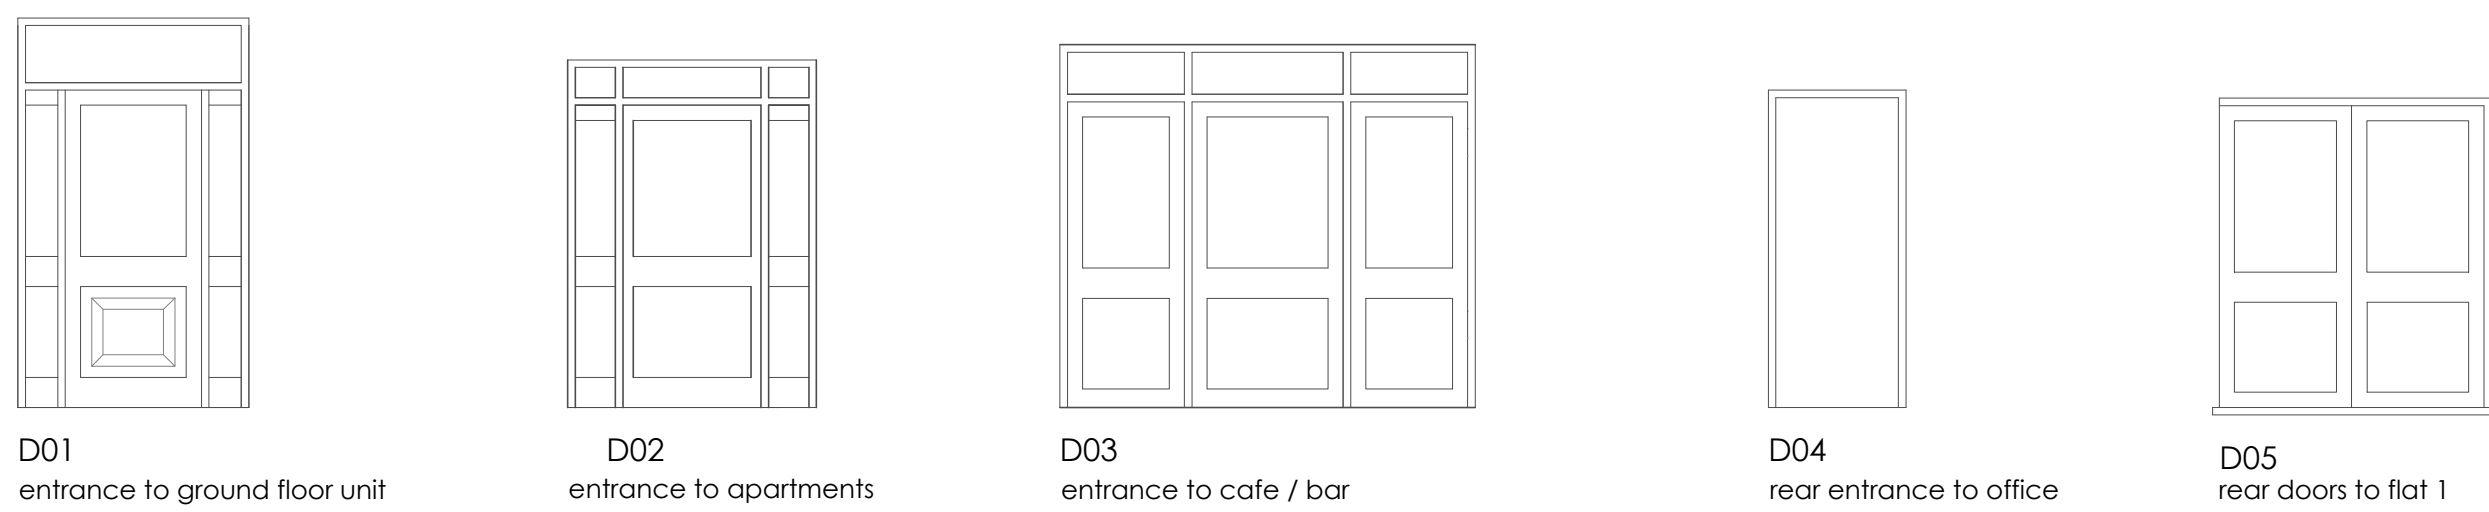

Ground floor doors

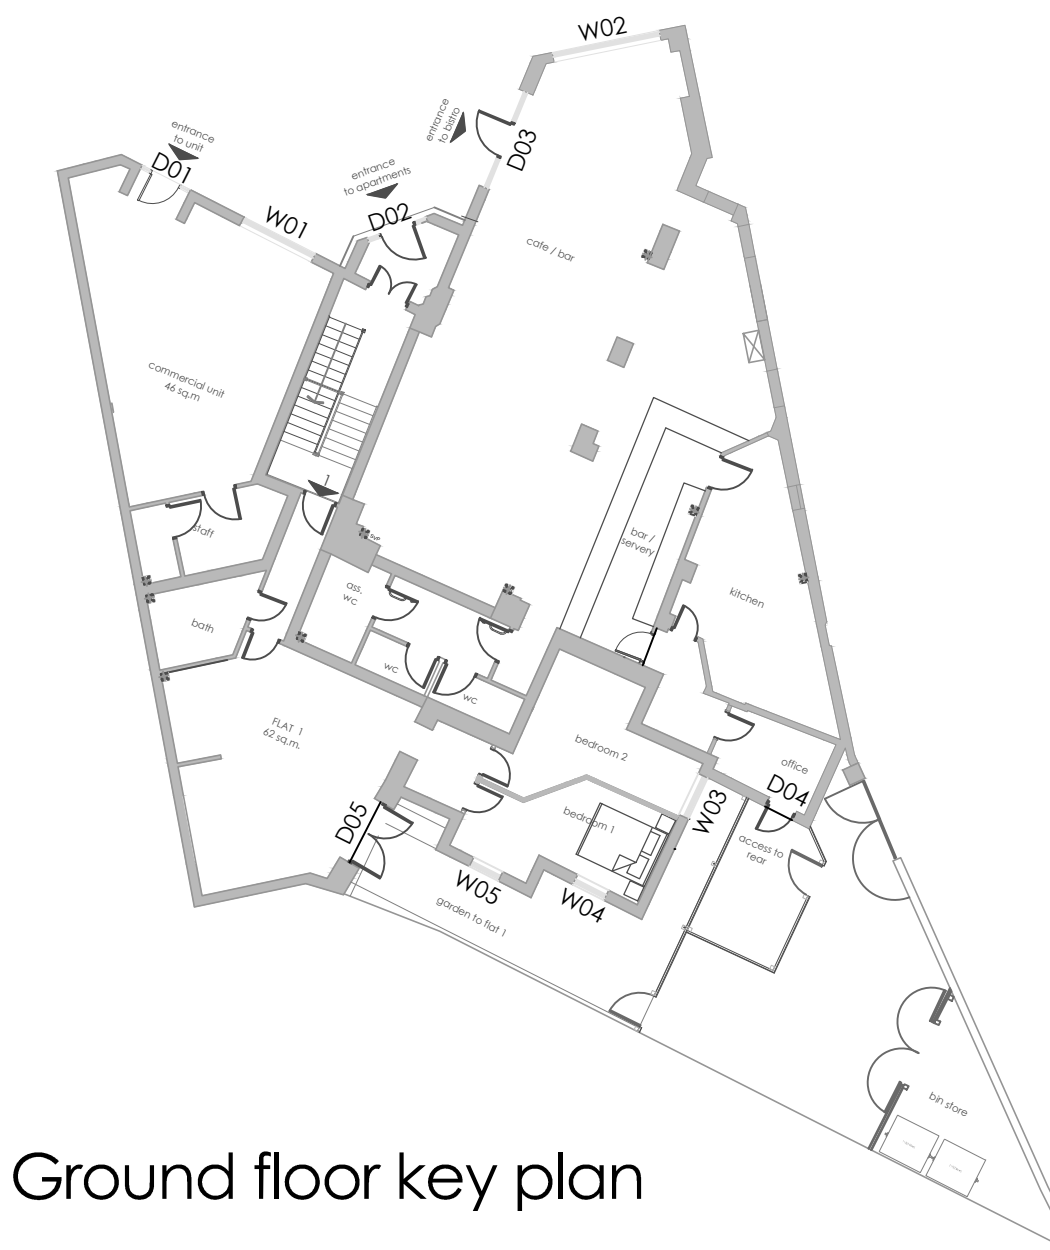

Rev: -	B - window colour added
Client:	SYNER - CHILLWELLBEING
Project:	Church House Stow Hill Newport
Title:	Window / External Door schedule
drawn:	scale: 1:50 @A1
date:	July 2025
drawing no.:	SW / 03
rev:	B