

WINDOW COLOUR TO BE
"ANTHRACITE" - Ral 7016




proposed (North West) front elevation




proposed (North West) front elevation





proposed (South West) side / rear elevation

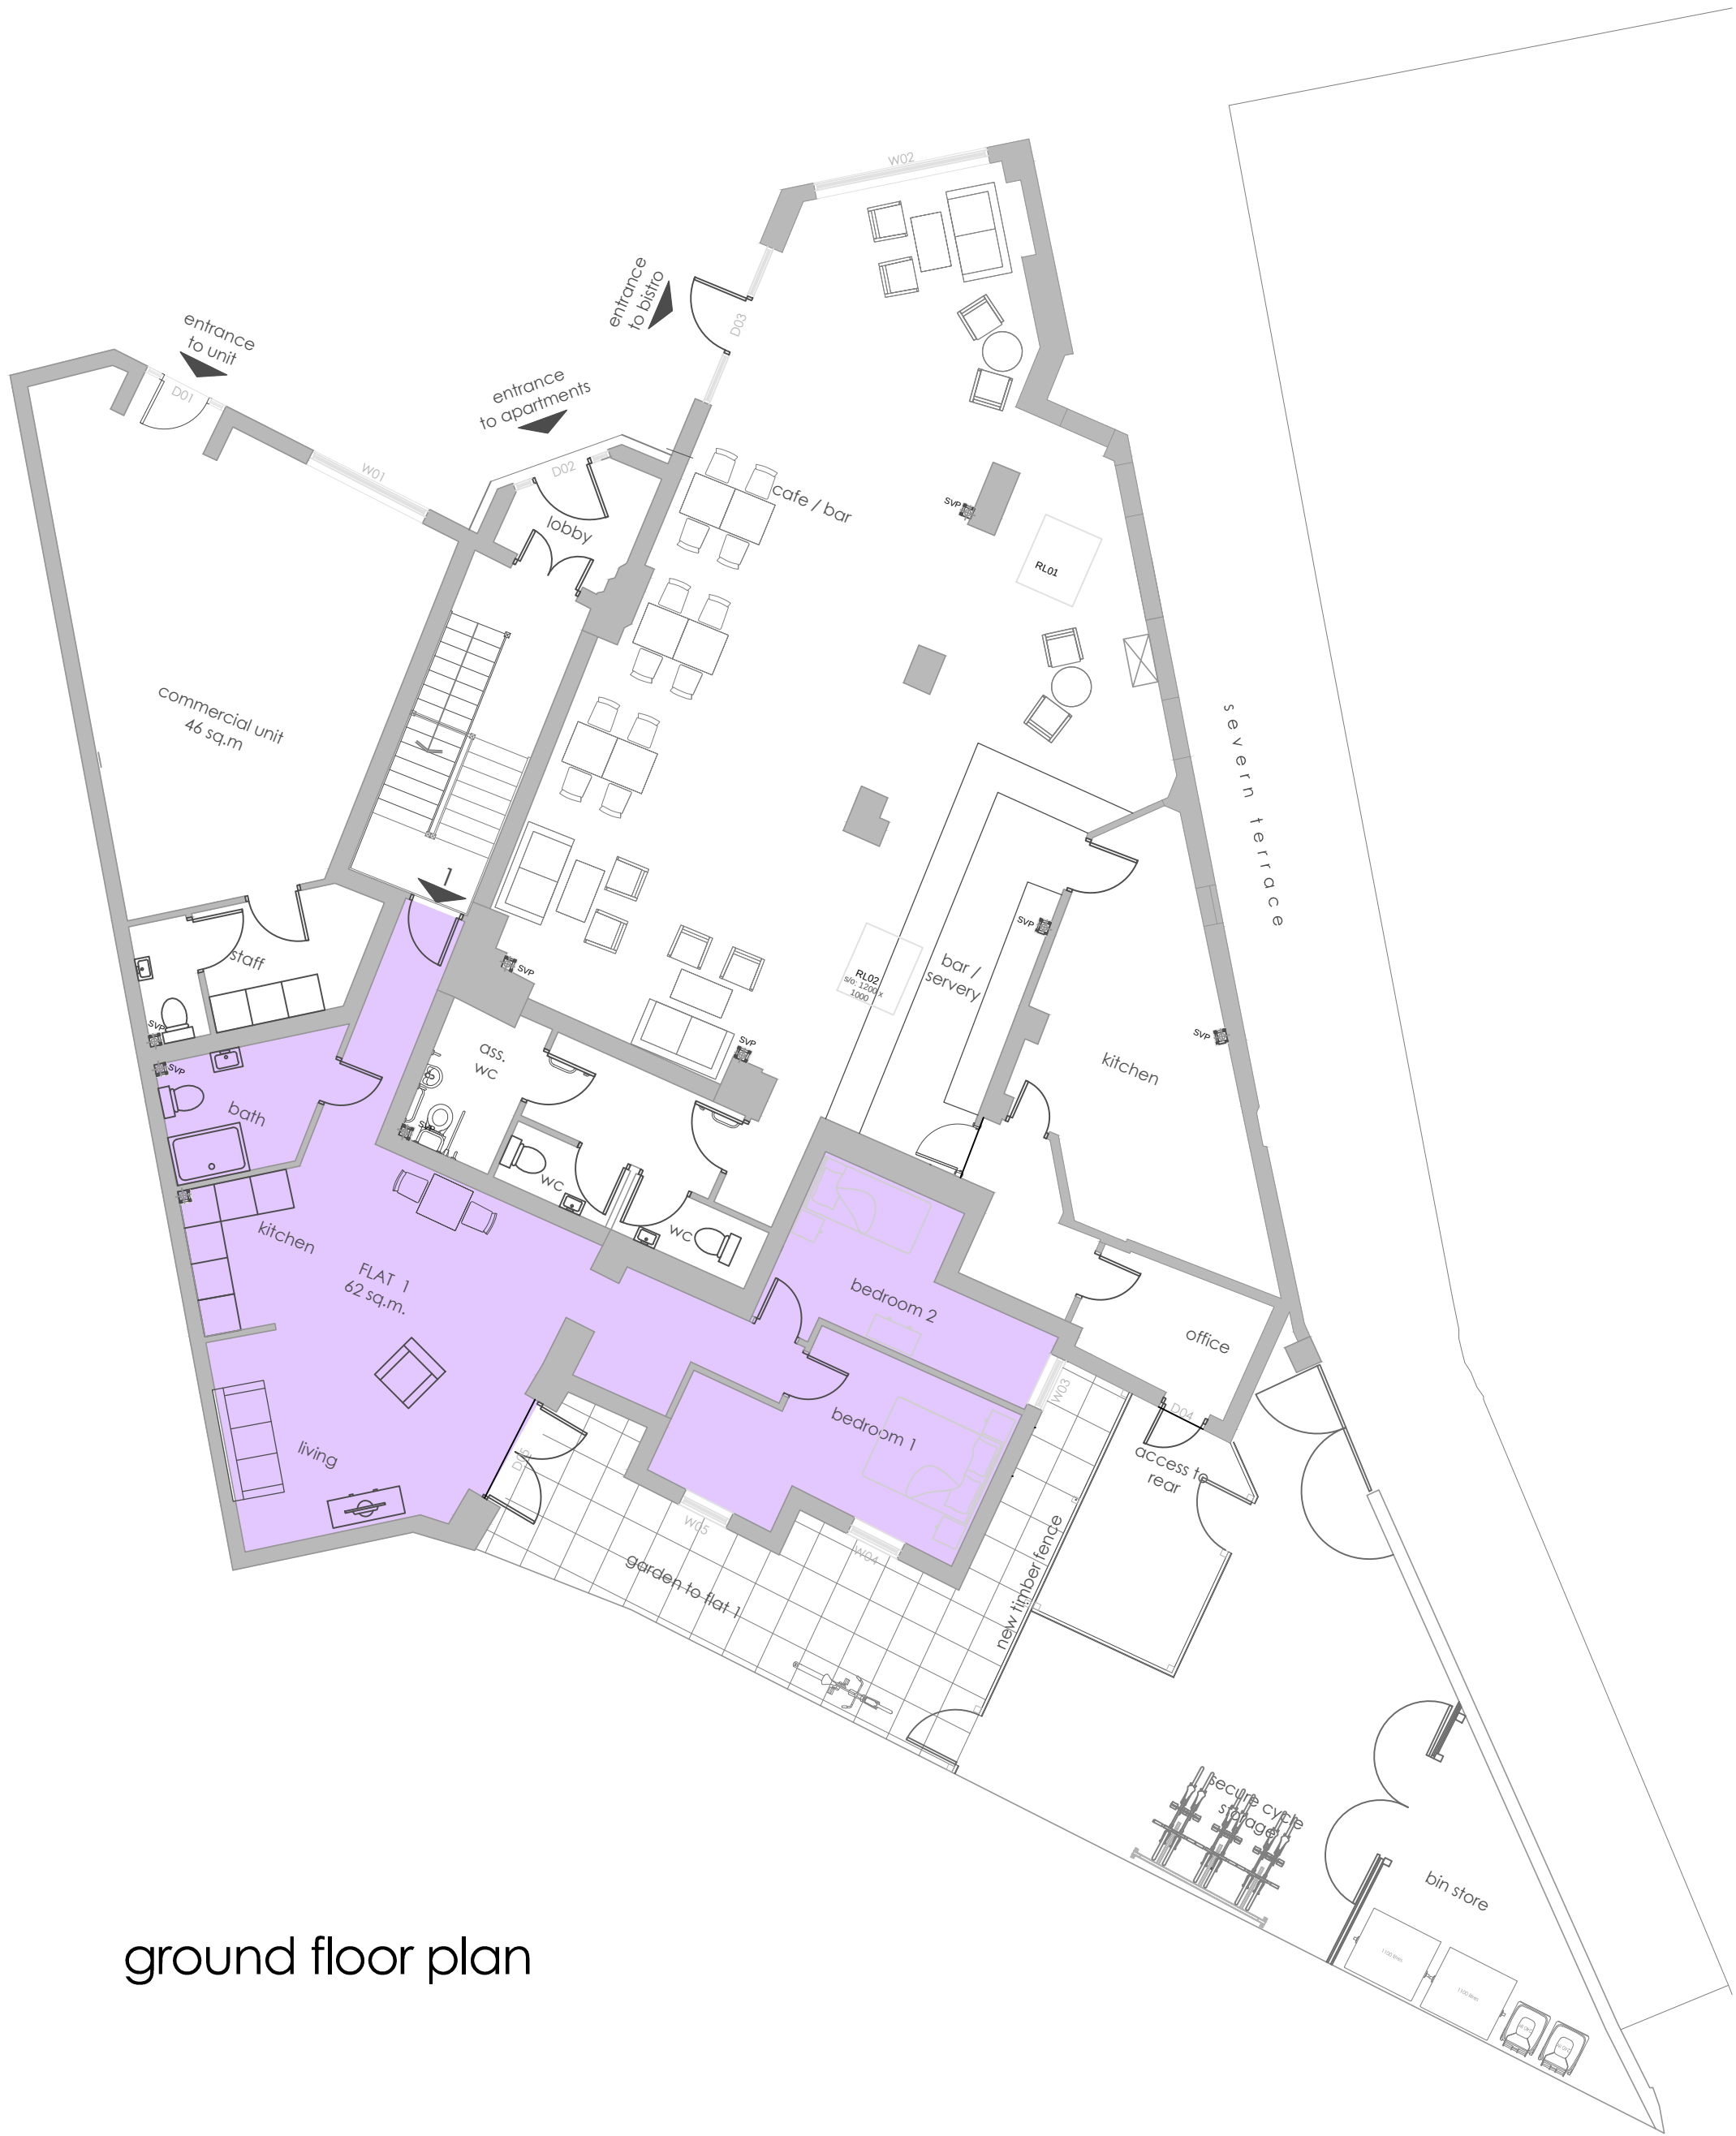


ground floor plan

 


CONCRETE CILL PROFILE
to side elevation windows

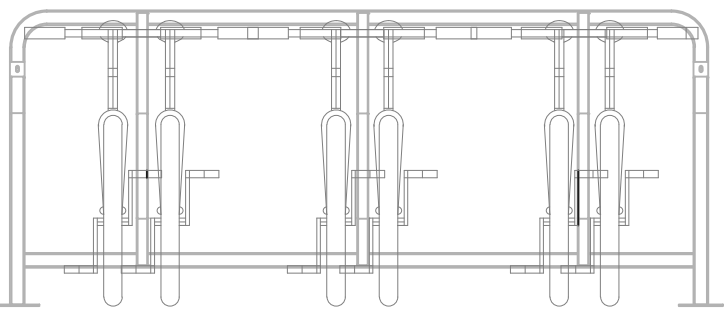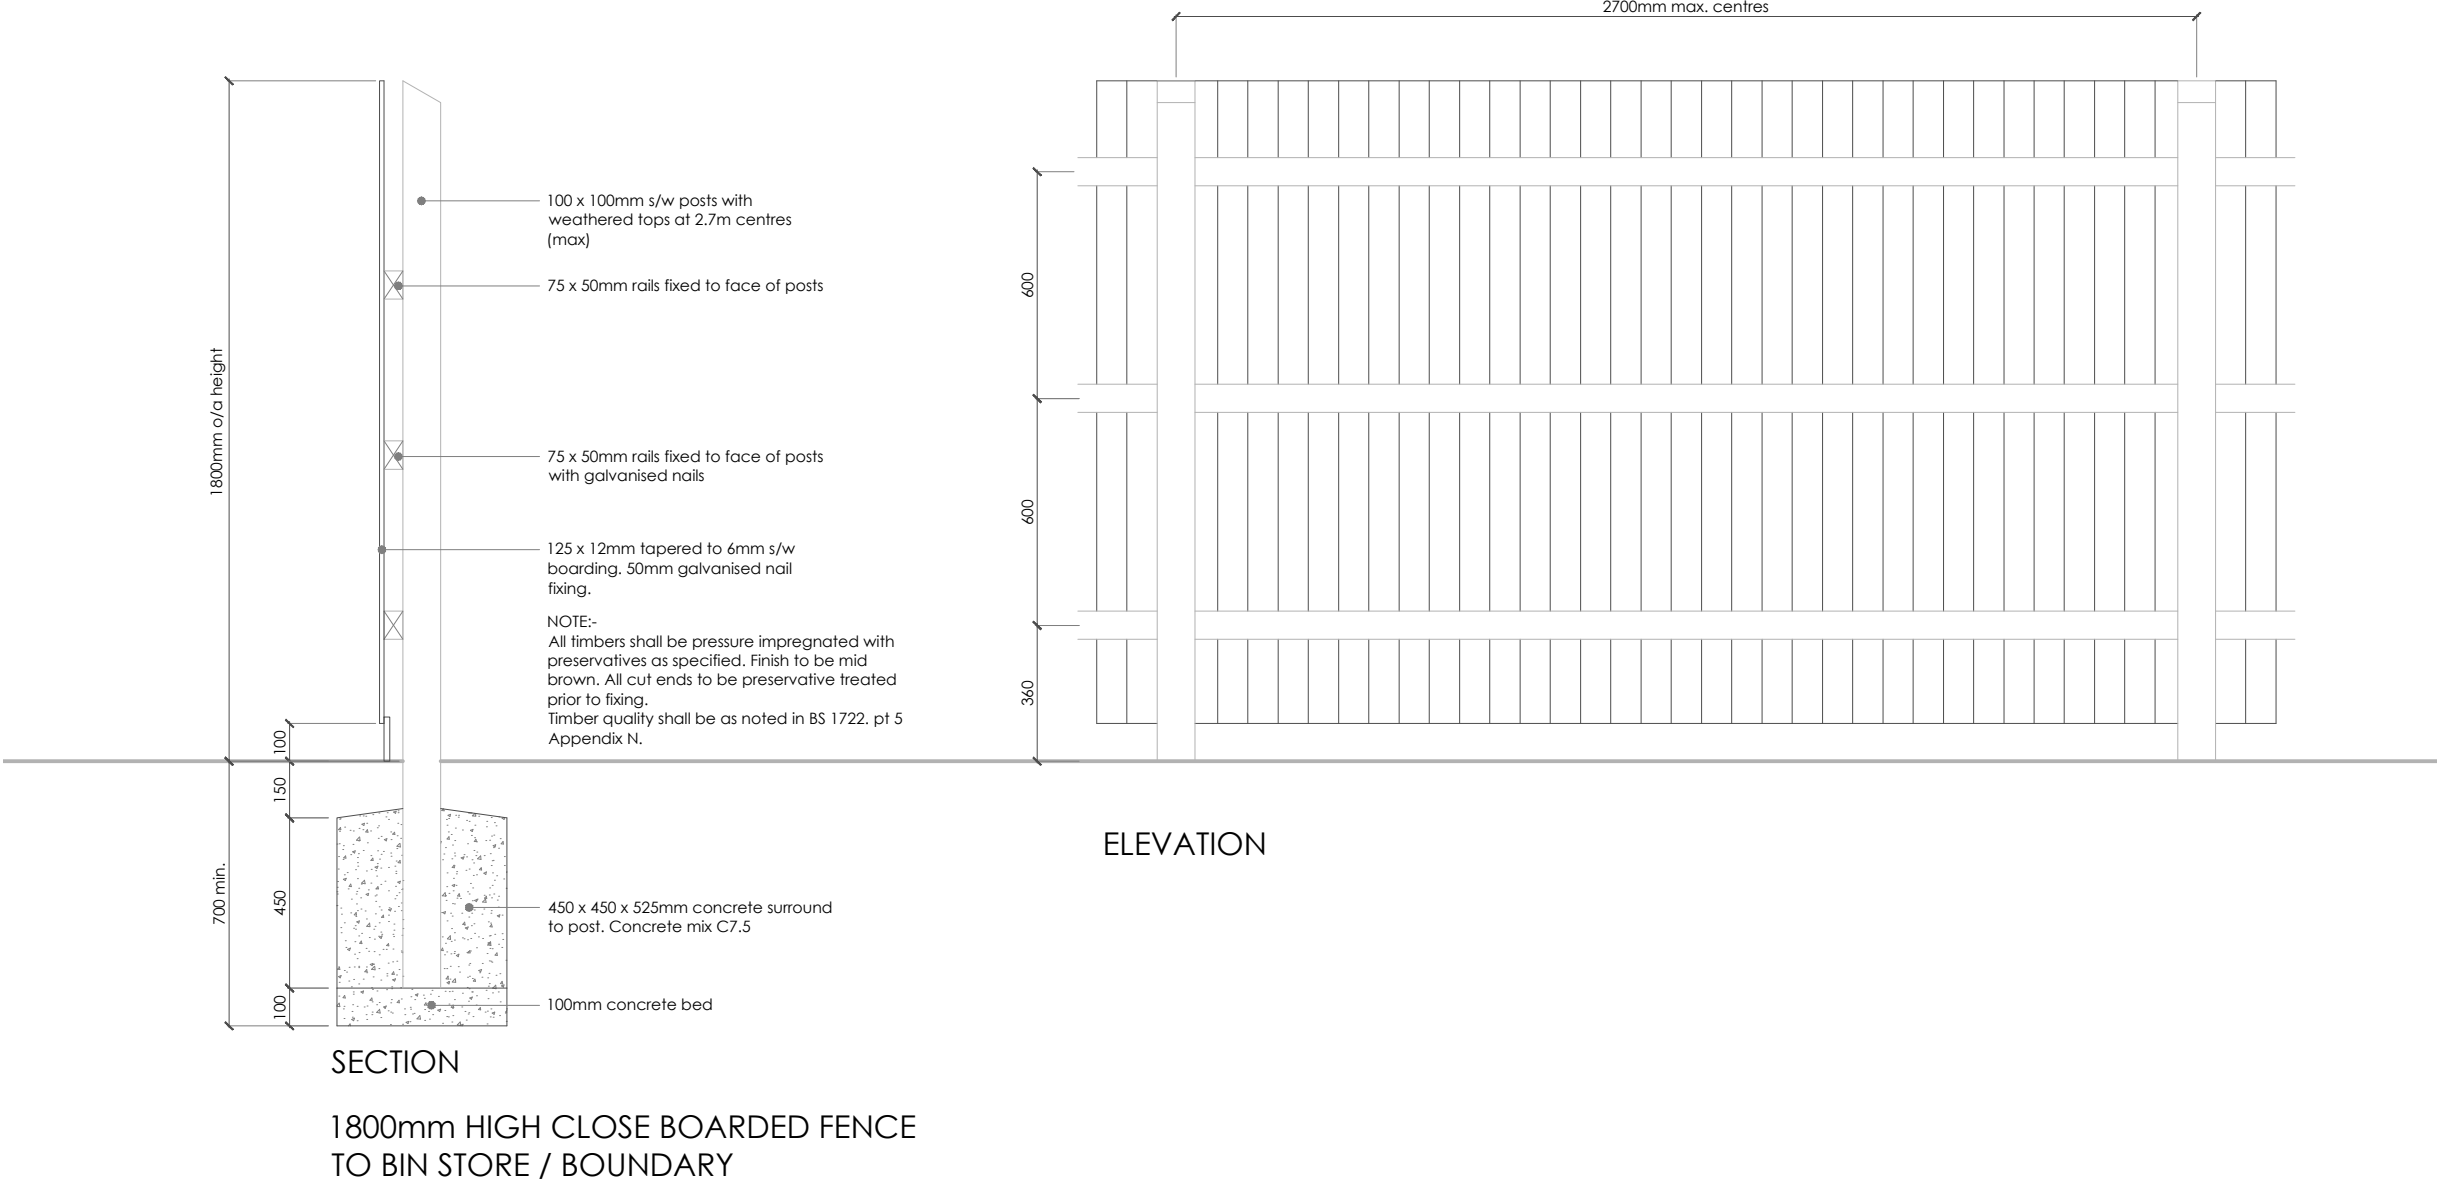

elevation

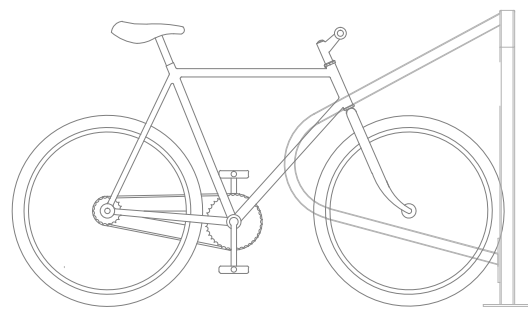

side elevation

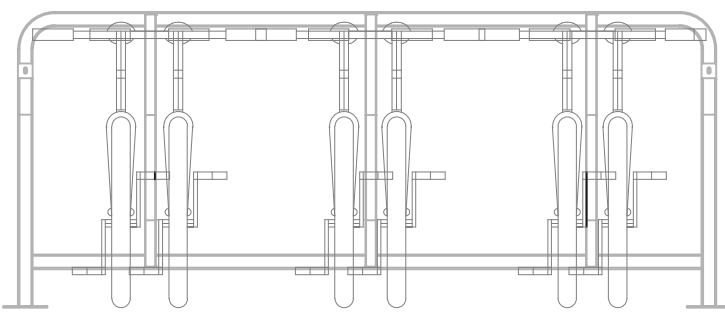

elevation

SECURE BICYCLE STORAGE

Rev: - B - window colour added
Client:
SYNER - CHILLWELLBEING
Project:
Church House Stow Hill Newport
Title:
Plans and Elevations as proposed
Drawn:
Scale: 1:100
@A1
Date:
July 2025
Drawing no.:
SW / 02
Rev:
B