


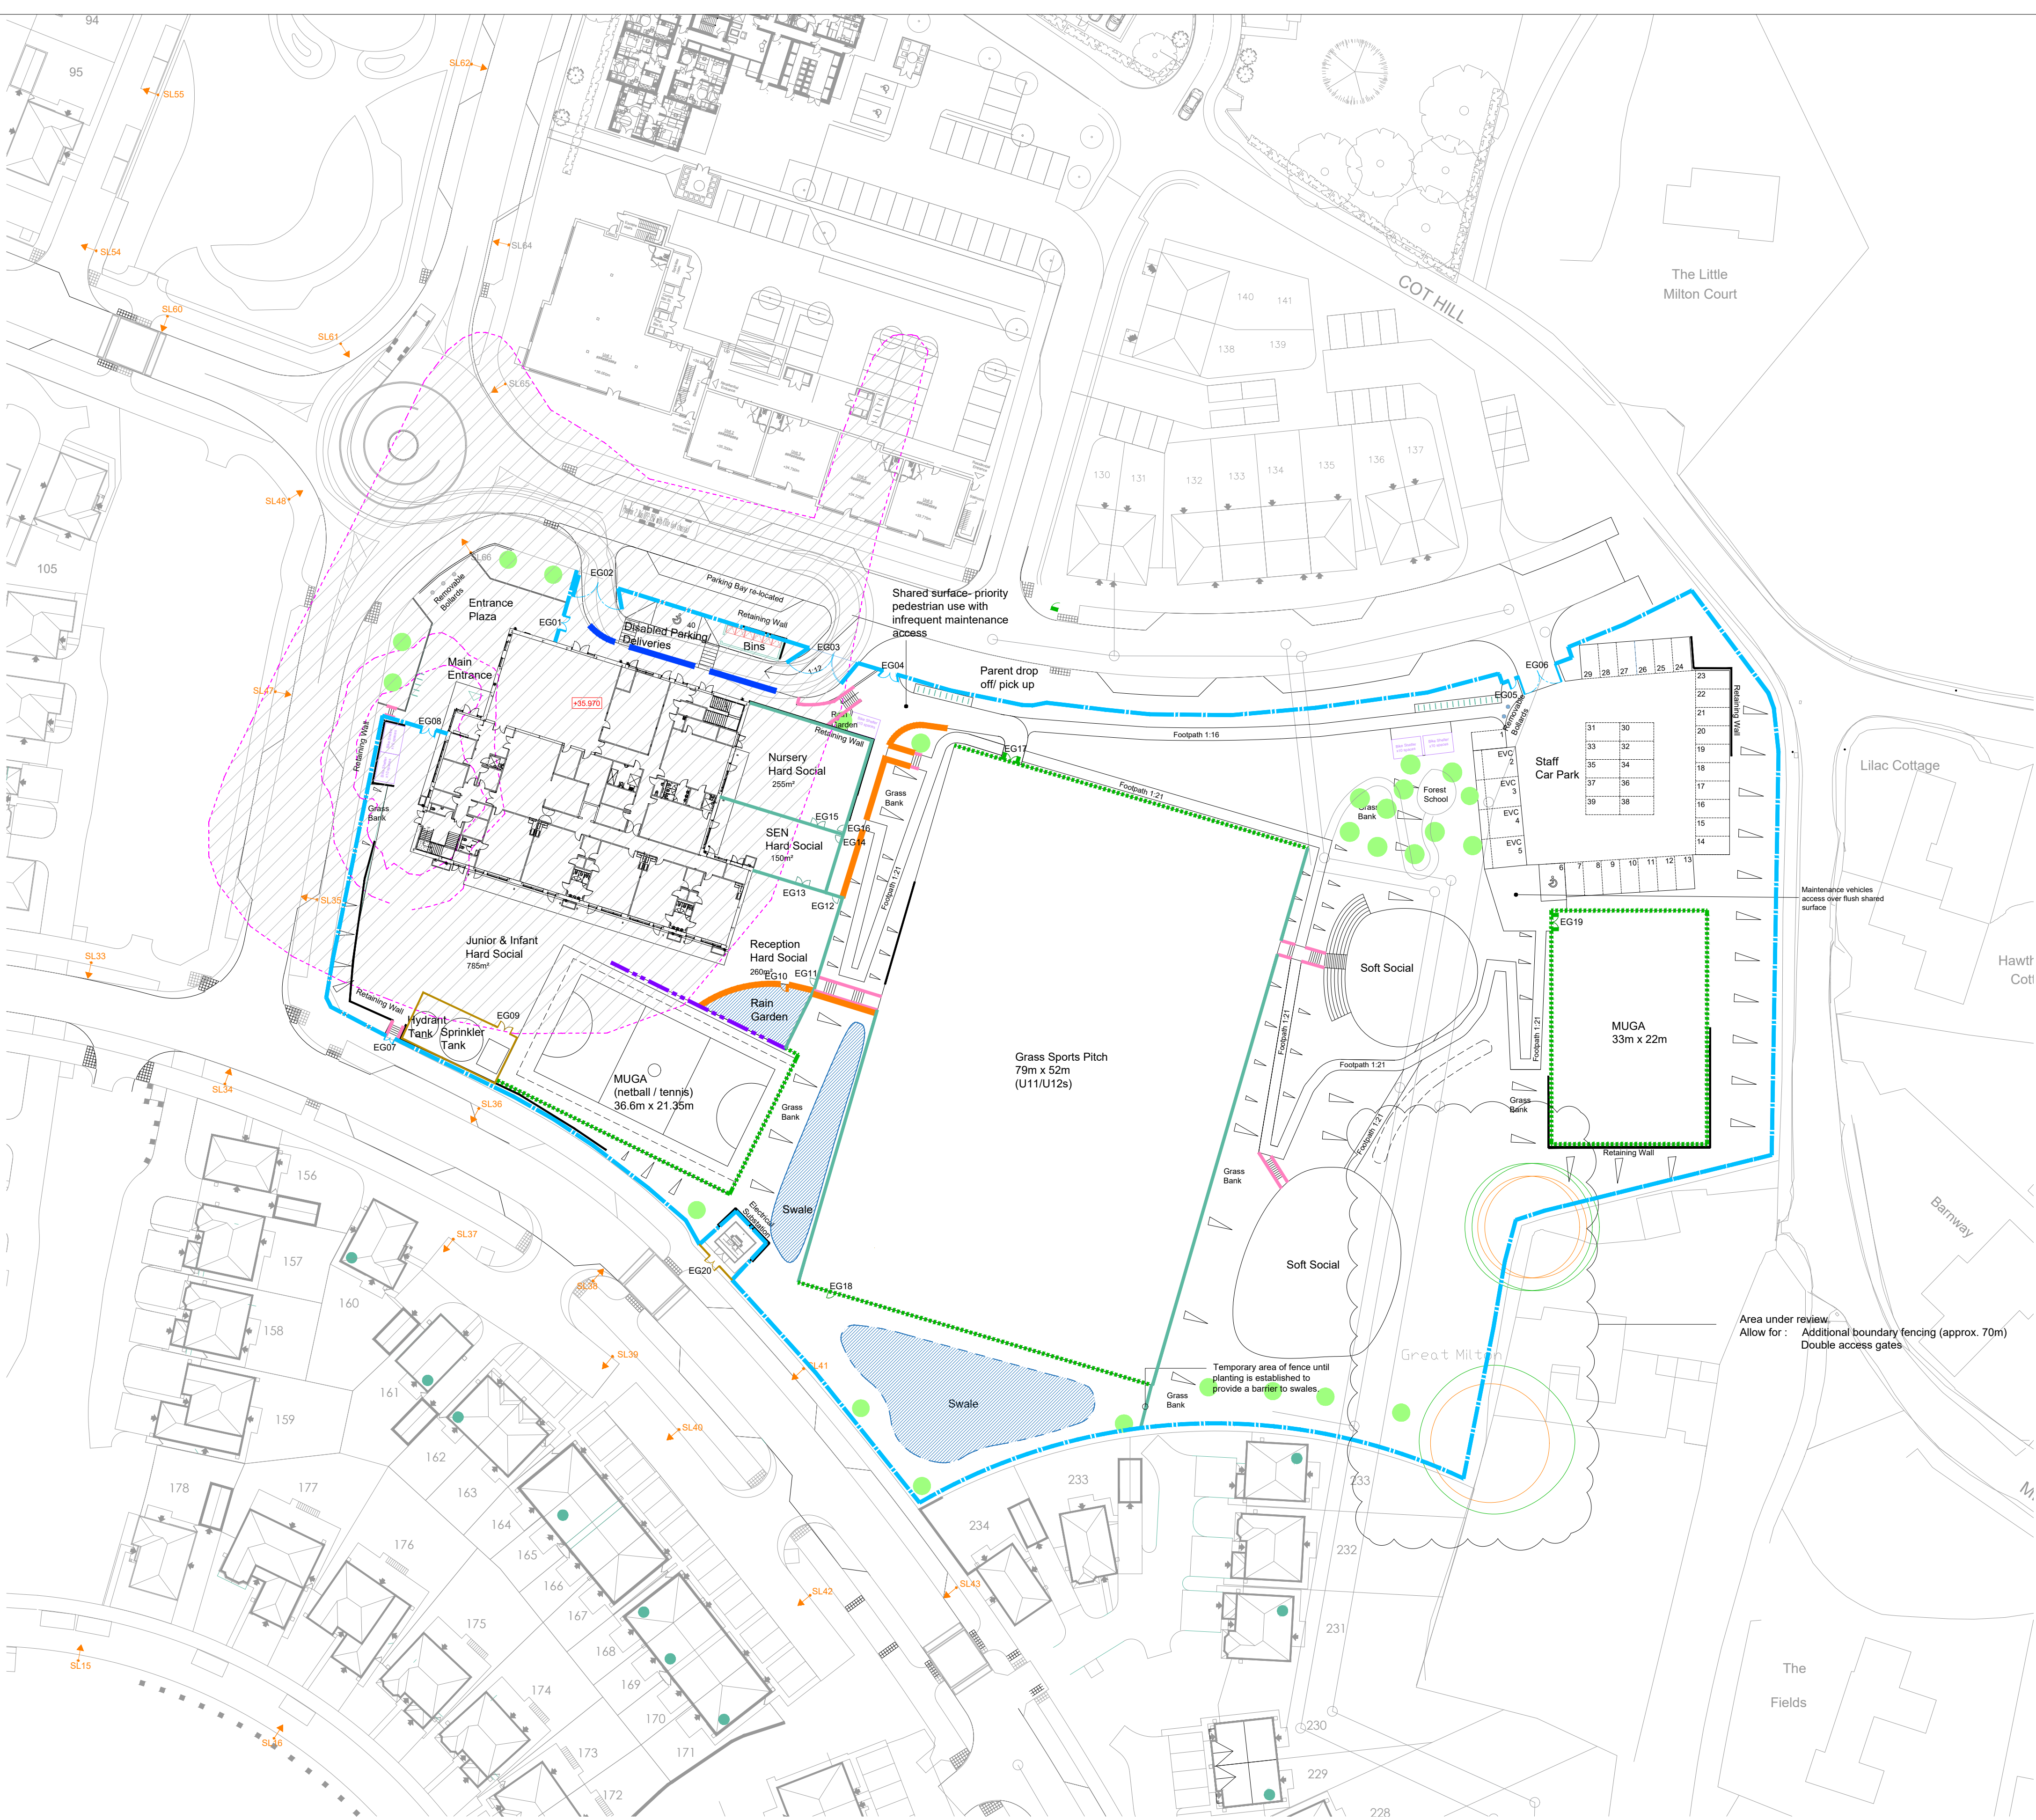

FENCE LEGEND			
	Proposed 2.4m high anti climb SBD boundary fence		
	Proposed 2.4m high hit and miss timber fence		
	Proposed 1.2m high bow top fence		
	Proposed 1.1m high pedestrian guard rail		
	Proposed 1.8m high feature 'pencil' fence		
	Proposed 3m fence to Pitch & MUGA with acoustic barrier treatment fitted to the weldmesh fencing		
	Proposed Retaining Wall (extent to be confirmed by CE)		
	Proposed 1.1m high handrail fence		
	Proposed 1.8m high anti climb fence		
	Proposed Brick enclosure to Bin Store		
	Known extents of infilled quarry		
	Fence Type TBC		
	Proposed Swale		

This drawing must not be scaled.
Figured dimensions and levels to be used.
Any inaccuracies must be notified to the architect.
Detail drawings and large scale drawings take precedence over smaller drawings.

A1

THIS DRAWINGS IS COPYRIGHT ©

Rev:			
P01	Drawing Issued for Information 01-09-22		
P02	Rainwater Garden Planters indicated and path between hard social & grass pitch revised. 13.09.22		
P03	Fencing rationalised following amendments. 18.04.23		
P04	Updated to reflect current site plan 18.06.24		
P05	Trees updated in line with Landscape Architect's information 20.06.24		
P06	Sports pitch and MUGA stairs omitted, maintenance road reduce with footpath down to carpark, Accessible path amended.		
	1 No MUGA gate omitted.	02.07.24	AD
P07	Final Stage 3 Issue	19.07.24	CB

Chk'd:	
P08	Perimeter fence line updated along eastern boundary with Great Milton Manor, in response to tree officer comments. Fence and gates shown across substation. 12.09.2024 RW

PRELIMINARY	
PLANNING	✓
DESIGN	
TENDER	
CONSTRUCTION	

powelldobson
ARCHITECTS

Cardiff, Swansea, London t +44 (0)33 33 201 001 www.powelldobson.com @PDArchitects

Contract: 18074 Llanwern Primary School, Newport

Title: Proposed Site Boundary Treatments

PDA Job No:	18074			
SITE	ORG.	DIS.	DRG NO.	REV
	PDA	A	V1- XX- DR - A - 05 1003	P08
		VOLUME LEVEL OR TYPE		NUMBER

Scale: 1:500
Date: 19/08/2022
Drawn: LH
Checked: CBL