


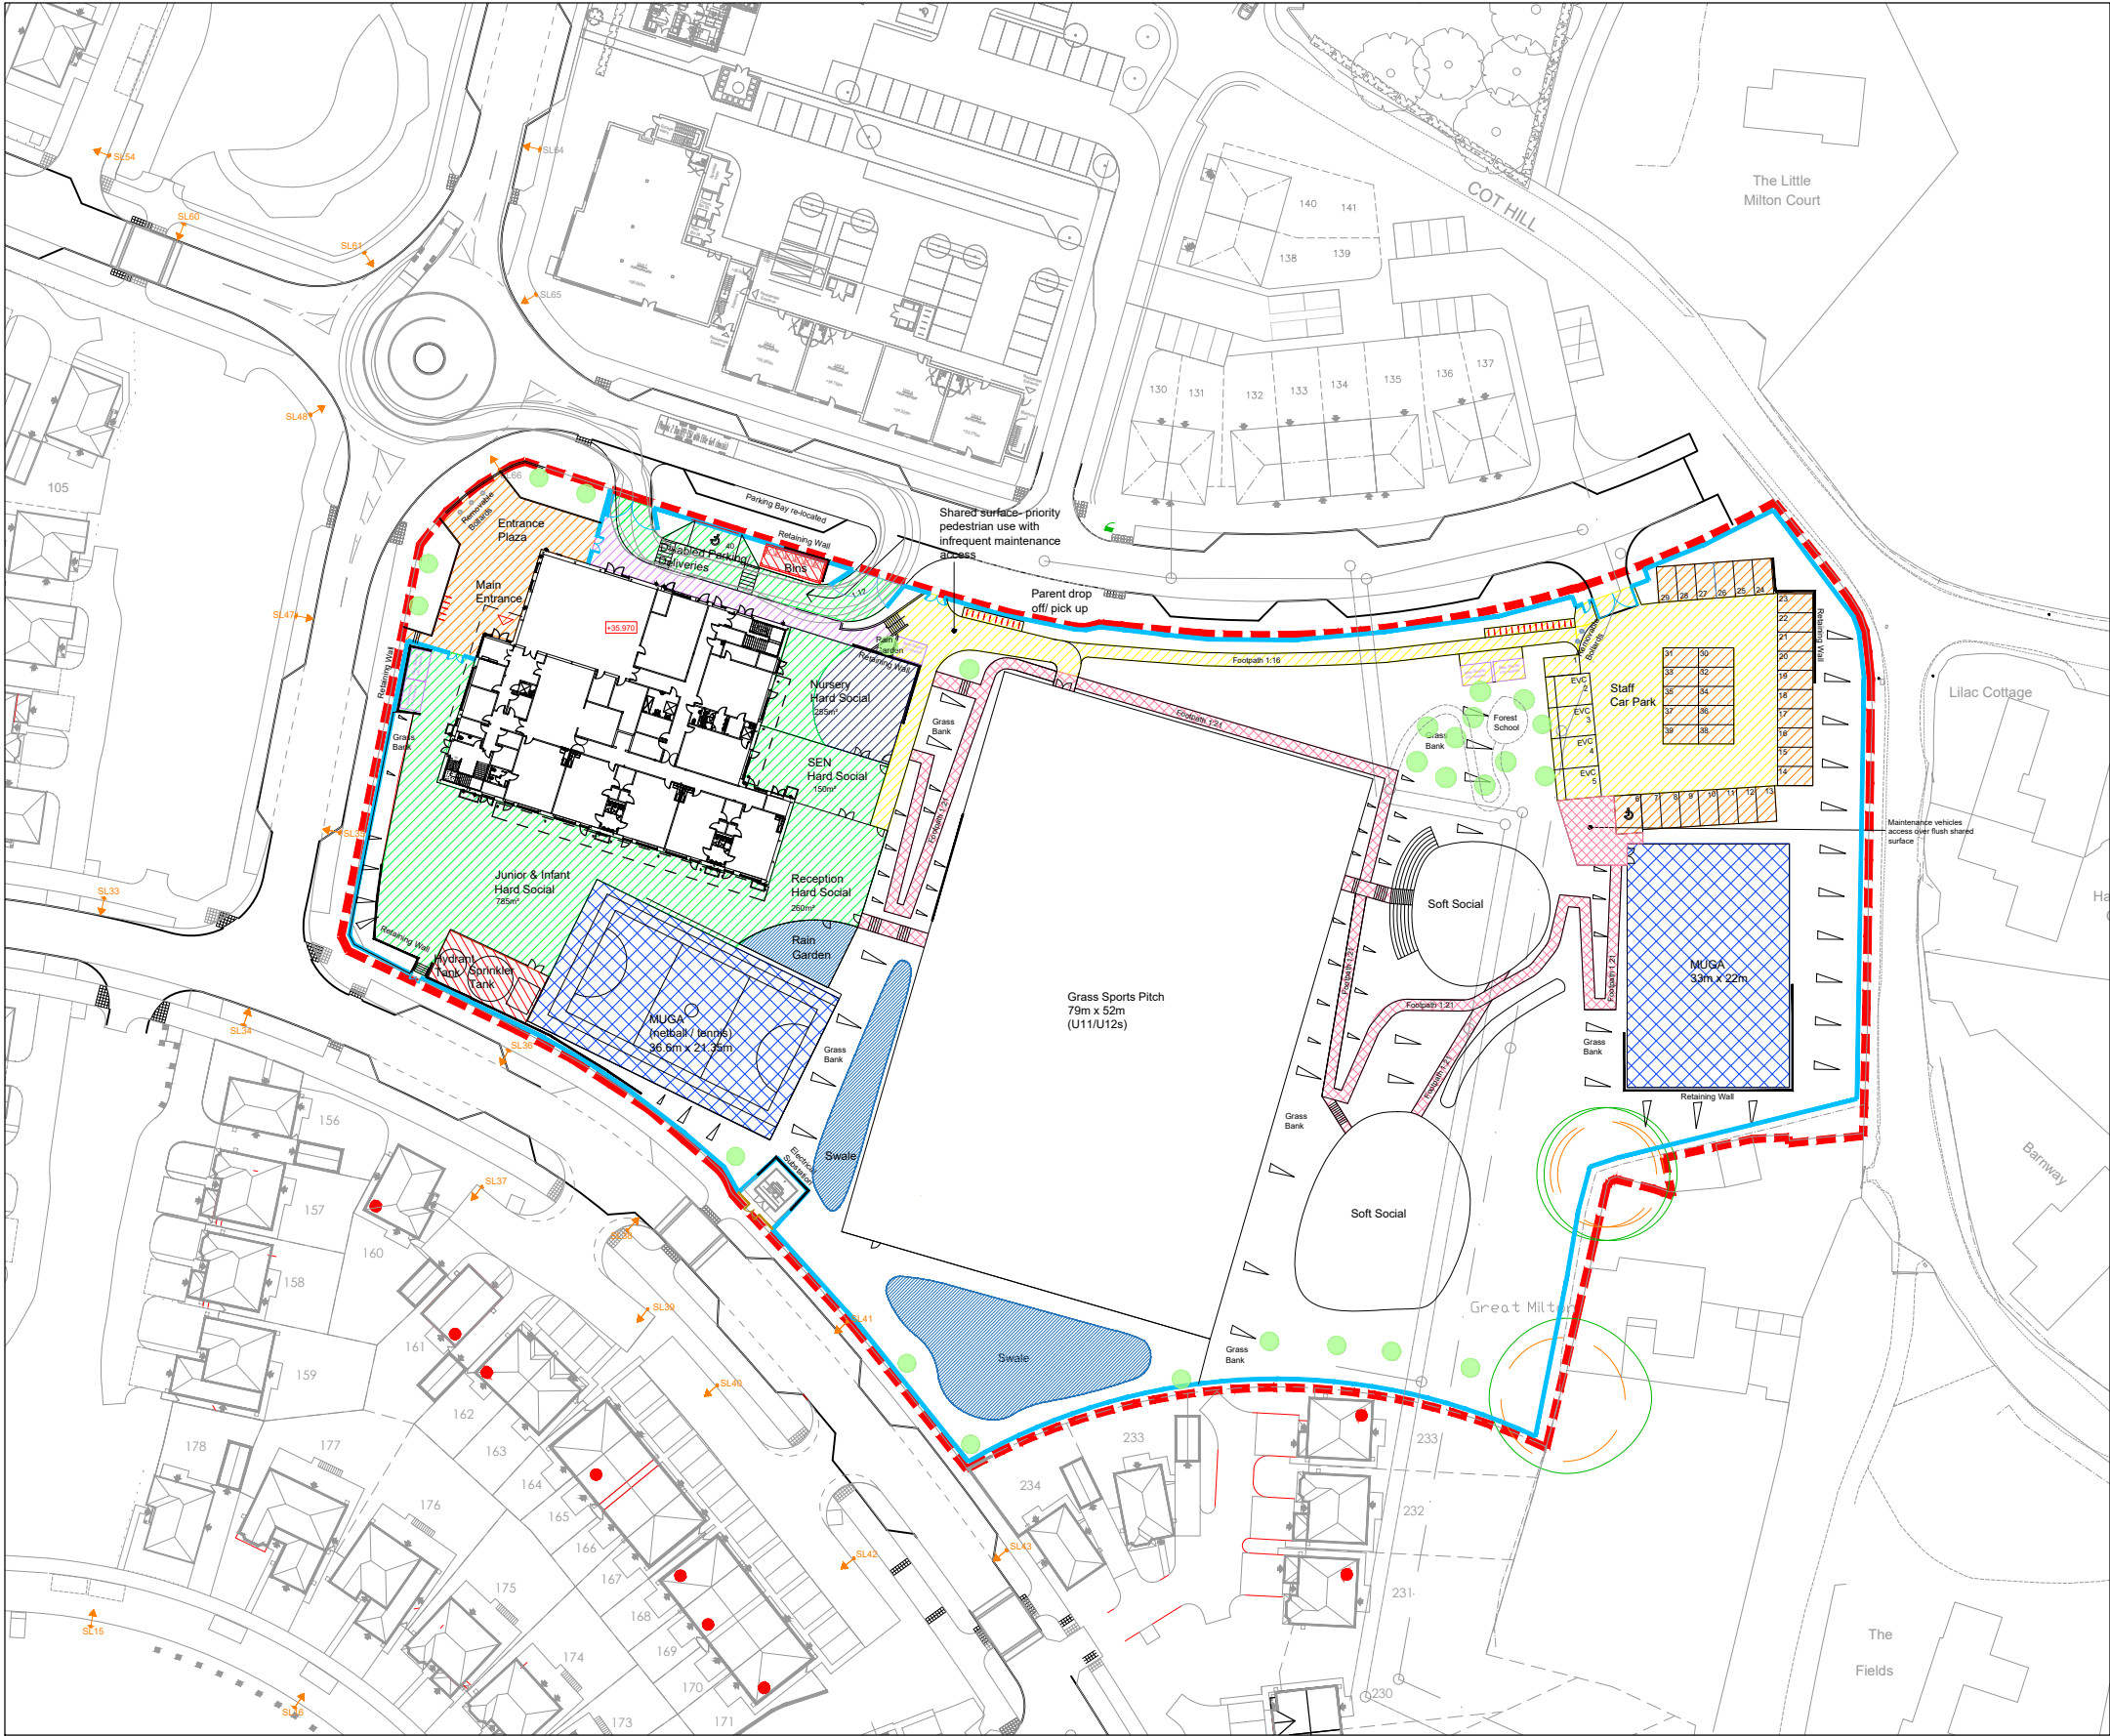

KEY

- Natural Buff Coloured 'NatraTex' or similar Macadam
- Permeable Sports Tarmac Surface
- Tarmac (trafficable)
- Coloured EPDM
- Permeable Tarmac (Trafficable)
- Feature Hard Landscaping - with permeable substrate
- Concrete Slab

Note:
Refer to Cambria Civils drawings for extent of permeable surfaces and SAB proposals.

Figured dimensions and levels to be used. Any inaccuracies must be notified to the architect. Detail drawings and large scale drawings take precedence over smaller drawings.

THIS DRAWING IS COPYRIGHT ©

Registered Office: Powell Dobson, Suite 1F, Building One, Eastern Business Park, Wern Fawr Lane, Old St Mellons, Cardiff CF3 5EA. Powell Dobson is a trading name of Powell Dobson Architects Ltd a company registered in England and Wales No 3873802.

Rev:	
P01	Stage 3 Issue. 02.09.22
P02	Rainwater Garden Planters indicated and path between hard social & grass pitch revised. 13.09.22
P03	Entrance Plaza Revised following revised Topo Levels. 19.04.23
P04	Updated to reflect current site plan 18.06.24
P05	Trees updated in line with Landscape Architect's information 20.06.24
P06	Updated to reflect current site plan. 08.07.24
P07	Final Stage 3 Issue. 19.07.24 CB

Chk'd:	Rev:
P08	Perimeter fence line revised. Additional fence shown across Electrical Substation. Deliveries access road and associated entrance points reconfigured. 12.09.24 RW

Chk'd:	Rev:

PRELIMINARY	
PLANNING	✓
DESIGN	
TENDER	
CONSTRUCTION	

powelldobson
ARCHITECTS

Cardiff Office: Suite 1F, Building One, Eastern Business Park, Wern Fawr Lane, Old St Mellons, Cardiff CF3 5EA
Tel: +44 (0)33 33 201 001 www.powelldobson.com

Contract: Llanwern Primary School
Newport

Title: Proposed Hard Landscaping Plan

Drawing No. 18074-PDA-V1-XX-DR-A-05-1004
Rev. P08

Scale: 1:500
Date: Sept 2022
Drawn: LH
Checked: CBL