



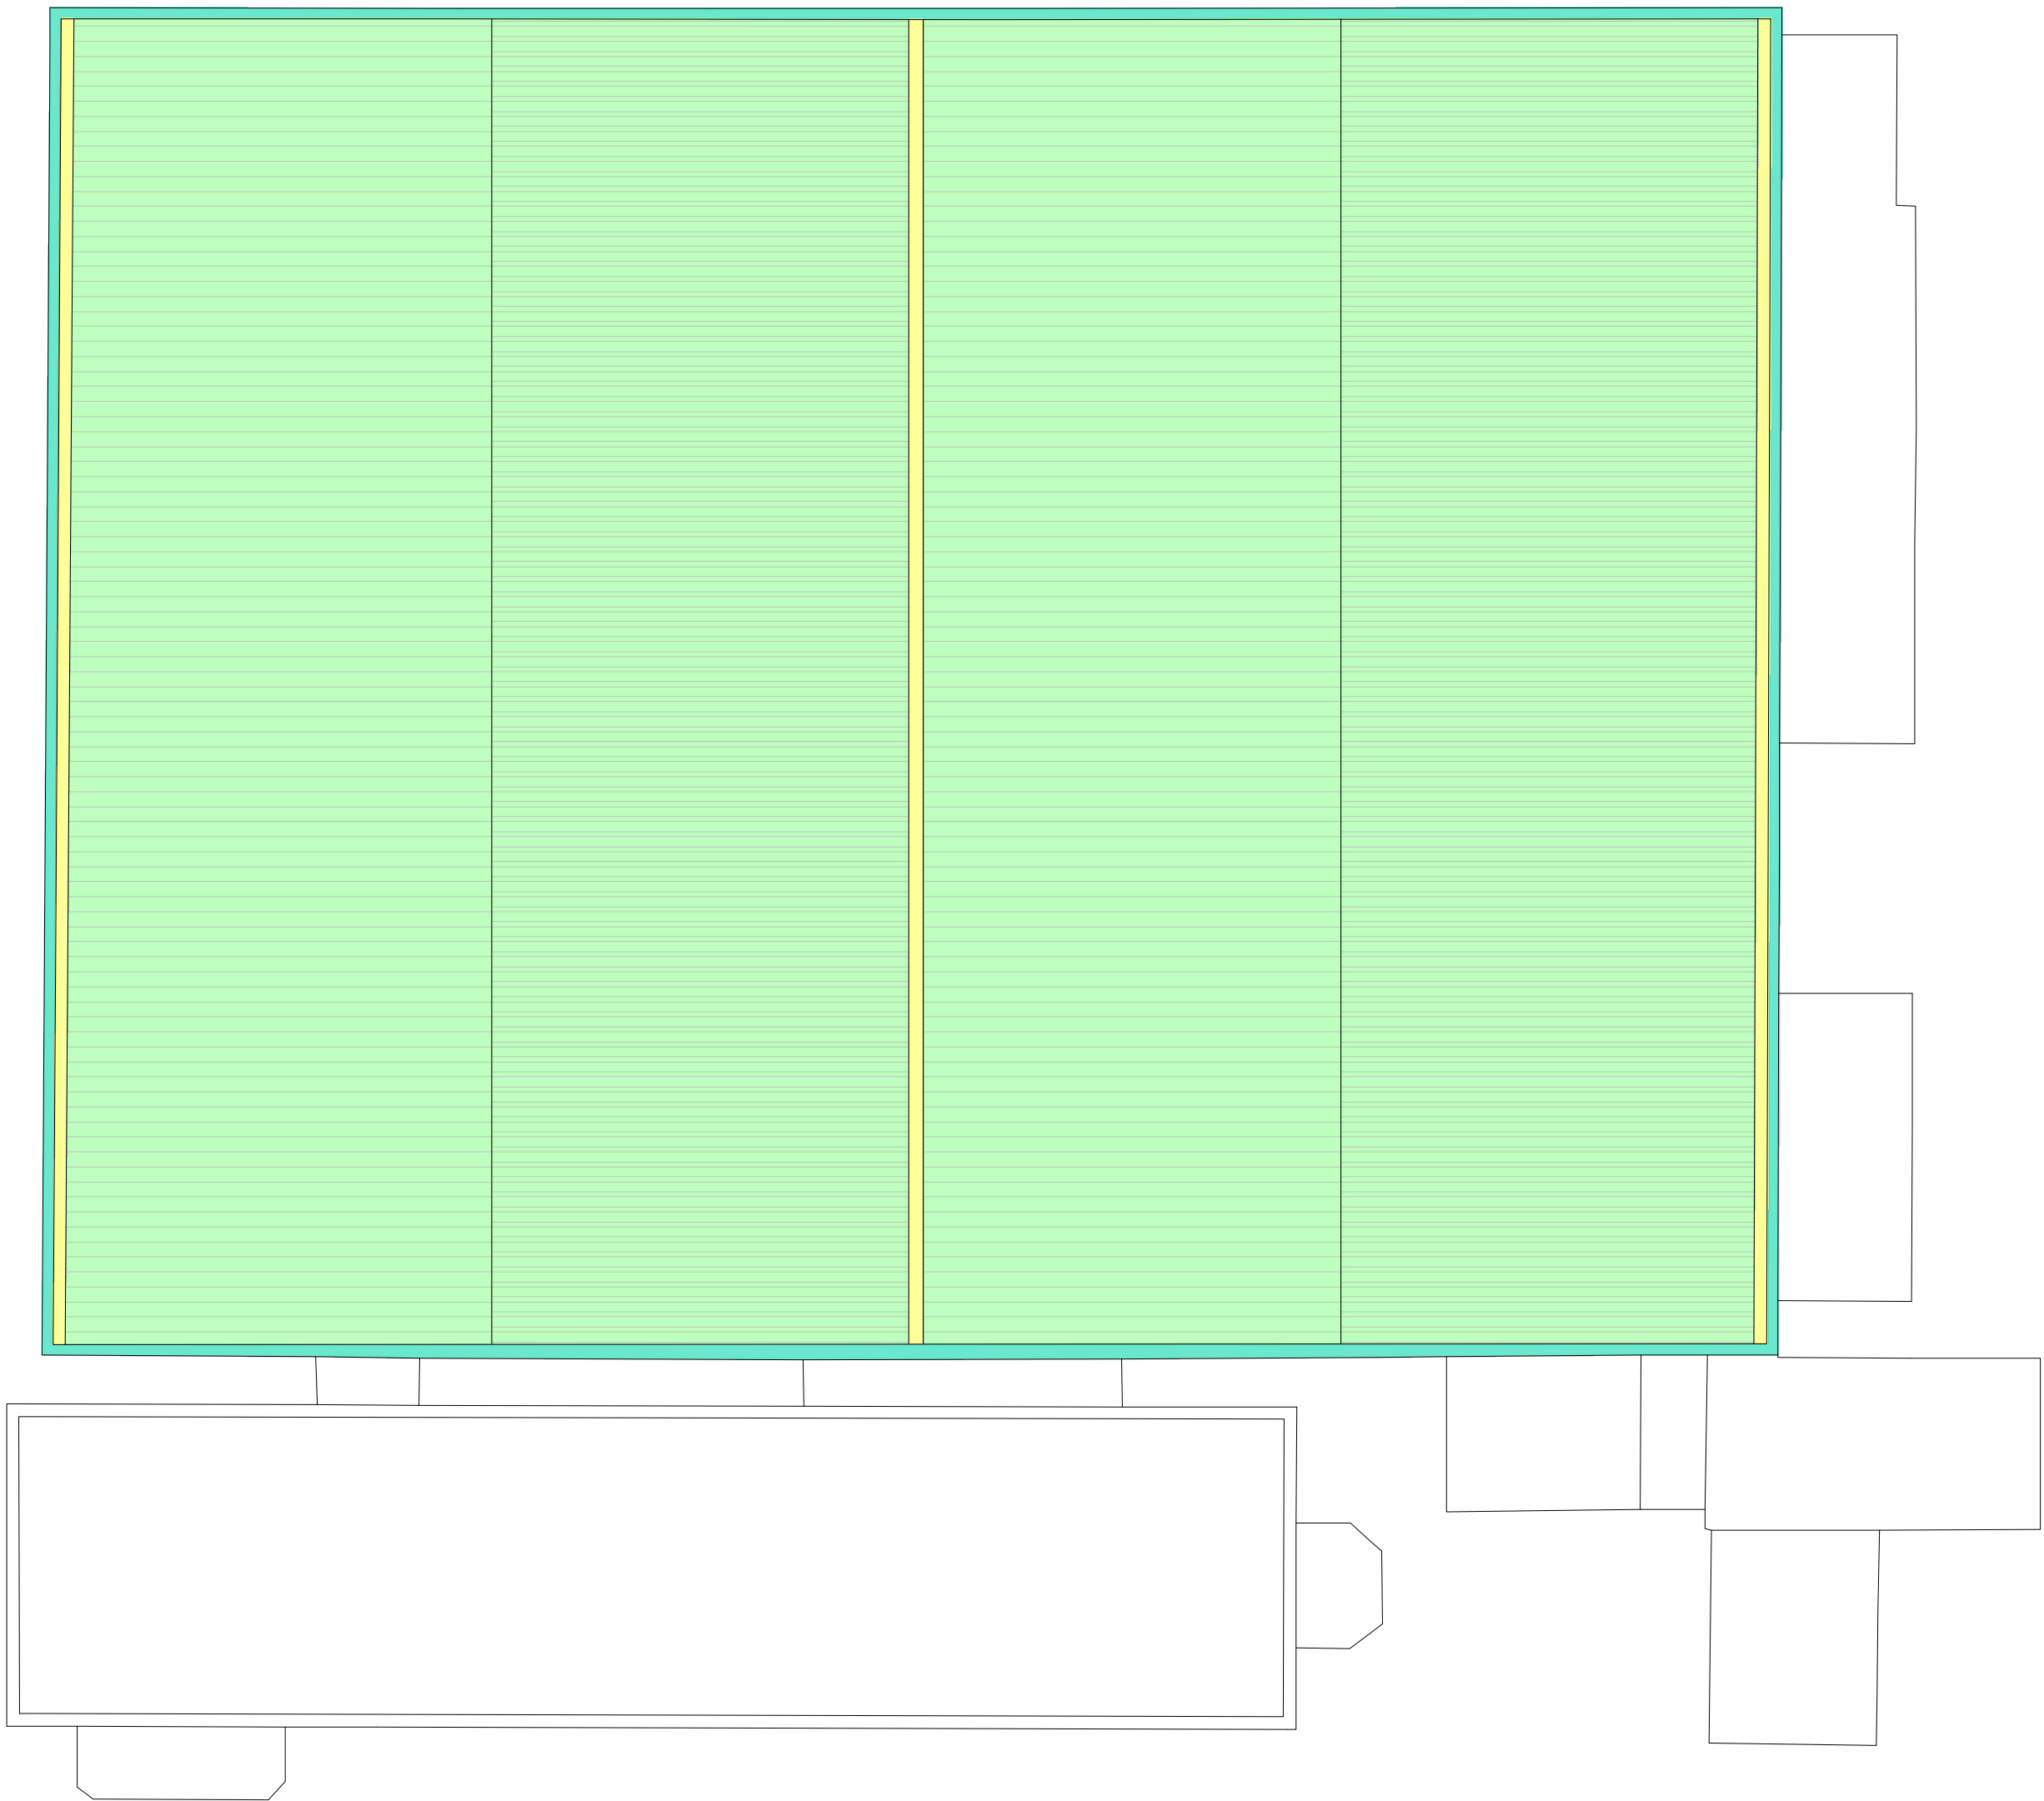


Proposed Roof Plan
1:200@A3

-  New PPC steel overlaid roof in Goosewing grey. 300mm height increase.
-  New PPC aluminium coping and fascia trim in Goosewing grey. 300mm height increase.
-  New plygene or similar gutter liner.

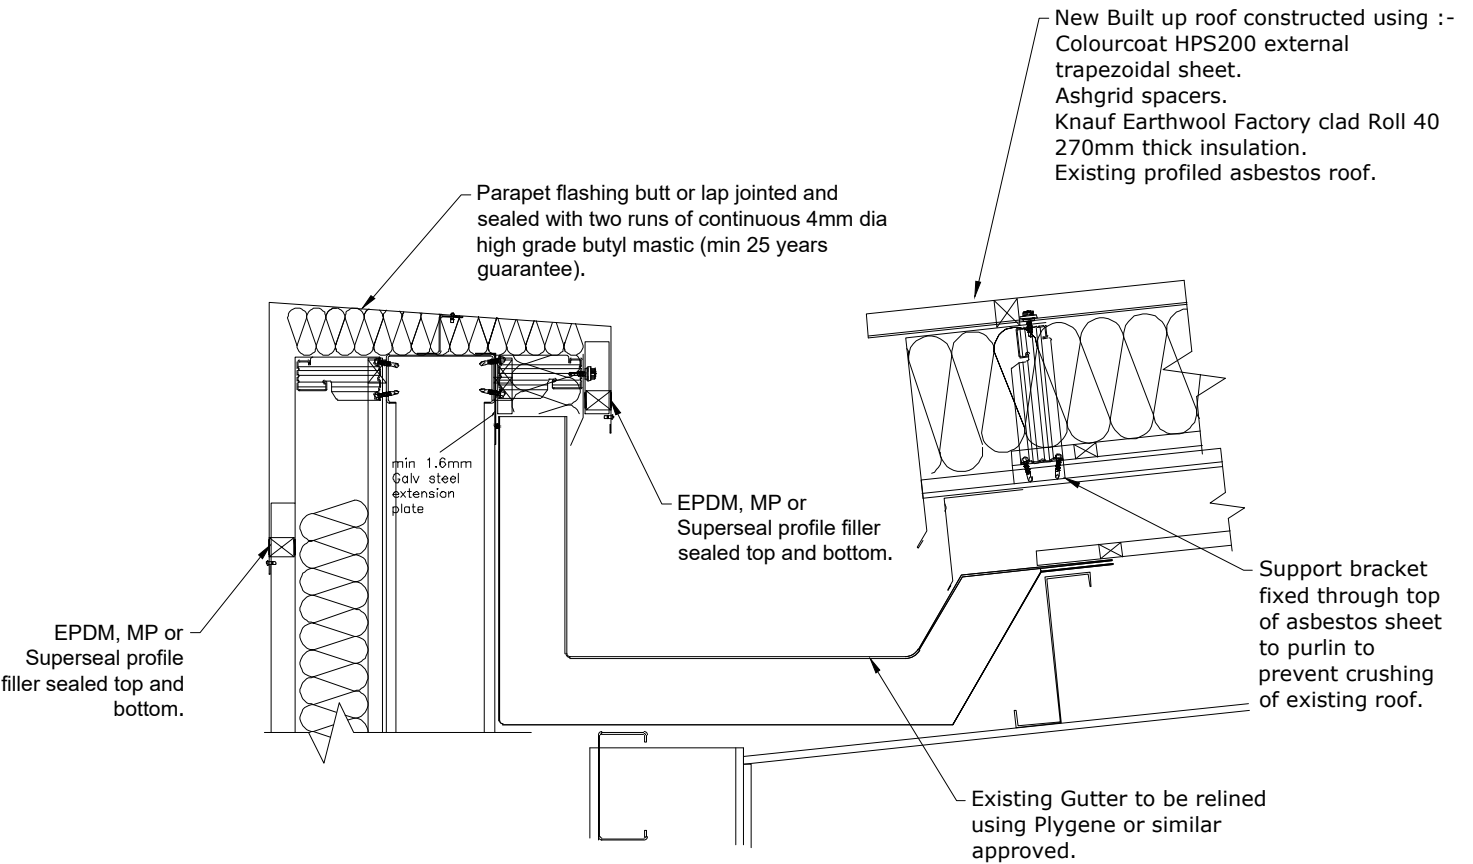

Typical gutter Detail
1:10@A3

 

**WILLIAMS.
GALLAGHER.**

Client COLLIERS	Drawing No WG-TIE25-A03-001
Contract UNIT 1 TREGWILYM INDUSTRIAL ESTATE NEWPORT	Revision A - May '25
Drawing PROPOSED ROOF PLAN	Date APRIL '25
	Scales 1:200@A3
	Drawn
	Checked

Notes:

This drawing should not be scaled from and only figured dimensions are to be used. Any dimensional discrepancies should be notified to Williams Gallagher. All dimensions are to be verified on site by the contractor.

