



TOTAL VOLUME TO BE RELINQUISHED
997m³

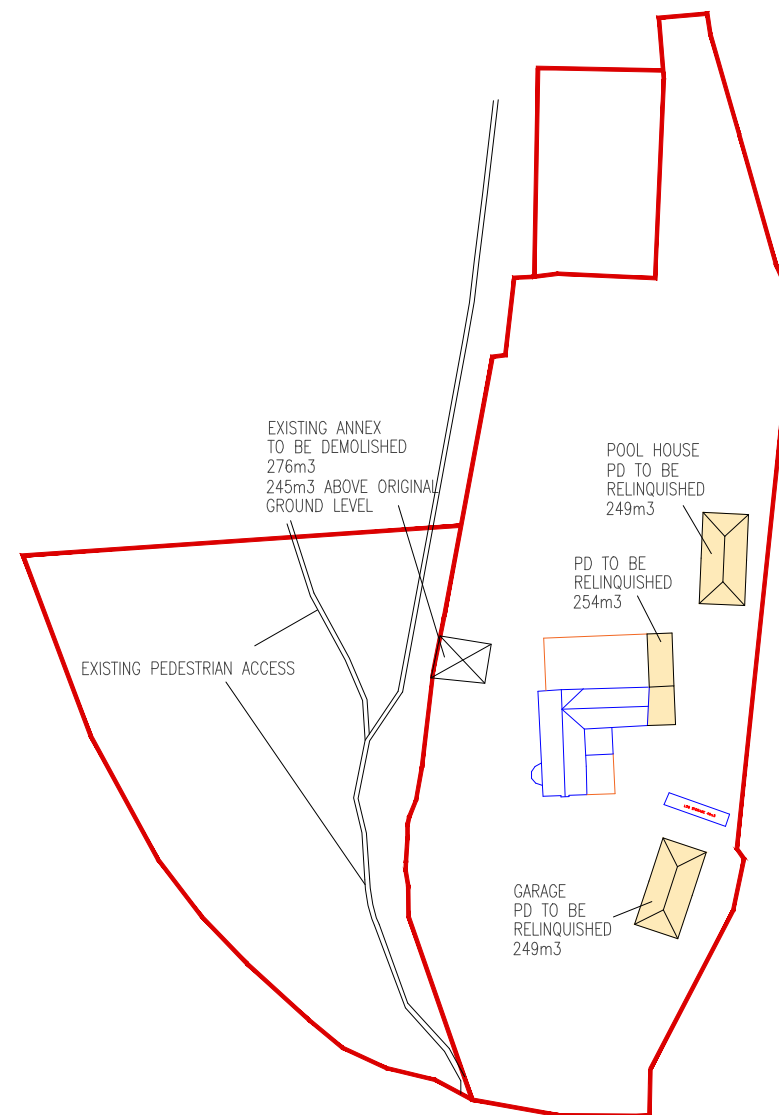

APPROVED PD SITE PLAN

TOTAL VOLUME PROPOSED 945m³

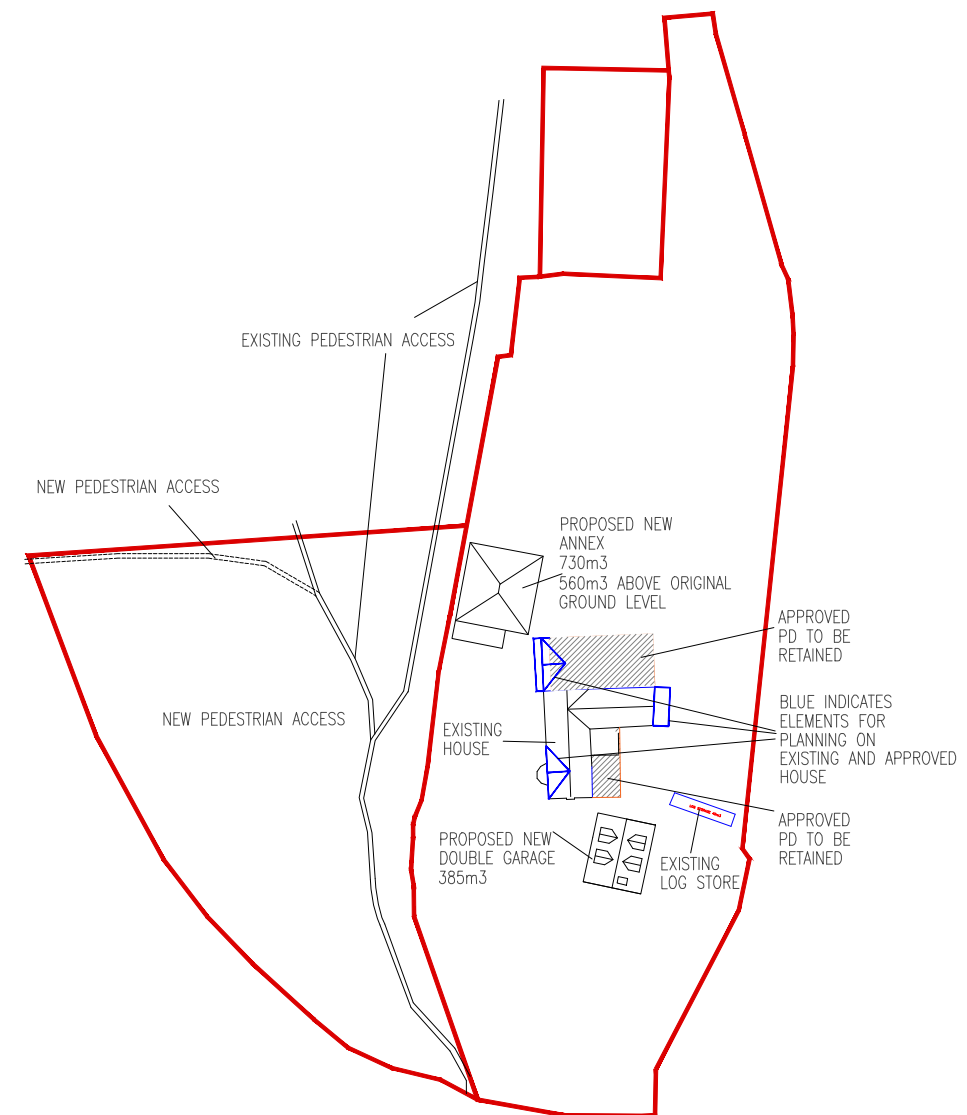

PROPOSED SITE PLAN

0m 5m 10m 15m 20m
SCALE 1:1000 @ A3

Rev No.	Date	Revision

This drawing is copyright.
All dimensions to be checked prior to construction or manufacture. Any discrepancy to be reported to the Engineers immediately.
Do not scale this drawing, work to figured dimensions only.

DRAWING ISSUE STATUS		PROJECT : REDEVELOPMENT AT ROBINWOOD, BELMONT HILL.				
☐ :- DESIGN DEVELOPMENT PRIOR TO TENDER ISSUE		TITLE : EXISTING & PROPOSED SITE PLANS				
☐ :- TENDER ISSUE		DATE : JUL 2025	DRAWN : HZ	PROJECT No. :	DRG. No. :	Rev.
☐ :- DESIGN DEVELOPMENT PRIOR TO CONSTRUCTION		SCALE : 1:1000 @ A3	CHECKED : LT	26.2026	02	-
☐ :- CONSTRUCTION ISSUE						
☐ :- AS BUILT DRAWING						

Civil & Structural Engineers
No.5 Goldtops,
Newport,
NP20 4PG,
Tel. 01633 255140
Email: mail@ammro.co.uk