




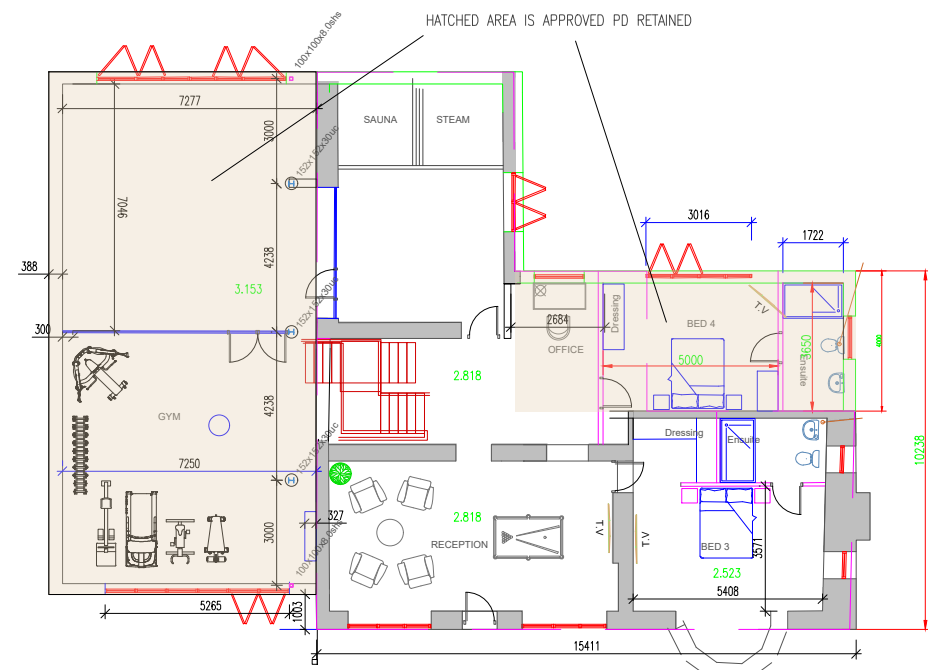


PROPOSED GROUND FLOOR PLAN

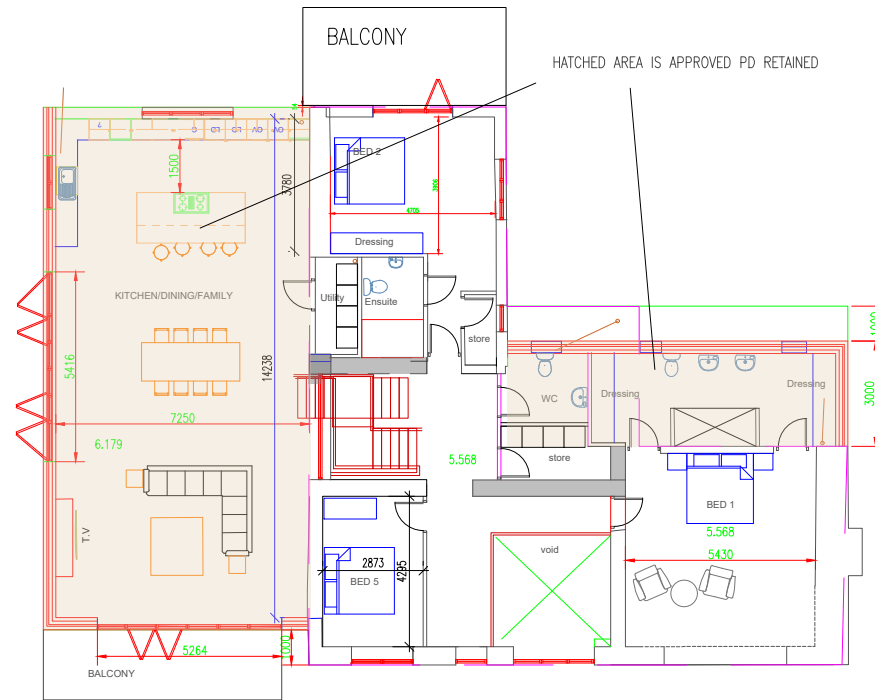





PROPOSED FIRST FLOOR PLAN

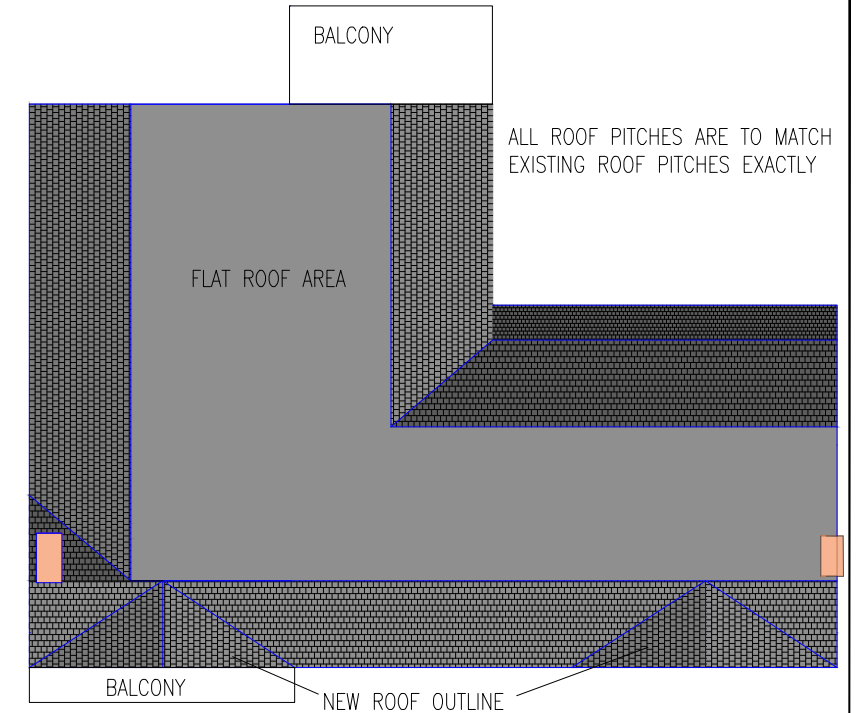

PROPOSED ROOF PLAN

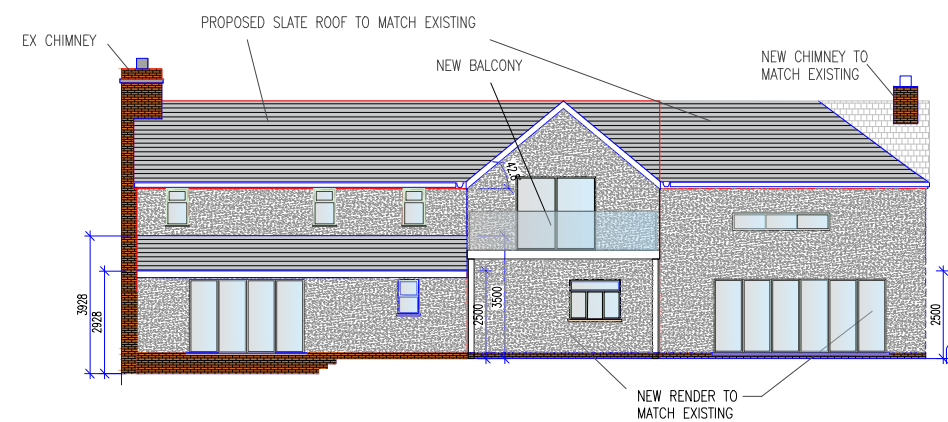

PROPOSED REAR ELEVATION

 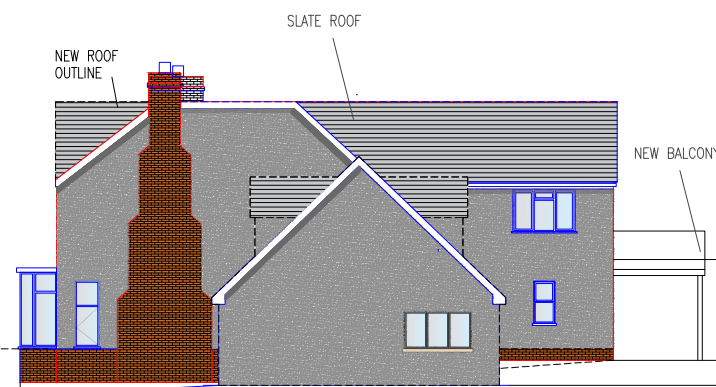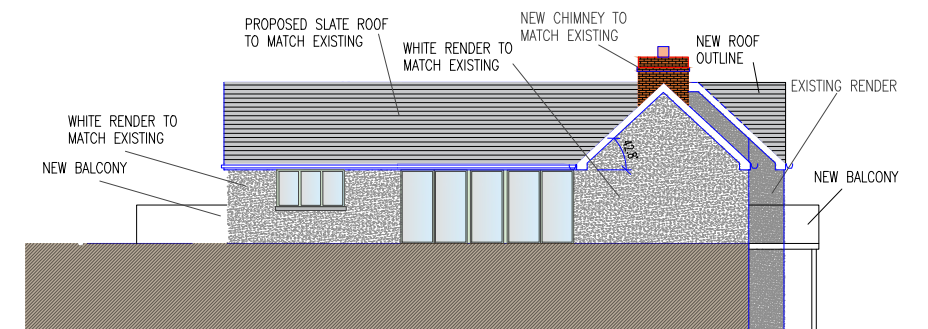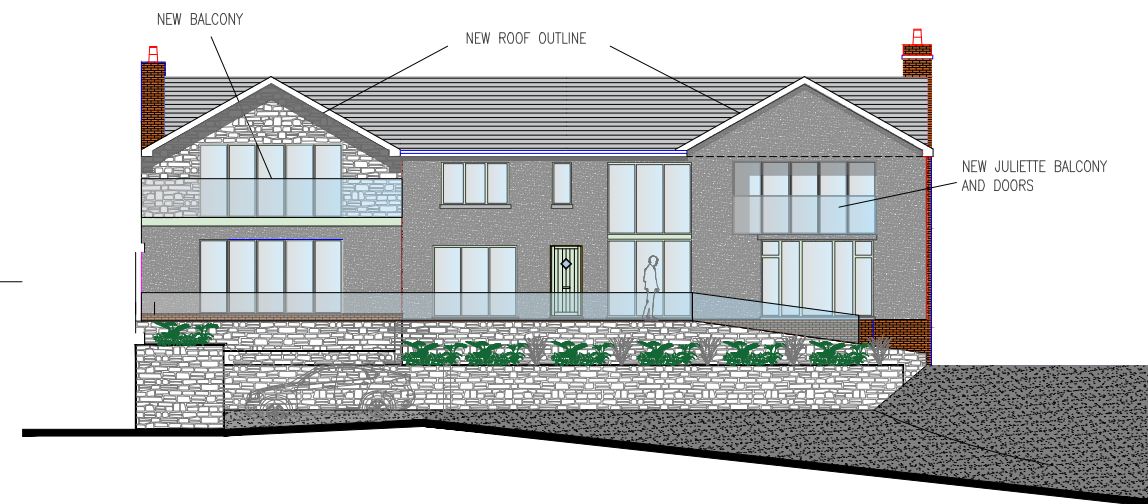

DRAWING ISSUE STATUS		PROJECT : REDEVELOPMENT AT ROBINWOOD, BELMONT HILL.				 AMMRO CONSULTING LIMITED Civil & Structural Engineers No.5 Goldtops, Newport, NP20 4PG. Tel. 01633 255140 Email: mail@ammro.co.uk	
		TITLE : ROBINWOOD PROPOSED PLANS & ELEVATIONS					
☐ :- DESIGN DEVELOPMENT PRIOR TO TENDER ISSUE		DATE :JUL 2025	DRAWN : HZ	PROJECT No. :	DRG. No. :	Rev.	
☐ :- TENDER ISSUE				26.2026	07	-	
☐ :- DESIGN DEVELOPMENT PRIOR TO CONSTRUCTION		SCALE : 1:200 @ A3	CHECKED :LT				
☐ :- CONSTRUCTION ISSUE							
☐ :- AS BUILT DRAWING							

Rev No	Date	Revision

This drawing is copyright.
All dimensions to be checked prior to construction or manufacture. Any discrepancy to be reported to the Engineers immediately.
Do not scale this drawing, work to figured dimensions only.