




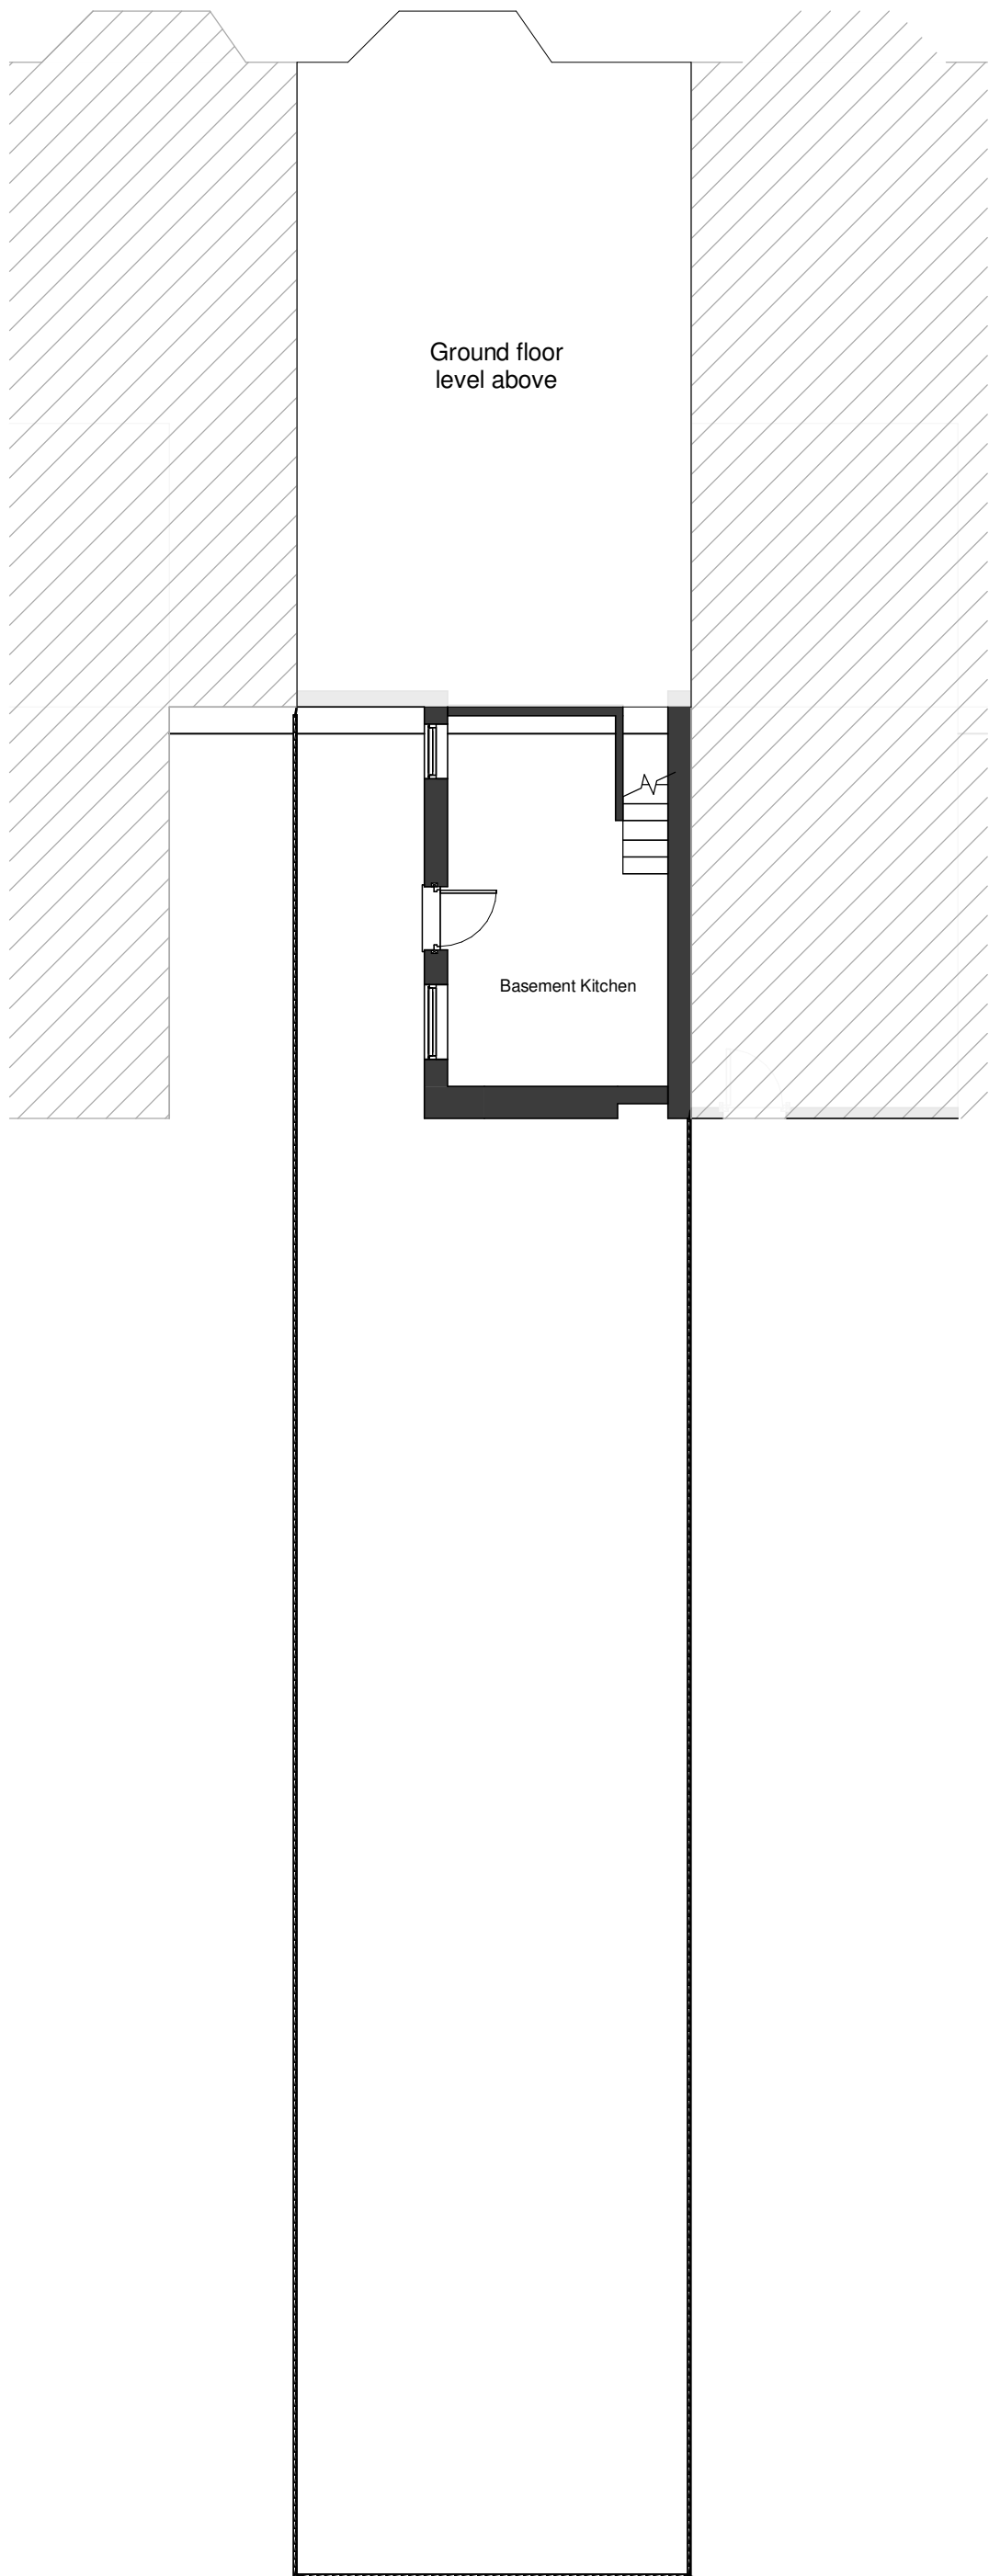


Existing Basement Floor Plan
1 : 100

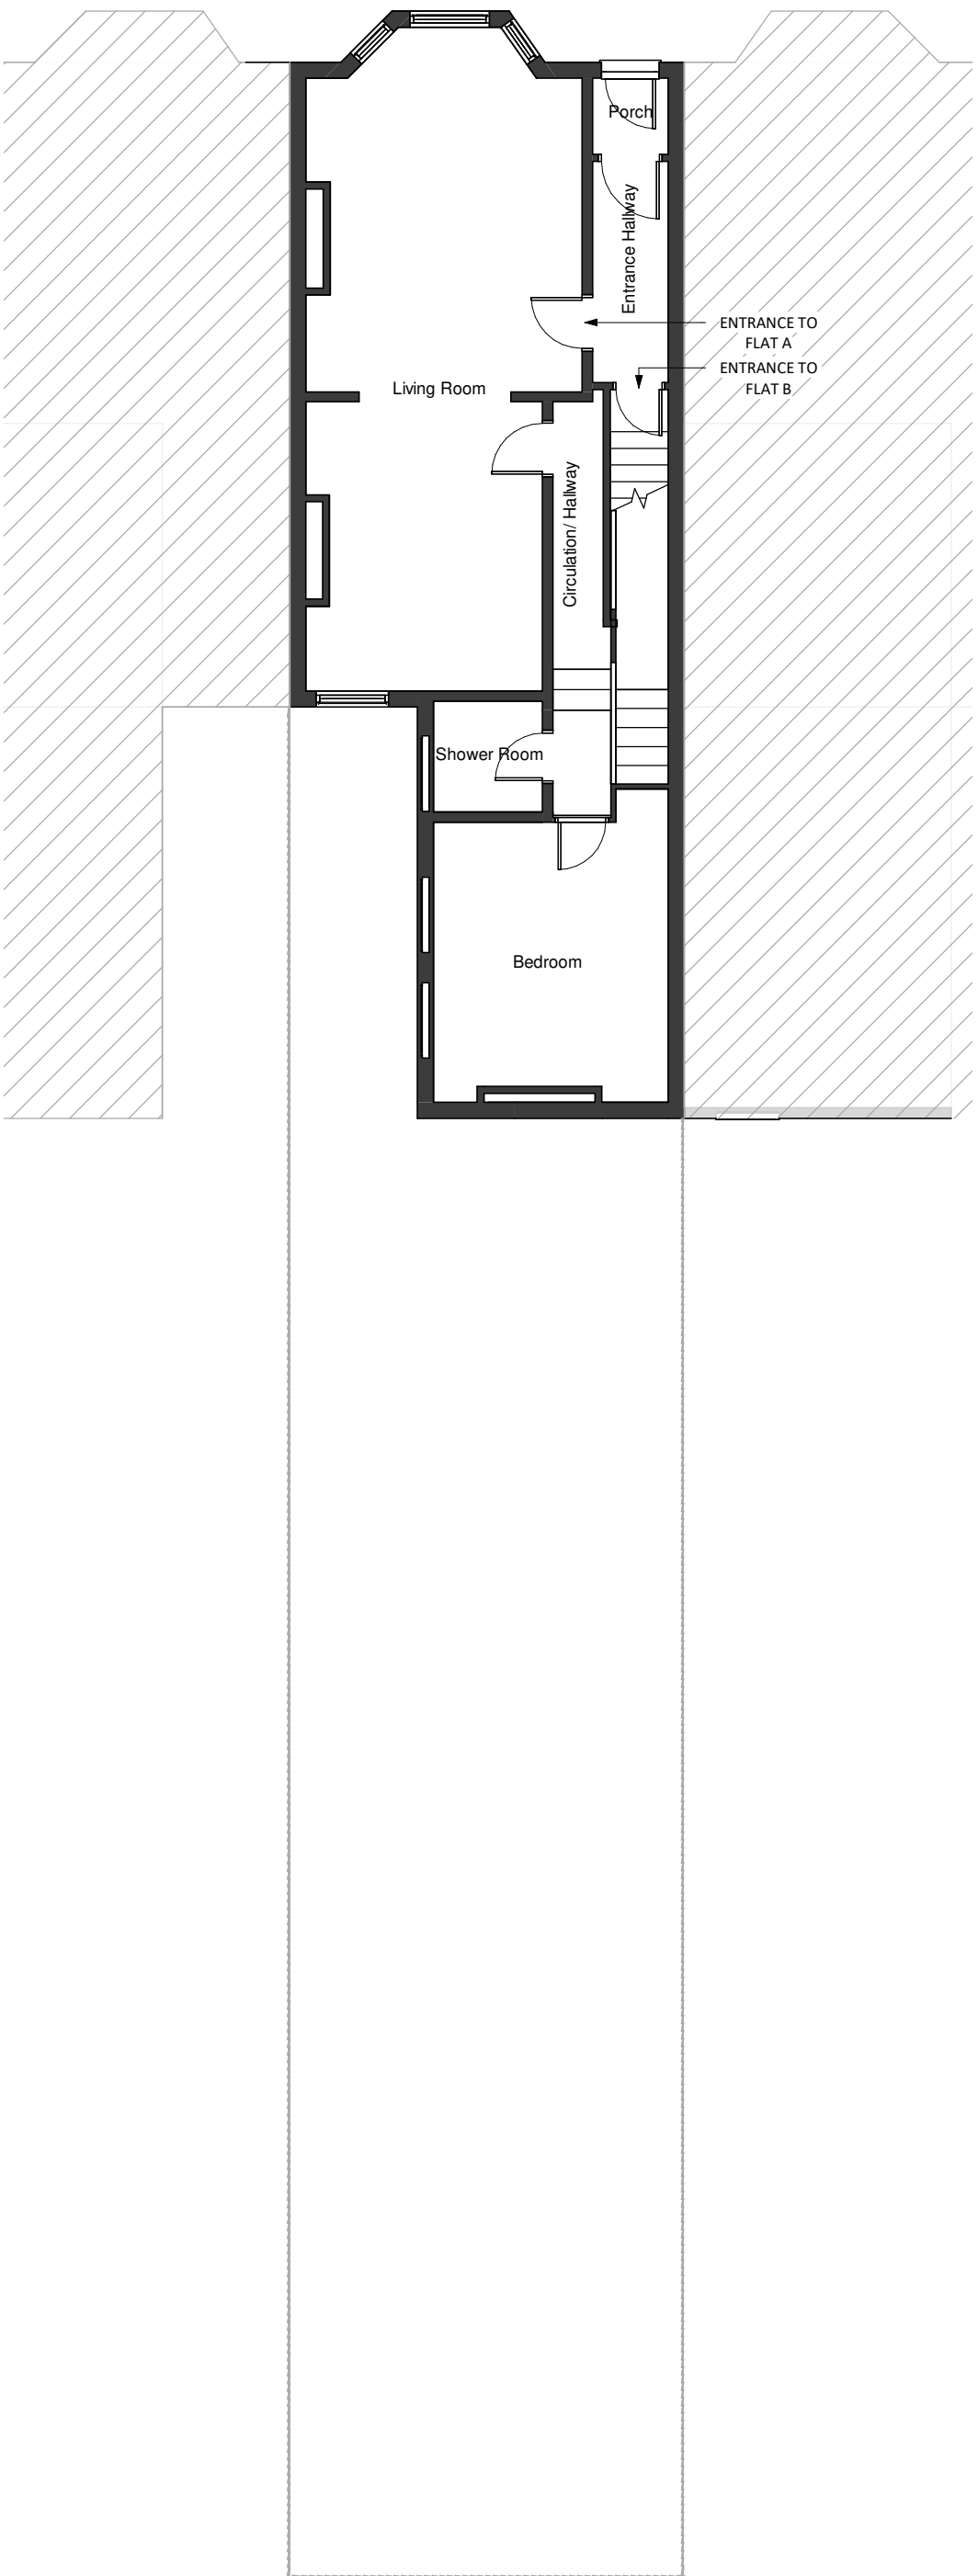


Existing Ground Floor Plan
1 : 100

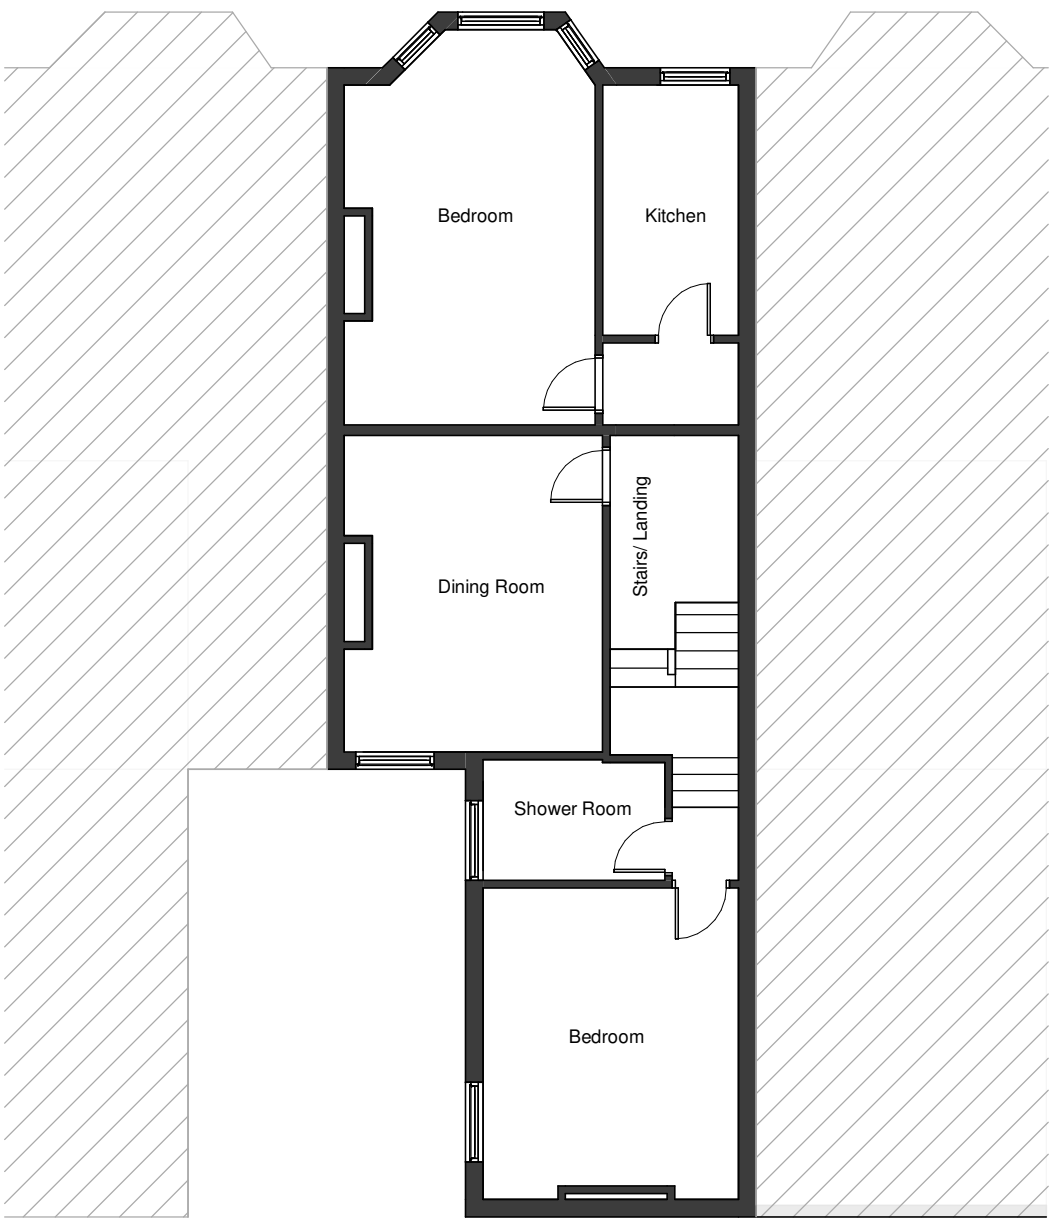

Existing First Floor Plan
1 : 100

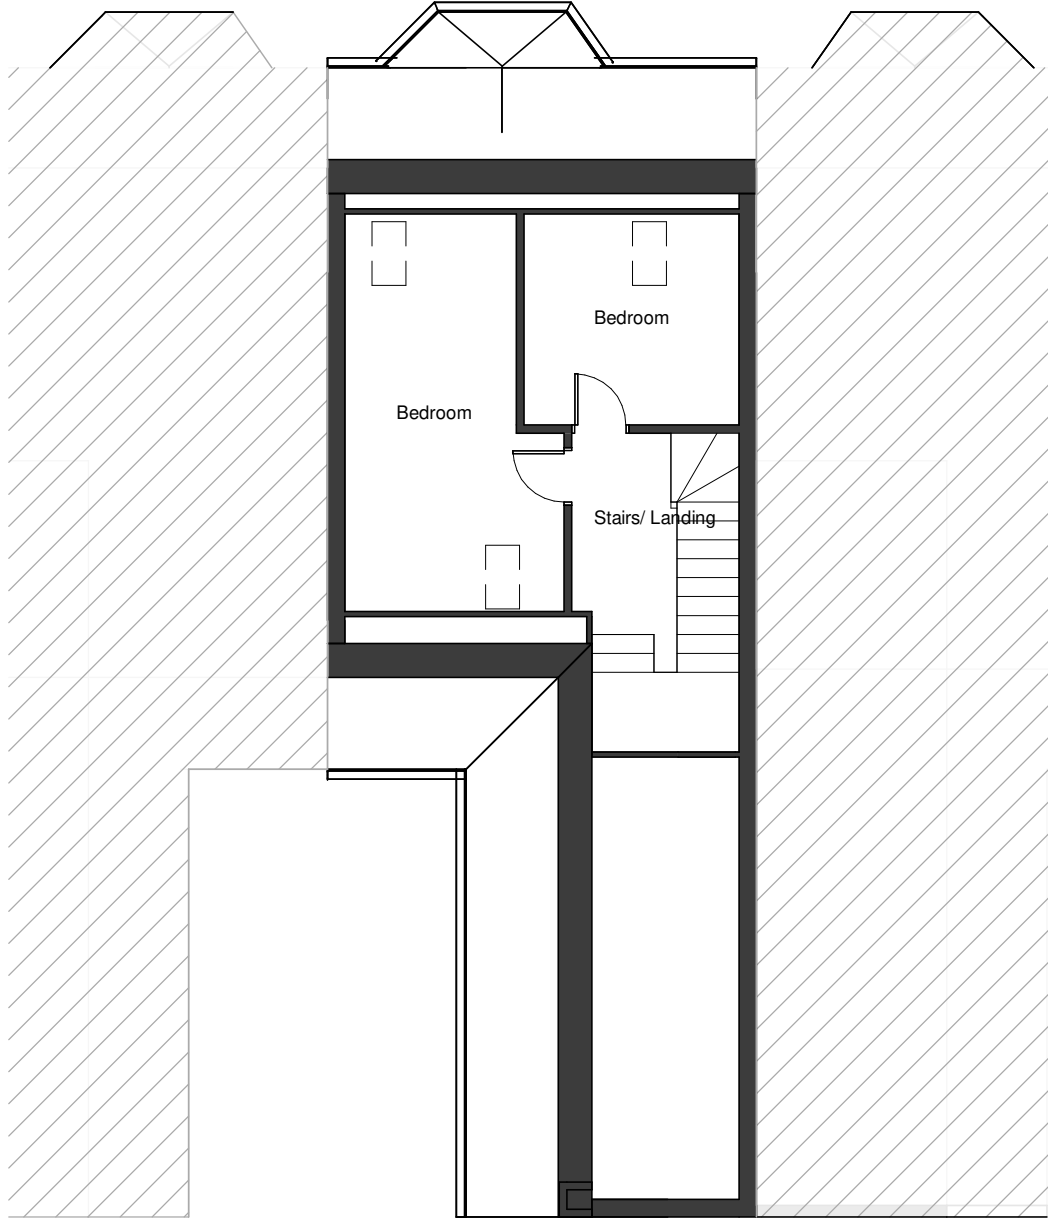


Existing Second Floor Plan
1 : 100

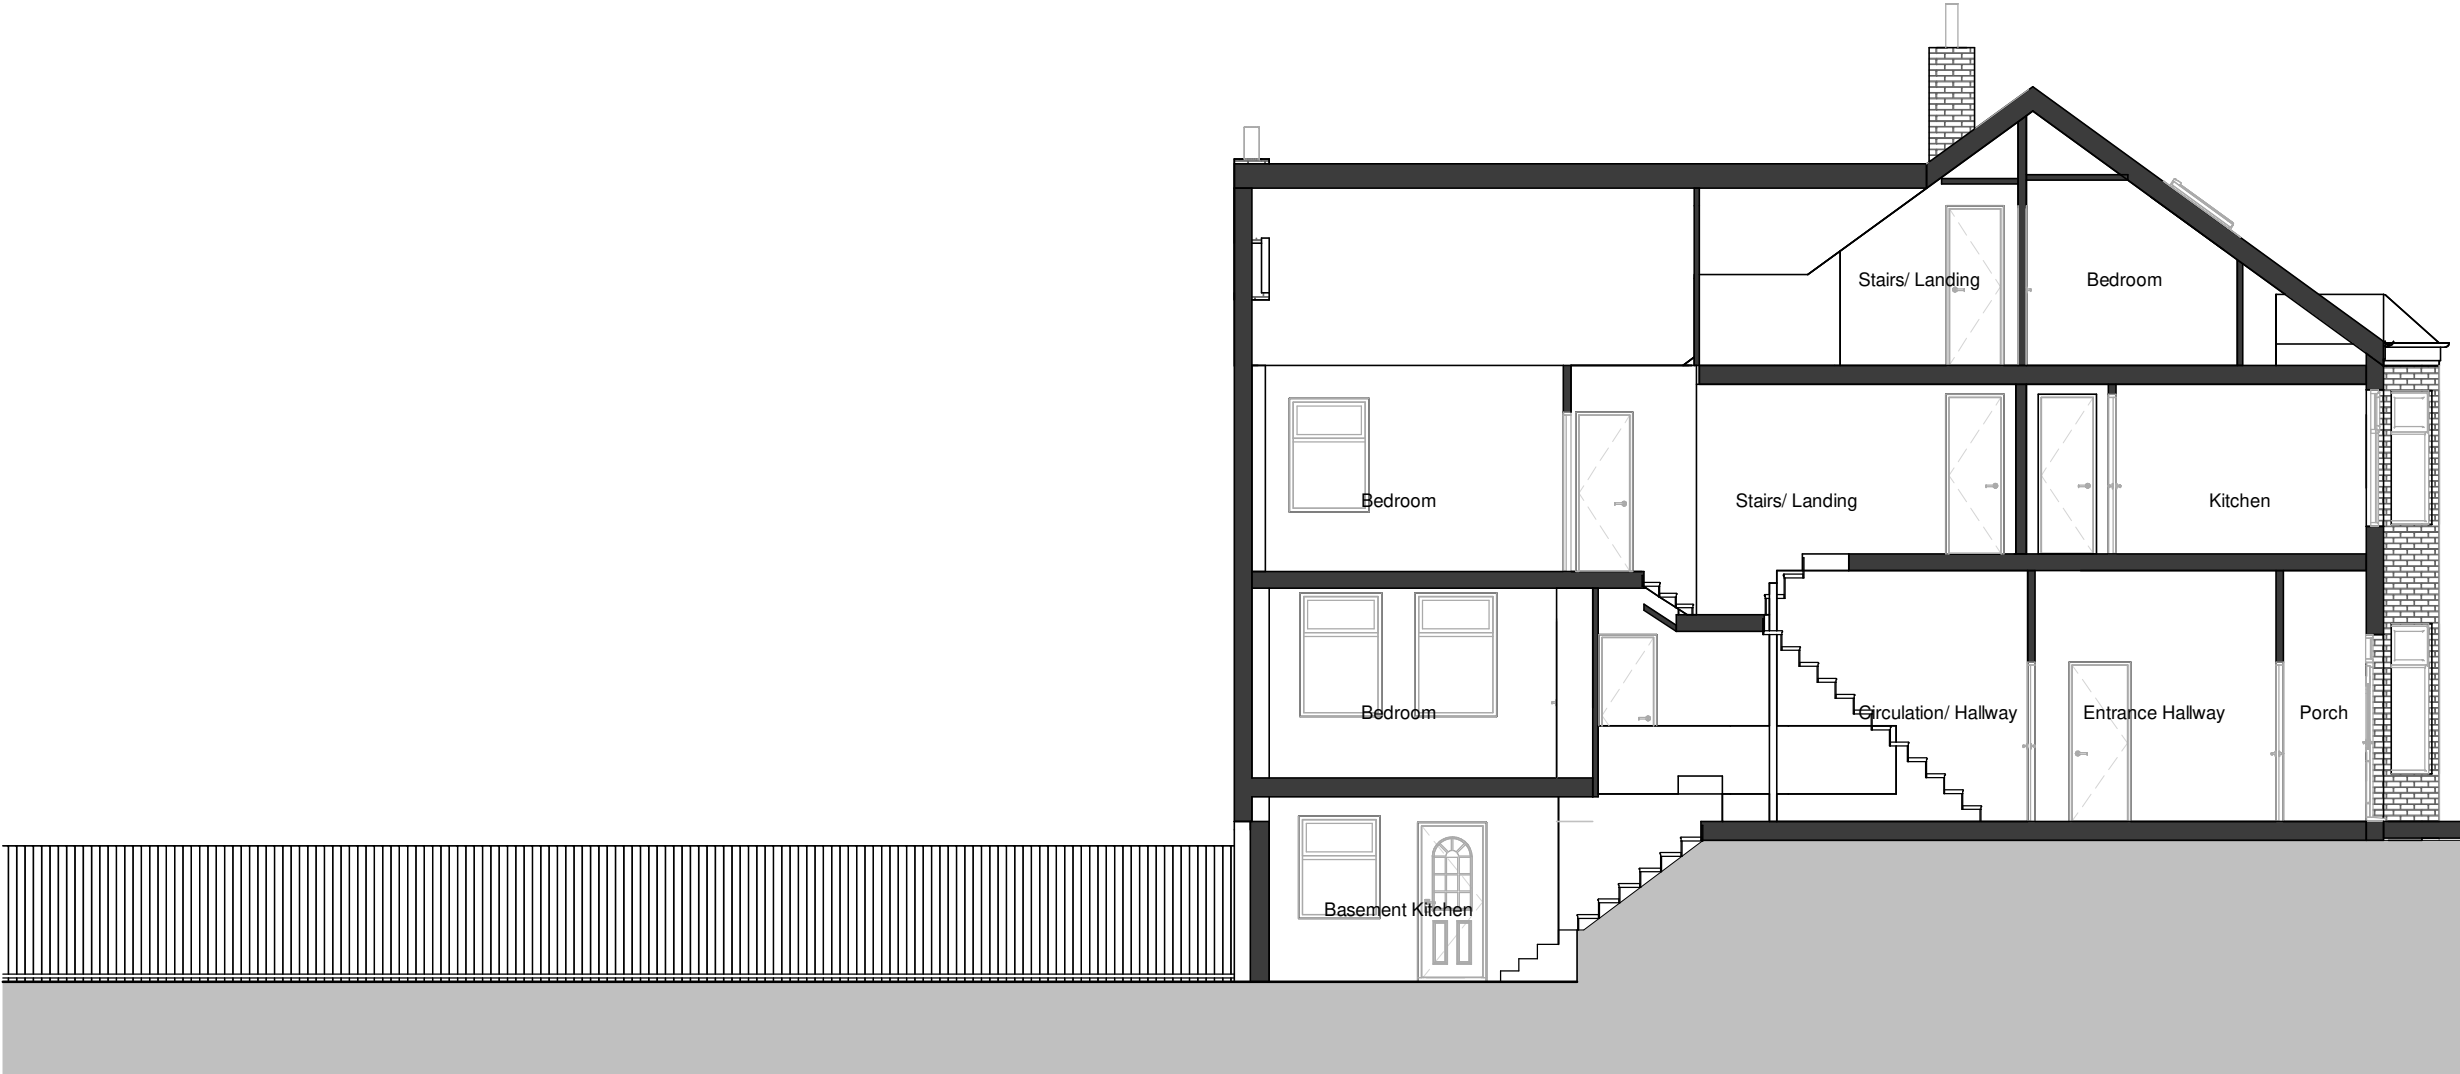


Existing Long Section
1 : 100




Existing North Elevation
1 : 100

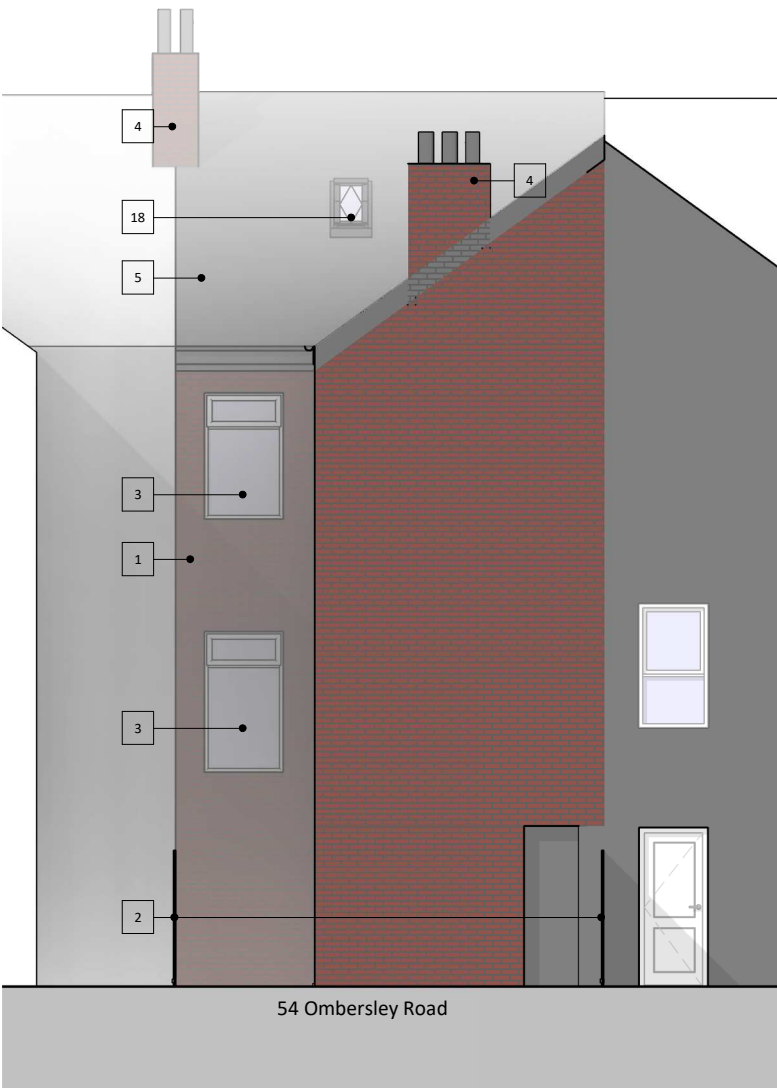

Existing South Elevation
1 : 100

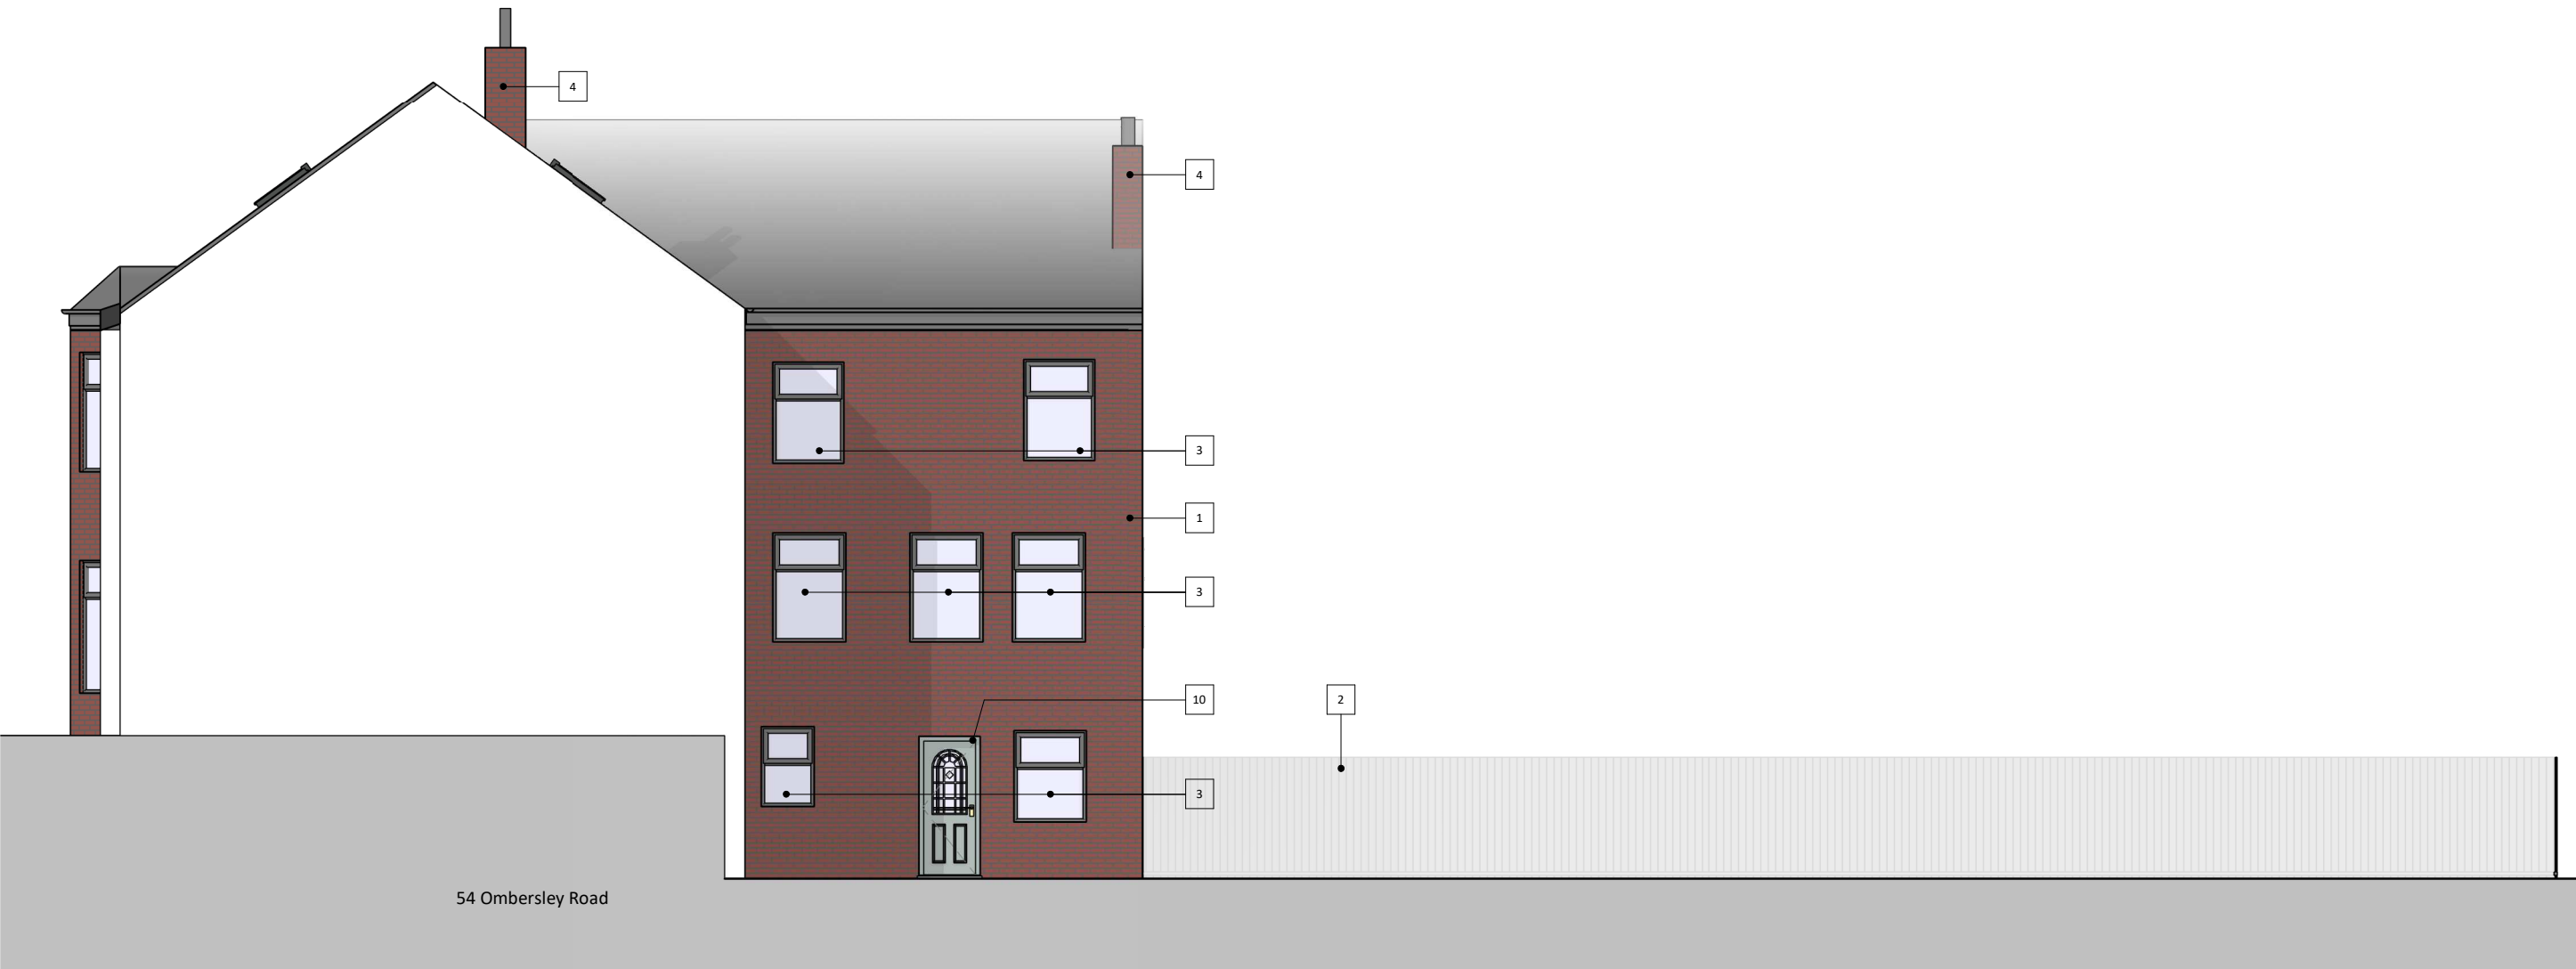

Existing West Elevation
1 : 100

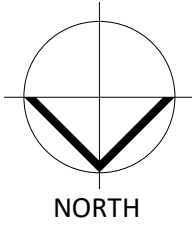

Responsibility is not accepted for errors made by others in scaling from this drawing.
All construction information should be taken from figured dimensions only.

0mm 50mm 100mm

MATERIALS

REF.	ELEMENT
1.	Brick external walls
2.	Timber fencing
3.	Timber windows
4.	Brick chimney
5.	Slate roof
6.	Wooden fascia boards
7.	UPVC windows
8.	UPVC rainwater goods
9.	UPVC double doors
10.	UPVC external door
11.	White UPVC window
12.	Garage door
13.	Render
14.	Timber privacy guarding/fencing
15.	PPC Aluminium parapet capping
16.	Garage flat roof
17.	Bi-fold external doors
18.	Roof lights

1 04/04/2025 Rear window to 56 Ombersley Road amended to suit existing

Status Rev Date Description

SSA/
Sustainable Studio Architects

CLIENT

Mr C Jones

PROJECT

Domestic Renovations & Extensions
54 Ombersley Road

DRAWING TITLE

Existing Drawings

DRAWING STATUS

PL : PLANNING

DRAWING NUMBER

22004- SSA- XX- ZZ- DR- A-PL-002

Project | Originator | Zone | Level | Type | Role | Number

SCALE

As indicated @ A1

REVISION

1