


General Notes


The architectural drawings provided are based on survey information supplied by the client. While every effort has been made to ensure accuracy, the information should be verified onsite by the contractor before construction.

Existing site conditions, including dimensions, levels, drainage and boundaries, are assumed to be correct as per the survey data.

The drawings are intended for design and planning purposes only and should not be used for construction without further development with the contractor and building control.

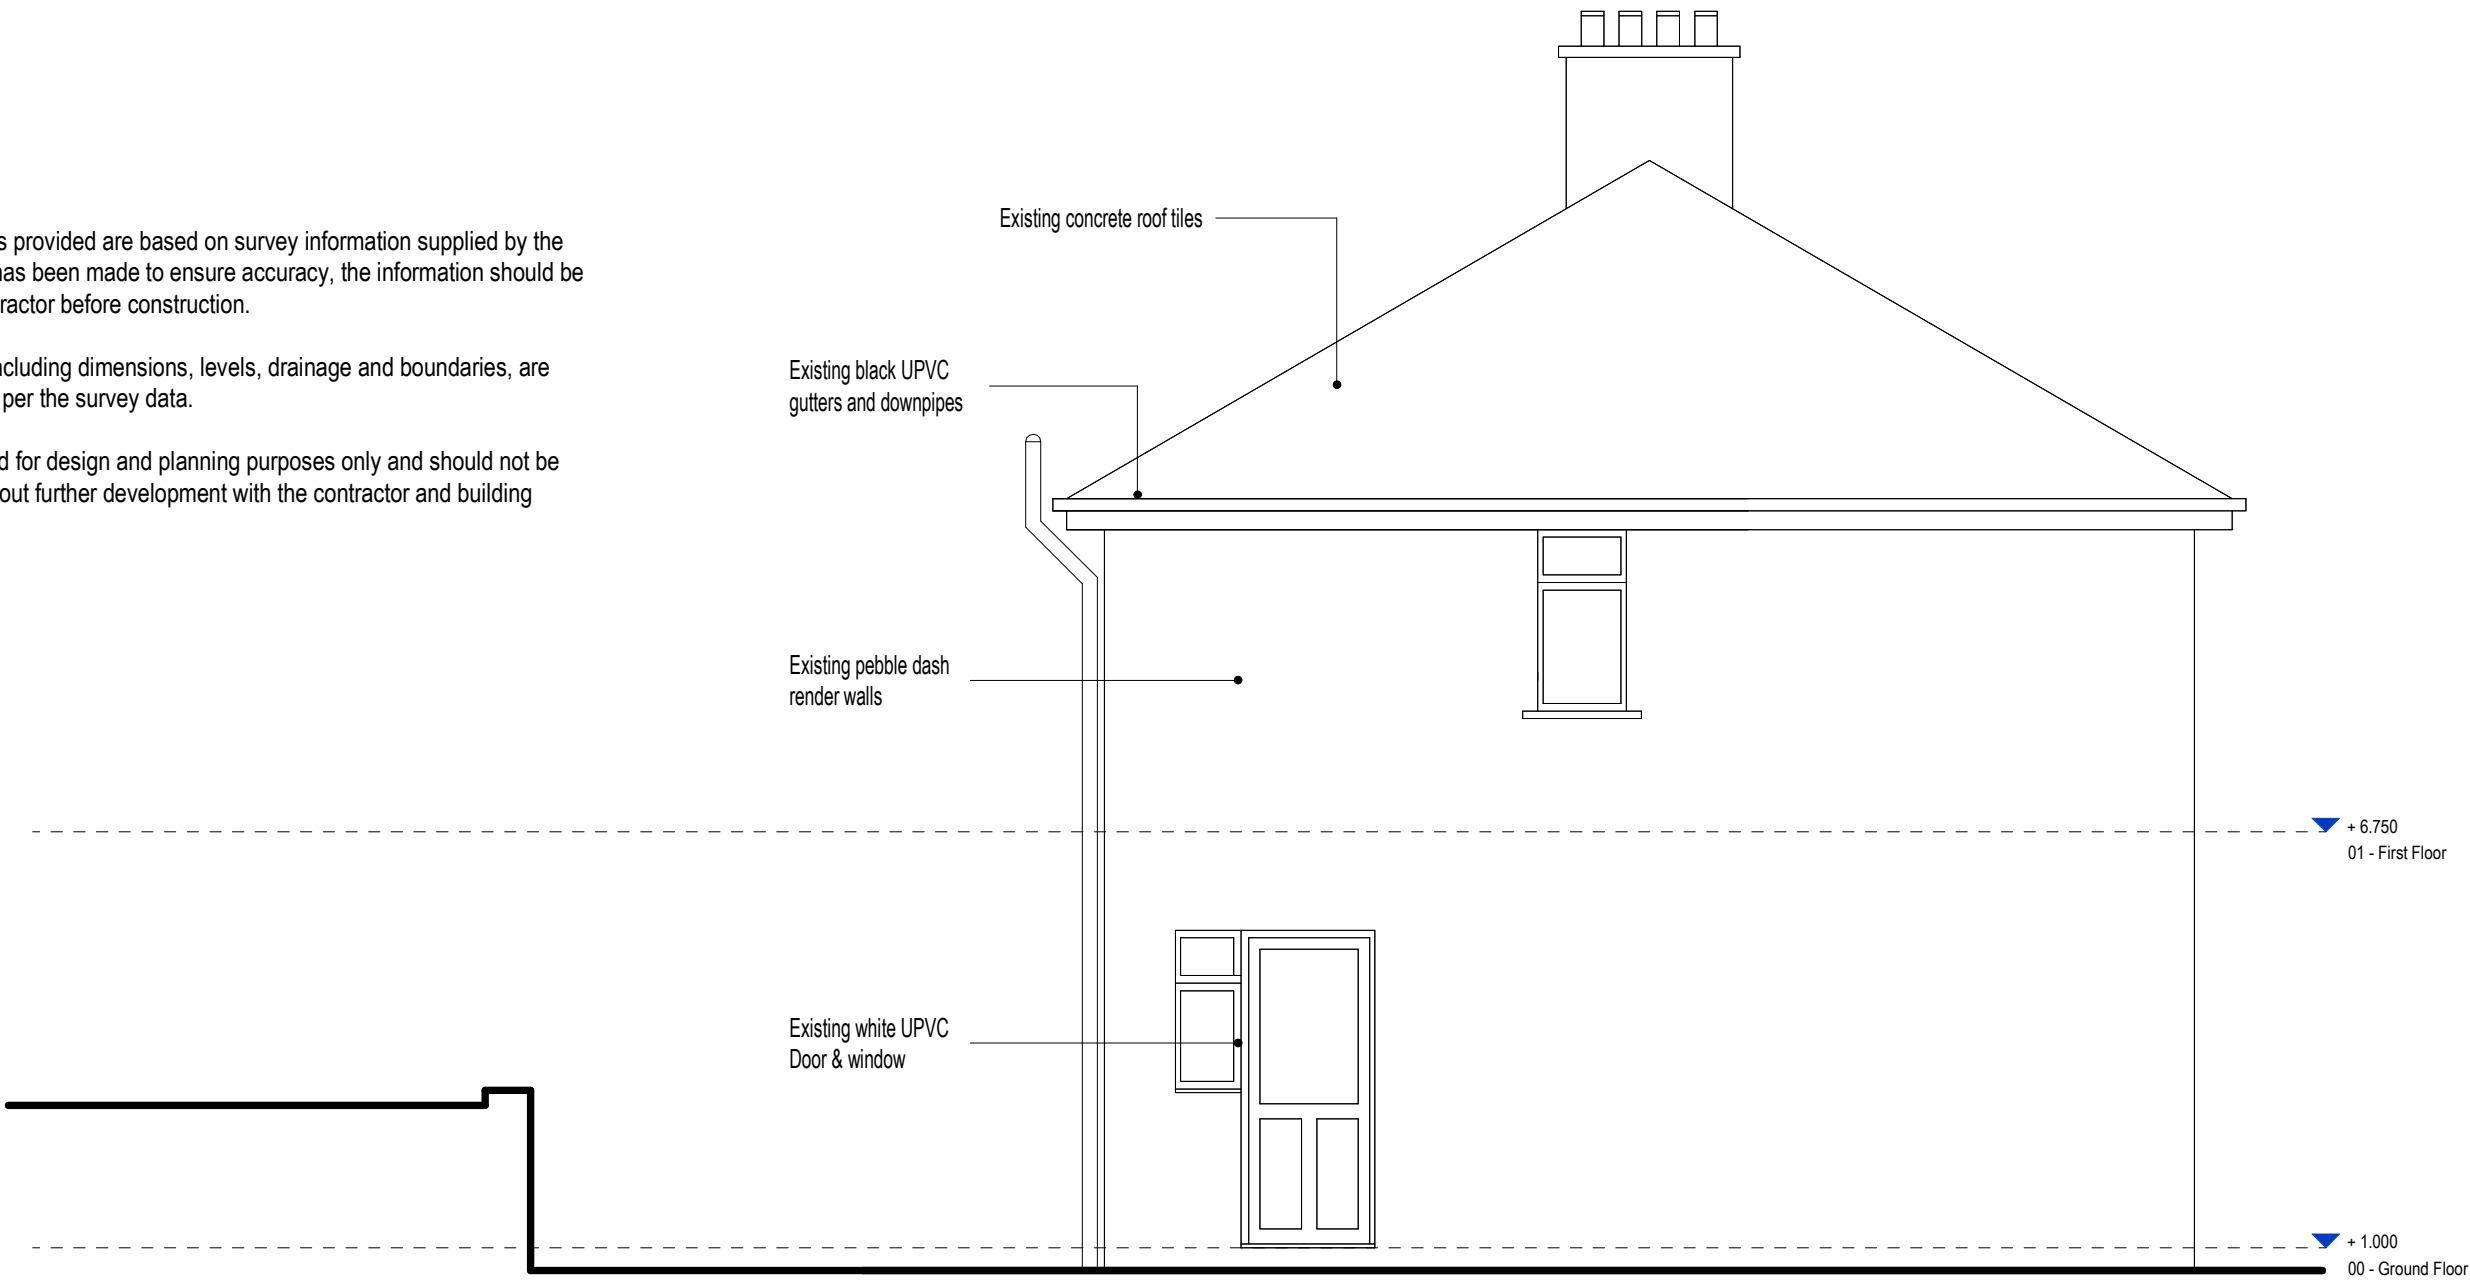

Existing Side Elevation
1 : 50

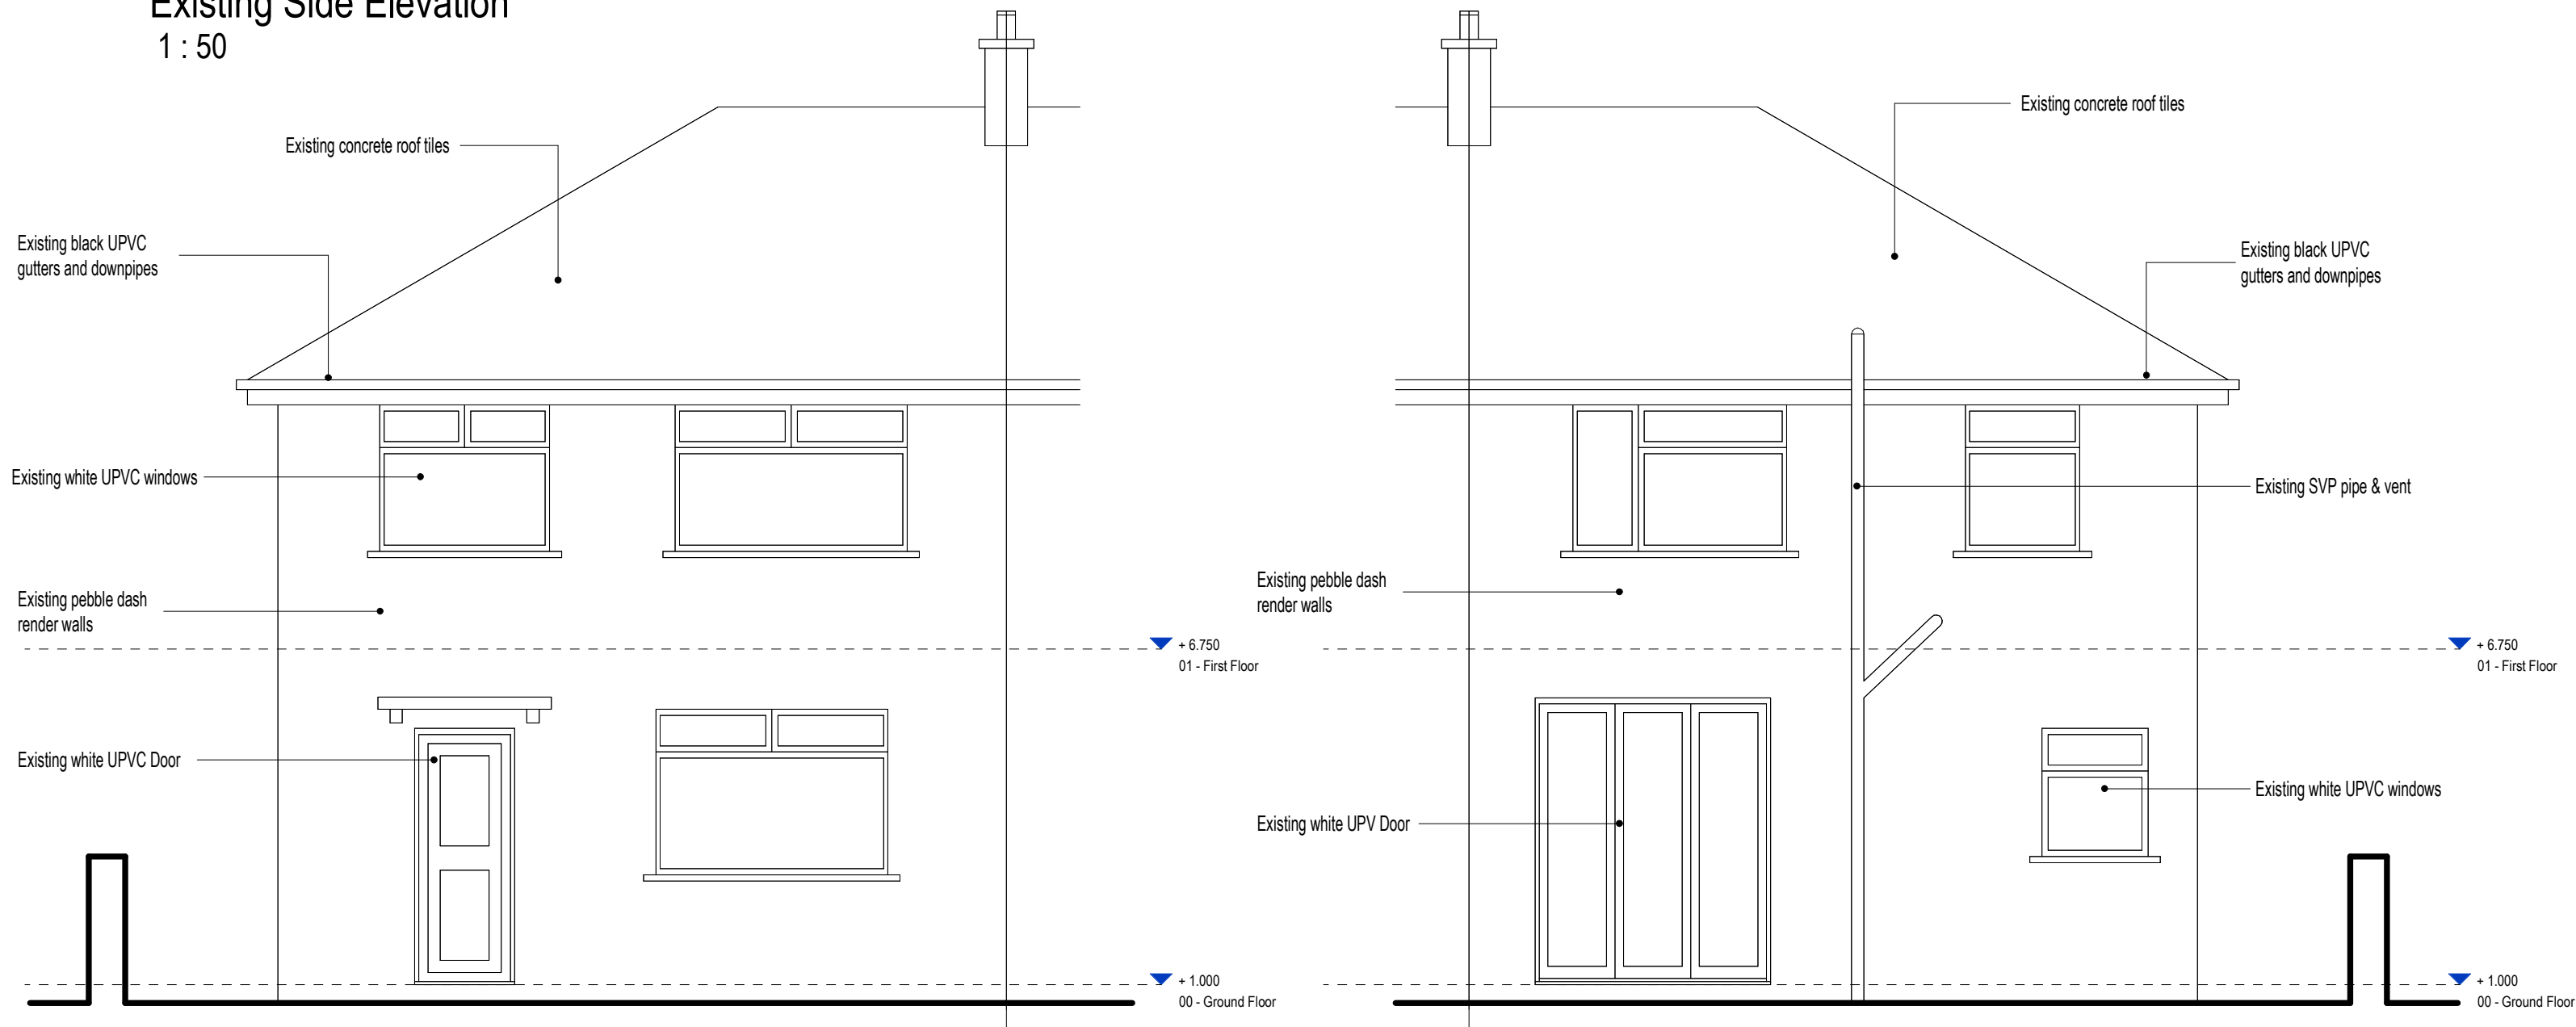

Existing Front Elevation
1 : 50

Existing Back Elevation
1 : 50

Date	17/02/2025	Project	20 Graig Park Parade, Newport
Scale @ A1	As indicated	Description	Existing Elevations
Job No.	0002	Drawing No.	DR-00002