
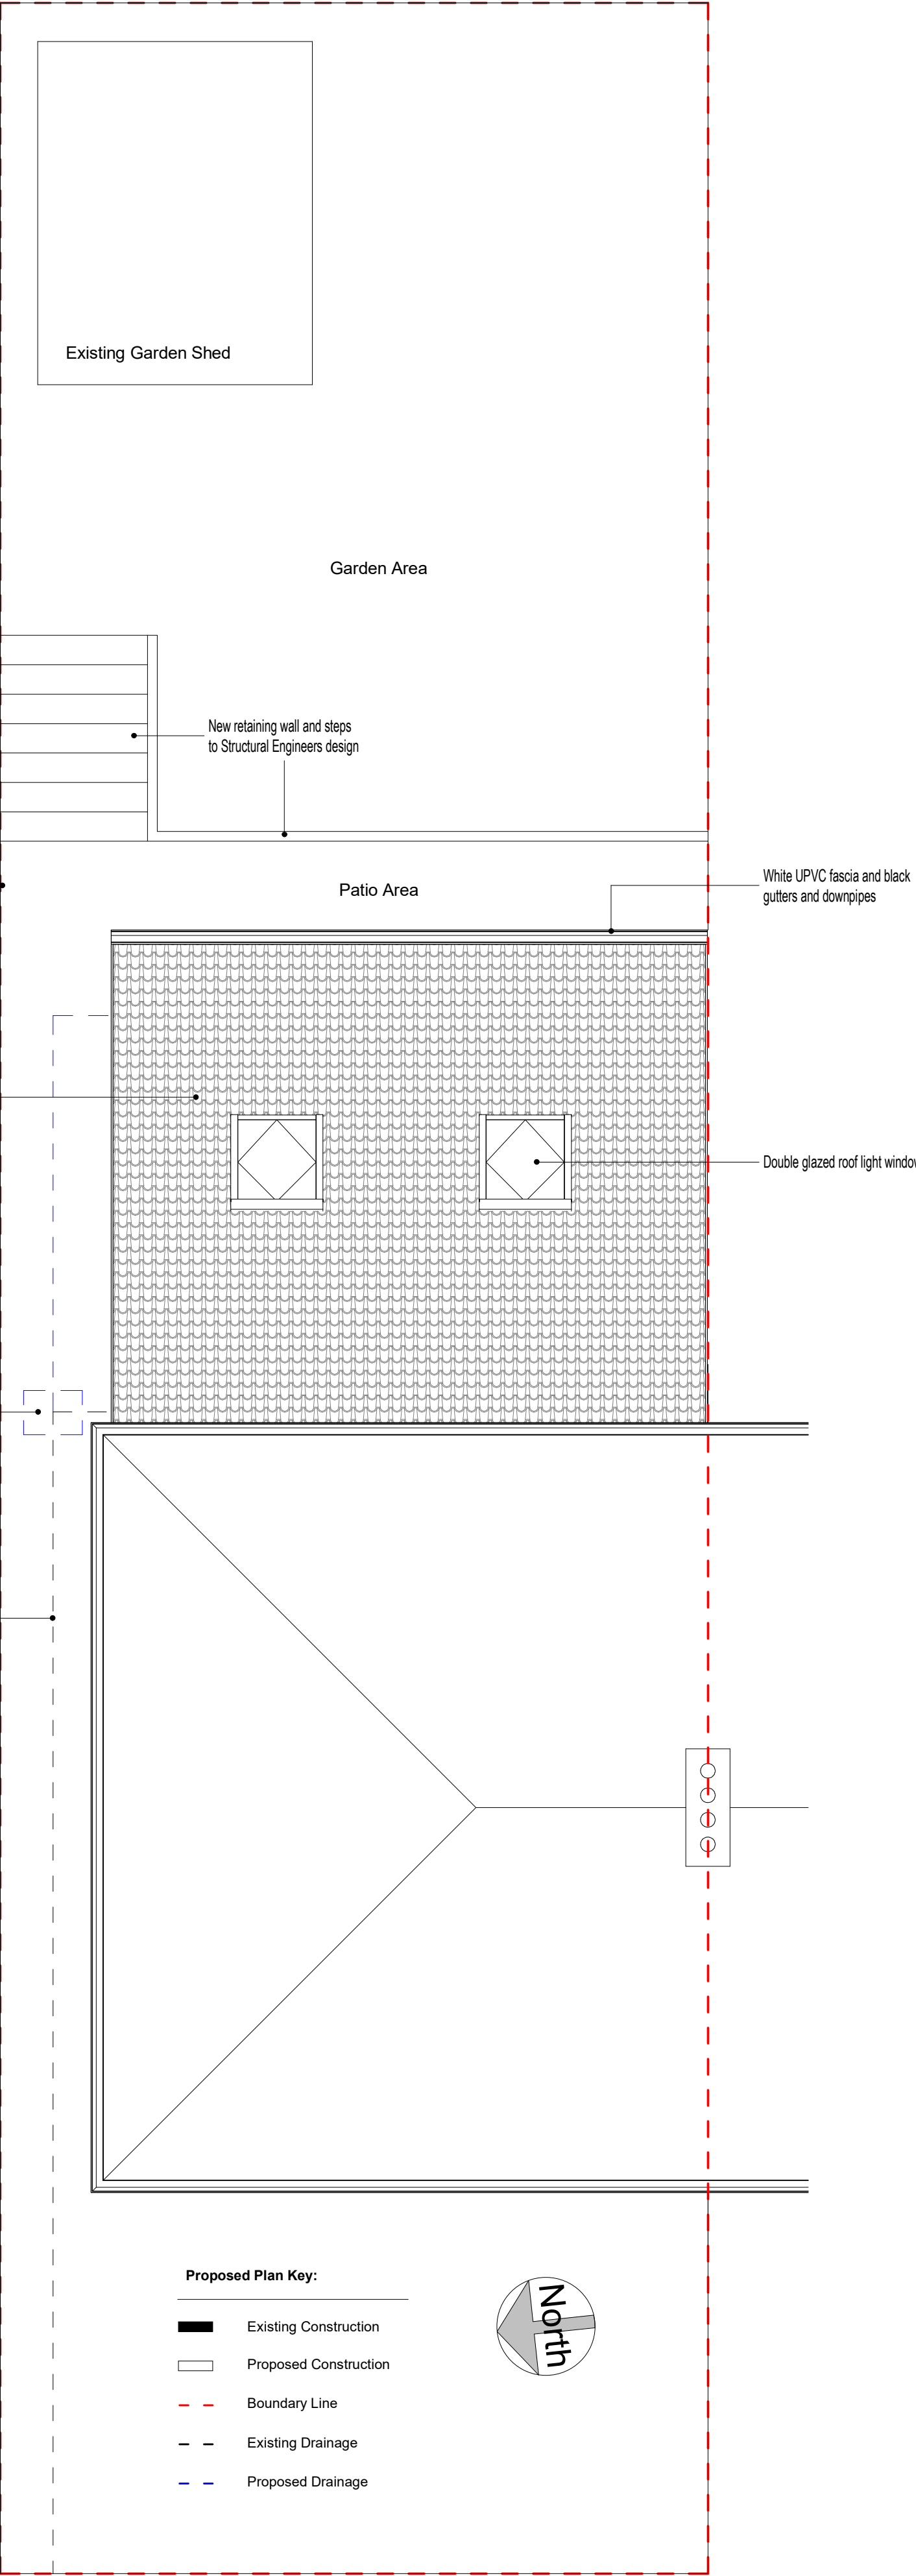


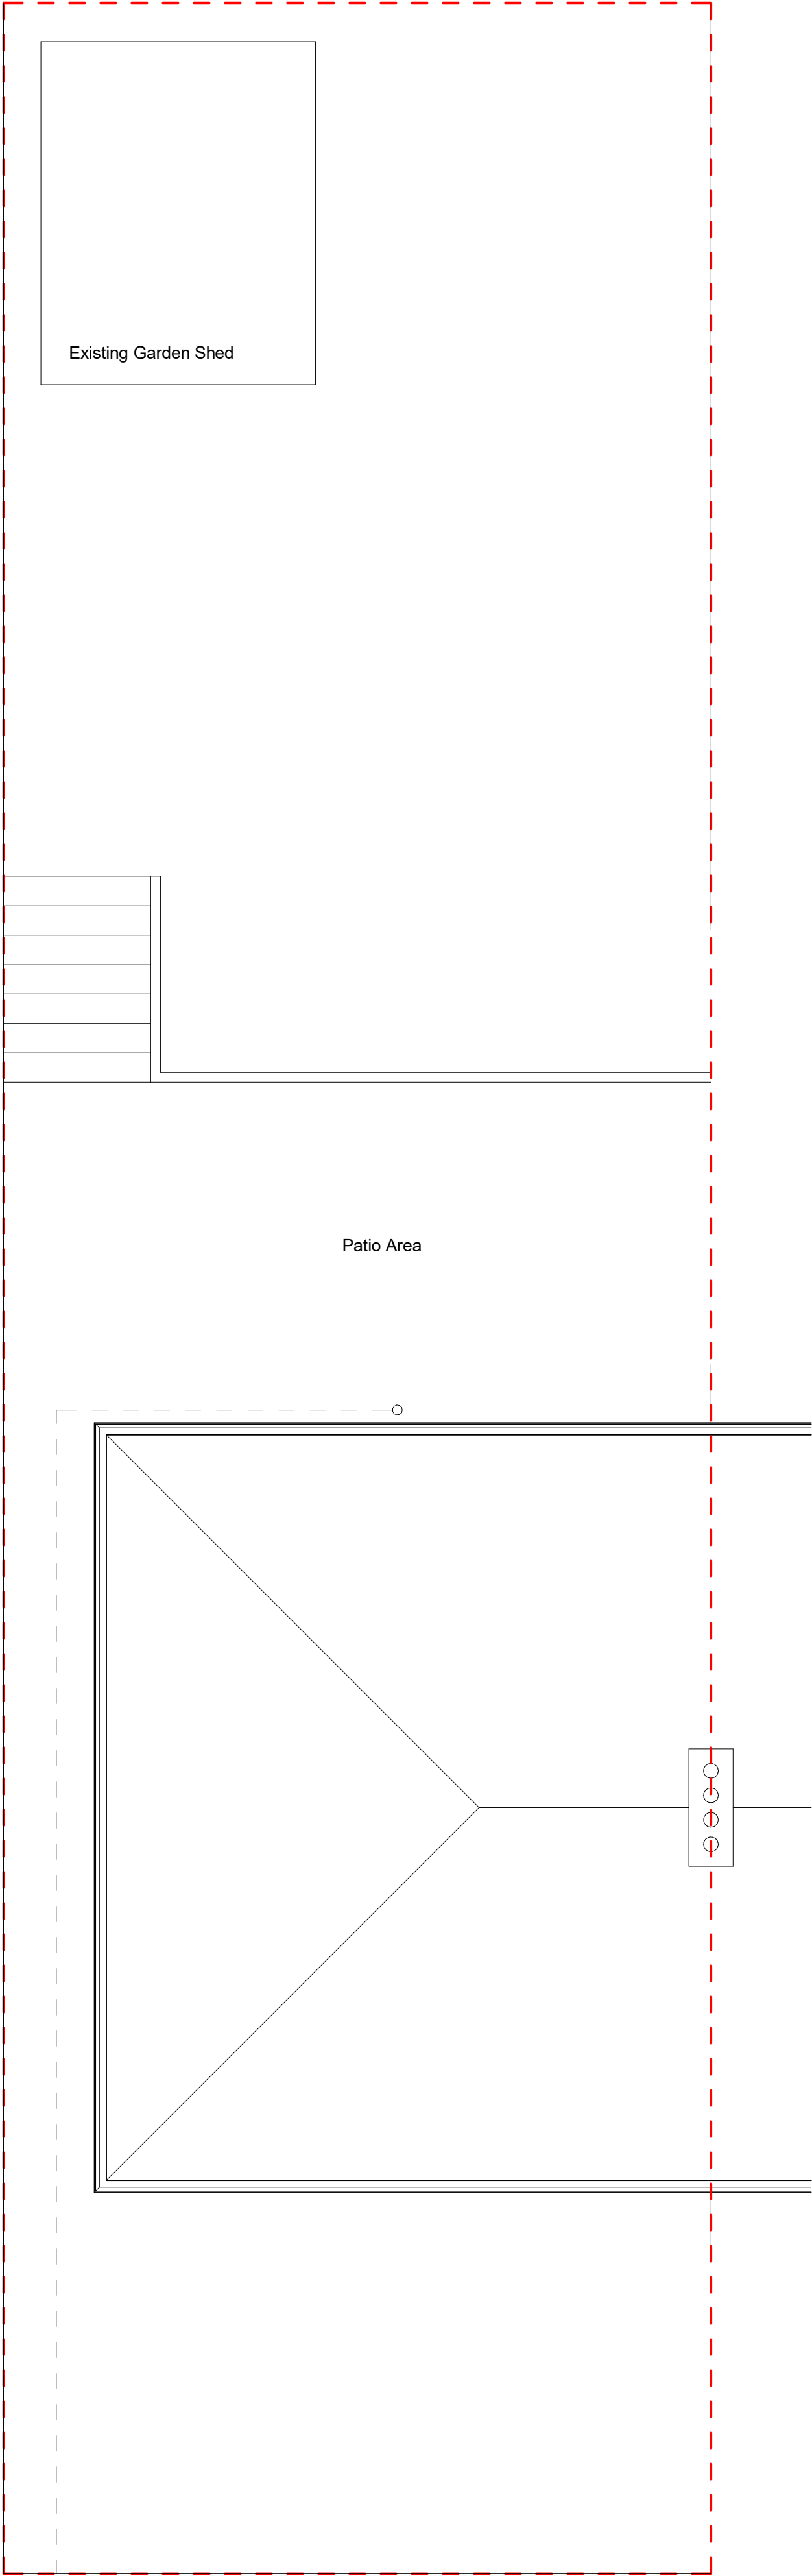

R01 - Existing Roof Plan
1 : 50

R01 - Proposed Roof Plan
1 : 50

Date	17/02/2025	Project	20 Graig Park Parade, Newport
Scale @ A1	As indicated	Description	Existing & Proposed Roof Plan
		Job No.	Drawing No.
		0002	DR-00005