


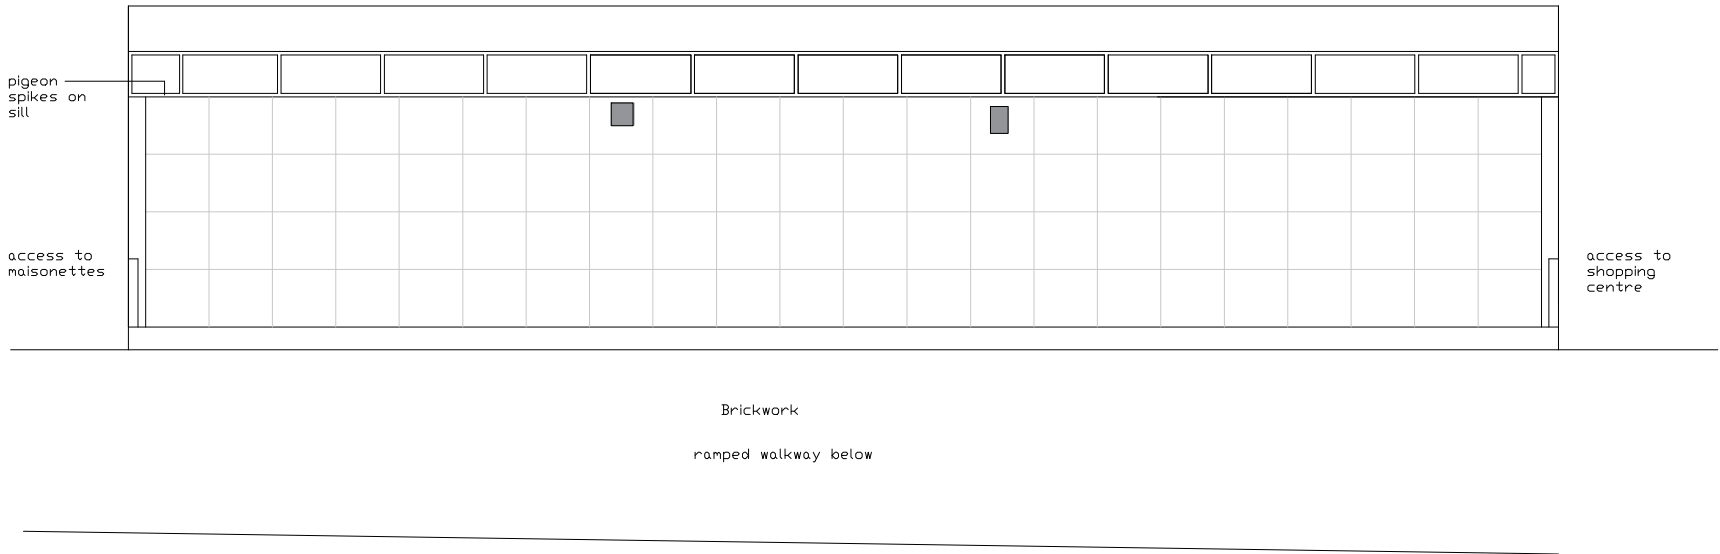

SOUTH ELEVATION

BIO DIVERSITY PROVISION

5No. National Trust Arundel bat boxes.



Securely fixed to external wall min 4m from ground level.

5No. National Trust Aruba nest boxes.



Securely fixed to external wall min3m above ground level.
Sheltered location with a clear flight path

PROPOSED EXTERNAL FINISHES
External Walls - Face Brick
Windows and Doors- White PVC Frames with blue panels
Fascia - Blue
Security Shutters - Colour coated steel, colour to be confirmed

NOTE:
External security lighting to be relocated

THIS DRAWING IS PRODUCED FOR USE IN THIS PROJECT ONLY AND MAY NOT BE USED FOR ANY OTHER PURPOSE. NPS PROPERTY CONSULTANTS LTD ACCEPT NO LIABILITY FOR THE USE OF THIS DRAWING OTHER THAN THE PURPOSE FOR WHICH IT WAS INTENDED IN CONNECTION WITH THIS PROJECT AS RECORDED IN THE 'PURPOSE FOR ISSUE' AND 'FILE STATUS CODE'.

THIS DRAWING MAY NOT BE REPRODUCED IN ANY FORM WITHOUT PRIOR WRITTEN AGREEMENT OF NPS PROPERTY CONSULTANTS LTD.

© CROWN COPYRIGHT AND DATABASE RIGHTS 2026
ORDNANCE SURVEY LICENCE NUMBER:-

ORIGINAL
SHEET SIZE

A3

							CLIENT	CHILDREN and YOUNG PEOPLE SERVICES	TITLE	PROPOSED REAR ELEVATION. BIODIVERSITY	 Newport Norse 1st Floor, Caradog House, Clappa Park, Newport, Wales, NP10 8UG, Tel: 01633 240405; web: www.norsegroup.co.uk		
							PROJECT	BETTWS LIBRARY SECURITY MEASURES					
FIRST ISSUE							DRAWING NUMBER			REV CODE			
							NPS-00-00-DR - A-(**)-007			P 1			
P0							STATUS CODE			PURPOSE OF ISSUE		DRAWN	
REV							S0			CONTRACTS PROPOSALS		glb	
DRAWN							DATE			CHECKED		DATE	APPROVED