




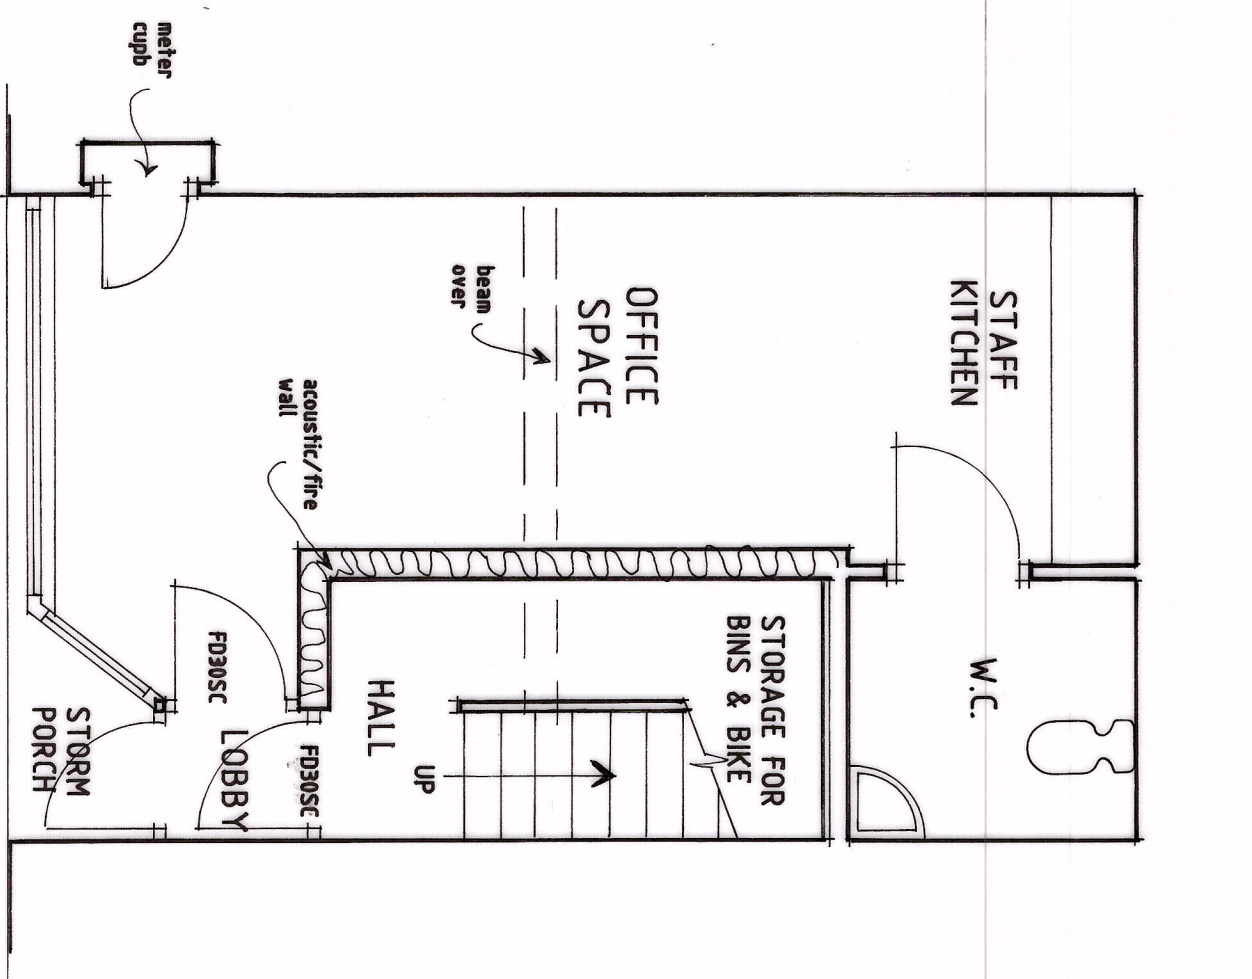


PROPOSED GROUND FLOOR PLAN

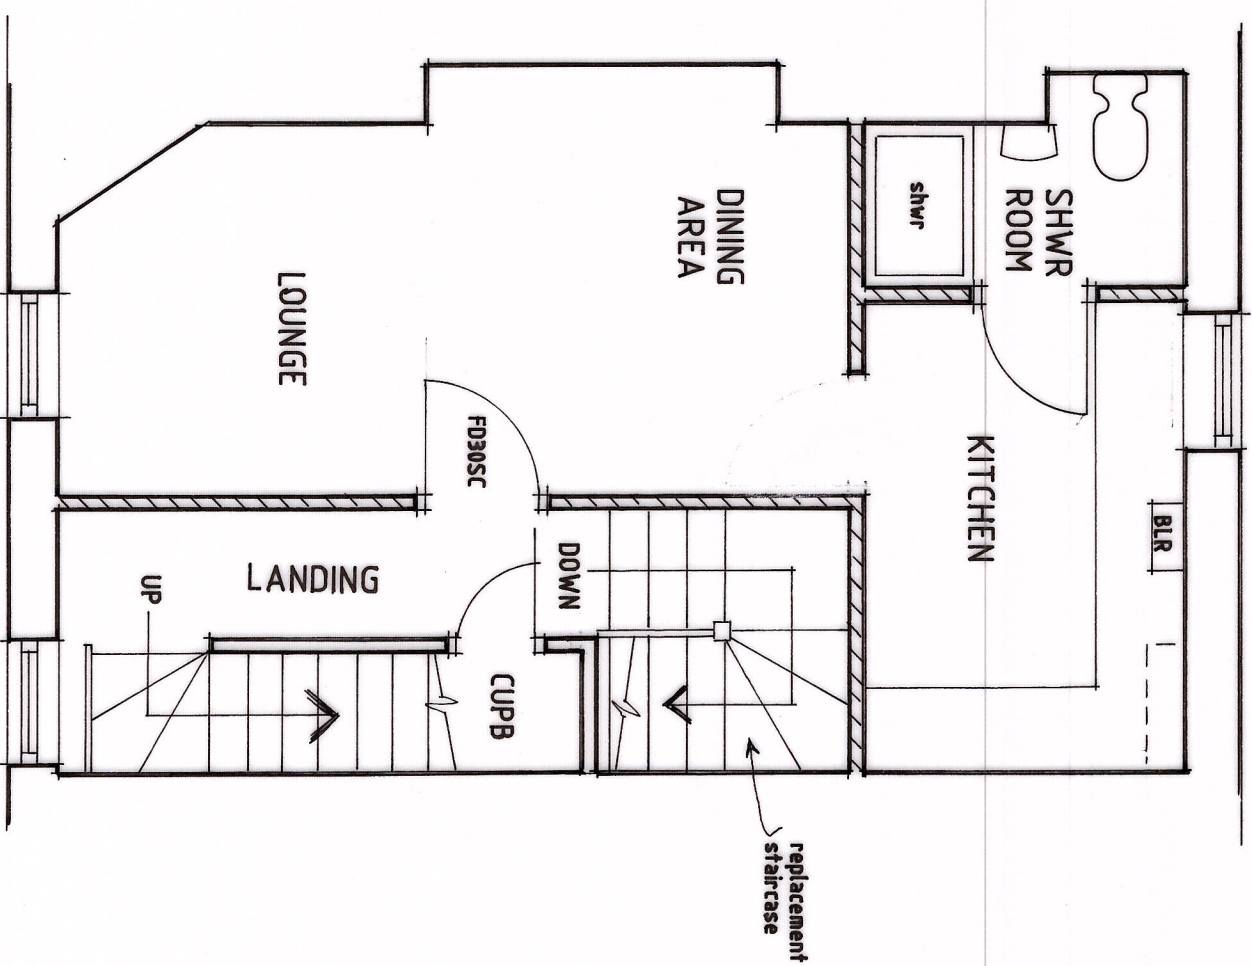


PROPOSED FIRST FLOOR PLAN

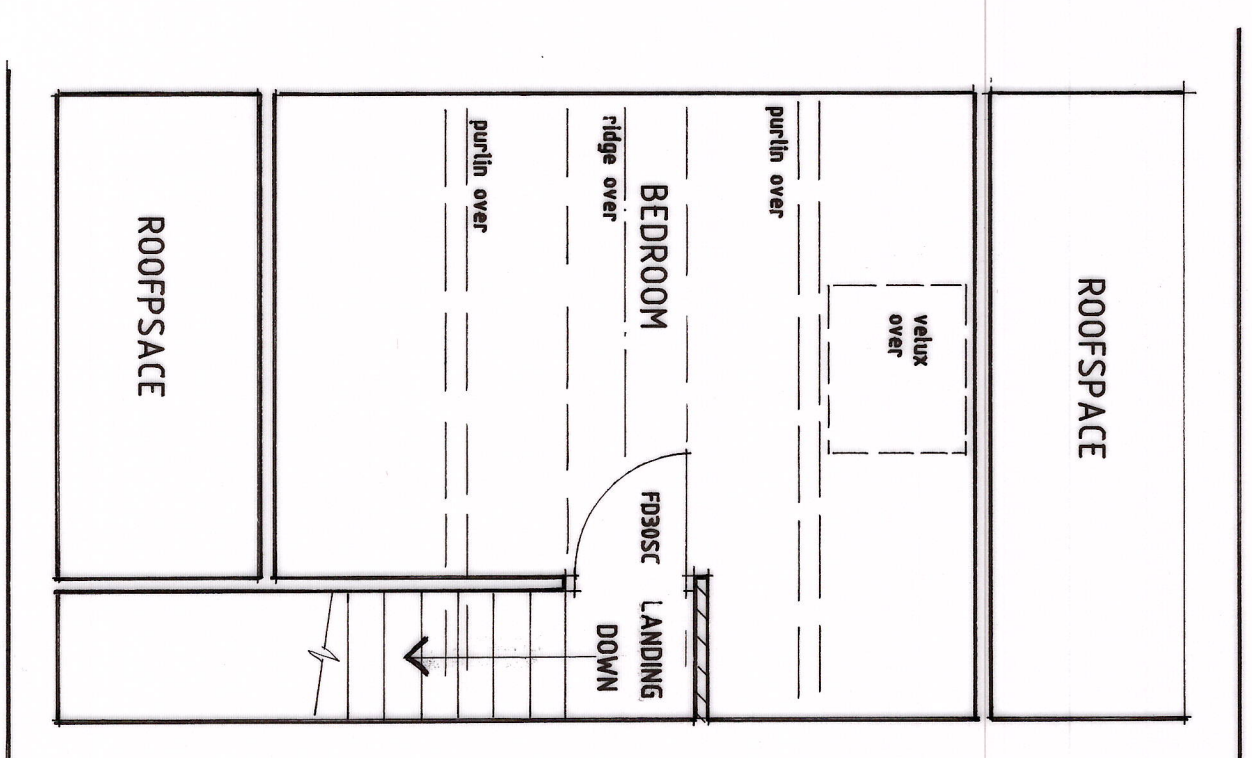


PROPOSED SECOND FLOOR PLAN

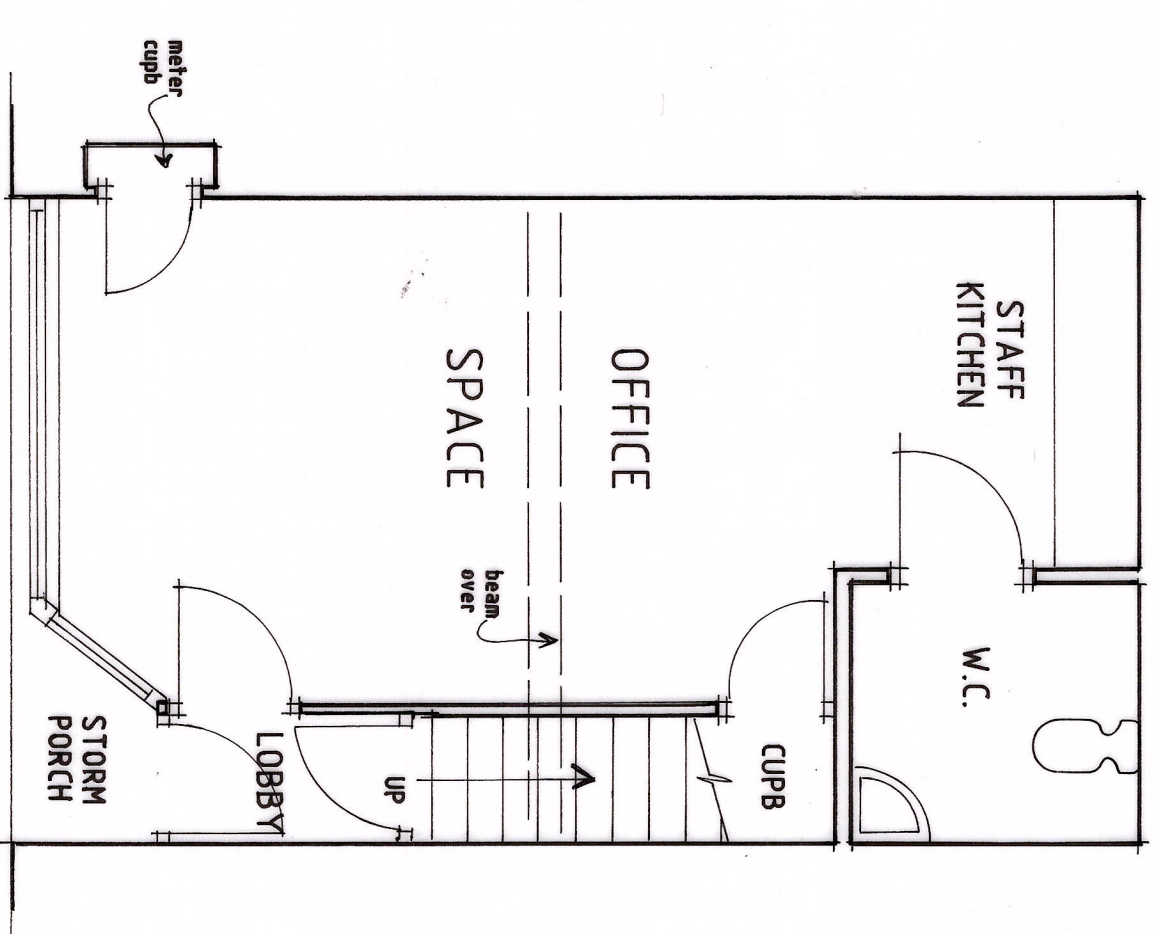


EXISTING GROUND FLOOR PLAN

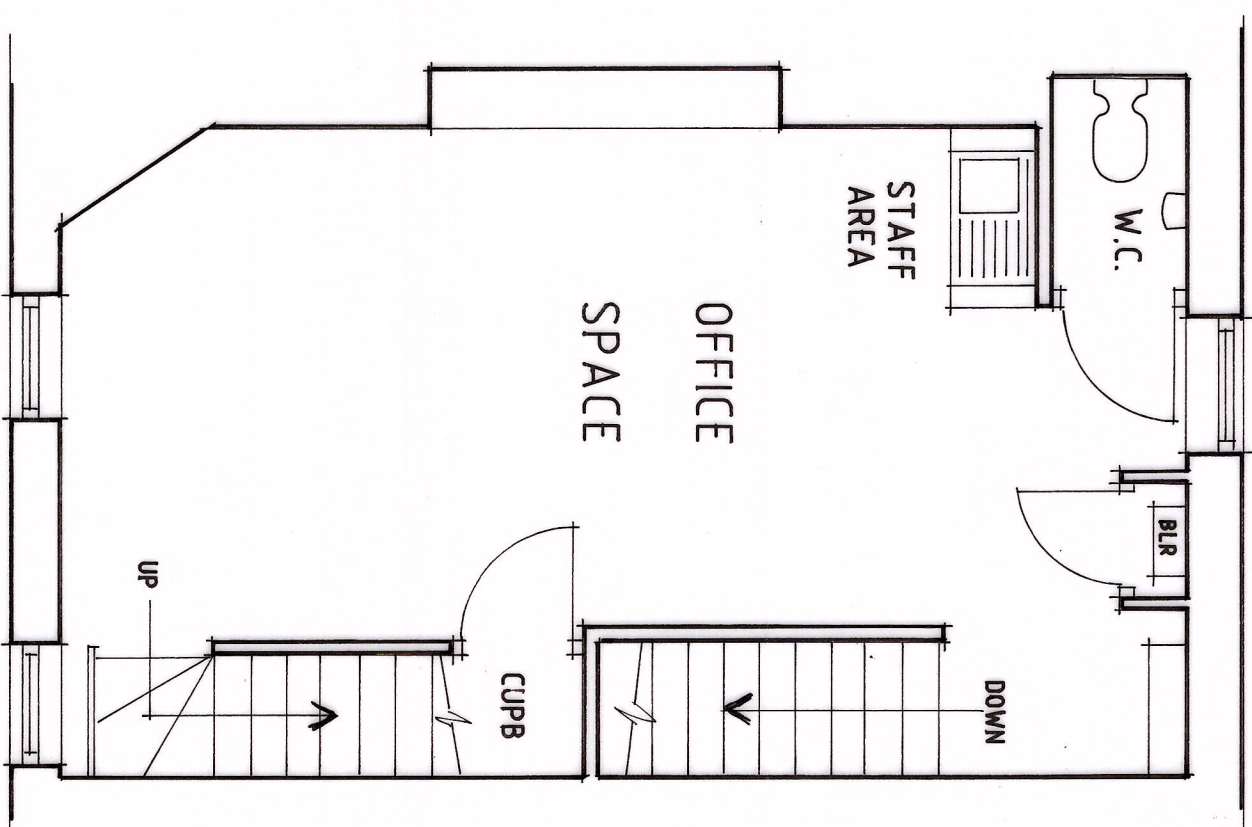

EXISTING FIRST FLOOR PLAN

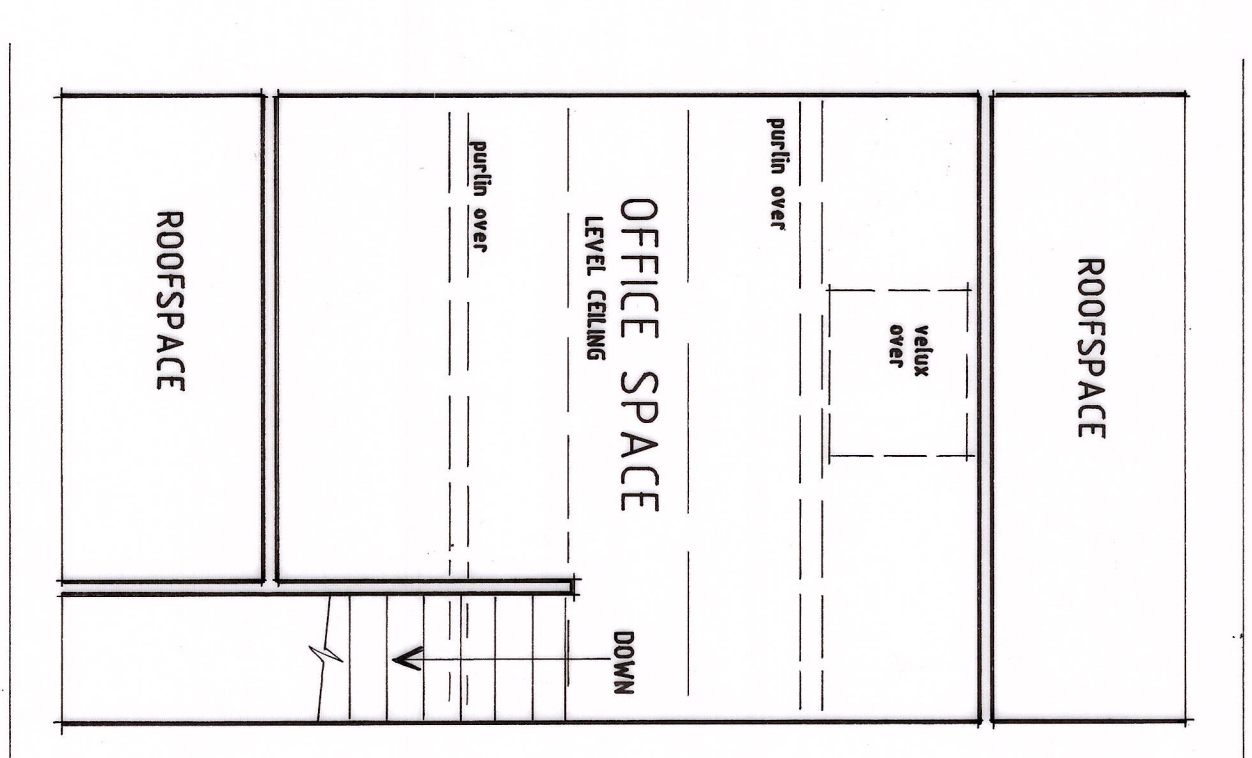

EXISTING SECOND FLOOR PLAN

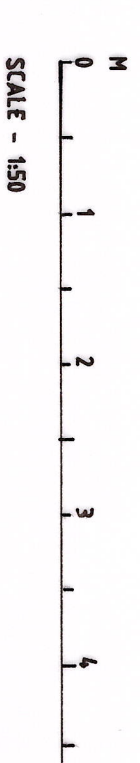

Revisions

Ref	Date	Description

K.W. DORRINGTON
ARCHITECTURAL ASSOCIATES
Tel:(01633) 857566

PROPOSED CHANGE OF USE OF UPPER
FLOORS TO RESIDENTIAL AT -
15, BANESWELL ROAD, NEWPORT.
SOUTH WALES. NP20 4BP.

EXISTING AND PROPOSED

date: JUNE 2026

scale: 1:50 AT A1

drawing number:
KD2072/1