


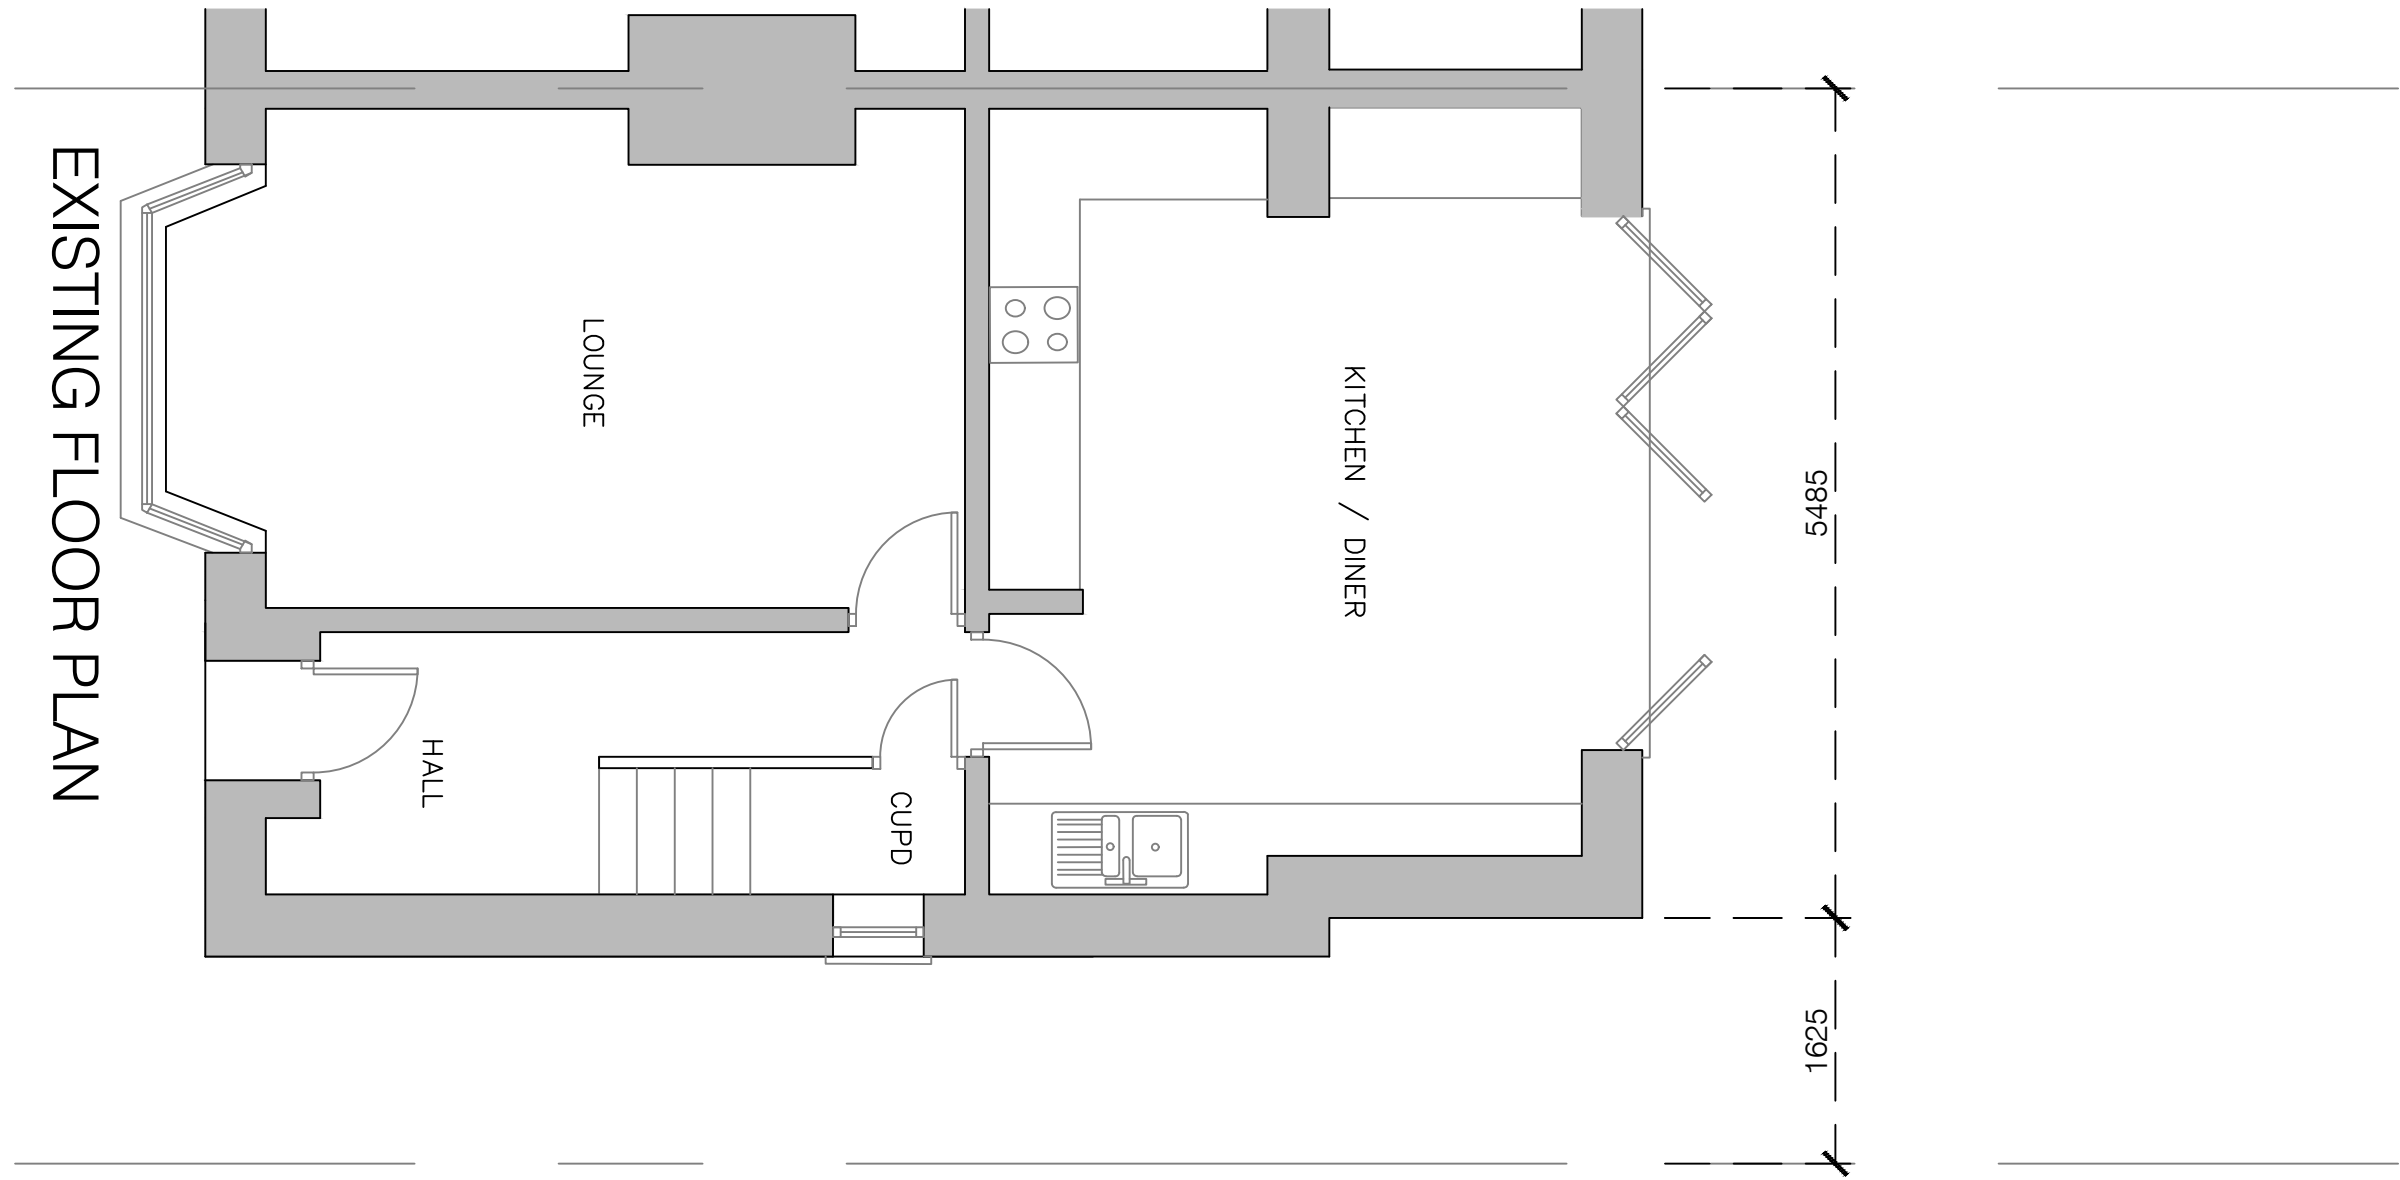

Applicant		
GARETH TAPP		
Project		
PROPOSED SUN ROOM AT 102 DORSET CRESCENT NP19 4QF		
Drawing		
EXISTING FLOOR PLAN		
Scale	Date	
1:50	JULY 2026	
Dwg No.	Revision	Status
02		PL