


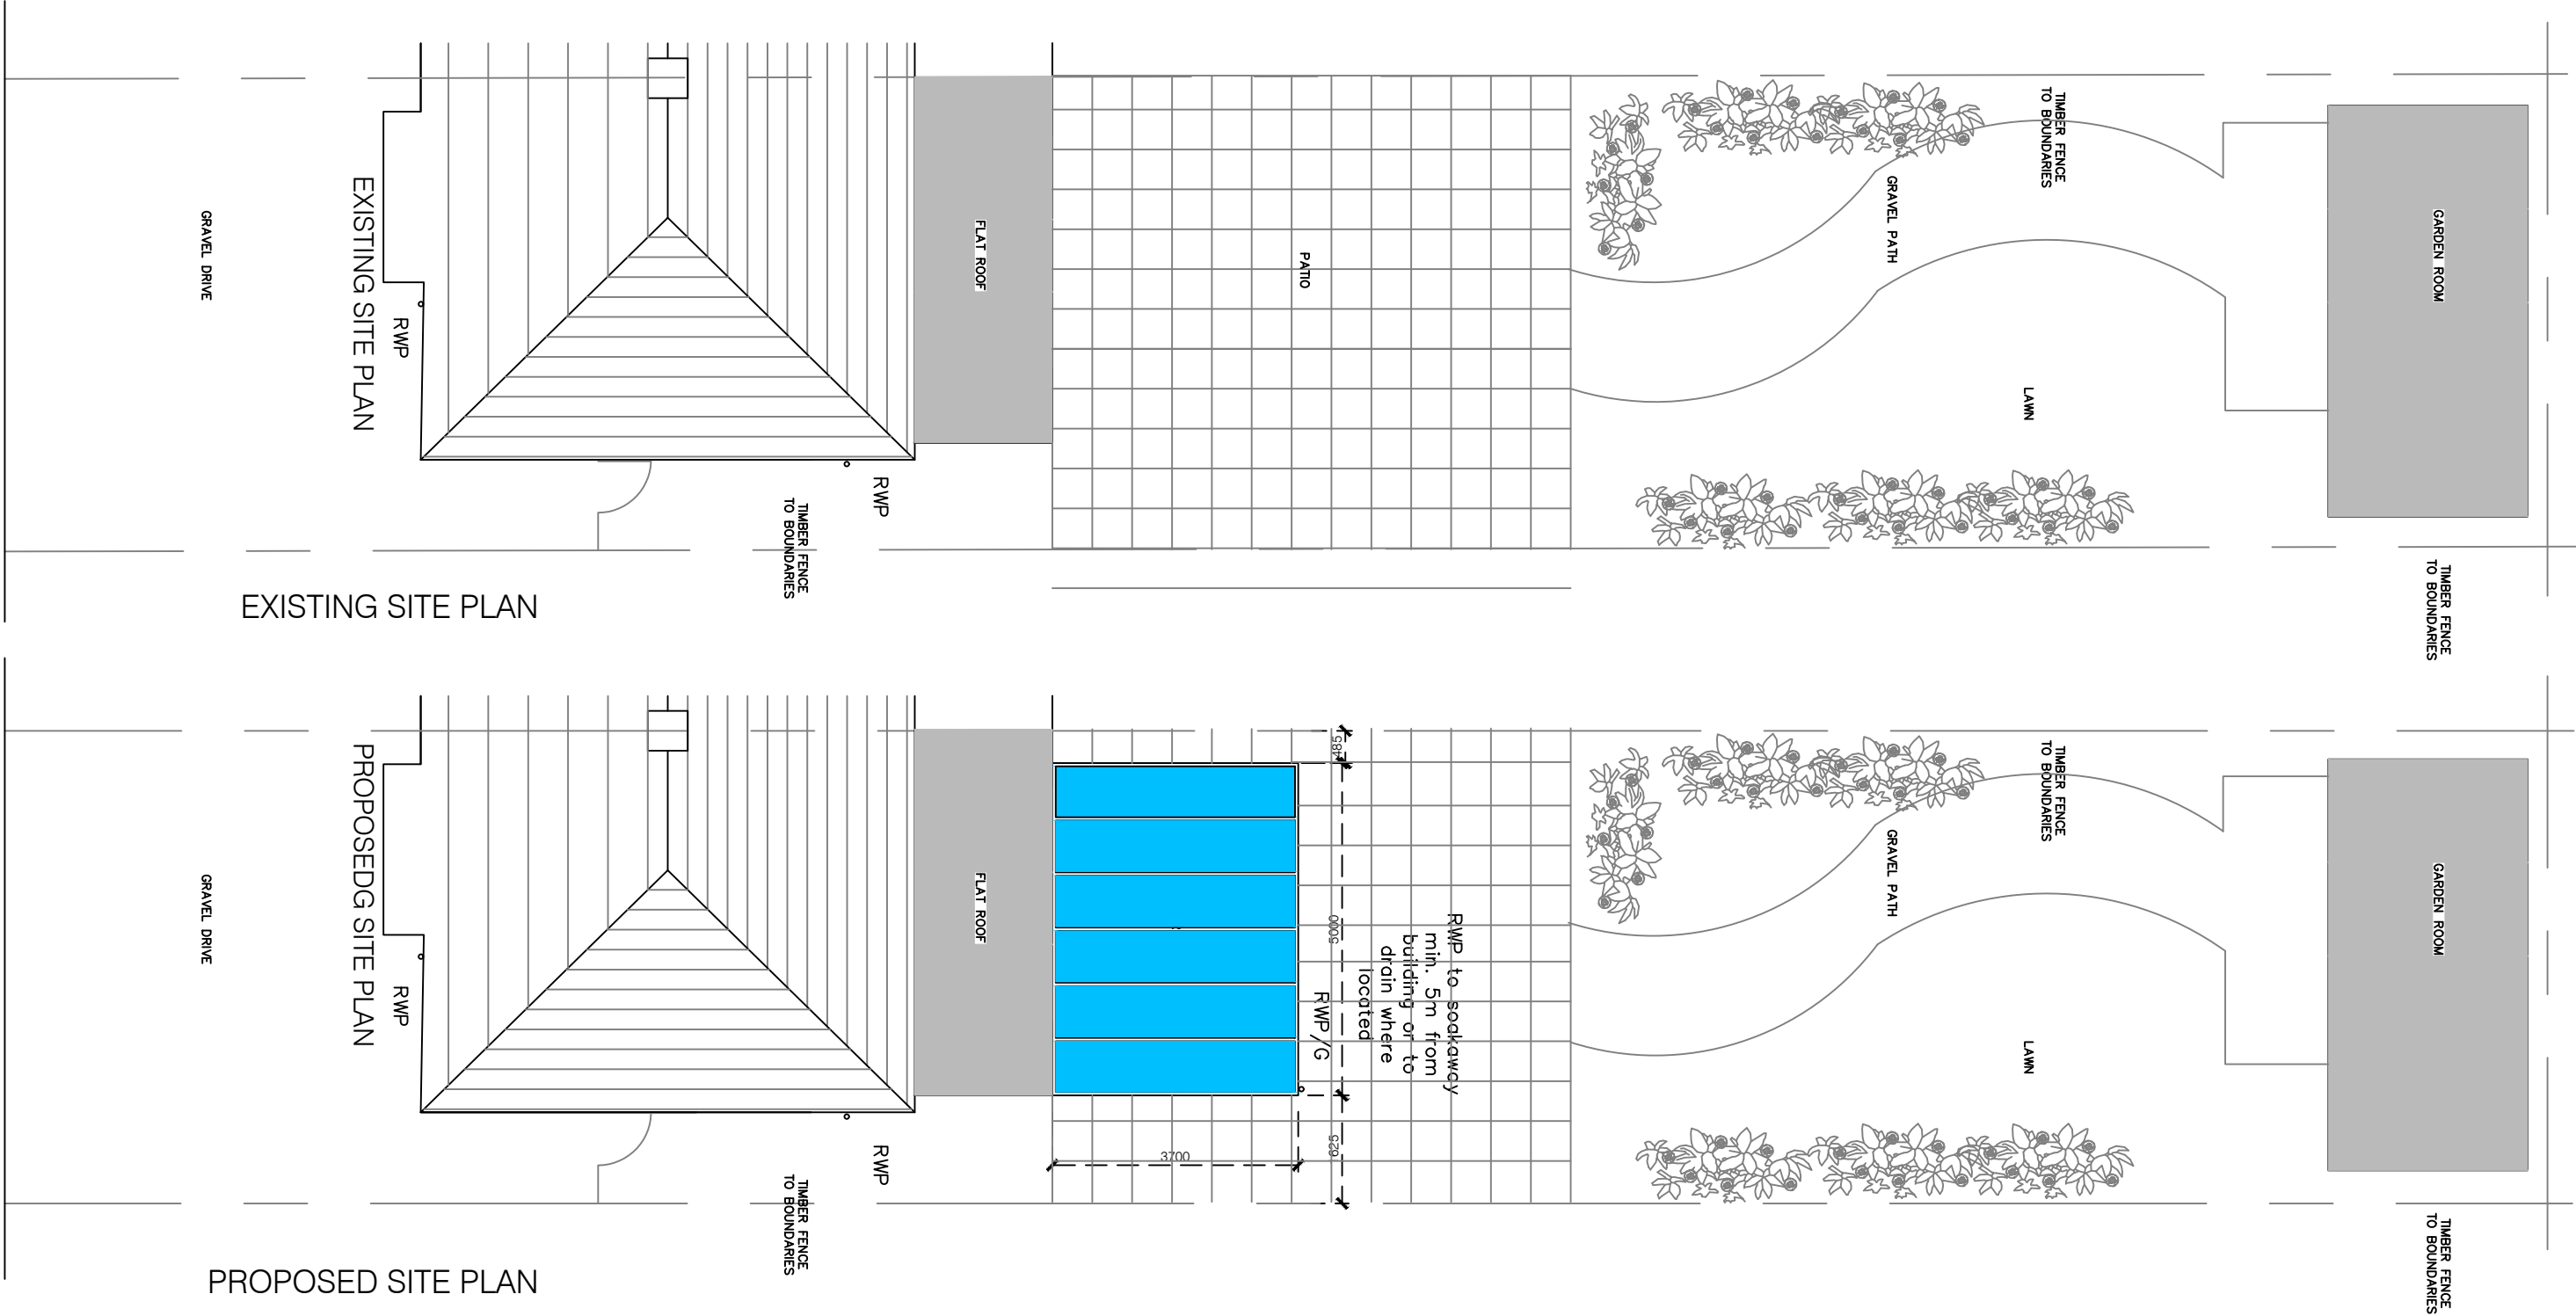

Applicant		
GARETH TAPP		
Project		
PROPOSED SUN ROOM AT 102 DORSET CRESCENT NP19 4QF		
Drawing		
EXISTING AND PROPOSED SITE PLANS		
Scale		Date
1:100		JULY 2026
Dwg No.	Revision	Status
01		PL