



Responsibility is not accepted for errors made by others in scaling from this drawing.
All construction information should be taken from figured dimensions only.

0mm 50mm 100mm


Curtilage excl dwelling = 125m²
Existing area of additional buildings on curtilage = 14m²

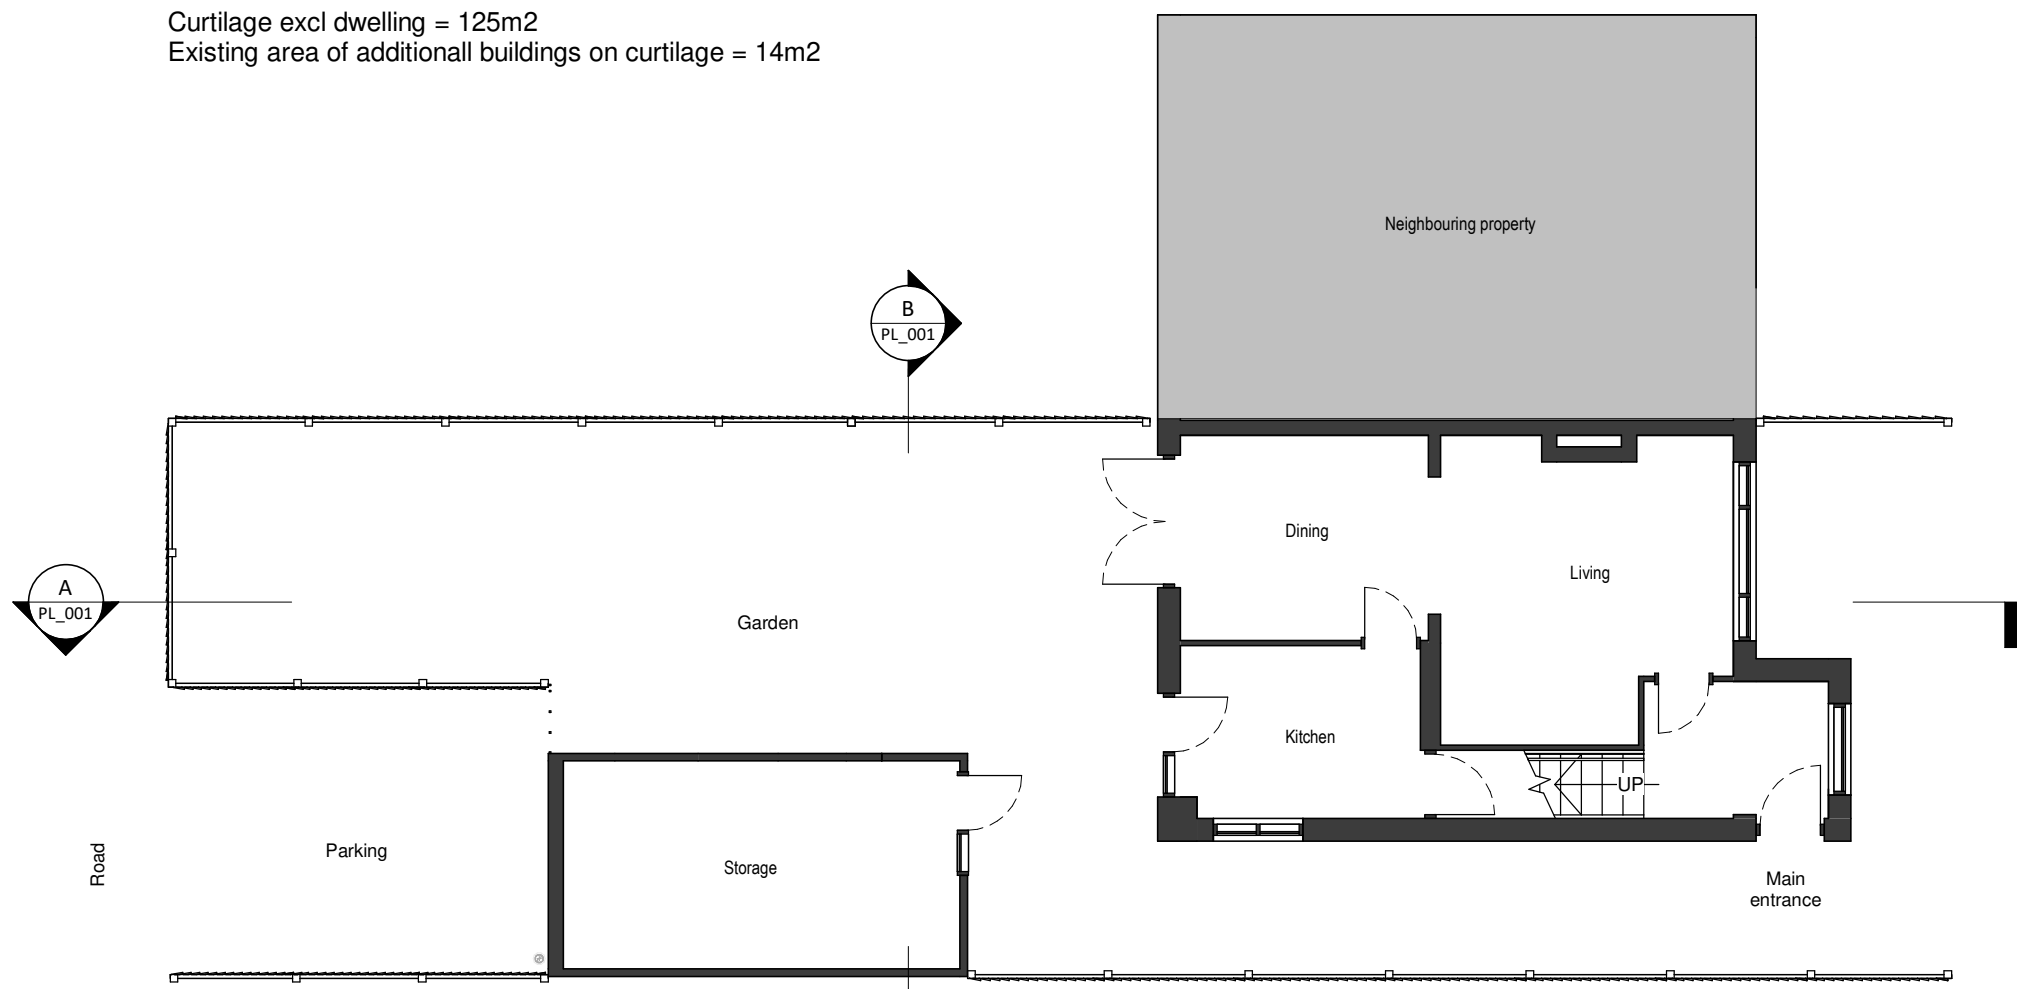


00_Ground Floor Existing
1 : 100

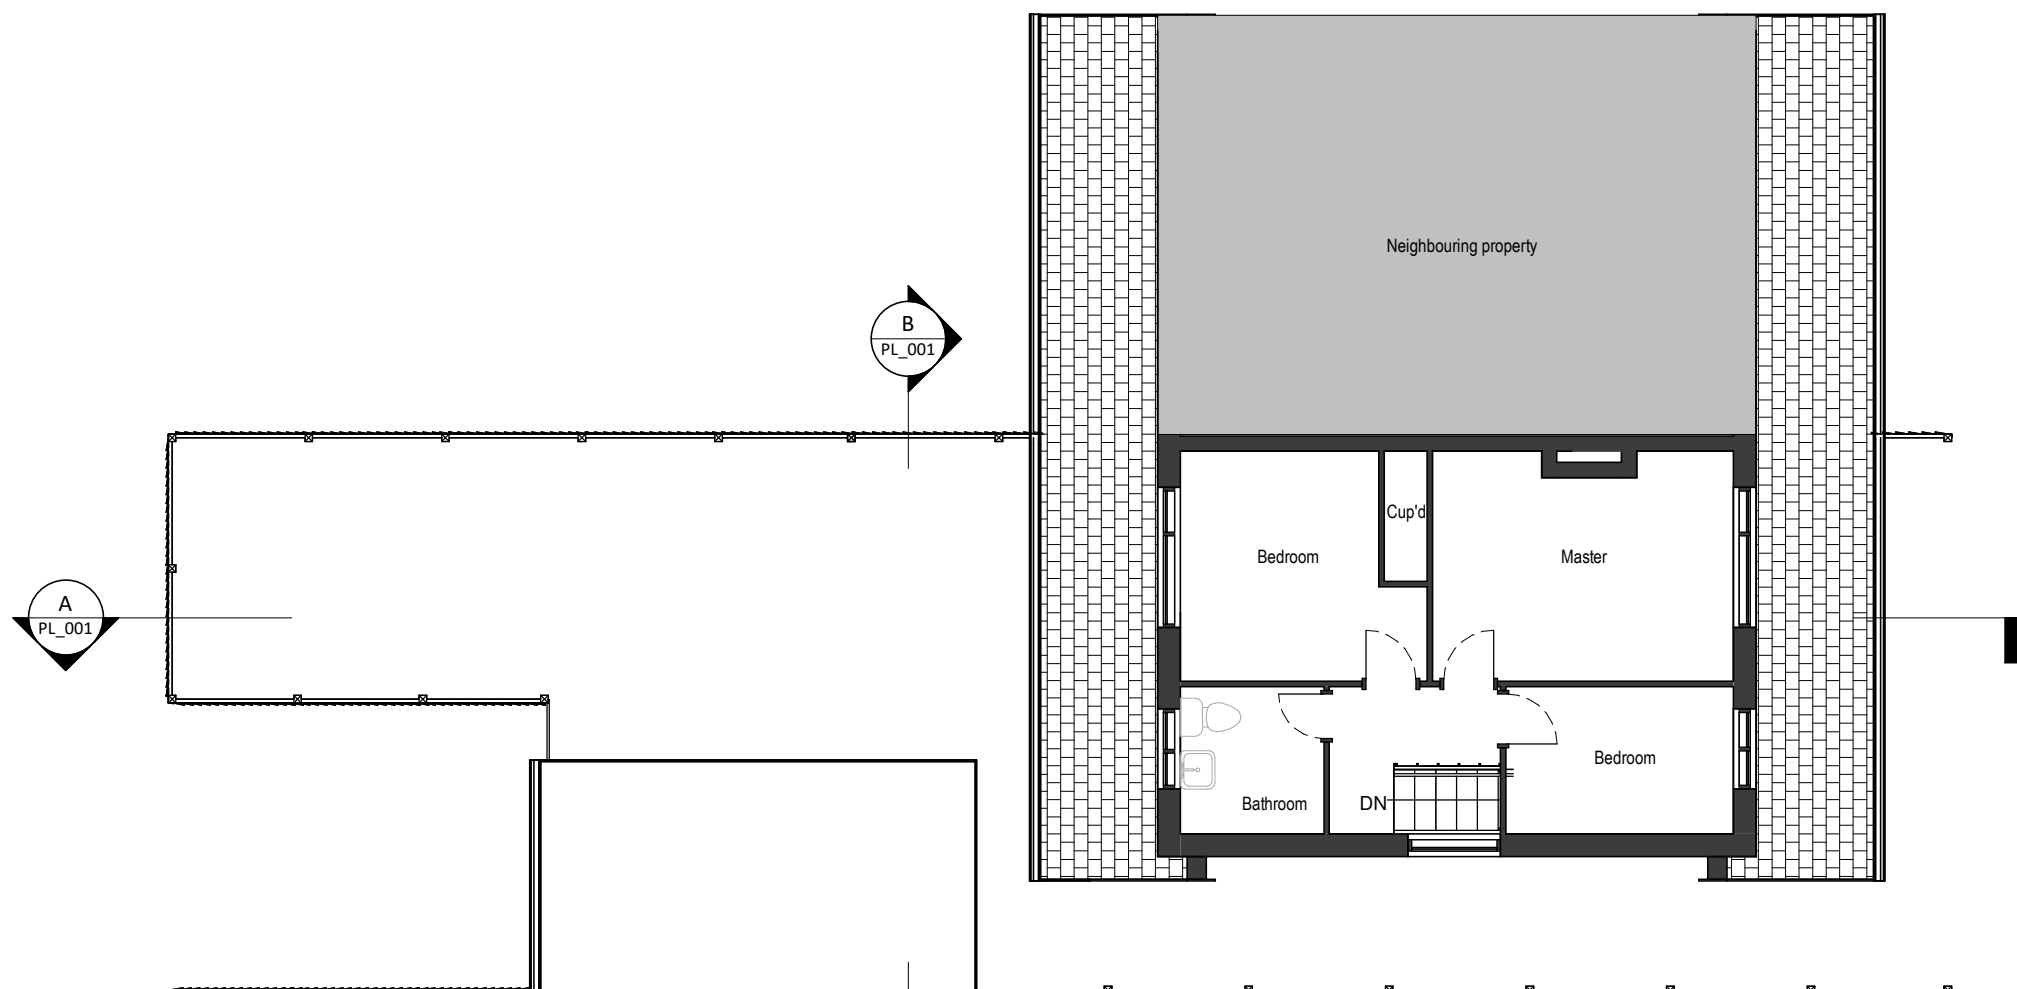

01_First Floor Existing
1 : 100

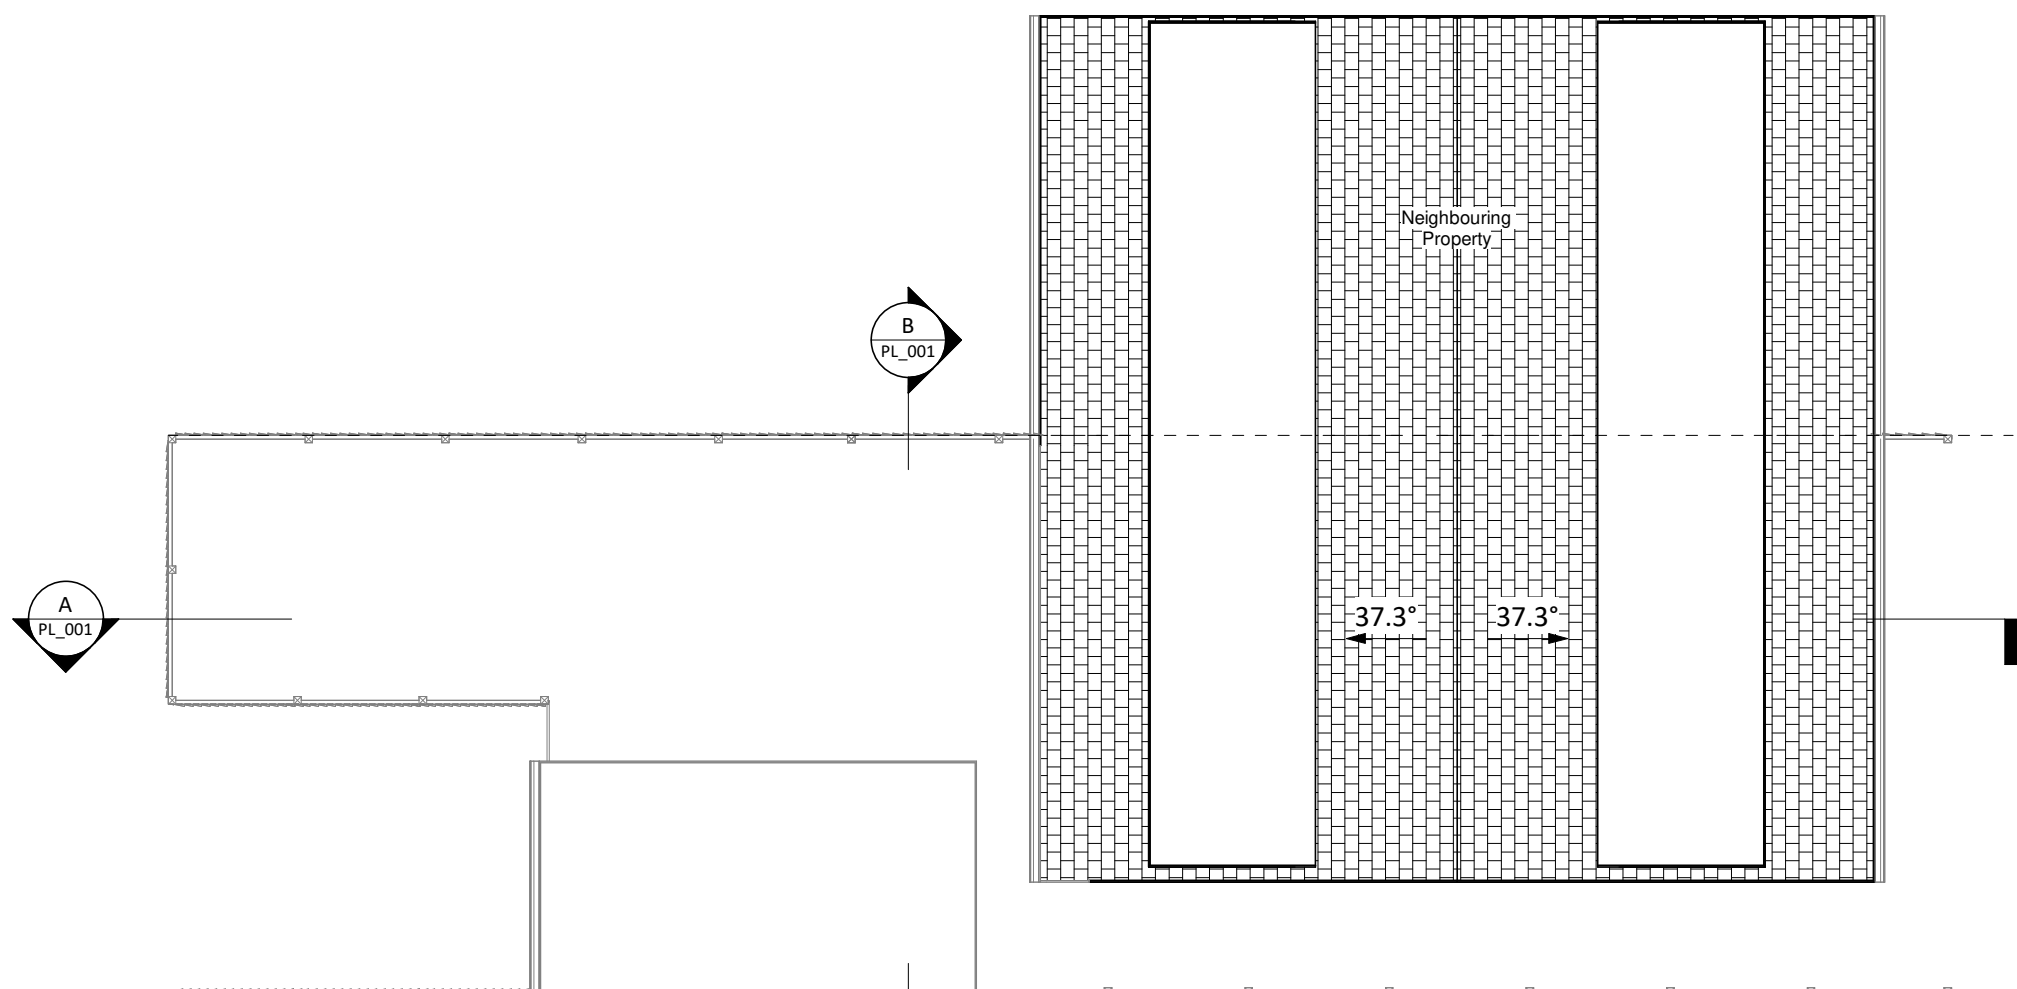


RF_Roof Existing
1 : 100

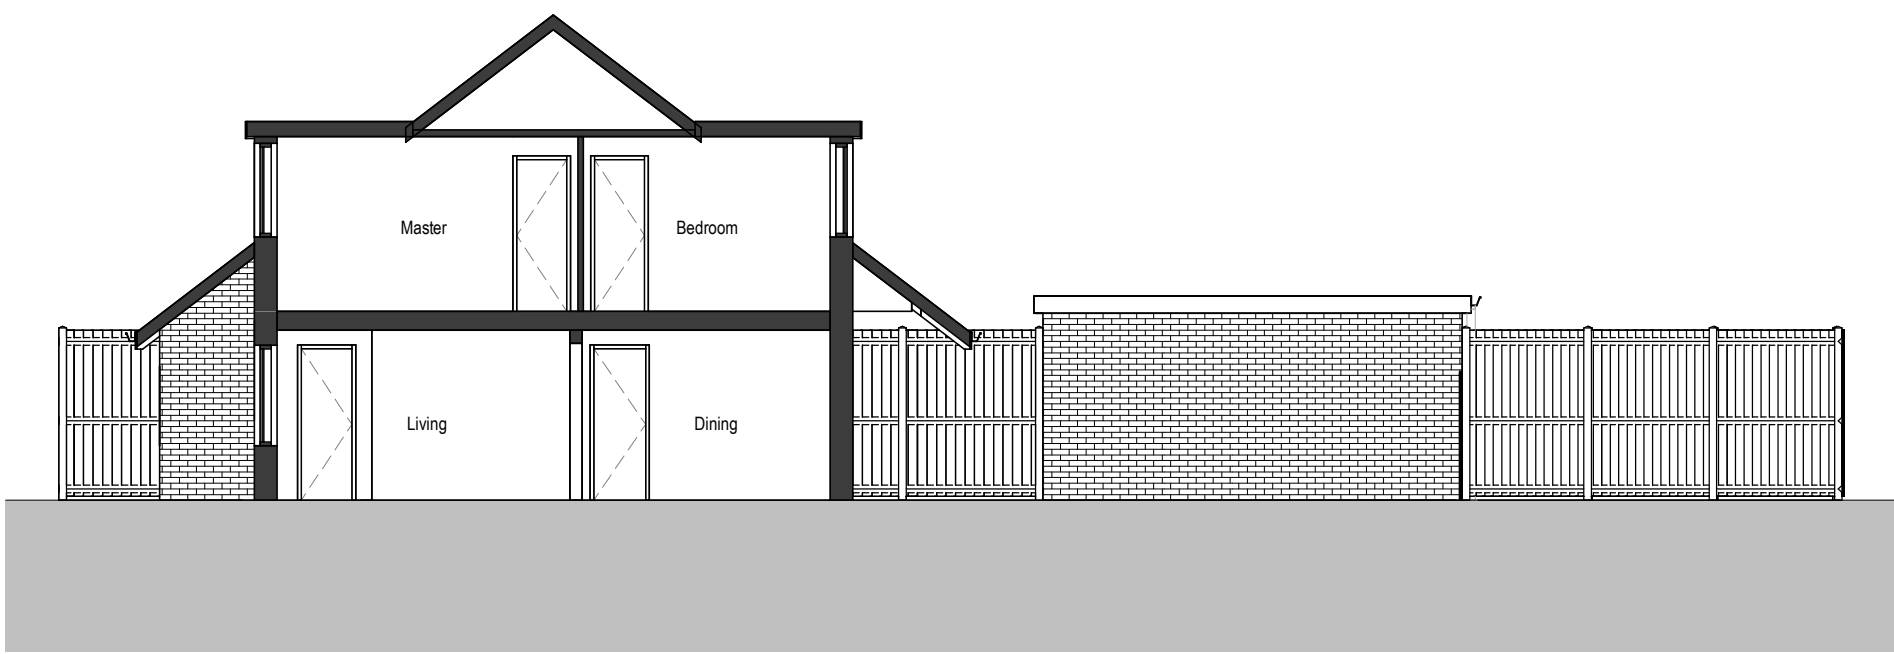


Section A Existing
1 : 100




South Elevation Existing
1 : 100

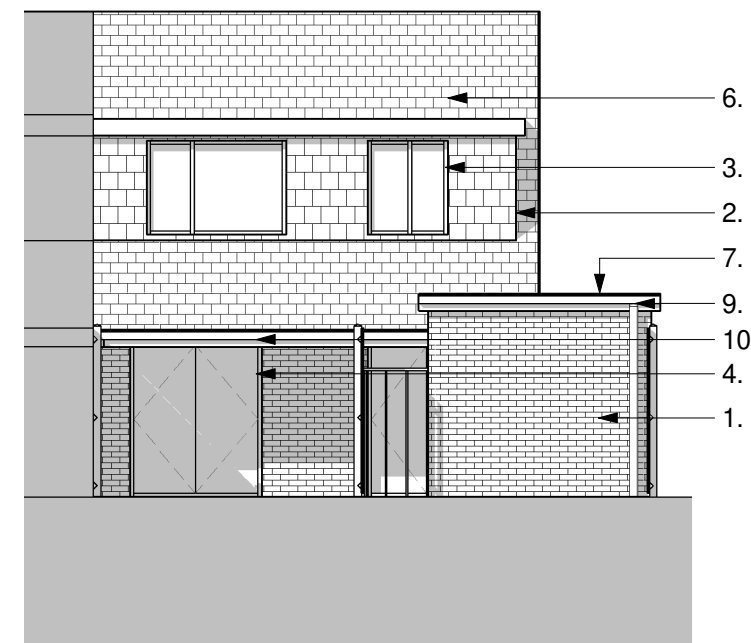


West Elevation Existing
1 : 100

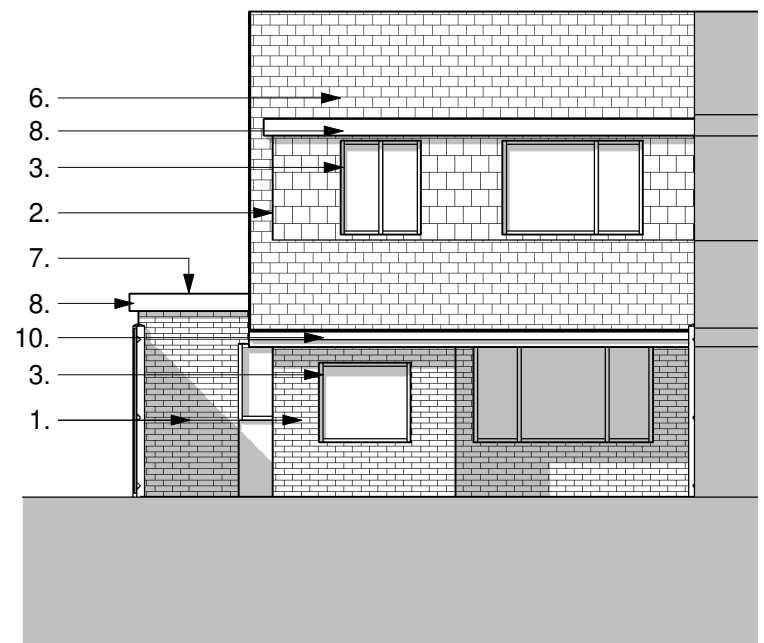


East Elevation Existing
1 : 100

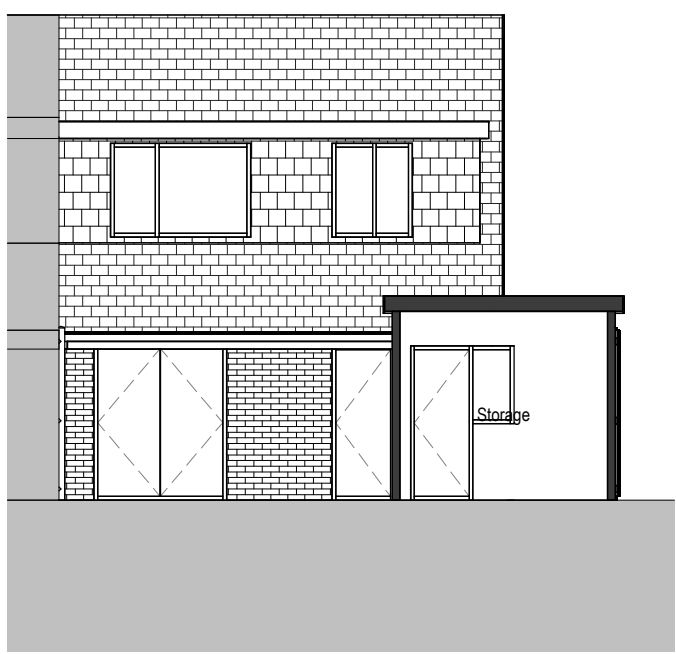

Section B Existing
1 : 100

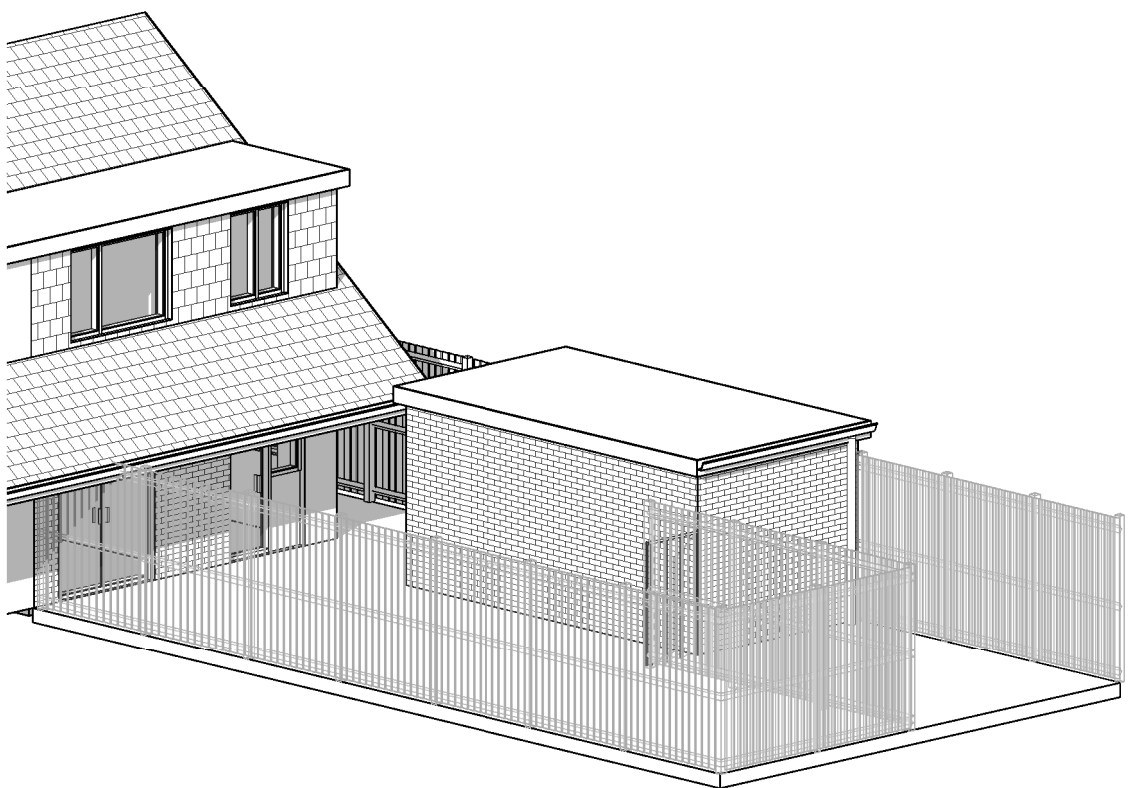

3D View Existing

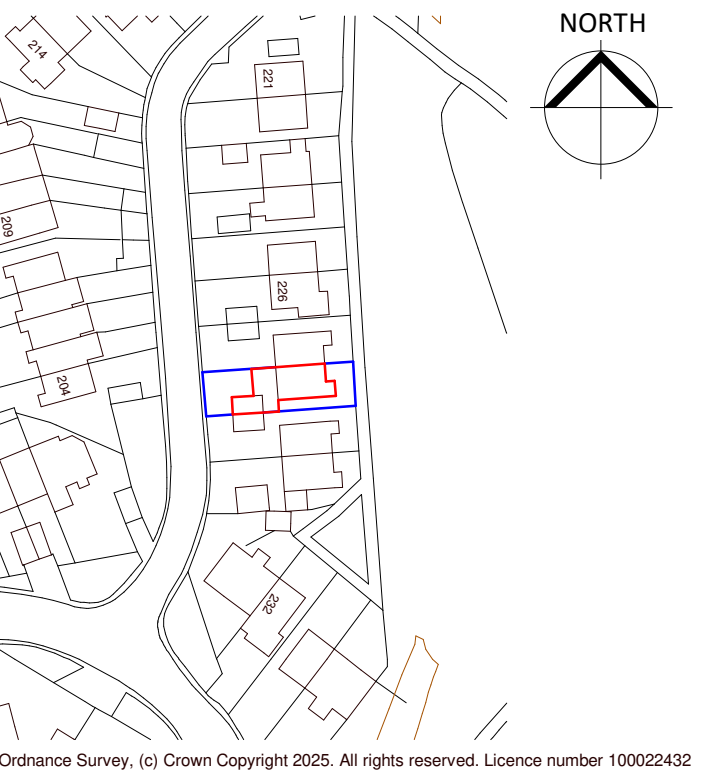

Site Location Plan
1 : 1250

0 25 50 75 100 125m

— SITE BOUNDARY
— APPLICANT OWNERSHIP

MATERIALS		
REF.	ELEMENT	MATERIAL
1.	Walls	Buff Brickwork
2.	Walls	Vertical tile cladding
3.	Windows	White uPVC
4.	Doors	White uPVC
5.	Doors (Bi-Fold)	White uPVC
6.	Roof	Concrete Tile
7.	Roof	Blumen Felt Roof
8.	Fascia / Soffit	White uPVC
9.	Rainwater Goods	White uPVC
10.	Rainwater Goods	Black uPVC
*	Obscured Glazing	

REV	DATE	DESCRIPTION	BY
CLIENT			DRAWN
Miss M Lewis			EJ
			CHECKED
			AJ

SSA Sustainable Studio Architects
1 Gold Tops, Newport NP20 4PG
www.sustainablestudio.co.uk
© Sustainable Studio Architects 2024

PROJECT
228 Pilton Vale
Newport
NP20 6LW

DRAWING TITLE
Existing Drawings

DRAWING STATUS	SCALE
PL : PLANNING	As indicated @ A1
NUMBER	REVISION
PL_001	