



Responsibility is not accepted for errors made by others in scaling from this drawing.
All construction information should be taken from figured dimensions only.

0mm 50mm 100mm


Curtilage excl dwelling = 125m²
Existing area of additional buildings on curtilage = 14m²

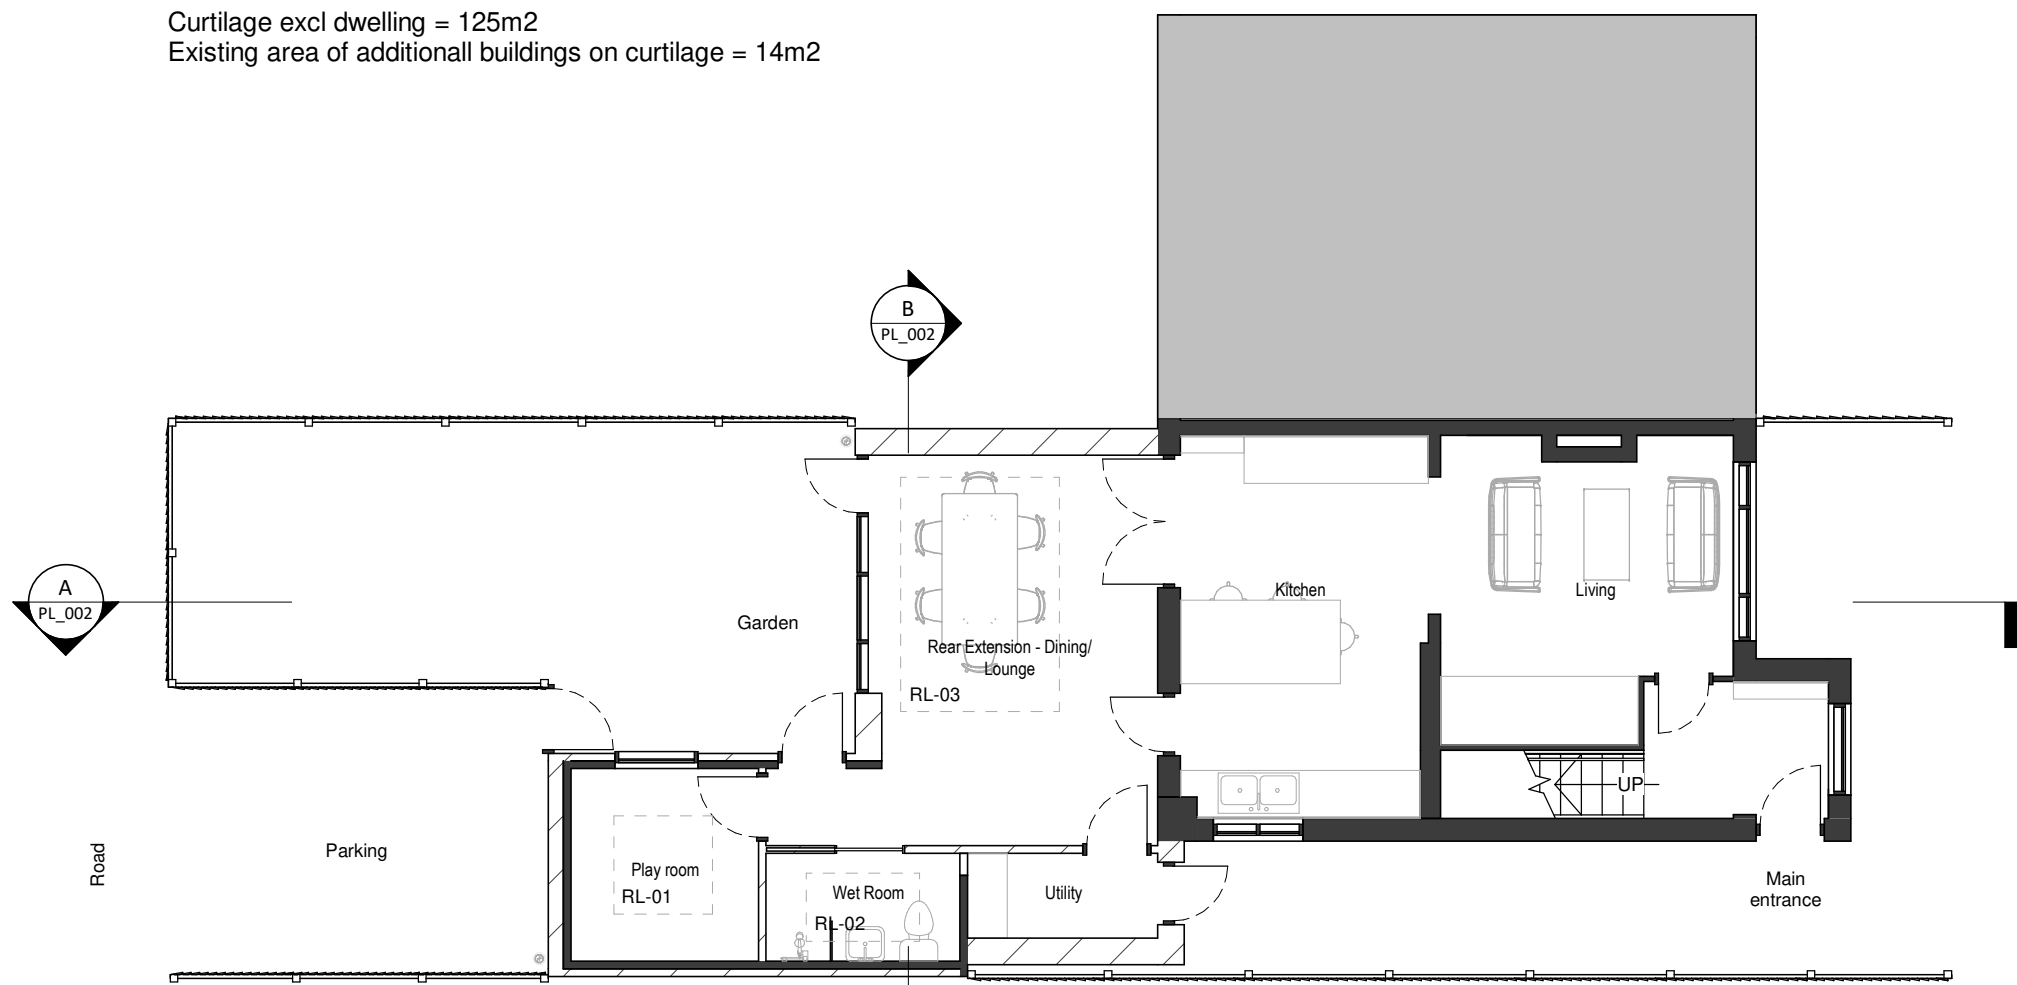

00_Ground Floor Proposed
1 : 100

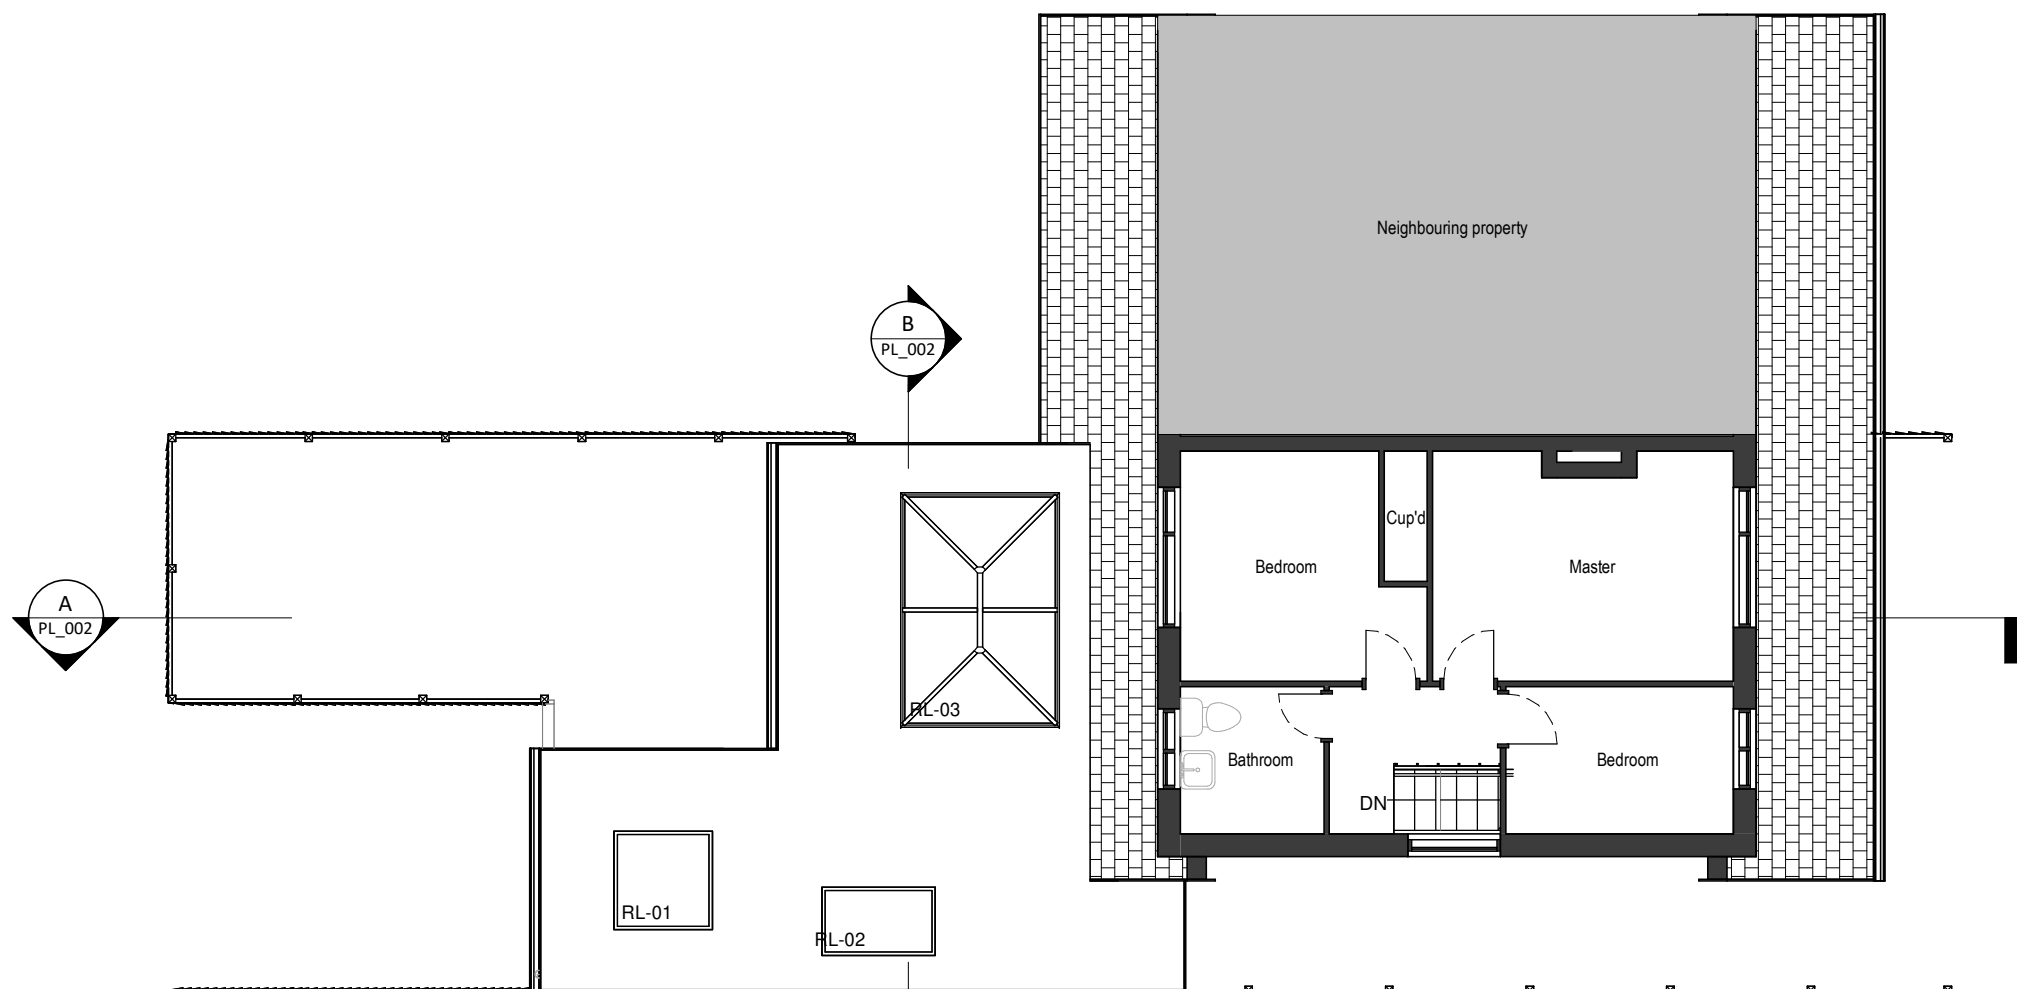


01_First Floor Proposed
1 : 100

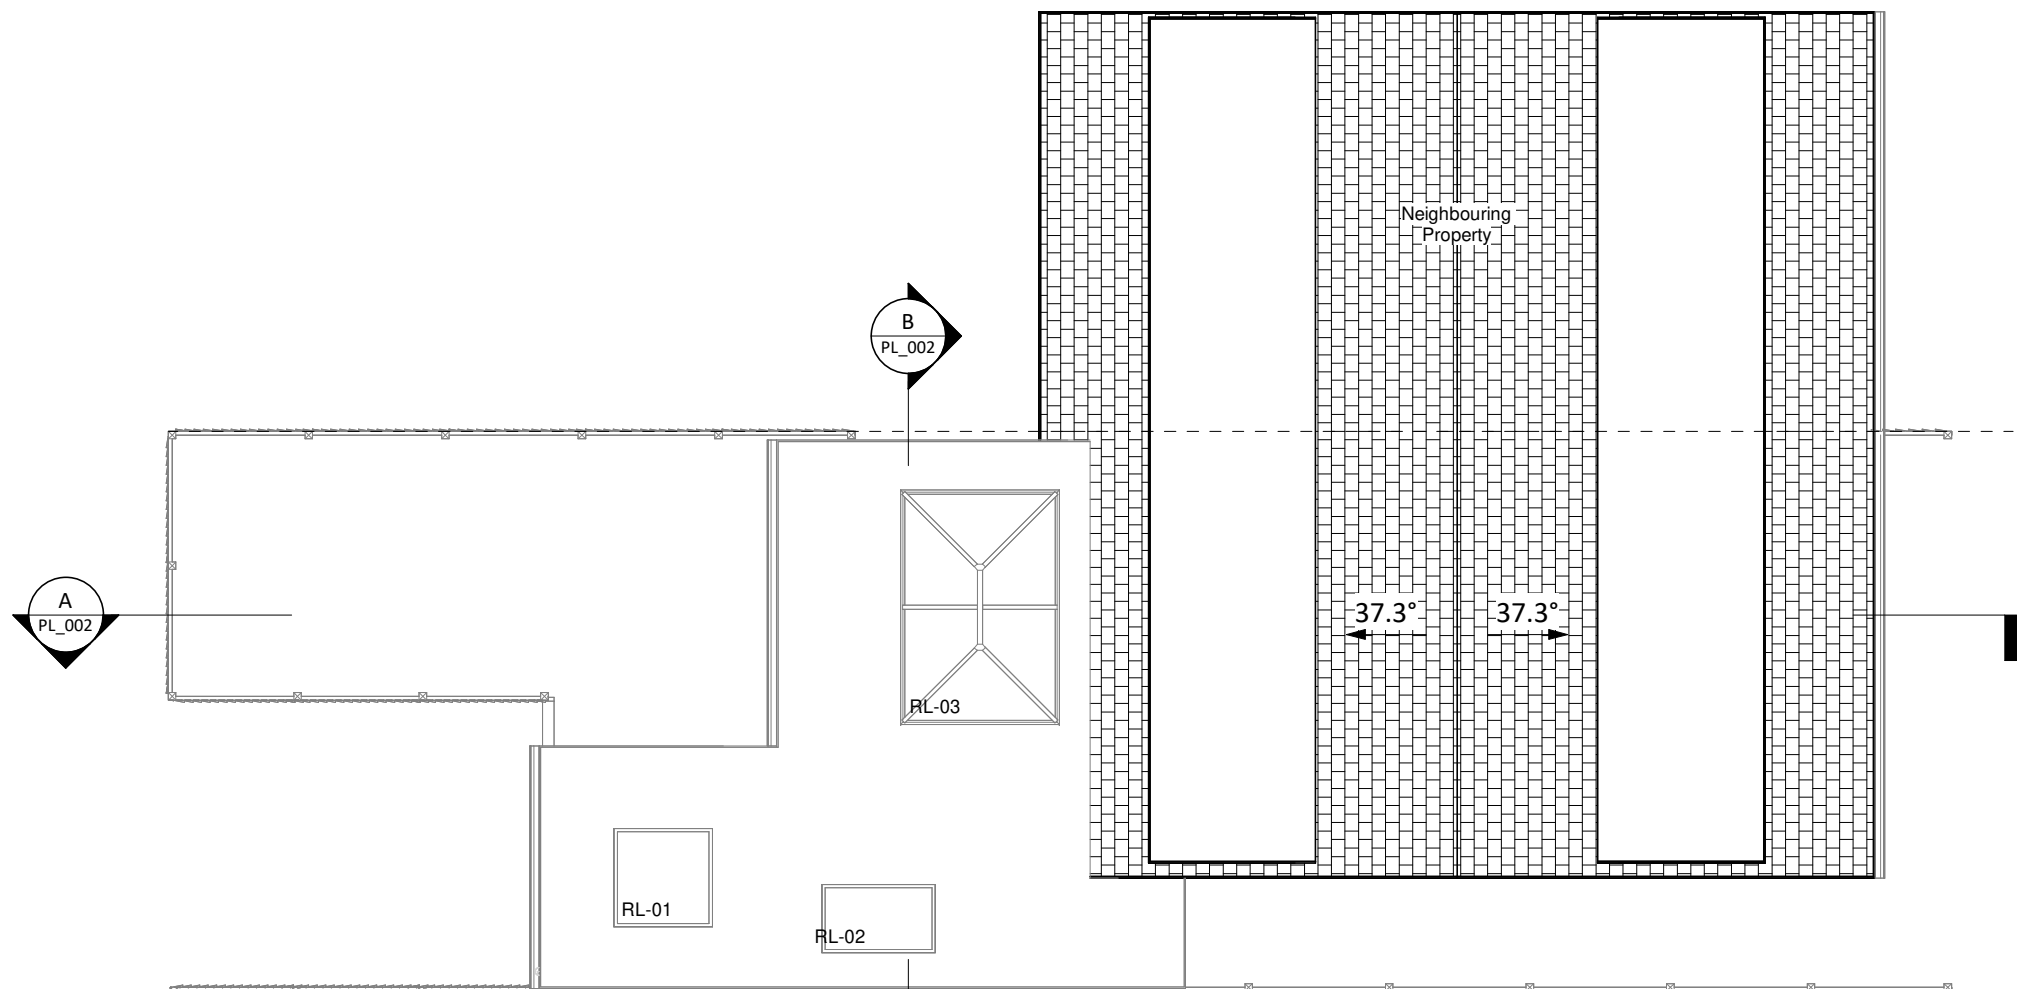


RF_Roof Proposed
1 : 100




Section A Proposed
1 : 100

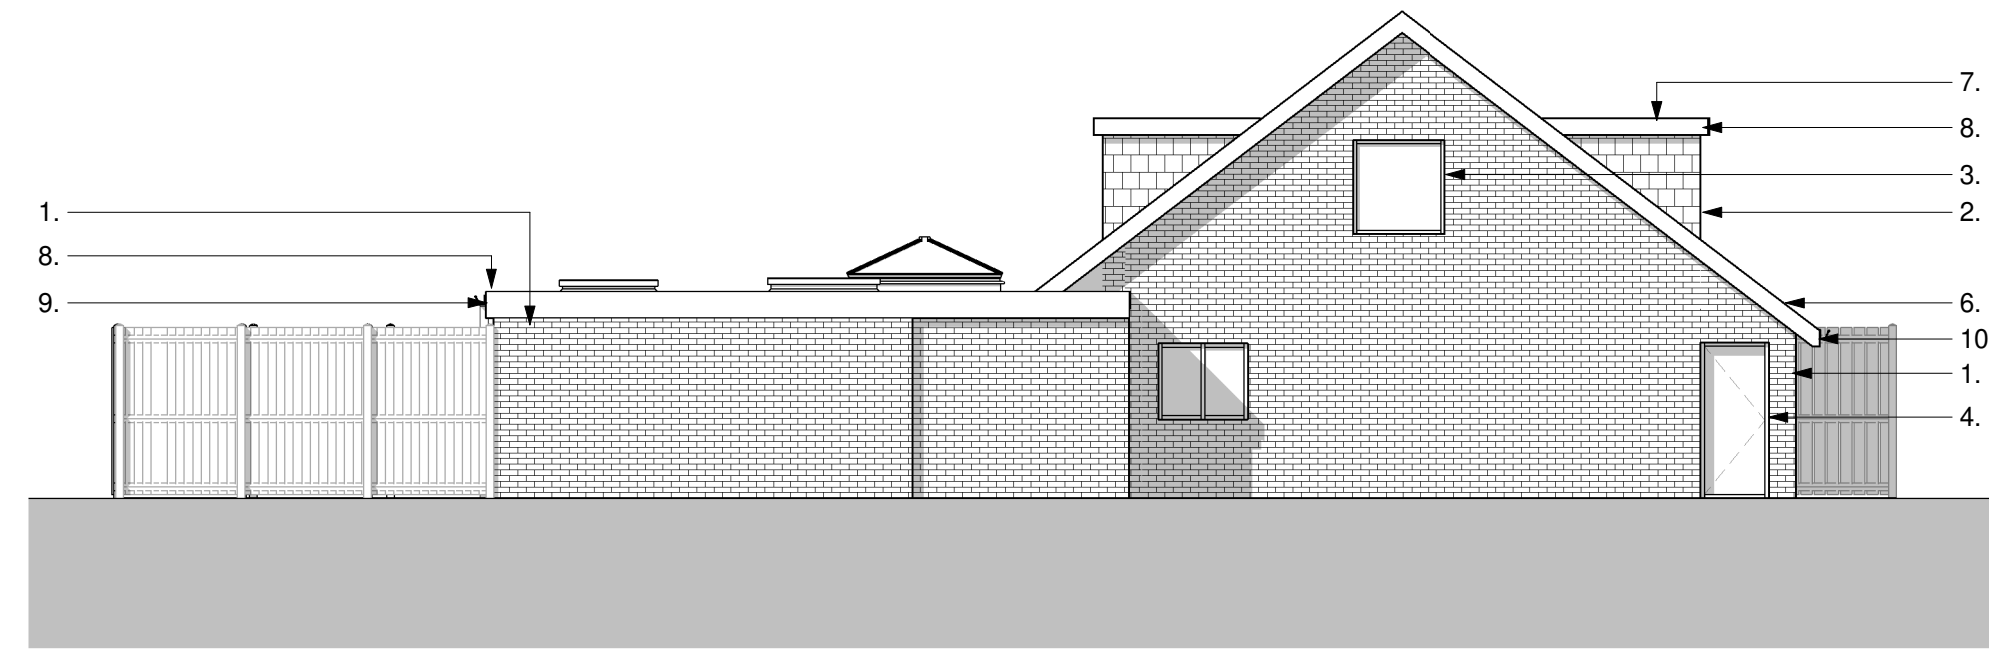

South Elevation Proposed
1 : 100

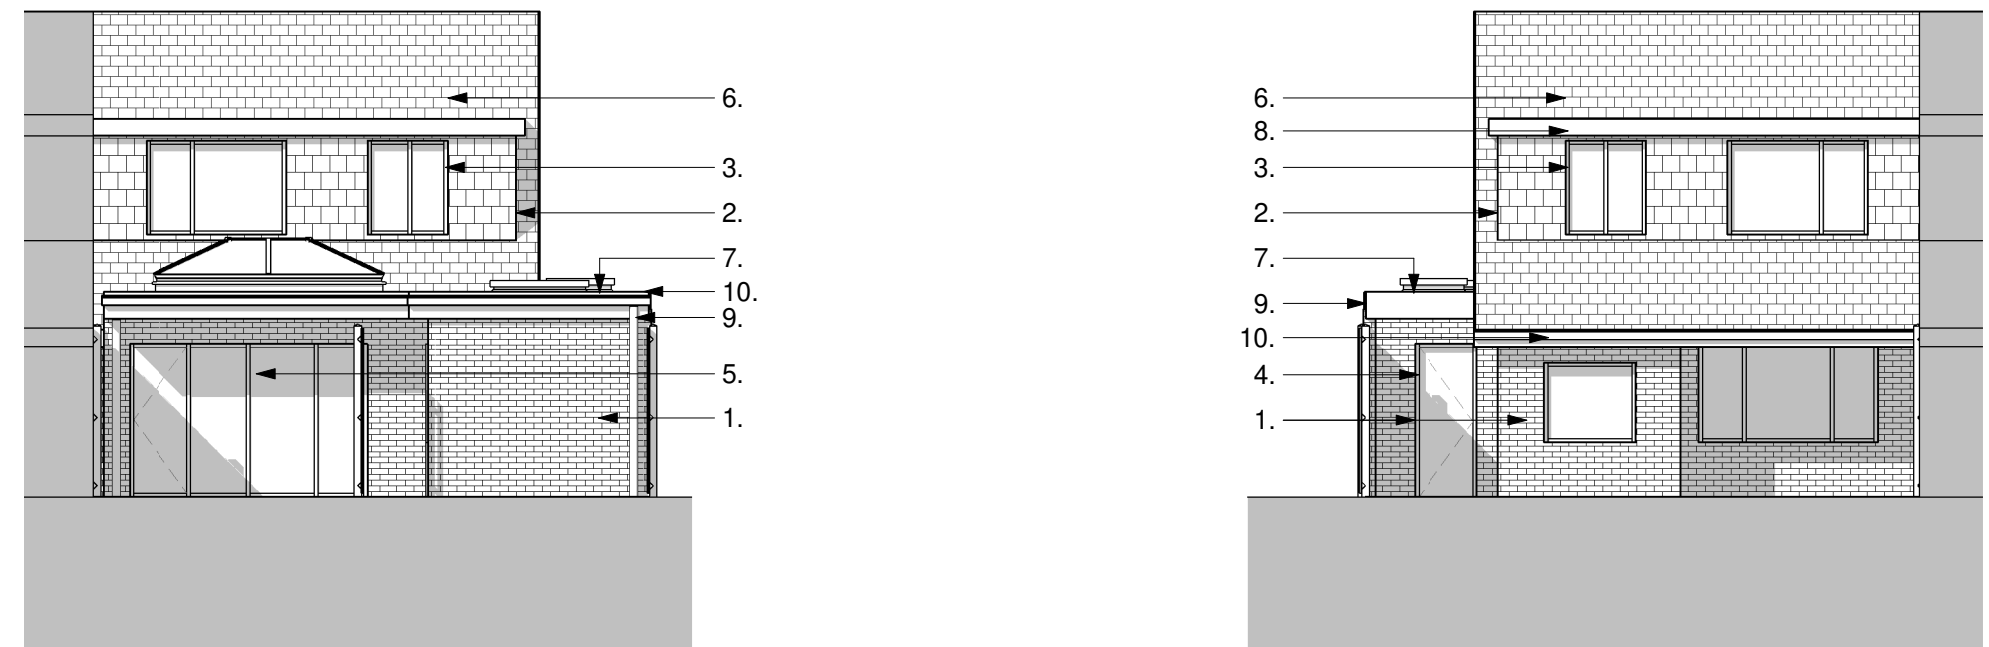


West Elevation Proposed
1 : 100

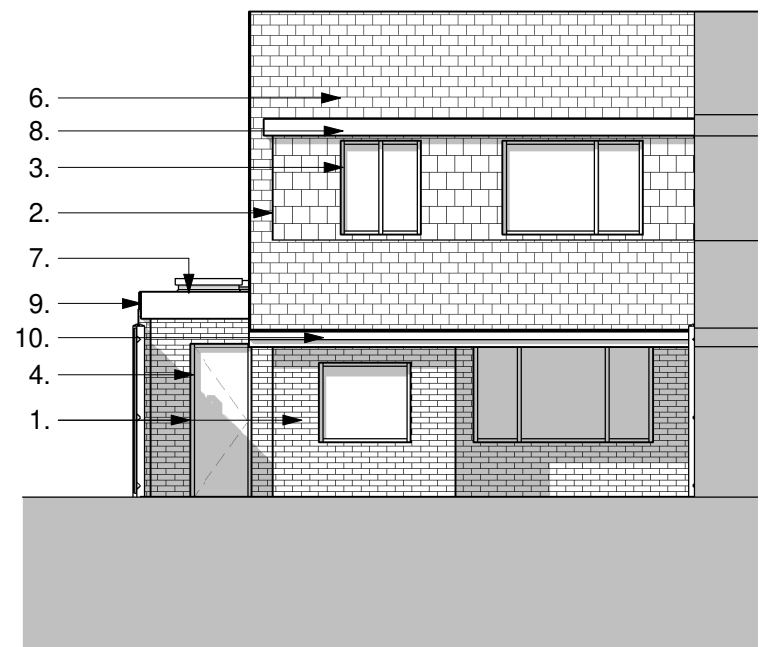

East Elevation Proposed
1 : 100




Section B Proposed
1 : 100

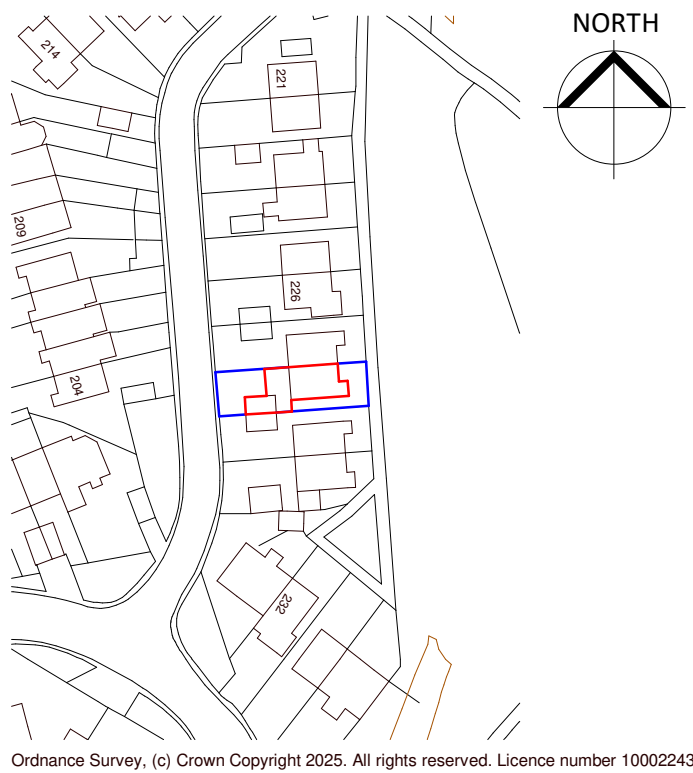

Site Location Plan
1 : 1250

0 25 50 75 100 125m

— SITE BOUNDARY
— APPLICANT OWNERSHIP

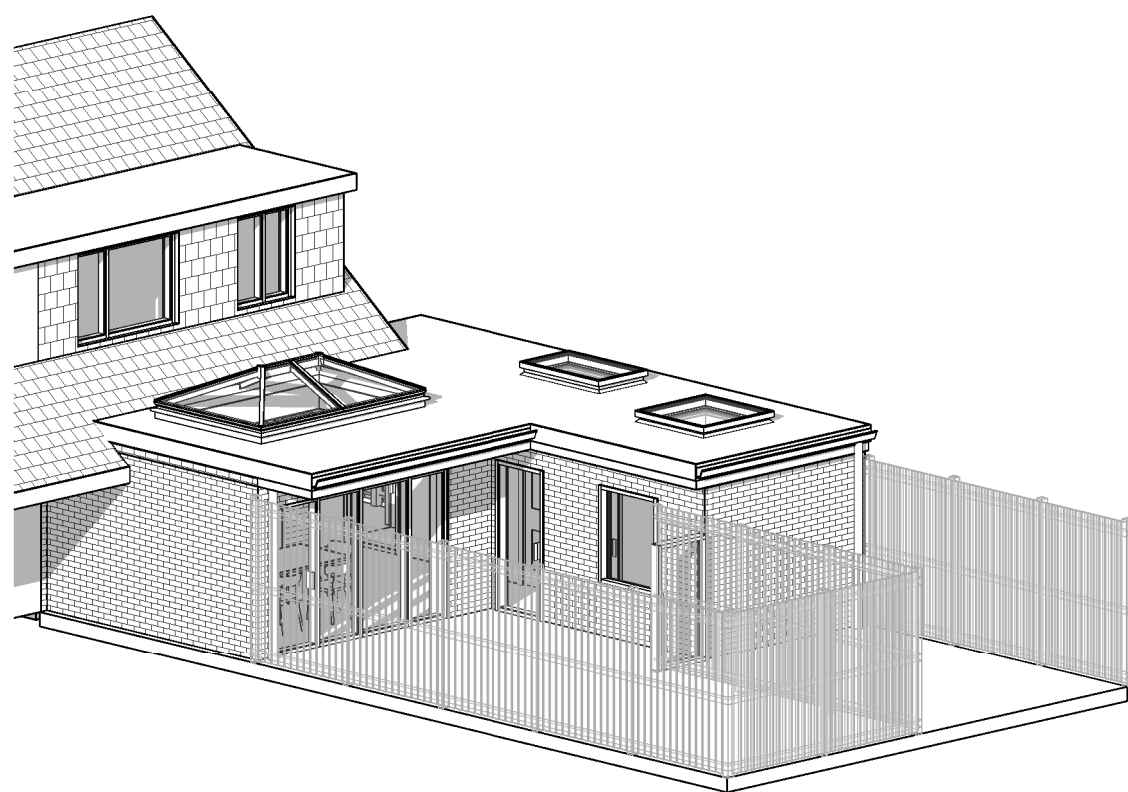

3D View Proposed

MATERIALS

REF.	ELEMENT	MATERIAL
1.	Walls	Buff Brickwork
2.	Walls	Vertical tile cladding
3.	Windows	White uPVC
4.	Doors	White uPVC
5.	Doors (Bi-Fold)	White uPVC
6.	Roof	Concrete Tile
7.	Roof	Bitumen Felt Roof
8.	Fascia / Soffit	White uPVC
9.	Rainwater Goods	White uPVC
10.	Rainwater Goods	Black uPVC
*	Obscured Glazing	

REV	DATE	DESCRIPTION	BY
1			
2			
SSA Sustainable Studio Architects
1 Gold Tops, Newport NP20 4PG
www.sustainablestudio.co.uk
© Sustainable Studio Architects 2024

PROJECT
228 Pilton Vale
Newport
NP20 6LW

DRAWING TITLE
Proposed Drawings

DRAWING STATUS
PL : PLANNING

NUMBER
PL_002

SCALE
As indicated
@ A1

REVISION