


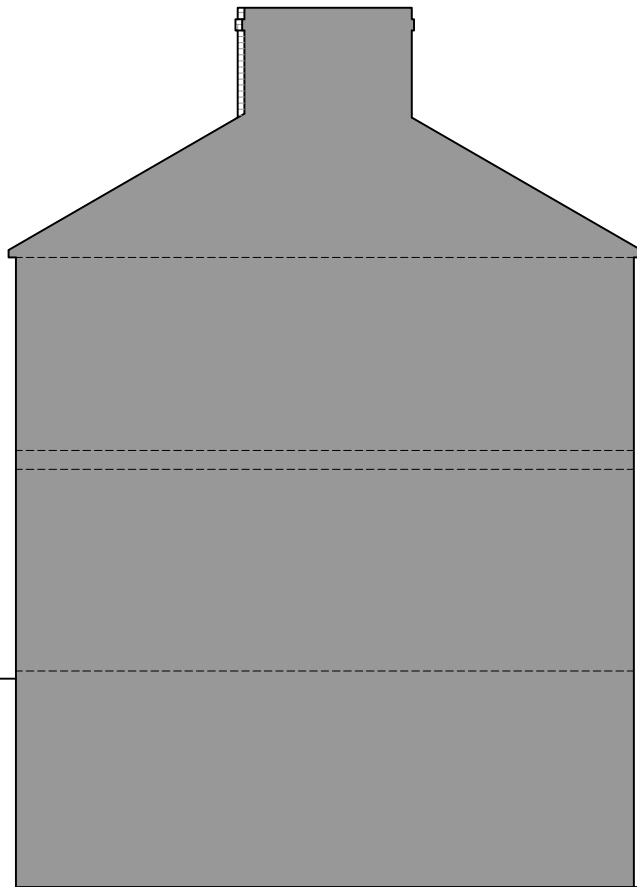


EXISTING FRONT ELEVATION



EXISTING RIGHT SIDE ELEVATION



EXISTING REAR ELEVATION

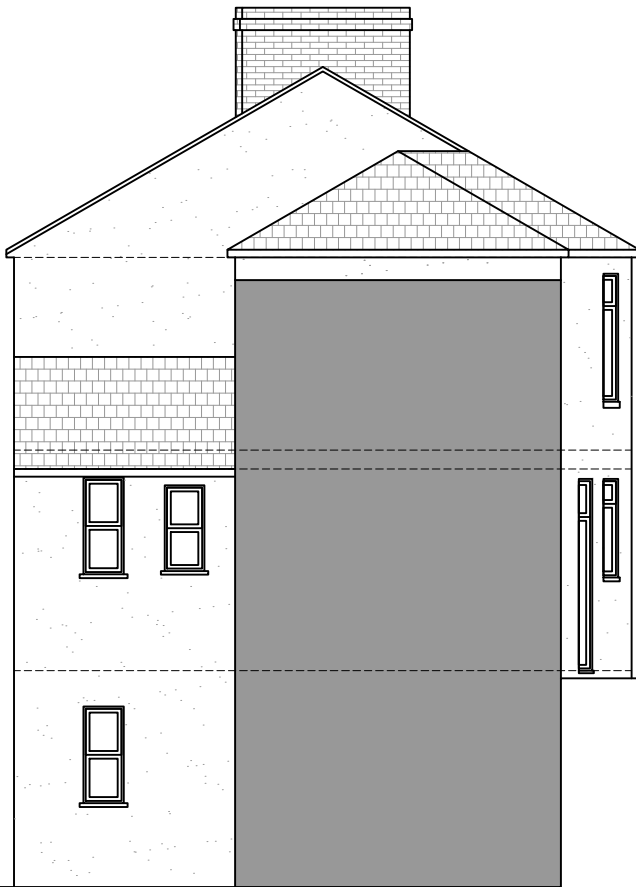

EXISTING LEFT SIDE ELEVATION

**ARCHITECT
DESIGNS**

OFFICE :
ARCHITECT DESIGNS
102 Ternata Drive,
Monmouth, NP25 5UY

Phone :
07714745395

E-mail :
myprojects@architectdesigns.co.uk

NOTES:

THIS DRAWING IS INDICATIVE ONLY
AND MUST NOT BE RELIED UPON
FOR CONSTRUCTION UNLESS THE
DRAWING IS NAMED AS
'CONSTRUCTION'.

ALL DIMENSIONS TO BE CHECKED
AND VERIFIED, WITH ANY
DISCREPANCIES REPORTED TO
ARCHITECT DESIGNS.

THIS DRAWING REMAINS THE
PROPERTY OF ARCHITECT DESIGNS
AND MUST NOT BE COPIED OR
REPRODUCED WITHOUT PRIOR
WRITTEN PERMISSION.

PROJECT TITLE

D1 change of use to Small HMO

DRAWING TITLE:
Existing Elevations

CLIENT NAME:
John Alonge

CLIENT ADDRESS:
St. Mary Street,
Newport, NP20 4DG

DRAWING No. **03** REVISION No. **01**

DRAWN BY: **LT** DESIGNED BY: **NB**

Rev.No	DATE	REV. NOTE

SHEET SIZE: **A3**

SCALE: 1:100


DATE:
01.07.2026

THIS DRAWING IS A COPYRIGHT OF
ARCHITECT DESIGNS AND MUST NOT BE
DUPLICATE OR REPRODUCED WITHOUT
PERMISSION FROM THE COMPANY.

7/1/2026




PROPOSED FRONT ELEVATION

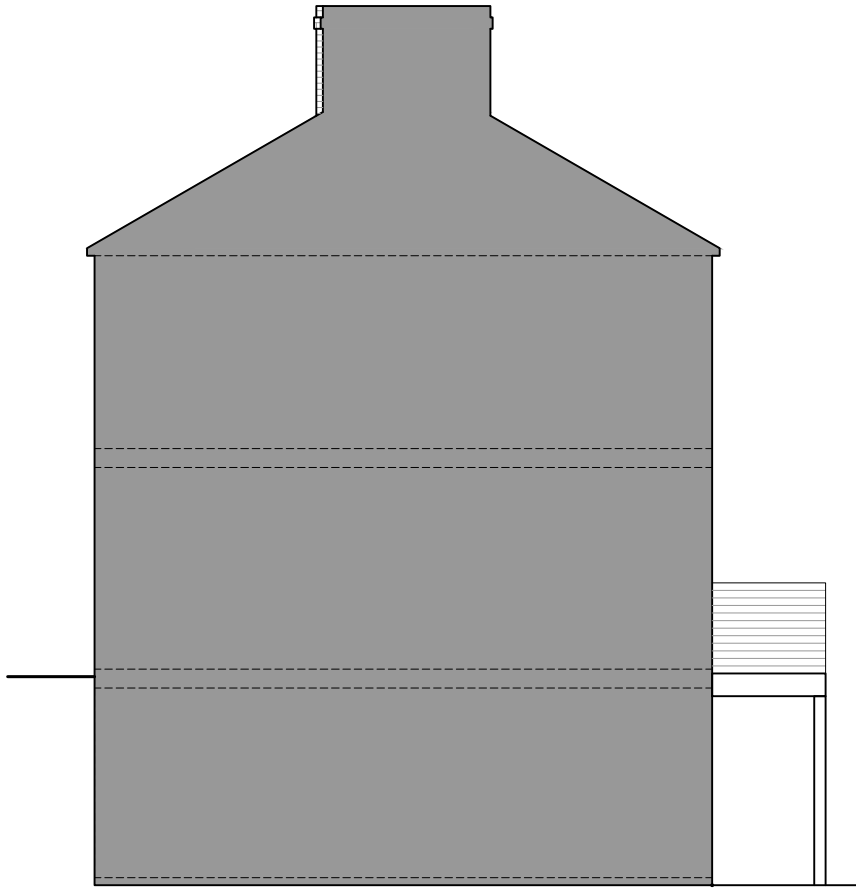

PROPOSED RIGHT SIDE ELEVATION



PROPOSED REAR ELEVATION

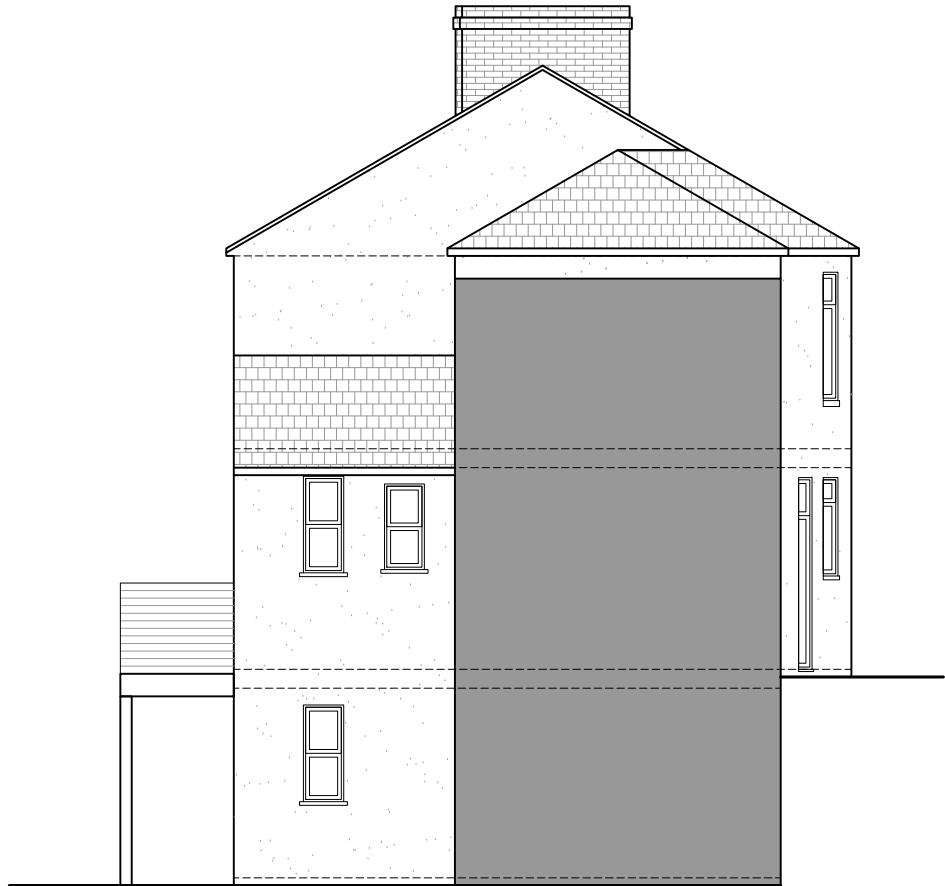

PROPOSED LEFT SIDE ELEVATION

**ARCHITECT
DESIGNS**

OFFICE :
ARCHITECT DESIGNS
102 Ternata Drive,
Monmouth, NP25 5UY

Phone :
07714745395

E-mail :
myprojects@architectdesigns.co.uk

NOTES:

THIS DRAWING IS INDICATIVE ONLY
AND MUST NOT BE RELIED UPON
FOR CONSTRUCTION UNLESS THE
DRAWING IS NAMED AS
'CONSTRUCTION'.

ALL DIMENSIONS TO BE CHECKED
AND VERIFIED, WITH ANY
DISCREPANCIES REPORTED TO
ARCHITECT DESIGNS.

THIS DRAWING REMAINS THE
PROPERTY OF ARCHITECT DESIGNS
AND MUST NOT BE COPIED OR
REPRODUCED WITHOUT PRIOR
WRITTEN PERMISSION.

PROJECT TITLE

D1 change of use to Small HMO

DRAWING TITLE:
Proposed Elevations

CLIENT NAME:
John Alonge

CLIENT ADDRESS:
St. Mary Street,
Newport, NP20 4DG

DRAWING No.
06

REVISION No.
03

DRAWN BY:
LT

DESIGNED BY:
NB

Rev.No	DATE	REV. NOTE
01	08/04/26	design progress
02	30/04/26	design changes
03	01/07/26	design changes

SHEET SIZE: A3

SCALE: 1:100

DATE:
01.07.2026

THIS DRAWING IS A COPYRIGHT OF
ARCHITECT DESIGNS AND MUST NOT BE
DUPLICATE OR REPRODUCED WITHOUT
PERMISSION FROM THE COMPANY.

7/1/2026

OFFICE :
ARCHITECT DESIGNS
102 Ternata Drive,
Monmouth, NP25 5UY

Phone :
07714745395

E-mail :
myprojects@architectdesigns.co.uk

NOTES:

THIS DRAWING IS INDICATIVE ONLY
AND MUST NOT BE RELIED UPON
FOR CONSTRUCTION UNLESS THE
DRAWING IS NAMED AS
'CONSTRUCTION'.

ALL DIMENSIONS TO BE CHECKED
AND VERIFIED, WITH ANY
DISCREPANCIES REPORTED TO
ARCHITECT DESIGNS.

THIS DRAWING REMAINS THE
PROPERTY OF ARCHITECT DESIGNS
AND MUST NOT BE COPIED OR
REPRODUCED WITHOUT PRIOR
WRITTEN PERMISSION.

PROJECT TITLE

D1 change of use to Small HMO

DRAWING TITLE:
Existing Floor Plans

CLIENT NAME:
John Alonge

CLIENT ADDRESS:
St. Mary Street,
Newport, NP20 4DG

DRAWING No. 01

REVISION No. 01

DRAWN BY: LT

DESIGNED BY: NB

Rev.No	DATE	REV. NOTE


SHEET SIZE: A3

SCALE: 1:100


DATE:
01.07.2026

THIS DRAWING IS A COPYRIGHT OF
ARCHITECT DESIGNS AND MUST NOT BE
DUPLICATE OR REPRODUCED WITHOUT
PERMISSION FROM THE COMPANY.

7/1/2026

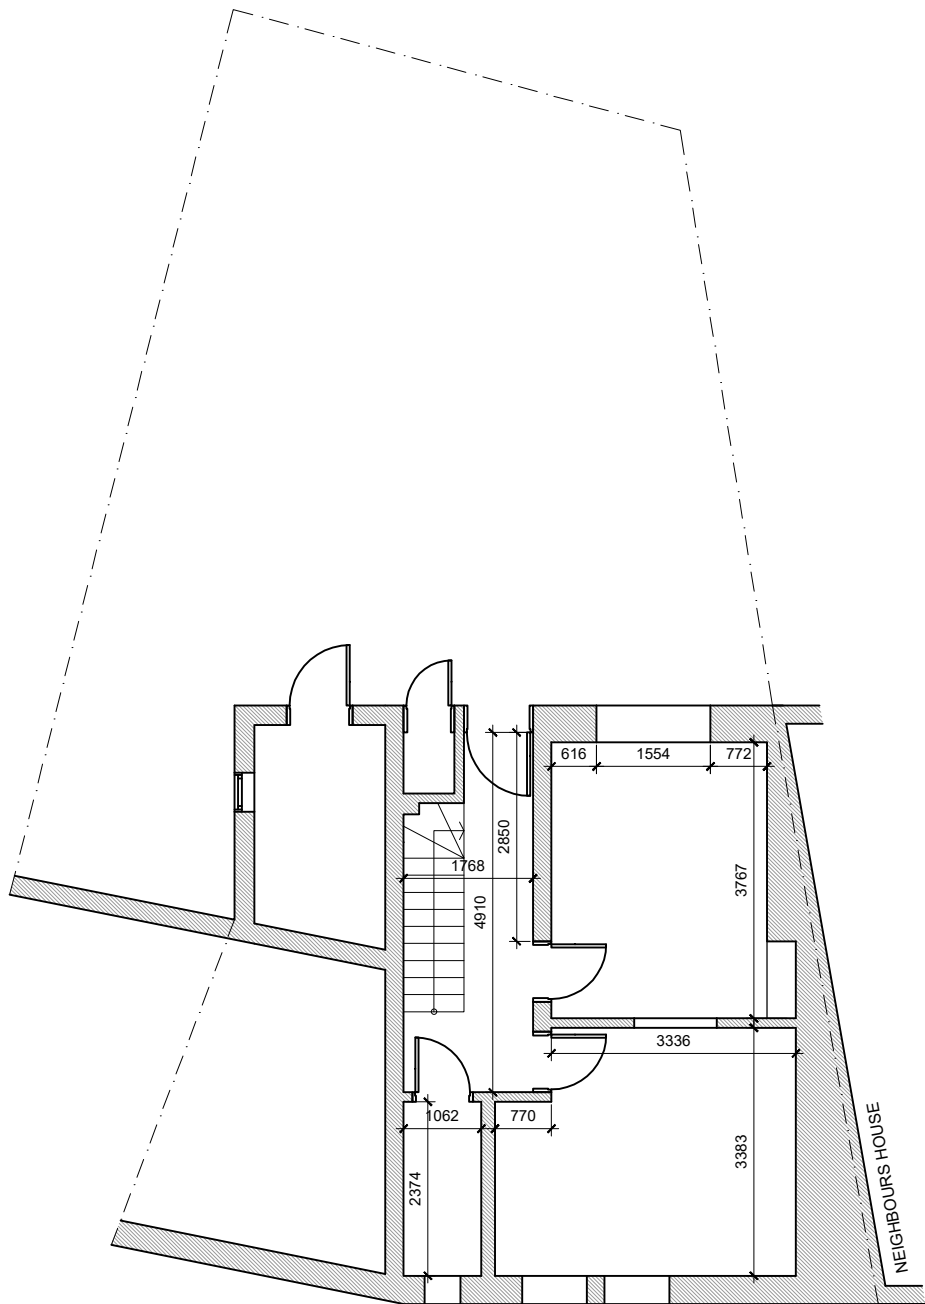

EXISTING BASEMENT FLOOR PLAN

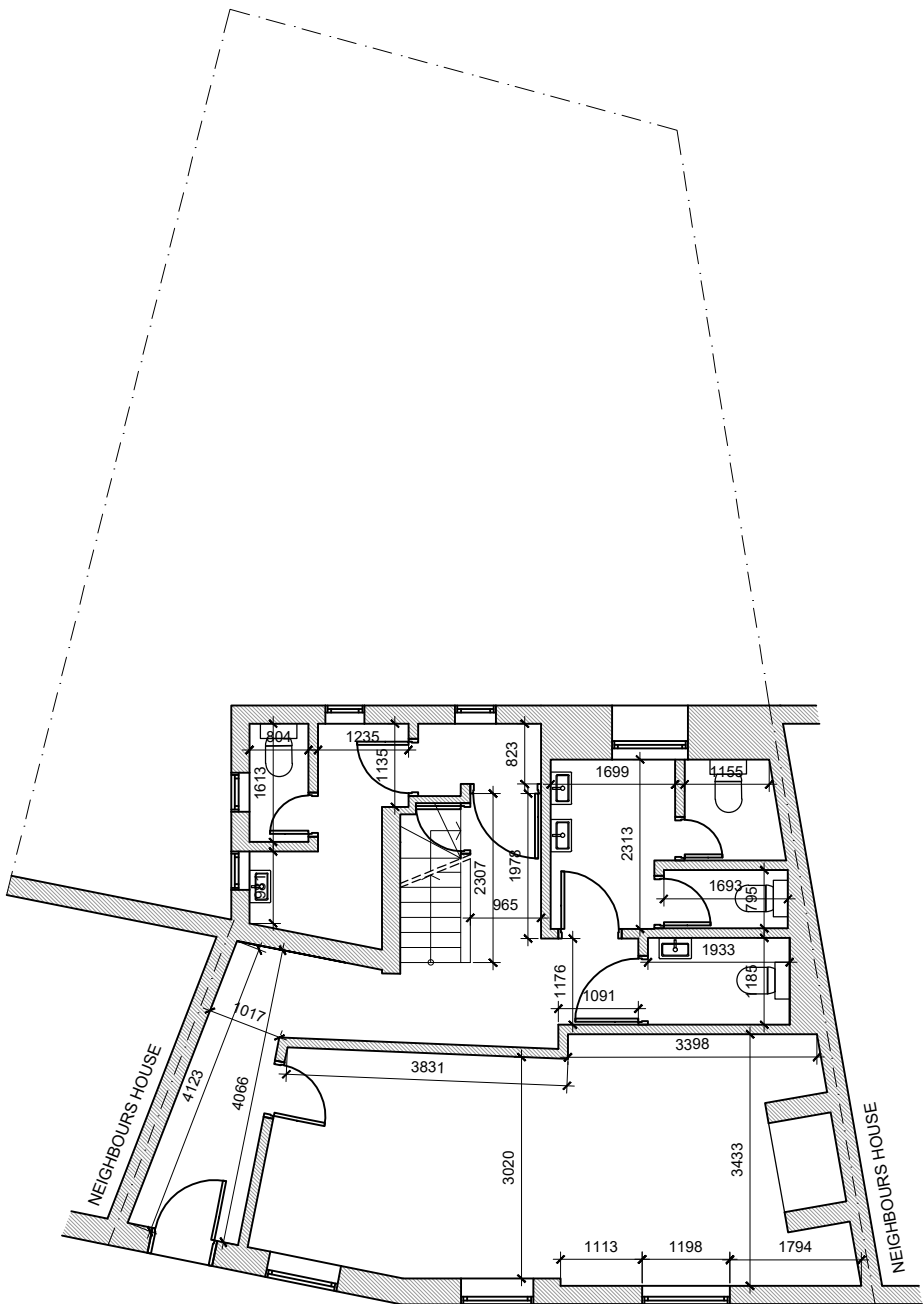

EXISTING GROUND FLOOR PLAN

OFFICE :
ARCHITECT DESIGNS
102 Temata Drive,
Monmouth, NP25 5UY

Phone :
07714745395

E-mail :
myprojects@architectdesigns.co.uk

NOTES:

THIS DRAWING IS INDICATIVE ONLY
AND MUST NOT BE RELIED UPON
FOR CONSTRUCTION UNLESS THE
DRAWING IS NAMED AS
'CONSTRUCTION'.

ALL DIMENSIONS TO BE CHECKED
AND VERIFIED, WITH ANY
DISCREPANCIES REPORTED TO
ARCHITECT DESIGNS.

THIS DRAWING REMAINS THE
PROPERTY OF ARCHITECT DESIGNS
AND MUST NOT BE COPIED OR
REPRODUCED WITHOUT PRIOR
WRITTEN PERMISSION.

PROJECT TITLE

D1 change of use to Small HMO

DRAWING TITLE:
Proposed Plans

CLIENT NAME:
John Alonge

CLIENT ADDRESS:
St. Mary Street,
Newport, NP20 4DG

DRAWING No.
04

REVISION No.
05

DRAWN BY:
LT

DESIGNED BY:
NB


Rev.No	DATE	REV. NOTE
01	08/04/26	design progress
02	30/04/26	design changes
03	05/05/26	design changes
04	01/07/26	design changes
05	09/07/26	client's revision

SHEET SIZE: A3


SCALE: 1:100

DATE:
10.07.2026

THIS DRAWING IS A COPYRIGHT OF
ARCHITECT DESIGNS AND MUST NOT BE
DUPLICATE OR REPRODUCED WITHOUT
PERMISSION FROM THE COMPANY.

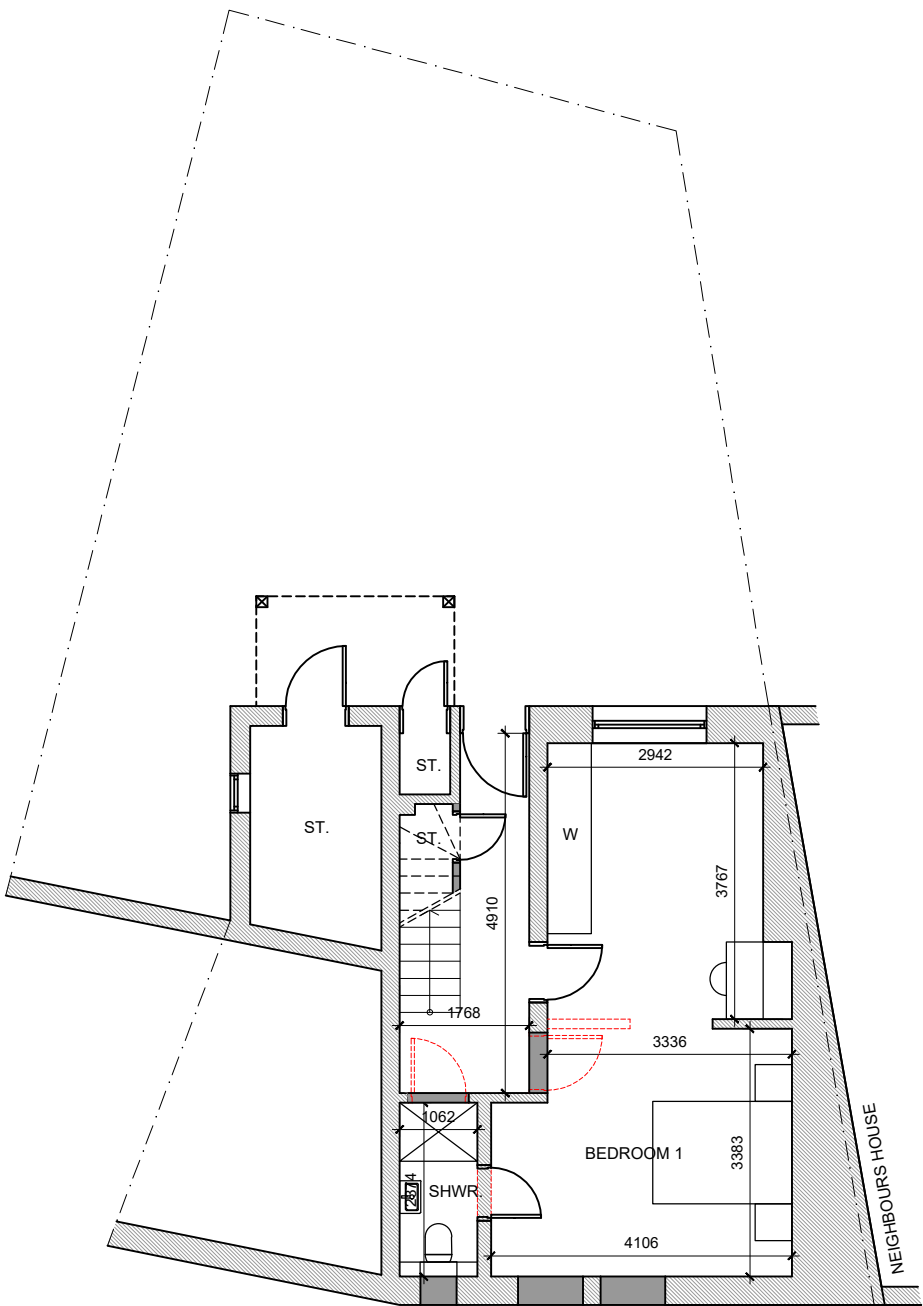

PROPOSED BASEMENT FLOOR PLAN

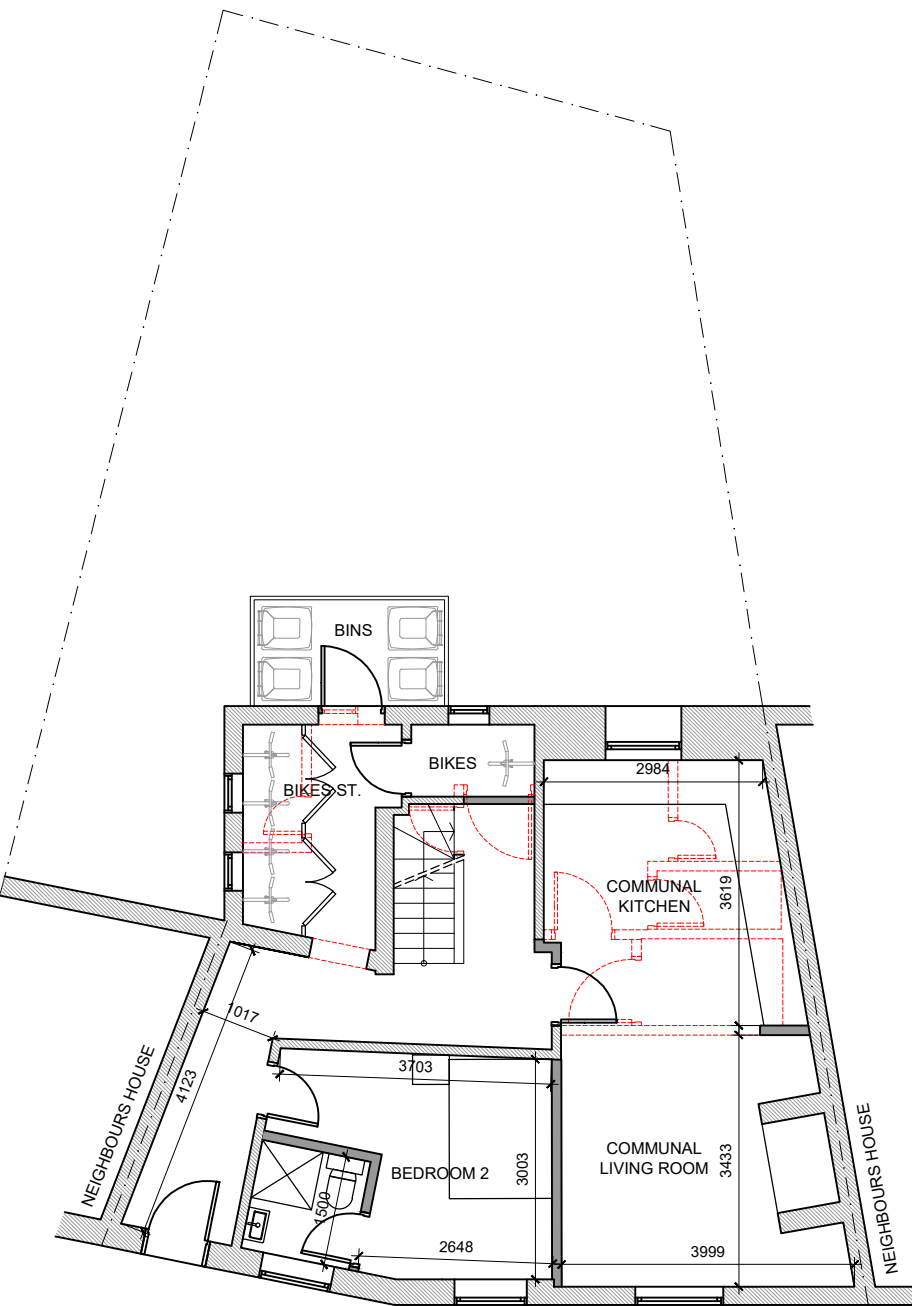

PROPOSED GROUND FLOOR PLAN

OFFICE :
ARCHITECT DESIGNS
102 Ternata Drive,
Monmouth, NP25 5UY
Phone :
07714745395
E-mail :
myprojects@architectdesigns.co.uk

NOTES:

THIS DRAWING IS INDICATIVE ONLY
AND MUST NOT BE RELIED UPON
FOR CONSTRUCTION UNLESS THE
DRAWING IS NAMED AS
'CONSTRUCTION'.

ALL DIMENSIONS TO BE CHECKED
AND VERIFIED, WITH ANY
DISCREPANCIES REPORTED TO
ARCHITECT DESIGNS.

THIS DRAWING REMAINS THE
PROPERTY OF ARCHITECT DESIGNS
AND MUST NOT BE COPIED OR
REPRODUCED WITHOUT PRIOR
WRITTEN PERMISSION.

PROJECT TITLE

D1 change of use to Small HMO

DRAWING TITLE:
Existing Floor Plans

CLIENT NAME:
John Alonge

CLIENT ADDRESS:
St. Mary Street,
Newport, NP20 4DG

DRAWING No. 02 REVISION No. 01

DRAWN BY: LT DESIGNED BY: NB


Rev.No	DATE	REV. NOTE

SHEET SIZE: A3


SCALE: 1:100

DATE:
01.07.2026

THIS DRAWING IS A COPYRIGHT OF
ARCHITECT DESIGNS AND MUST NOT BE
DUPLICATE OR REPRODUCED WITHOUT
PERMISSION FROM THE COMPANY.

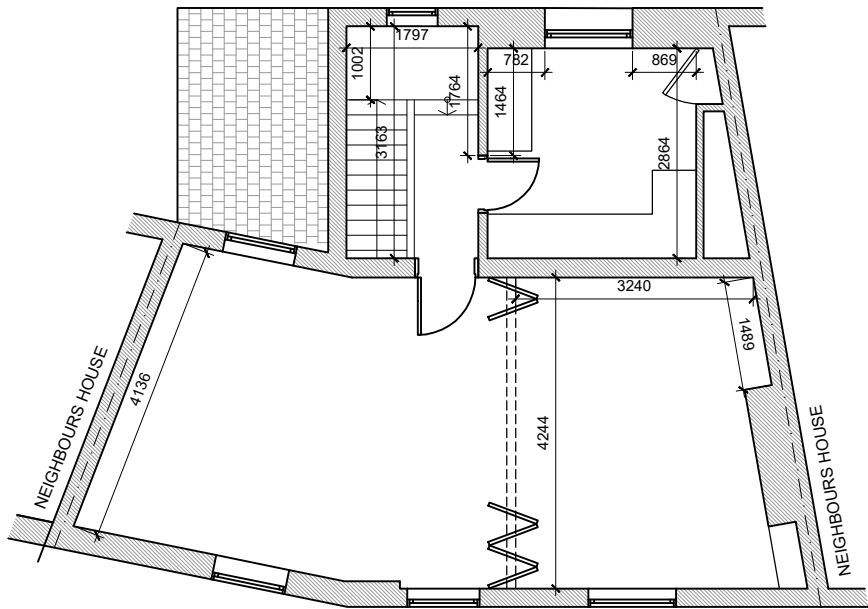

EXISTING FIRST FLOOR PLAN

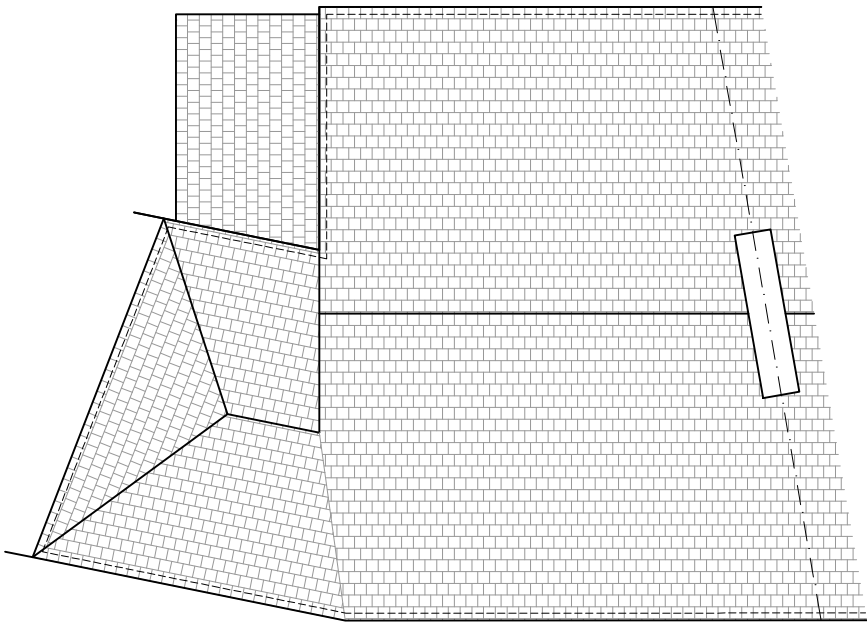

EXISTING ROOF FLOOR PLAN

OFFICE :
ARCHITECT DESIGNS
102 Ternata Drive,
Monmouth, NP25 5UY

Phone :
07714745395

E-mail :
myprojects@architectdesigns.co.uk

NOTES:

THIS DRAWING IS INDICATIVE ONLY
AND MUST NOT BE RELIED UPON
FOR CONSTRUCTION UNLESS THE
DRAWING IS NAMED AS
'CONSTRUCTION'.

ALL DIMENSIONS TO BE CHECKED
AND VERIFIED, WITH ANY
DISCREPANCIES REPORTED TO
ARCHITECT DESIGNS.

THIS DRAWING REMAINS THE
PROPERTY OF ARCHITECT DESIGNS
AND MUST NOT BE COPIED OR
REPRODUCED WITHOUT PRIOR
WRITTEN PERMISSION.

PROJECT TITLE

D1 change of use to Small HMO

DRAWING TITLE:
Proposed Plans

CLIENT NAME:
John Alonge

CLIENT ADDRESS:
St. Mary Street,
Newport, NP20 4DG

DRAWING No.
05

REVISION No.
05

DRAWN BY:
LT

DESIGNED BY:
NB


Rev.No	DATE	REV. NOTE
01	08/04/26	design progress
02	30/04/26	design changes
03	05/05/26	design changes
04	01/07/26	design changes
05	09/07/26	client's revision

SHEET SIZE: A3


SCALE: 1:100

DATE:
01.07.2026

THIS DRAWING IS A COPYRIGHT OF
ARCHITECT DESIGNS AND MUST NOT BE
DUPLICATE OR REPRODUCED WITHOUT
PERMISSION FROM THE COMPANY.

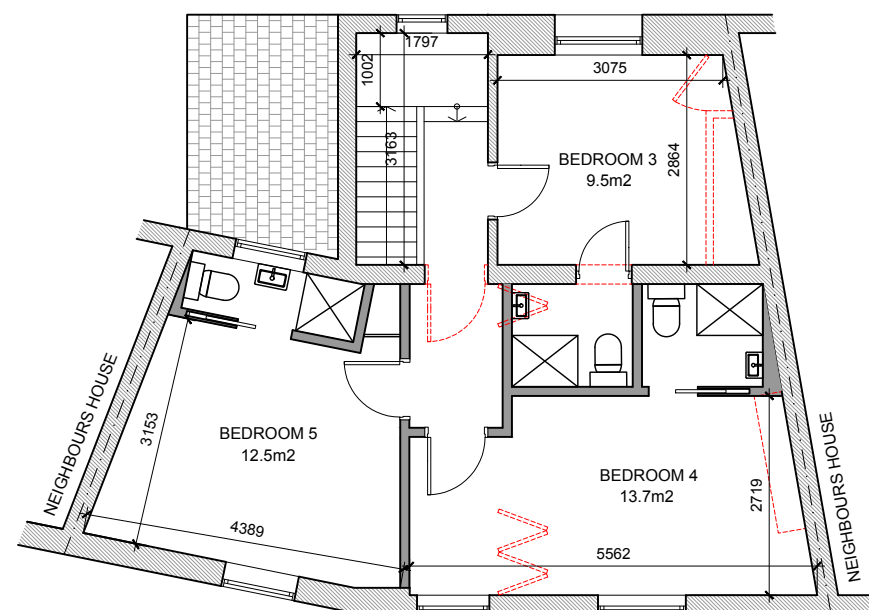

PROPOSED FIRST FLOOR PLAN

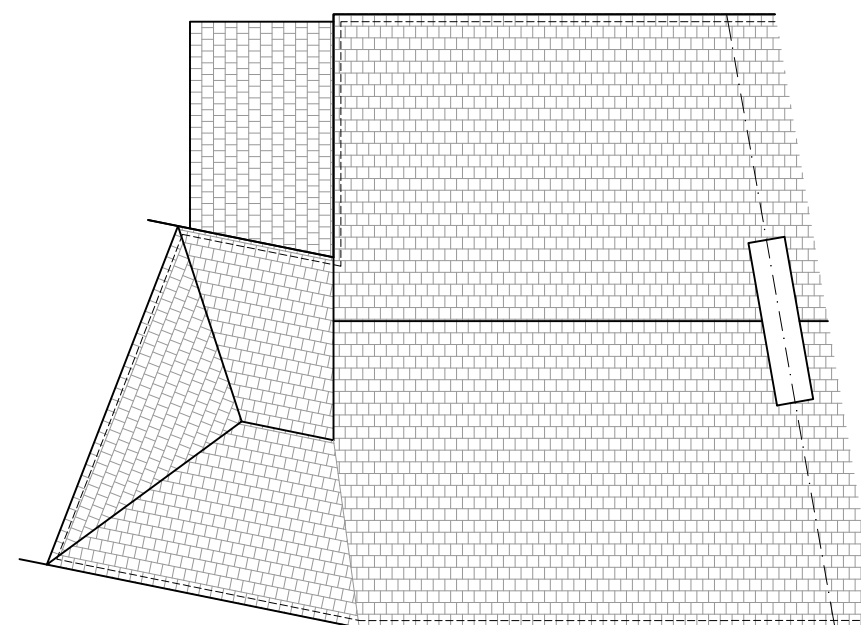

PROPOSED ROOF FLOOR PLAN